


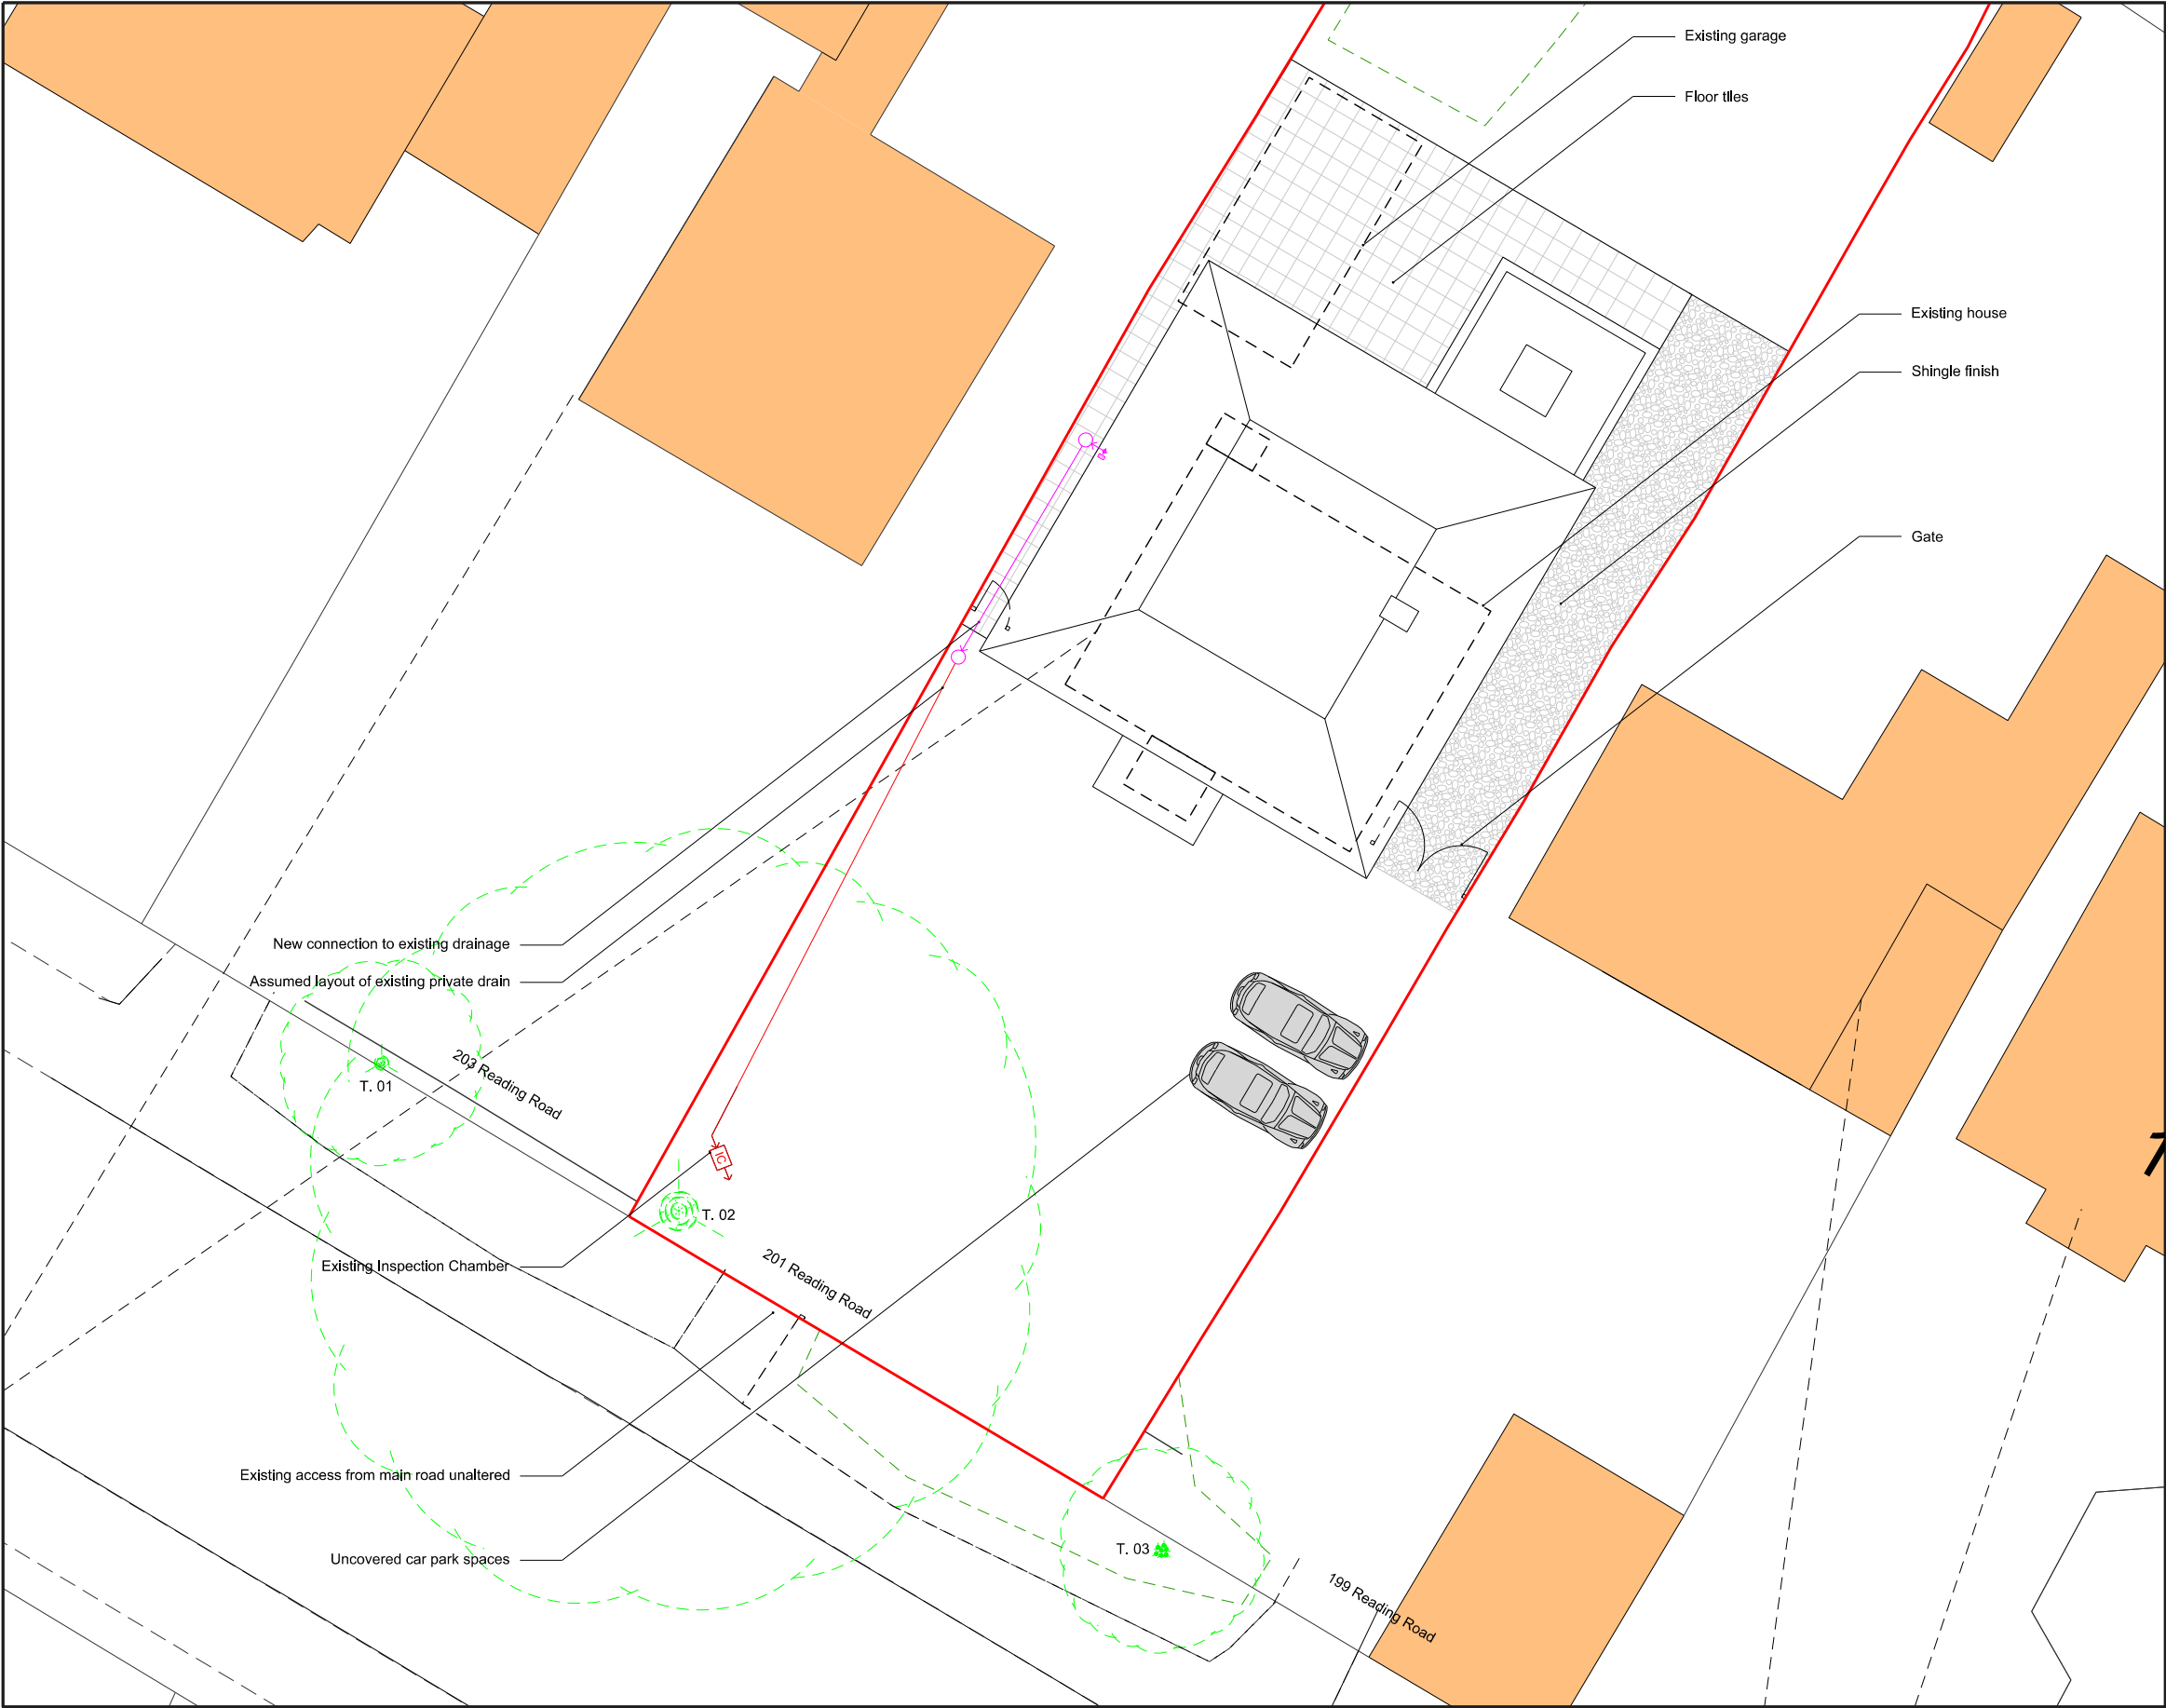

Site 02
Proposed Block Plan 1:200 @ a3

TREES LEGEND

T. 01 OAK
T. 02 OAK
T. 03 HAZEL

FOUL DRAINAGE

Existing Foul Waste Drainage

Proposed Foul Waste Drainage

Legend Notes

Do not scale from drawings. Except for planning considerations.


Errors to be reported immediately to the Architect.

To be read in conjunction with all relevant Architects' Services and Structural Engineers' drawings.

All existing site, tree and building information has been compiled from different sources.

All dimensions to be checked on site.

Revisions					
P11	Planning Amend	JC	JC	WBC	15/04/25
P10	Planning Amend	JC	JC	WBC	24/03/25
P9	Planning Amend	JC	JC	WBC	10/03/25
P9	Planning	JC	JC	RW	07/03/25
Rev.	Description	Drawn	Check	Issued to	Date Issued

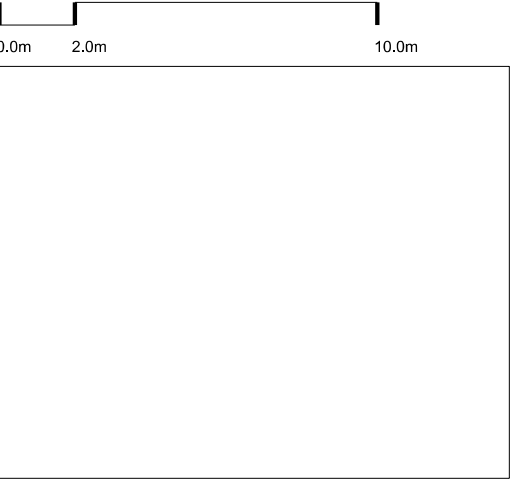

Project Name 201 Reading Road		Project No. 290	
Drawing Name Proposed Block Plan		Drawing No. 290_P_10_02	
Client	Riorden Welby	Drawn	JC
Scale	1:200 @ a3	Checked	JC
Date	15 April 2025	Approved	JC
		Issue	P11