


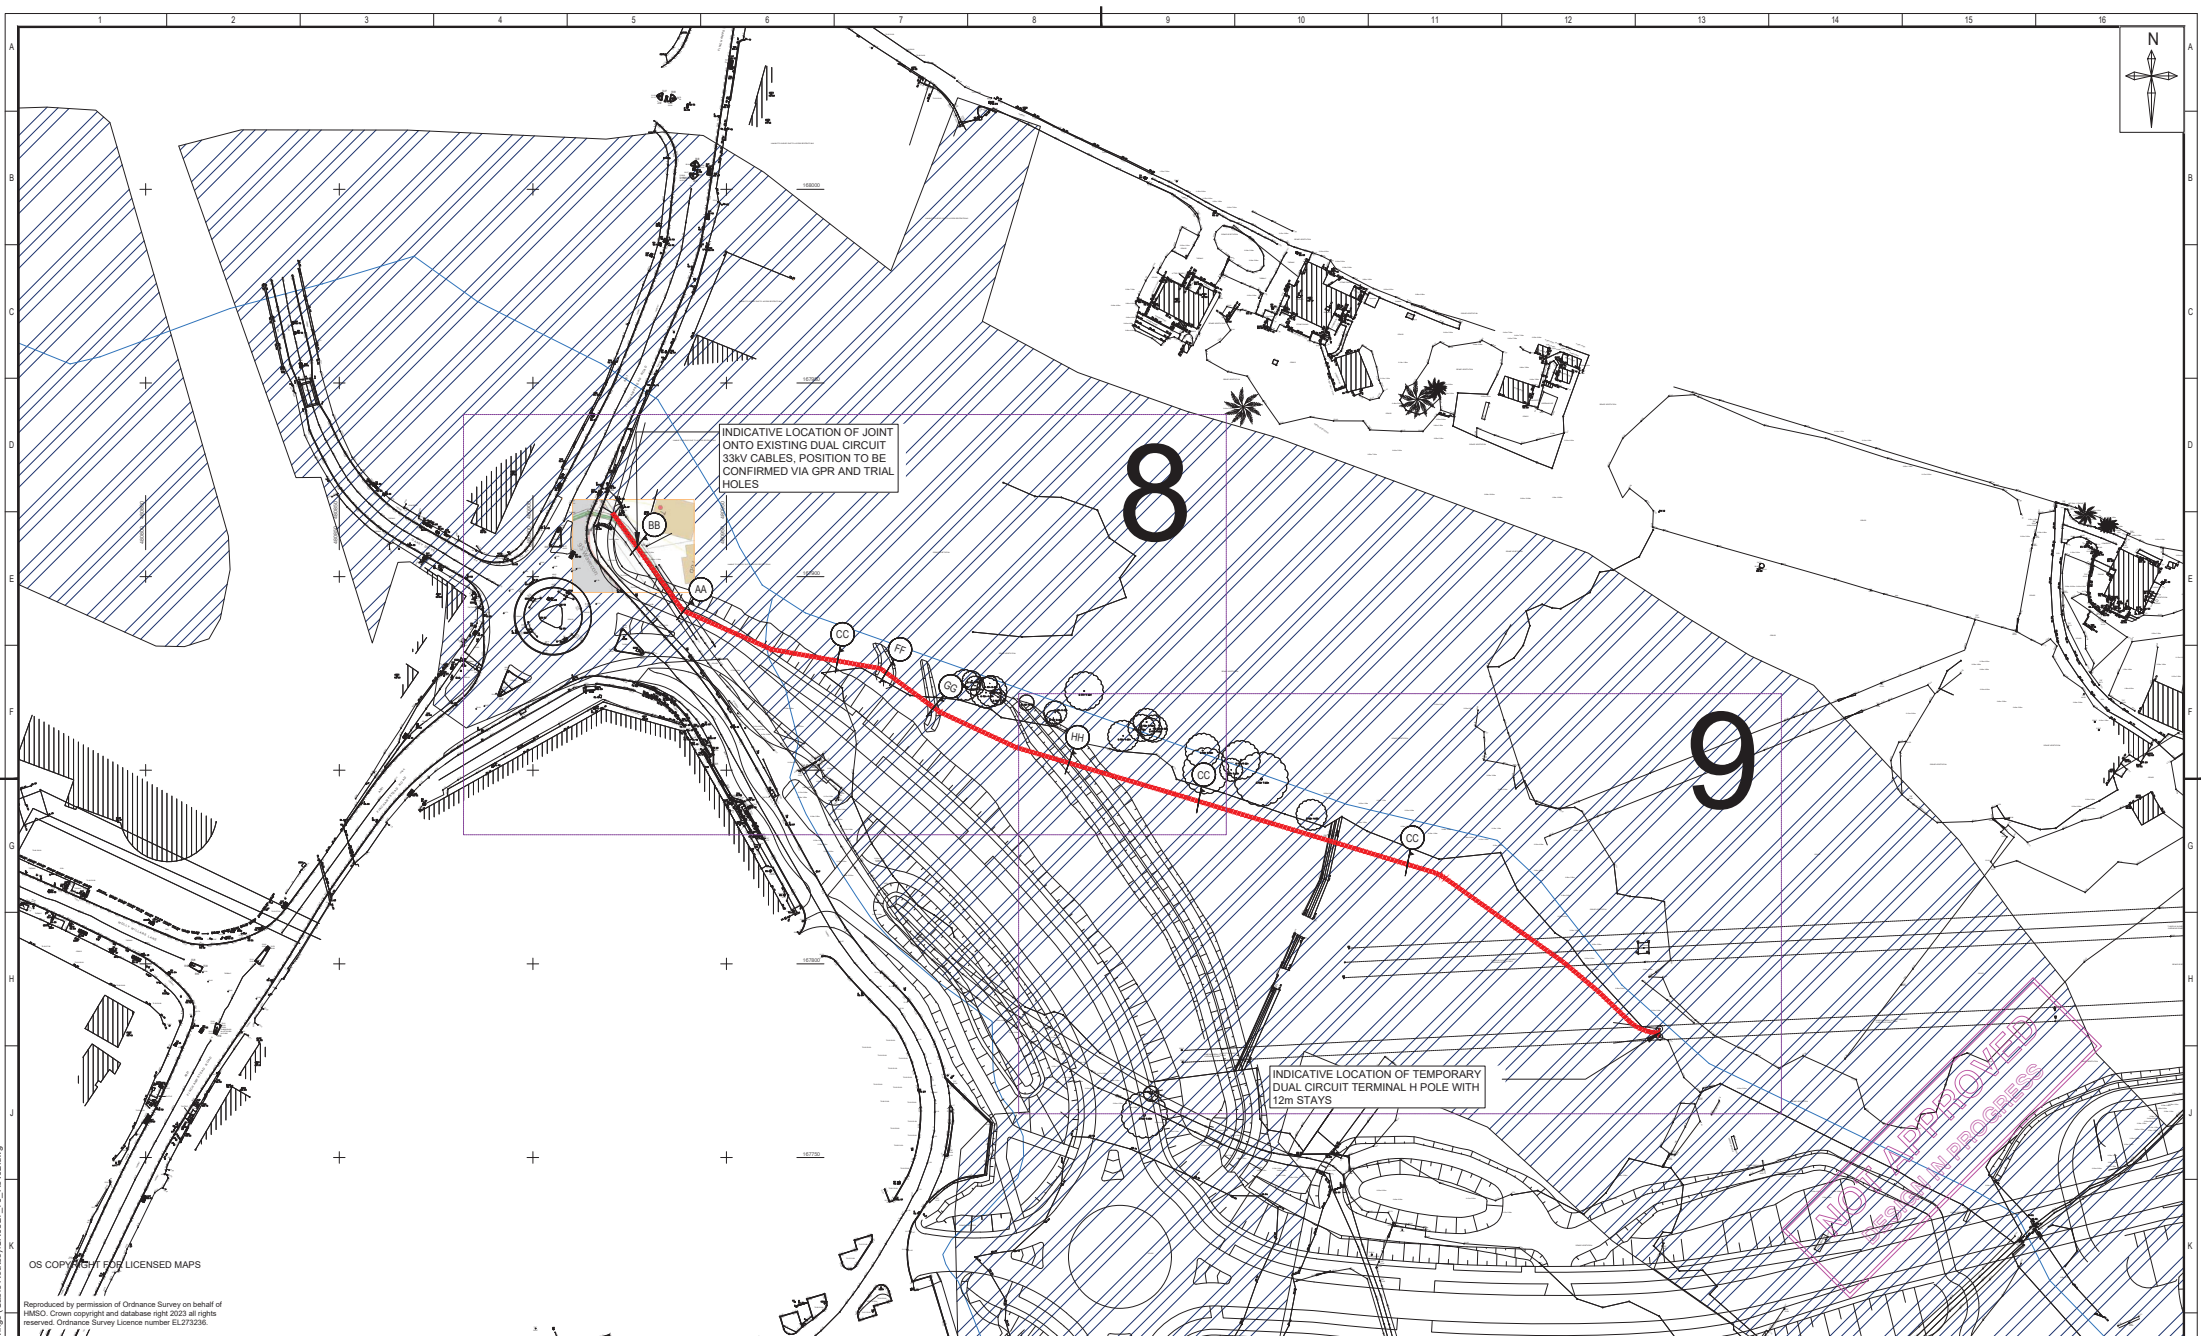

OS COPYRIGHT FOR LICENSED MAPS

Reproduced by permission of Ordnance Survey on behalf of HMISO. Crown copyright and database right 2023 all rights reserved. Ordnance Survey Licence number EL273236.

02	CABLE ROUTE UPDATE - CN8011	IB	CS	---
1	ORIGINAL ISSUE - CN7942	DND	CS	13/08/24
REV	DESCRIPTION	DRN	APPD	DATE

LEGEND/ NOTES

- PROPOSED CABLE - 33kV
- TRENCH CUT LINES REF DWG NO. CWT40824
- PROPOSED TERMINAL POLE WITH 12m STAYS
- RIVER FLOODING AREAS
- EMS BROOK RIVER


Scottish & Southern
Electricity Networks

UNCONTROLLED COPY
SUBJECT TO REVISION
MASTER HELD AT:
1 FORBURY PLACE
Tel: 01185534999

This drawing is protected by copyright and the information contained therein is confidential. The drawing may not be copied and the information contained therein may not be used, or disclosed to a third party, wholly or in part except with the written permission of, and in the manner prescribed by SCOTTISH and SOUTHERN ENERGY plc ©2018

PROJECT NUMBER	PS004217			SUITABILITY DESCRIPTION	CODE
DRAWING TITLE	SOUTH WOKINGHAM PROPOSED 33kV DIVERSION GENERAL OVERVIEW			FIT FOR INTERNAL REVIEW AND COMMENT	S3
DRAWN		DND	CHECKED	CS	APPROVED
DRAWING NUMBER		CR / 70 / 0827			CS
SHEET	7 / 9	SCALE (@A1)	NTS		REV
				02	

File Name: V:\All Current Drawings\CR Series Drawings (Cable Routes)\CR0827_70_Rev02.dwg

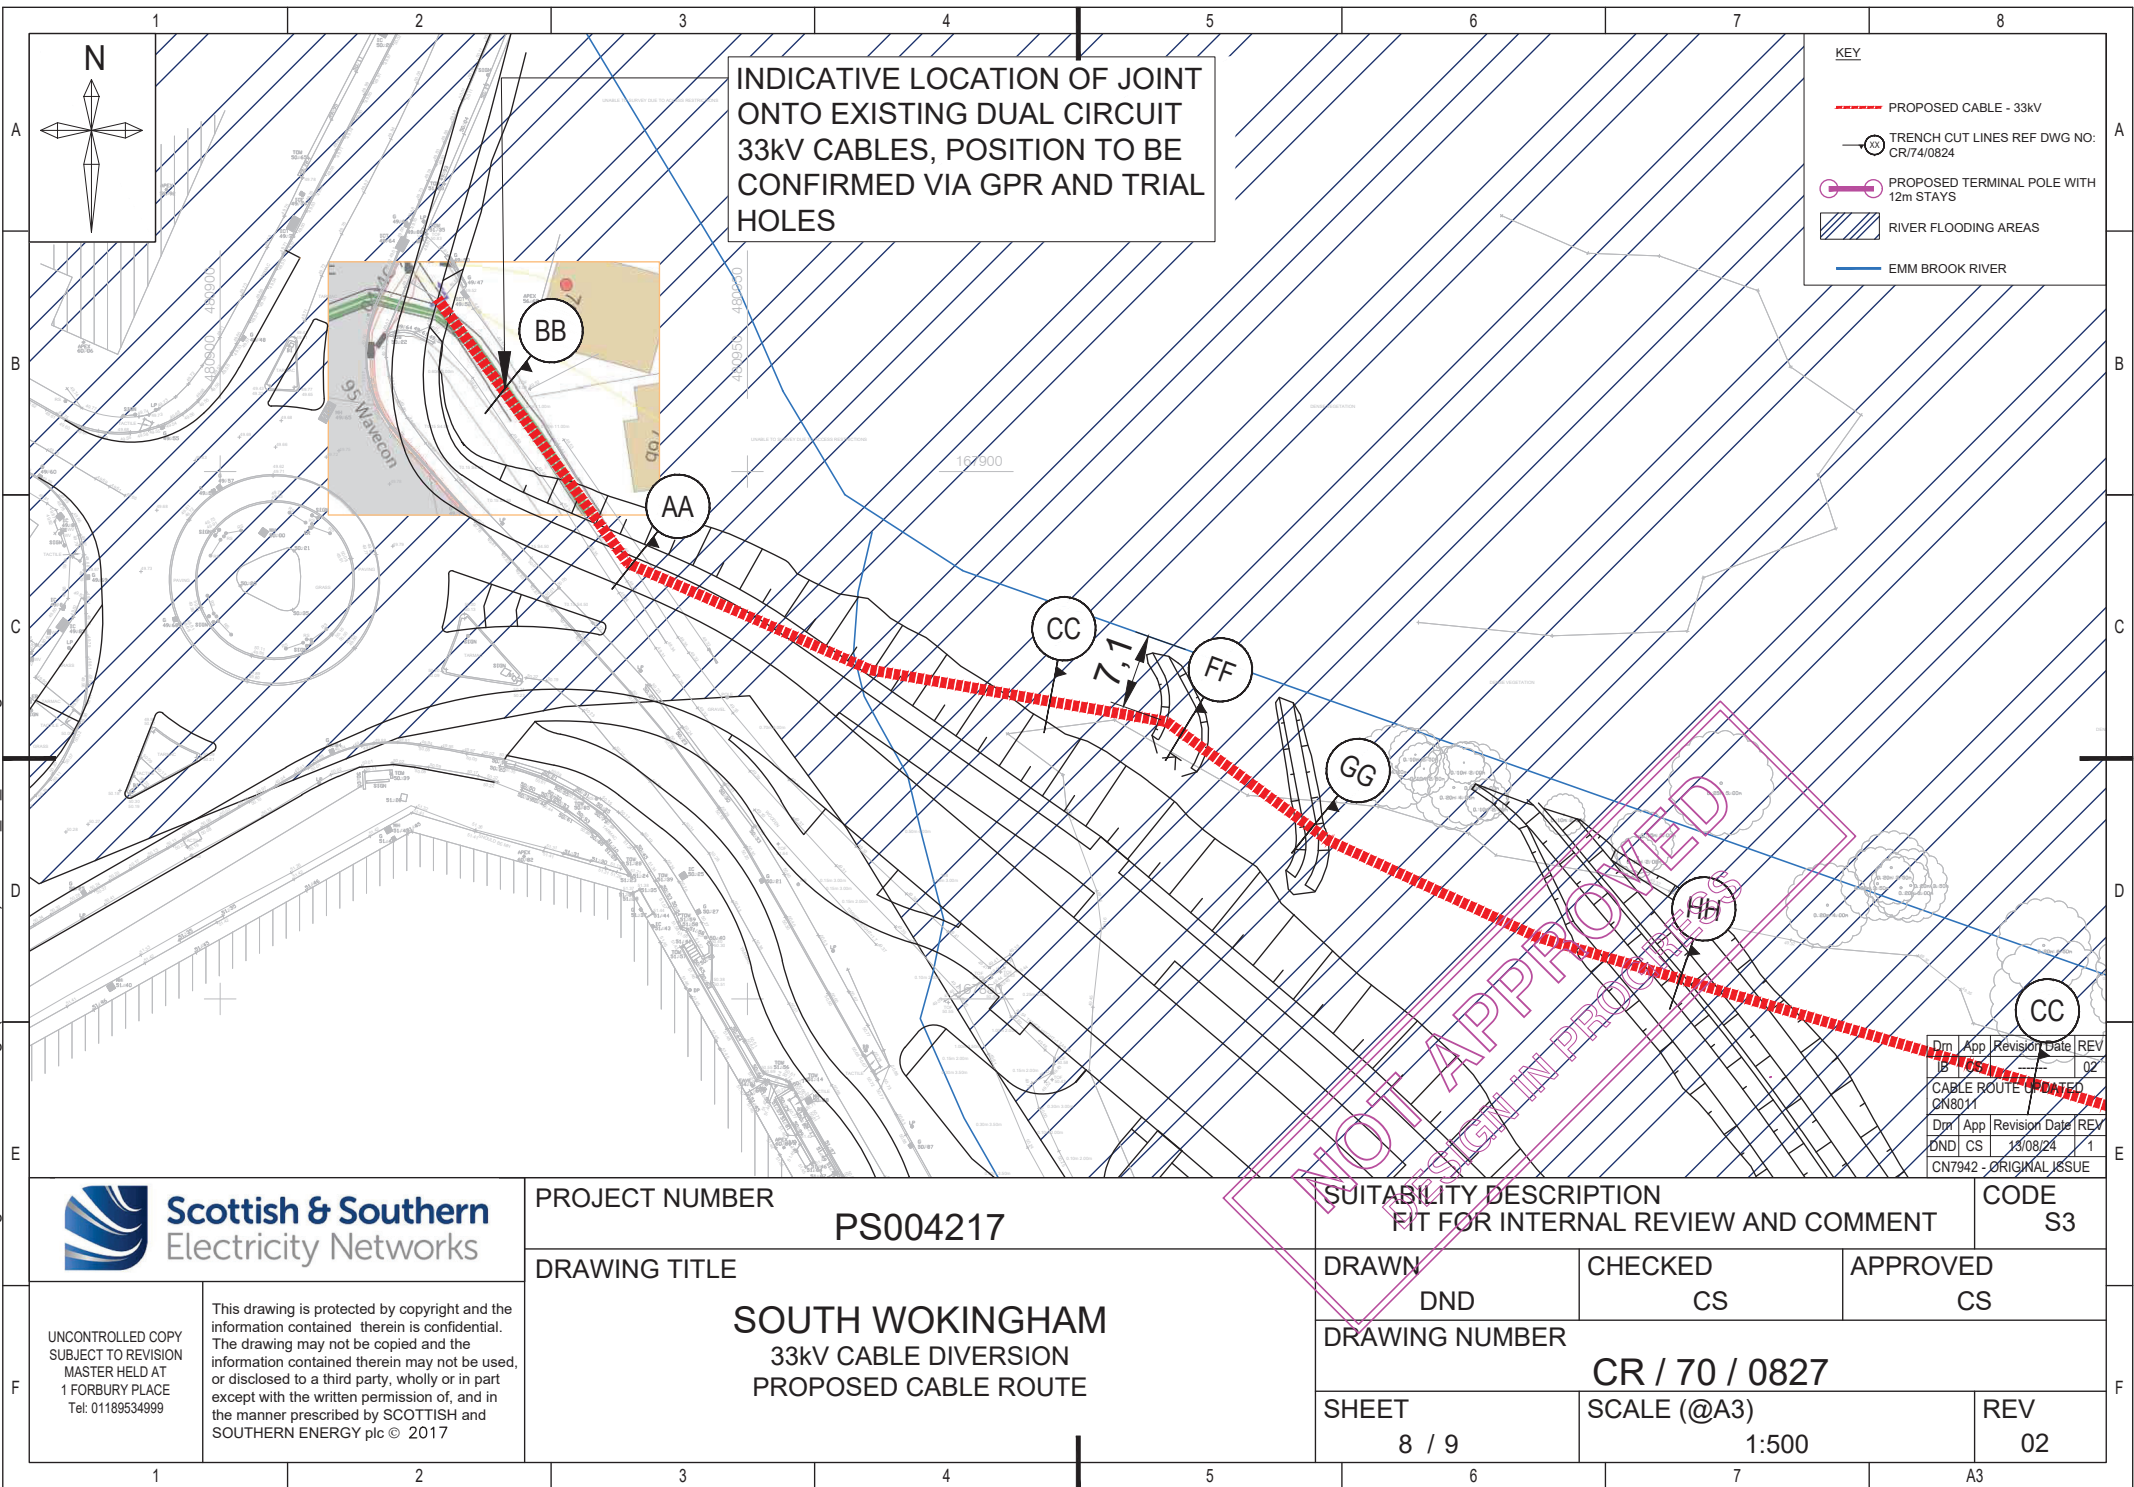

INDICATIVE LOCATION OF JOINT
ONTO EXISTING DUAL CIRCUIT
33kV CABLES, POSITION TO BE
CONFIRMED VIA GPR AND TRIAL
HOLES

KEY

- PROPOSED CABLE - 33kV
- TRENCH CUT LINES REF DWG NO: CR/74/0824
- PROPOSED TERMINAL POLE WITH 12m STAYS
- RIVER FLOODING AREAS
- EMM BROOK RIVER



PROJECT NUMBER
PS004217

DRAWING TITLE
**SOUTH WOKINGHAM
33kV CABLE DIVERSION
PROPOSED CABLE ROUTE**


SUITABILITY DESCRIPTION FIT FOR INTERNAL REVIEW AND COMMENT			CODE S3
DRAWN DND	CHECKED CS	APPROVED CS	
DRAWING NUMBER CR / 70 / 0827			
SHEET 8 / 9	SCALE (@A3) 1:500		REV 02

UNCONTROLLED COPY
SUBJECT TO REVISION
MASTER HELD AT
1 FORBURY PLACE
Tel: 01189534999

This drawing is protected by copyright and the information contained therein is confidential. The drawing may not be copied and the information contained therein may not be used, or disclosed to a third party, wholly or in part except with the written permission of, and in the manner prescribed by SCOTTISH and SOUTHERN ENERGY plc © 2017

Dm	App	Revision	Date	REV
JB				02
CABLE ROUTE CREATED CN8011				
Dm	App	Revision	Date	REV
DND	CS		13/08/24	1
CN7942 - ORIGINAL ISSUE				

File Name: V:\All Current Drawings\CR Series Drawings (Cable Routes)\CR0827_70_Rev02.dwg

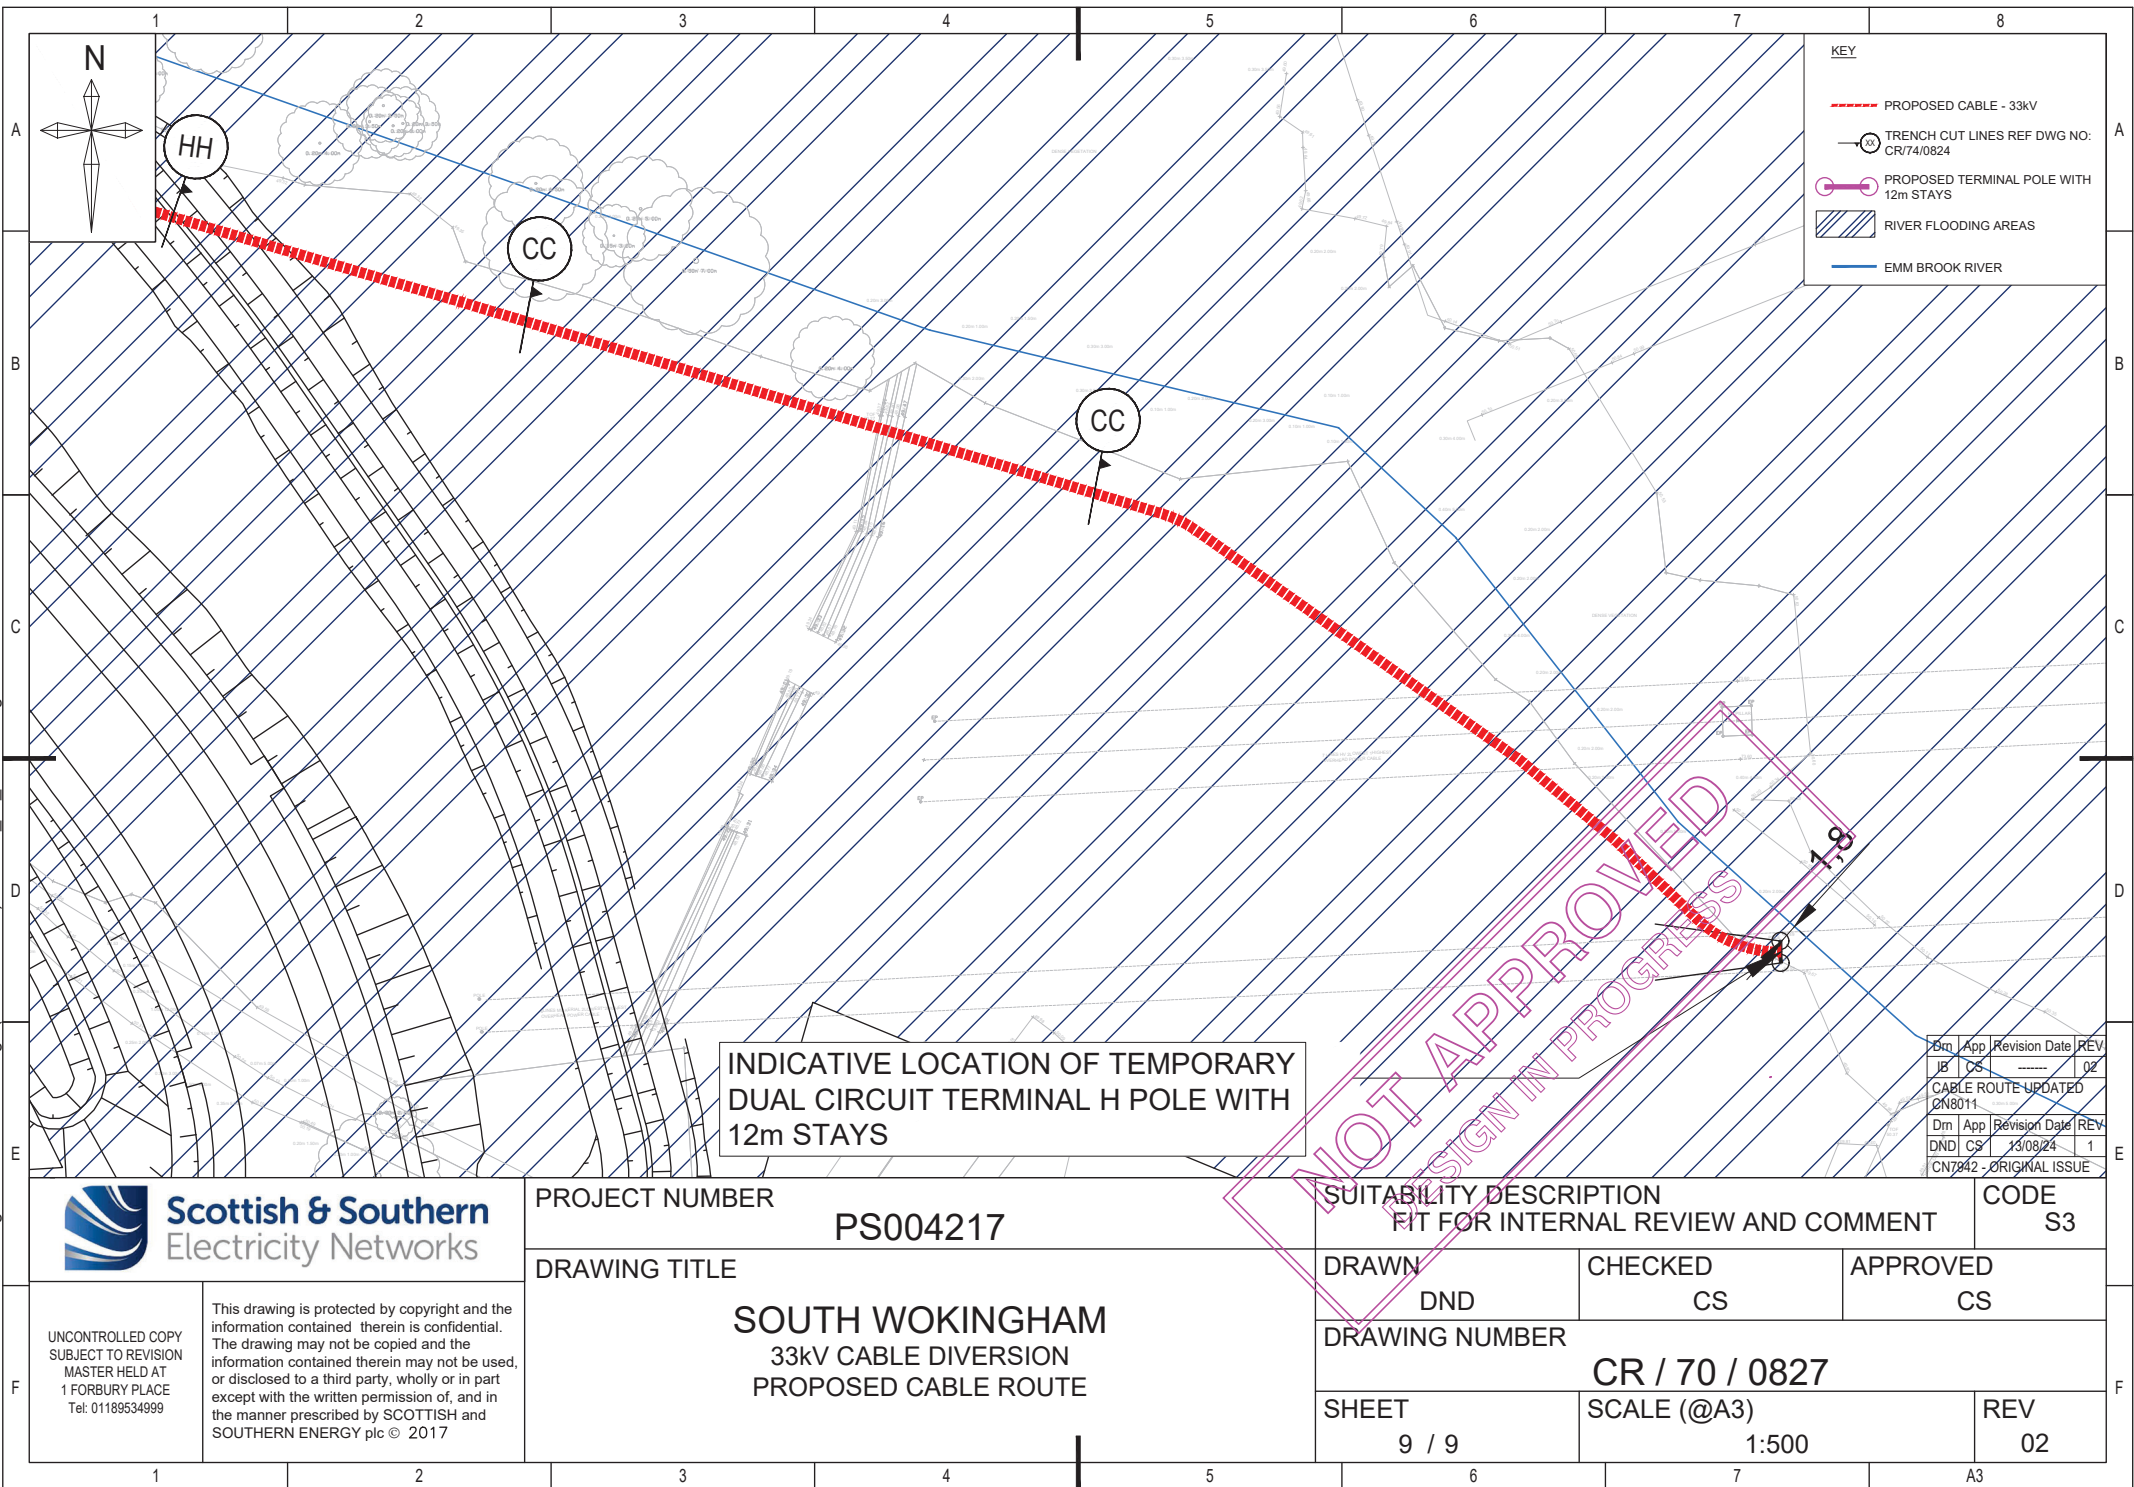

PROJECT NUMBER
PS004217

DRAWING TITLE
**SOUTH WOKINGHAM
33kV CABLE DIVERSION
PROPOSED CABLE ROUTE**

SUITABILITY DESCRIPTION
FIT FOR INTERNAL REVIEW AND COMMENT

CODE
S3

DRAWN DND	CHECKED CS	APPROVED CS
--------------	---------------	----------------

DRAWING NUMBER
CR / 70 / 0827

SHEET 9 / 9	SCALE (@A3) 1:500	REV 02
----------------	----------------------	-----------

UNCONTROLLED COPY
SUBJECT TO REVISION
MASTER HELD AT
1 FORBURY PLACE
Tel: 01189534999

This drawing is protected by copyright and the information contained therein is confidential. The drawing may not be copied and the information contained therein may not be used, or disclosed to a third party, wholly or in part except with the written permission of, and in the manner prescribed by SCOTTISH and SOUTHERN ENERGY plc © 2017