






Notes

1. This drawing is the copyright of MH Architects Ltd
2. Do not scale this drawing except for Local Authority planning purposes
3. All dimensions must be checked on site by the contractor prior to commencement of the works.



Client Approval					
X	A - Approved				
X	B - Approved with comments				
X	C - Do not use				
Rev.	Revision Note/Purpose of Issue	Drw By	Date	Chk By	Date
A	Issued for PLANNING (FIRST ISSUE)	MW	25.01.24	HJG	25.01.24

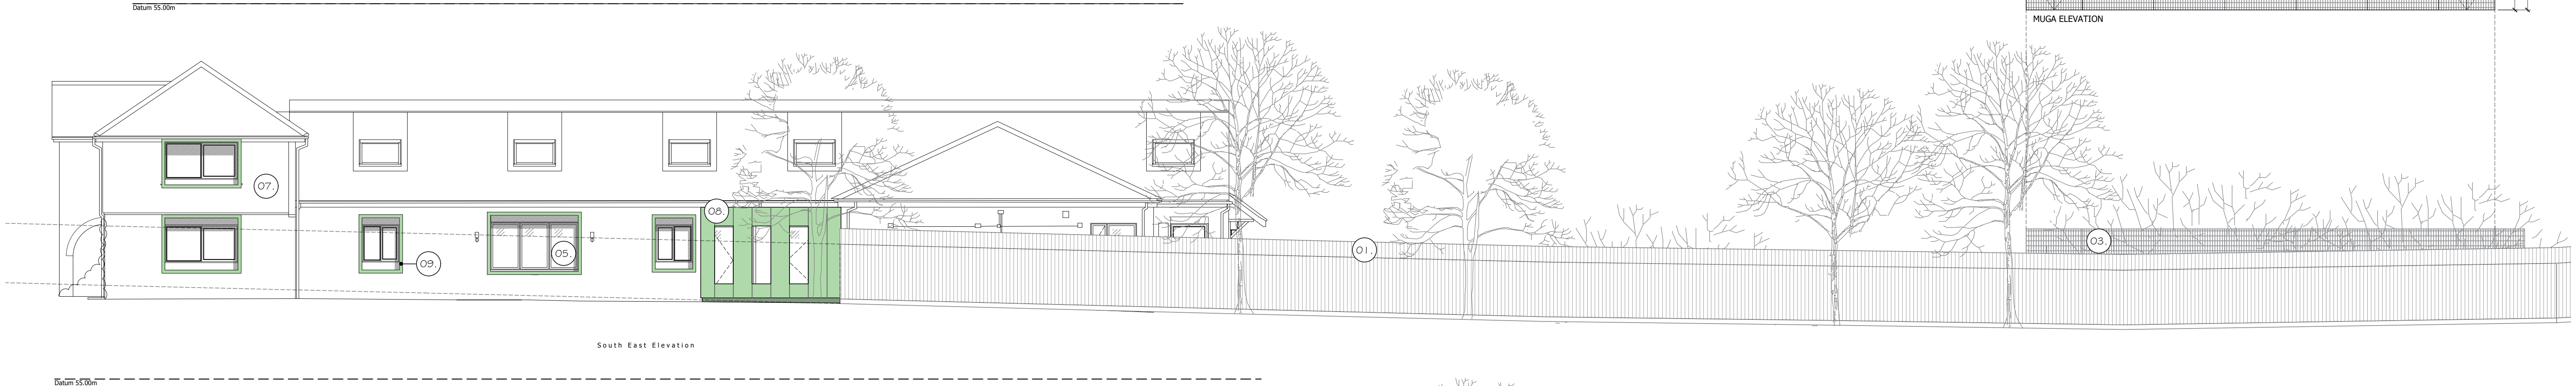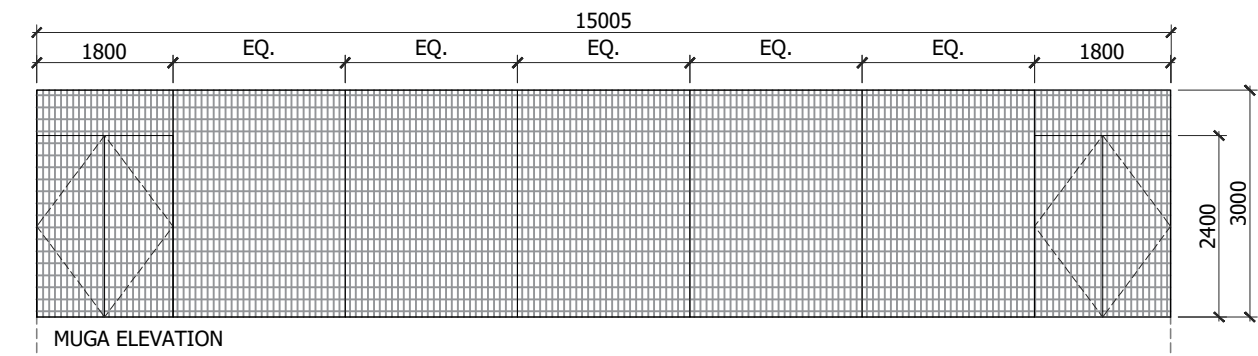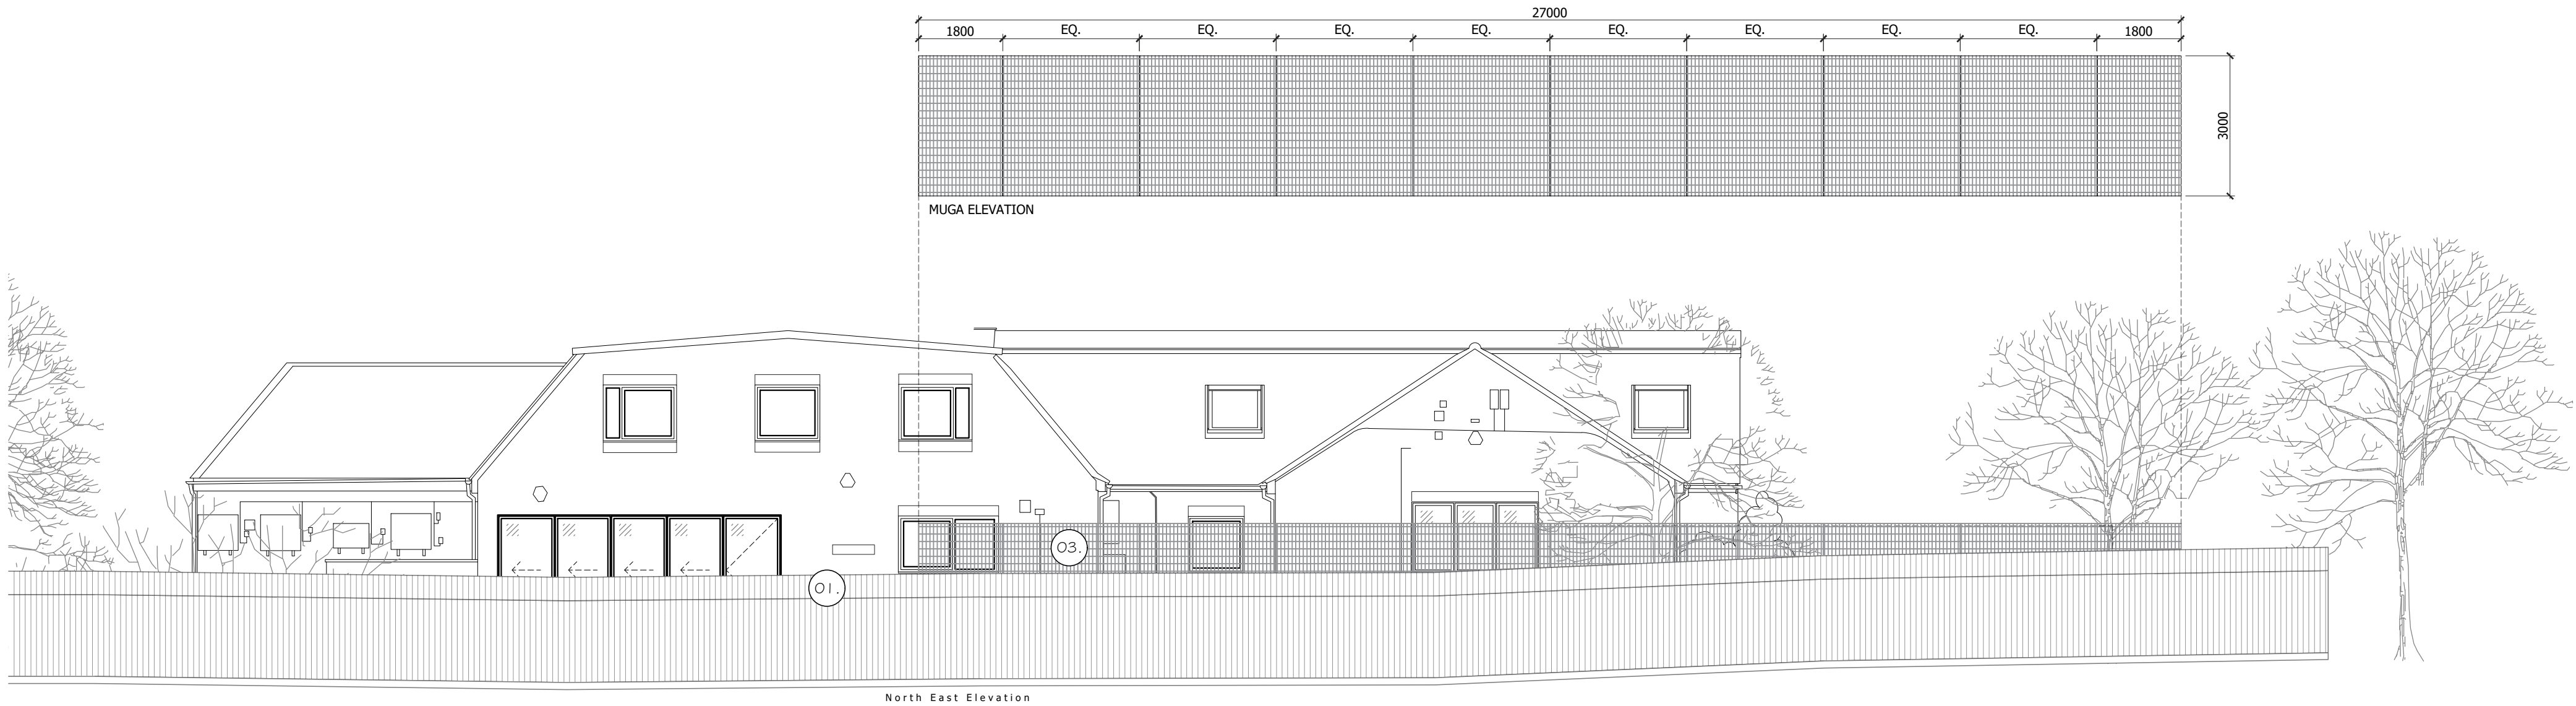

Client		OUTCOMES FIRST GROUP	
Job title		Napoleon House School Reading	
Drawing title		Proposed Fencing Elevations	
Drawn	Date	Checked	Date
MW	Oct. 23	HJG	Oct. 23
Job No.	Pro.	Org.	Zone
23-098	NH	MHA	ZZ
Purpose of Issue		Level	Type
		XX	DR
		Role	No.
		A	0221
		Rev.	A
		PLANNING	

Ground Floor | Bicentennial Building
Southern Gate | Chichester
West Sussex | PO19 8EZ

t: 01243 774748
e: admin@mharchitects.co.uk
www.mharchitects.co.uk

Unlited Company
Registered in England No. 9994733