

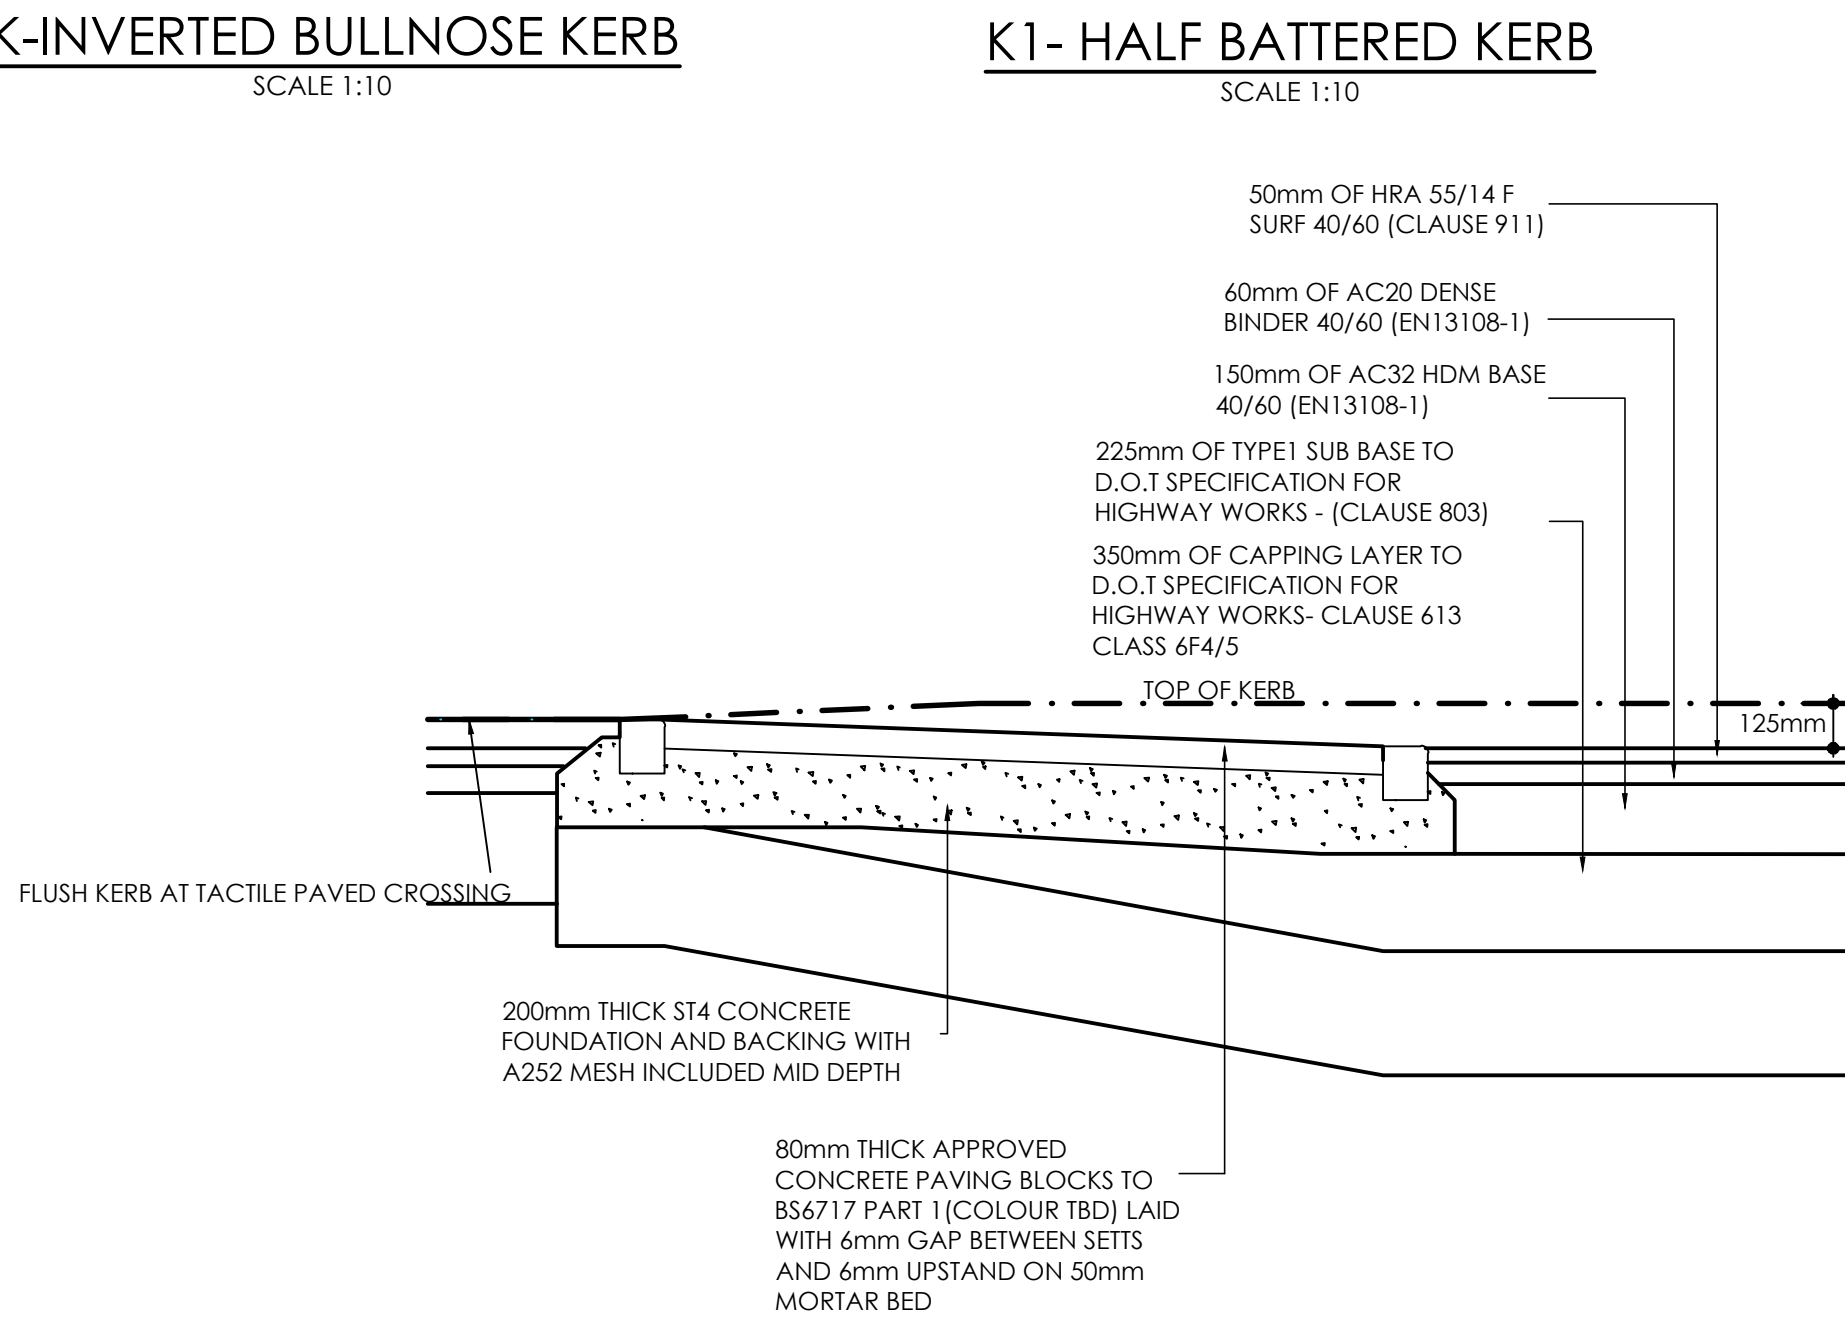
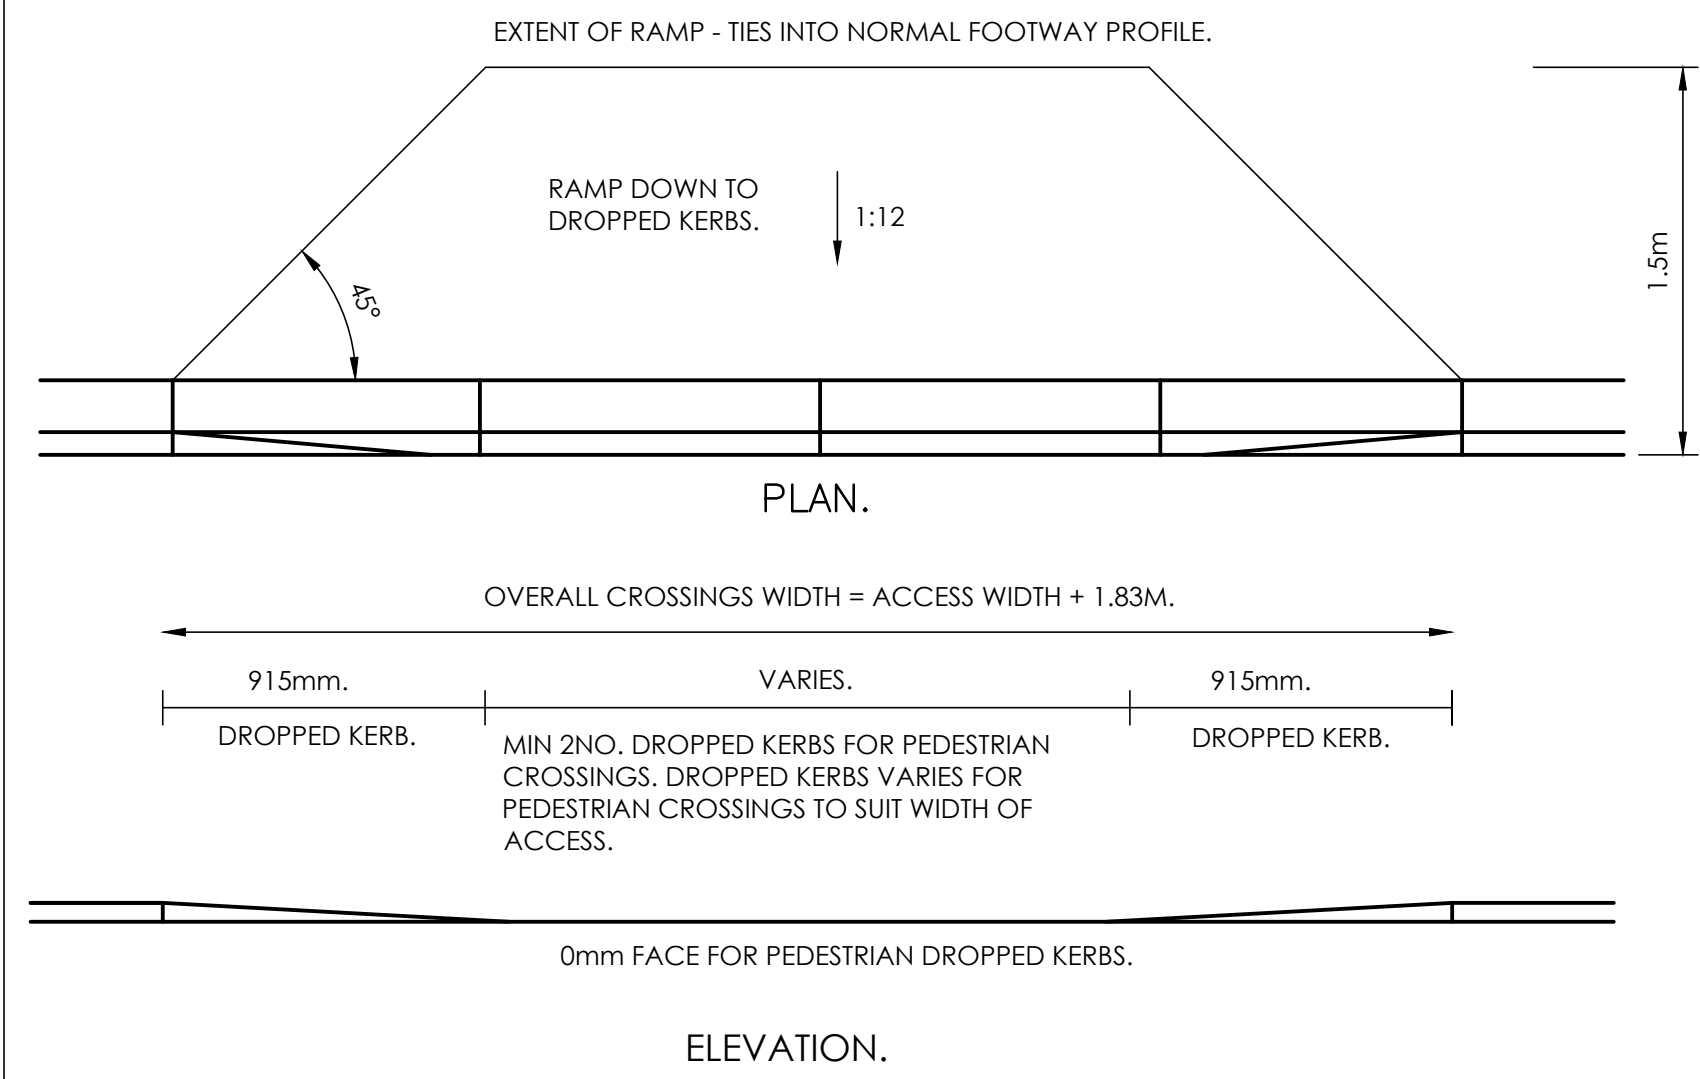
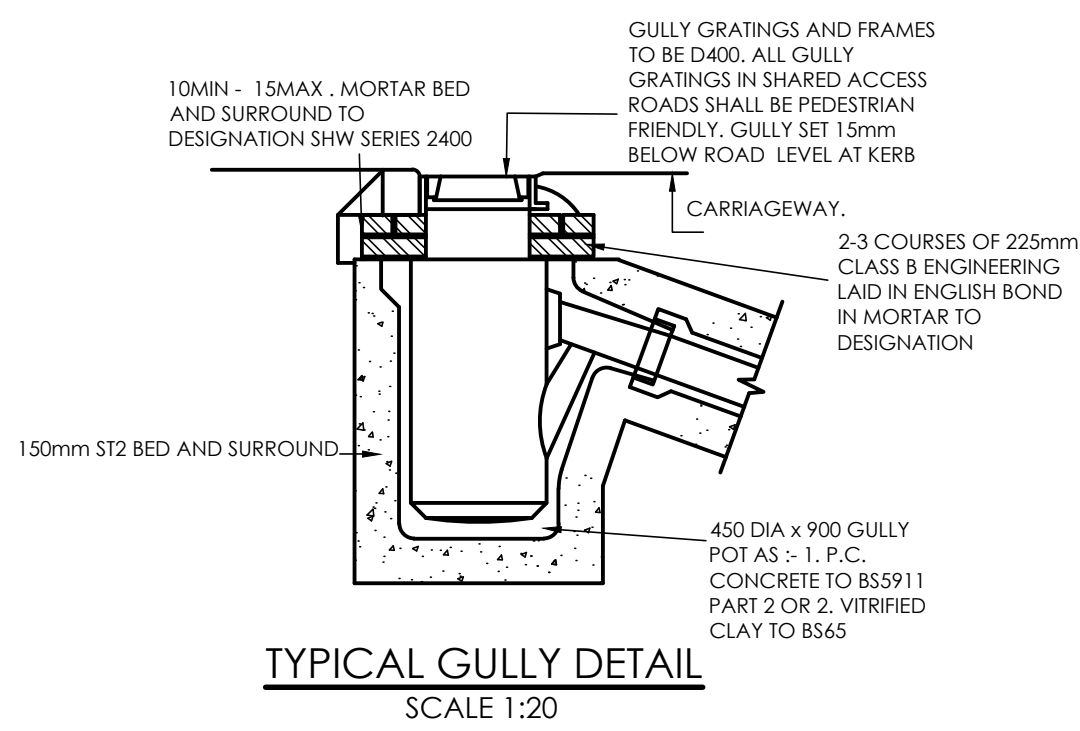
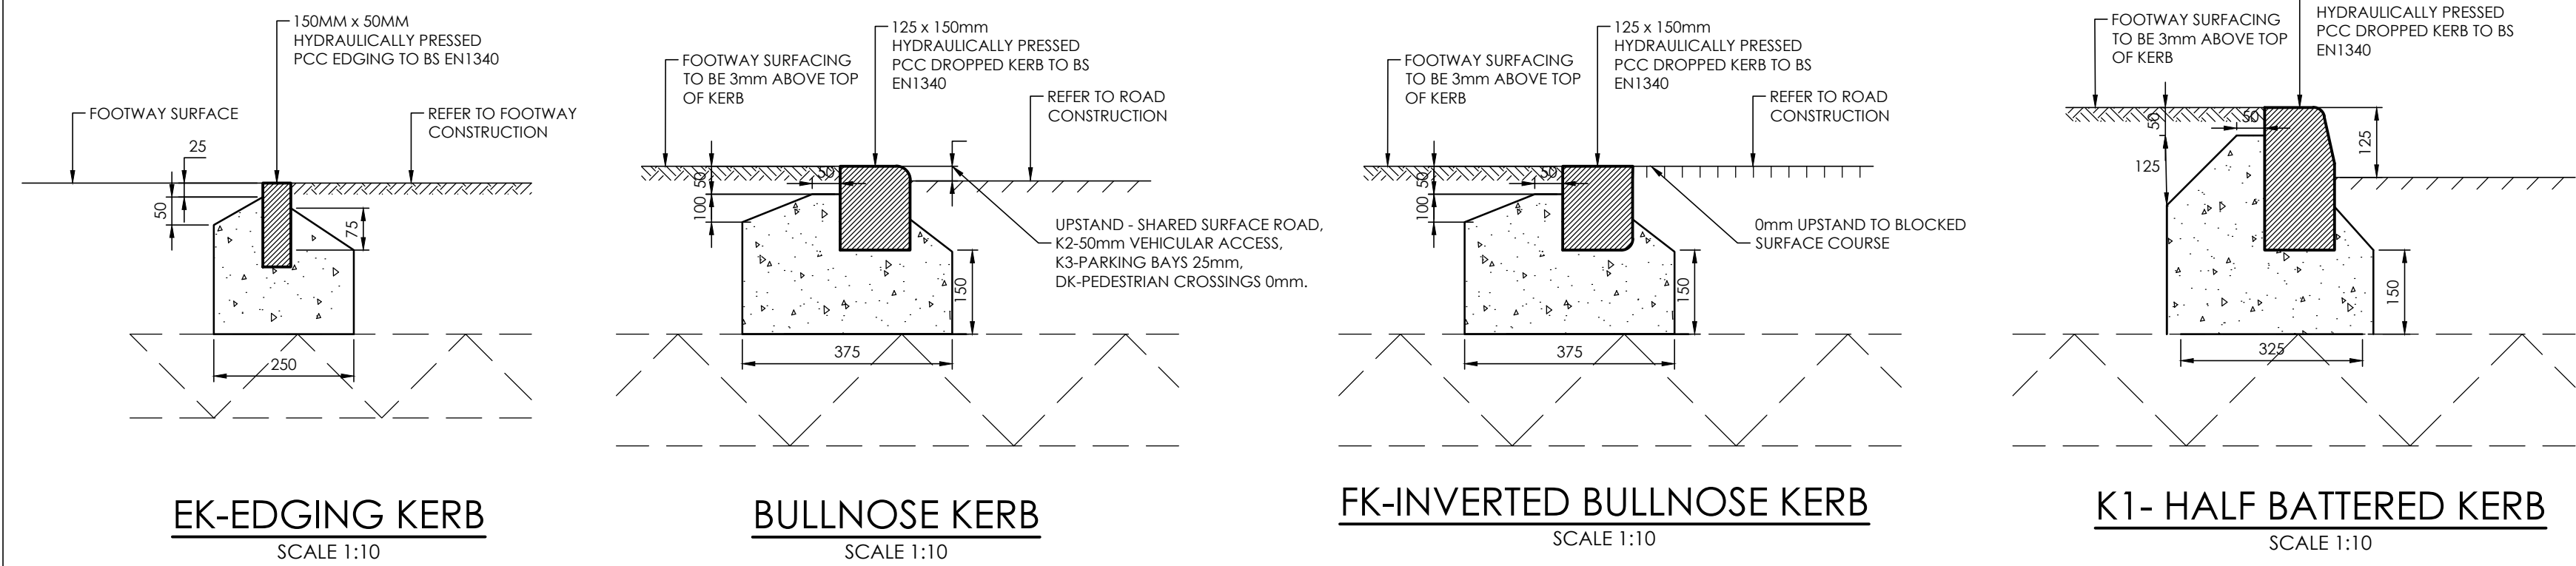
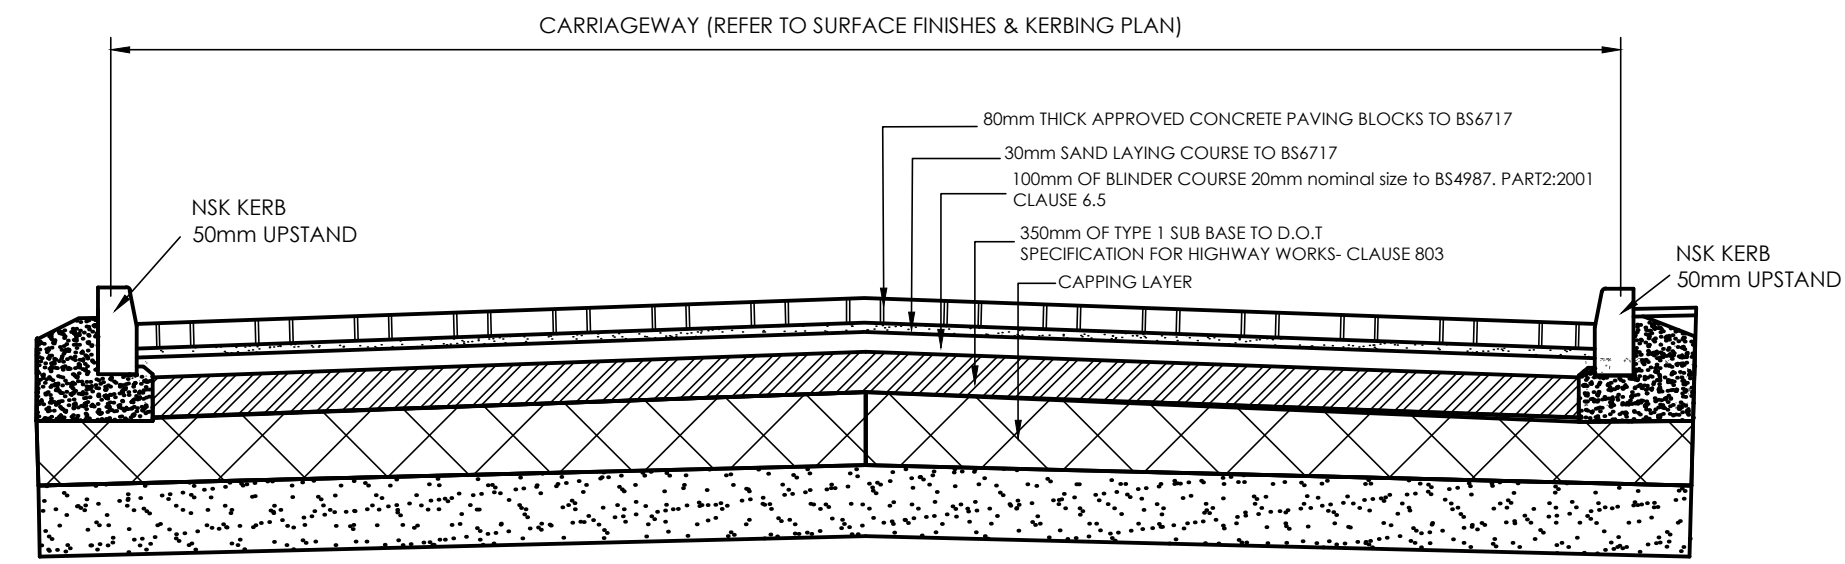




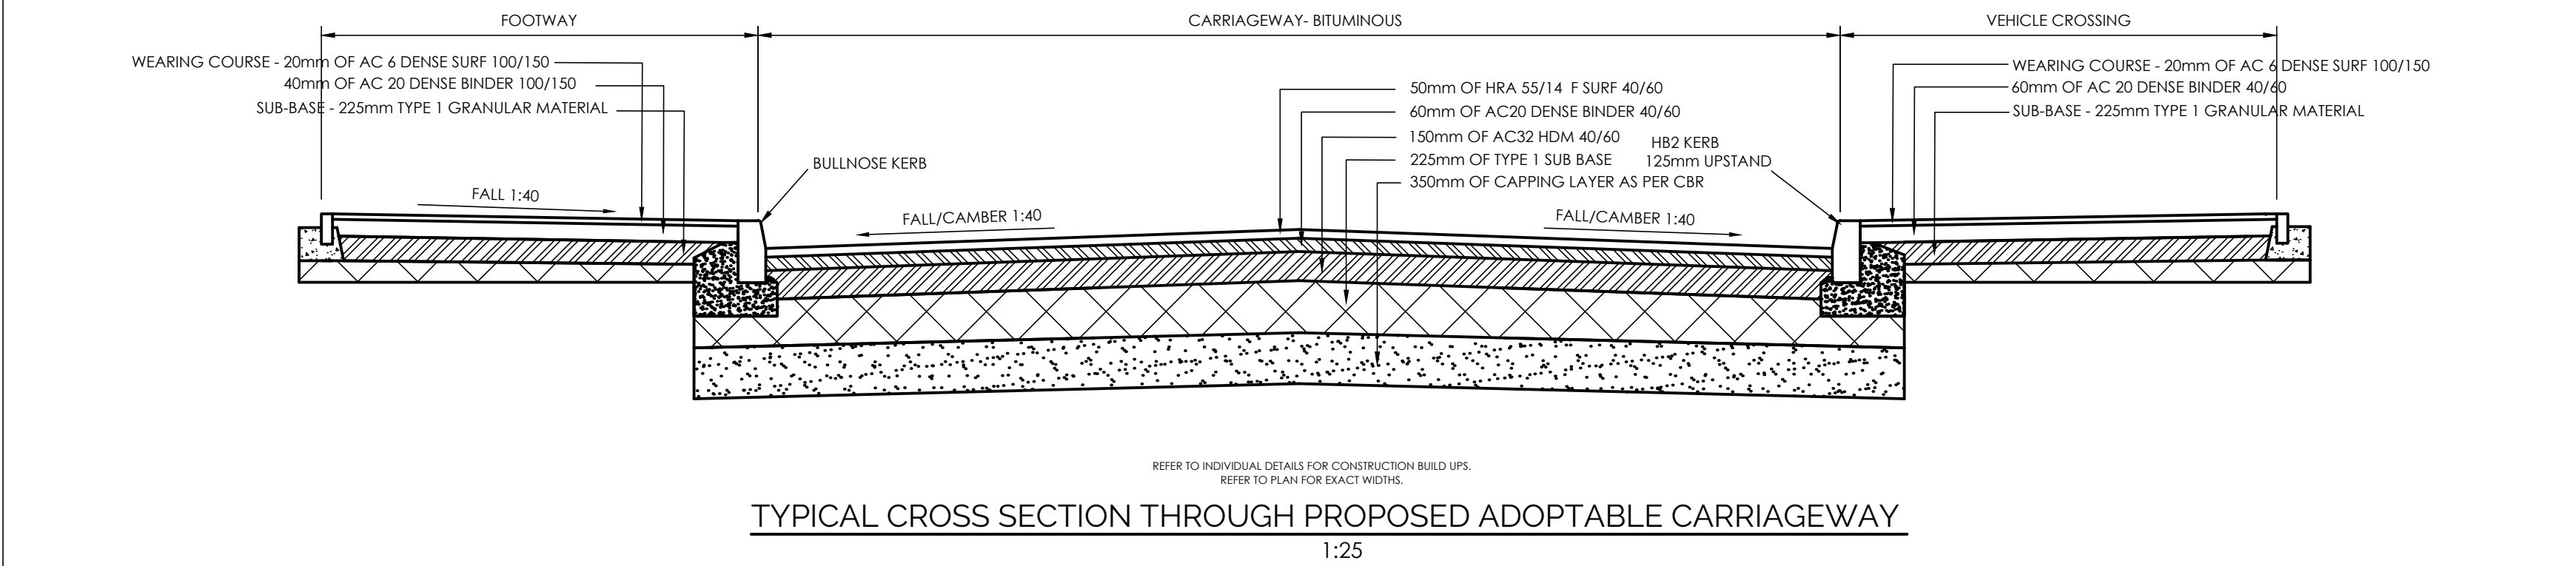


PRIVATE DRIVE/VEHICULAR CROSSOVER
BLOCK PAVING DETAIL

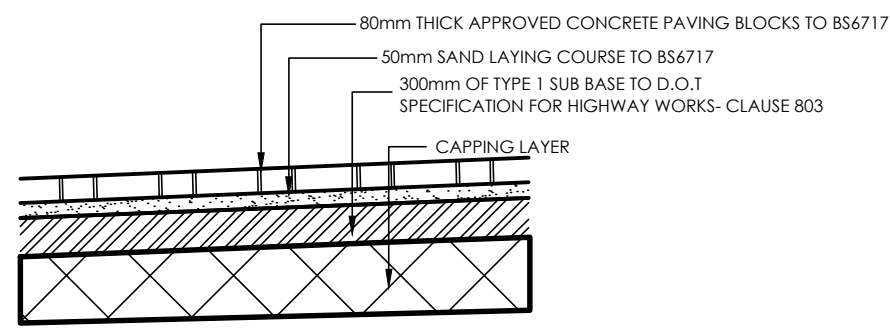

- GENERAL NOTES:**
- DO NOT SCALE FROM THIS DRAWING.
 - ALL DIMENSIONS ARE IN METERS UNLESS OTHERWISE SHOWN.
 - THIS DRAWING IS TO BE READ IN CONJUNCTION WITH ALL OTHER RELEVANT DRAWINGS.
 - THE CONTRACTOR SHALL CHECK ALL TIE-INS FOR LINE AND LEVEL WITH EXISTING BEFORE COMMENCING ANY WORKS. THE ENGINEER SHALL BE NOTIFIED IMMEDIATELY IN WRITING, SHOULD ANY ERRORS BE FOUND.
 - IT IS THE RESPONSIBILITY OF THE CONTRACTOR TO LOCATE ANY SERVICE APPARATUS IN THE VICINITY OF THE WORKS.
 - IT IS THE RESPONSIBILITY OF THE CONTRACTOR TO EXECUTE THE WORKS AT ALL TIMES IN STRICT ACCORDANCE WITH THE REQUIREMENTS OF THE HEALTH AND SAFETY AT WORK ACT 1974, AND THE C.D.M. REGULATIONS 2015. THE CONTRACTOR WILL BE DEEMED TO HAVE ALLOWED FOR FULL COMPLIANCE, WITHIN HIS RATES.
 - ANY ANOMALIES ON THIS DRAWING IDENTIFIED BY THE CONTRACTOR SHALL BE BROUGHT TO THE ATTENTION OF THE ENGINEER PRIOR TO CONSTRUCTION.
 - THE SPECIFICATION IN ALL RESPECTS SHALL BE IN ACCORDANCE WITH THE CURRENT WOKINGHAM BOROUGH COUNCIL SPECIFICATIONS OR OTHER PUBLICATIONS IN FORCE IN THE COUNTY AT THE TIME OF ISSUE.
 - MINIMUM CARRIAGEWAY CONSTRUCTION TO BE 460MM SUBJECT TO CBR TEST RESULTS.
 - ALL KERBS, EDGINGS AND CHANNELS TO BE LAID ON ST4 CONCRETE.
 - TACTILE PAVING REQUIRED AT CROSSING POINTS (BUFF AT UNCONTROLLED, RED AT CONTROLLED)
 - NO LIMESTONE TO BE USED IN SURFACING MATERIALS.

THIS DRAWING IS SUBJECT TO SECTION 38 APPROVAL FROM WOKINGHAM BOROUGH COUNCIL AND SHOULD NOT BE USED FOR CONSTRUCTION.

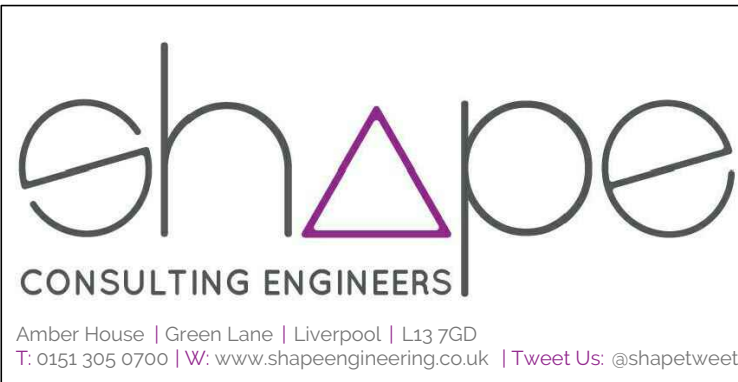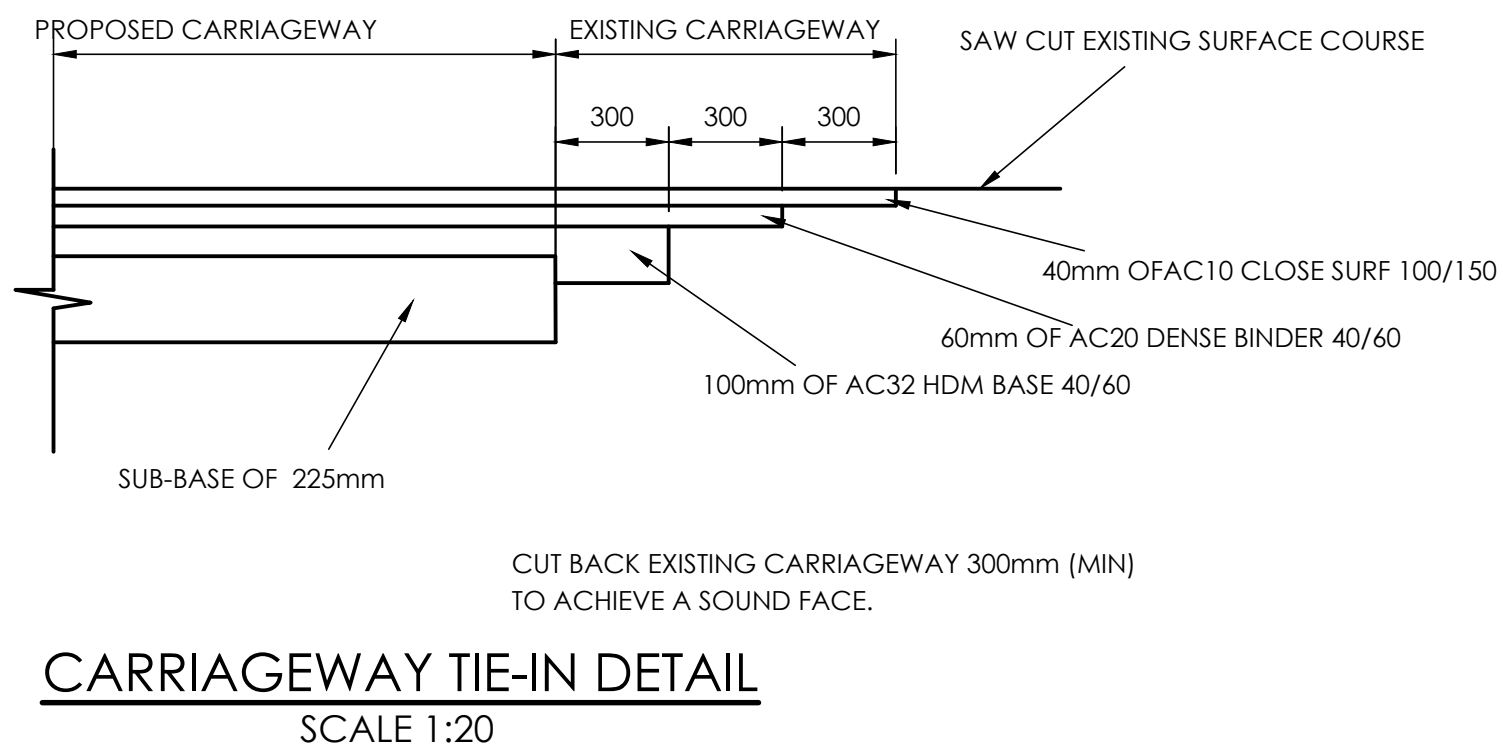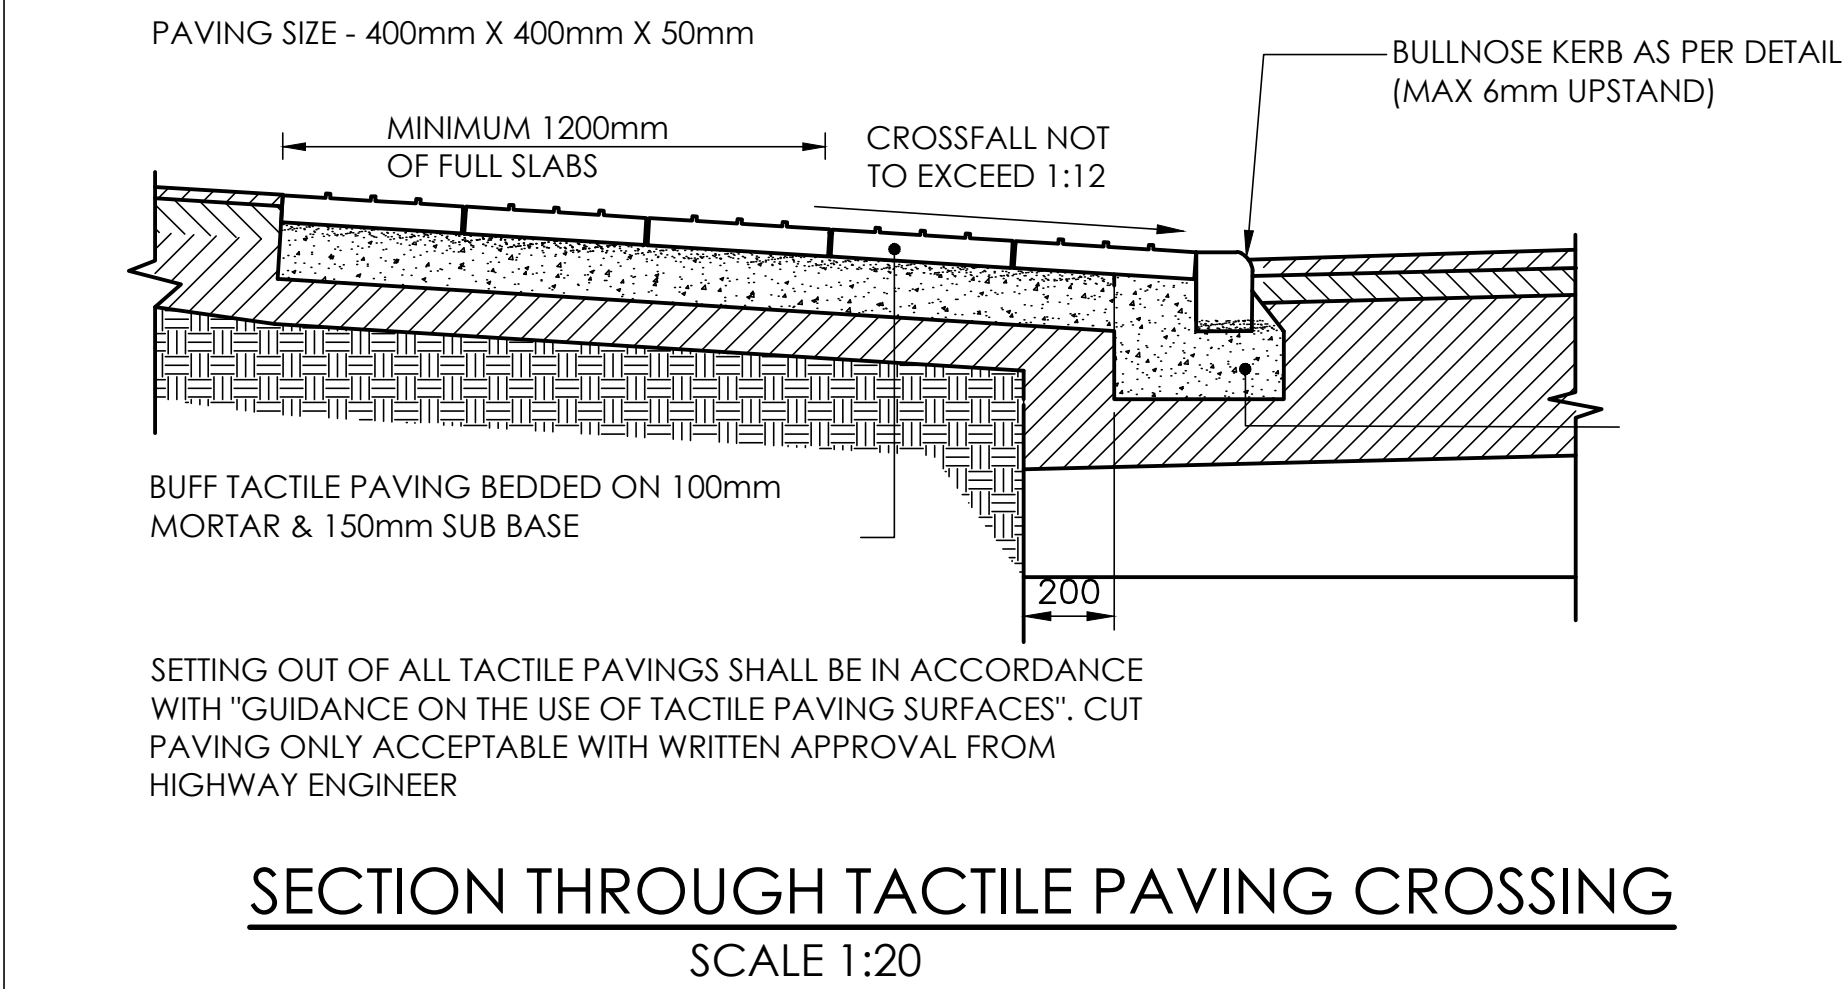

PROJECT	Aborfield Green, Wokington		
TITLE	Highway Construction Details		

P03	CO	Drawing amended to match updated details	04/03/2024
P02	CO	Drawings amended in relation to comments	12/01/2024
P01	CO	First Issue	20/12/2023
Rev	By	Description	Date
Revision Schedule			
Client		CREST NICHOLSON	
Status	-	Purpose of Issue	For Information
Designed By	EC	Drawn By	CO
Sheet No.	2651-SCE-00-00-DR-C-0003		
Scale (@ A3)	AS SHOWN	Date	20/12/2023
Rev	P03		