
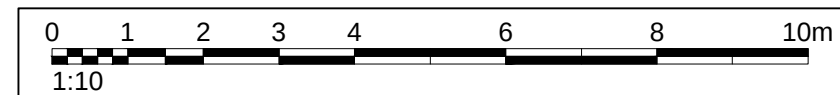
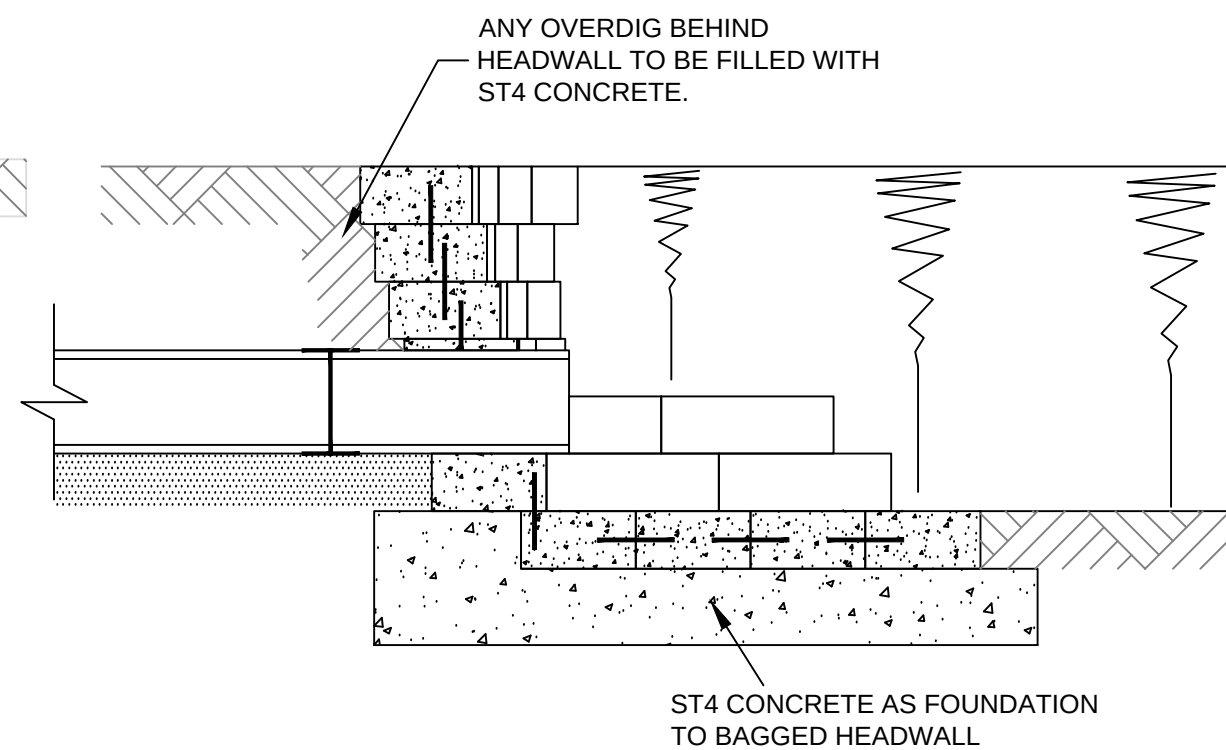
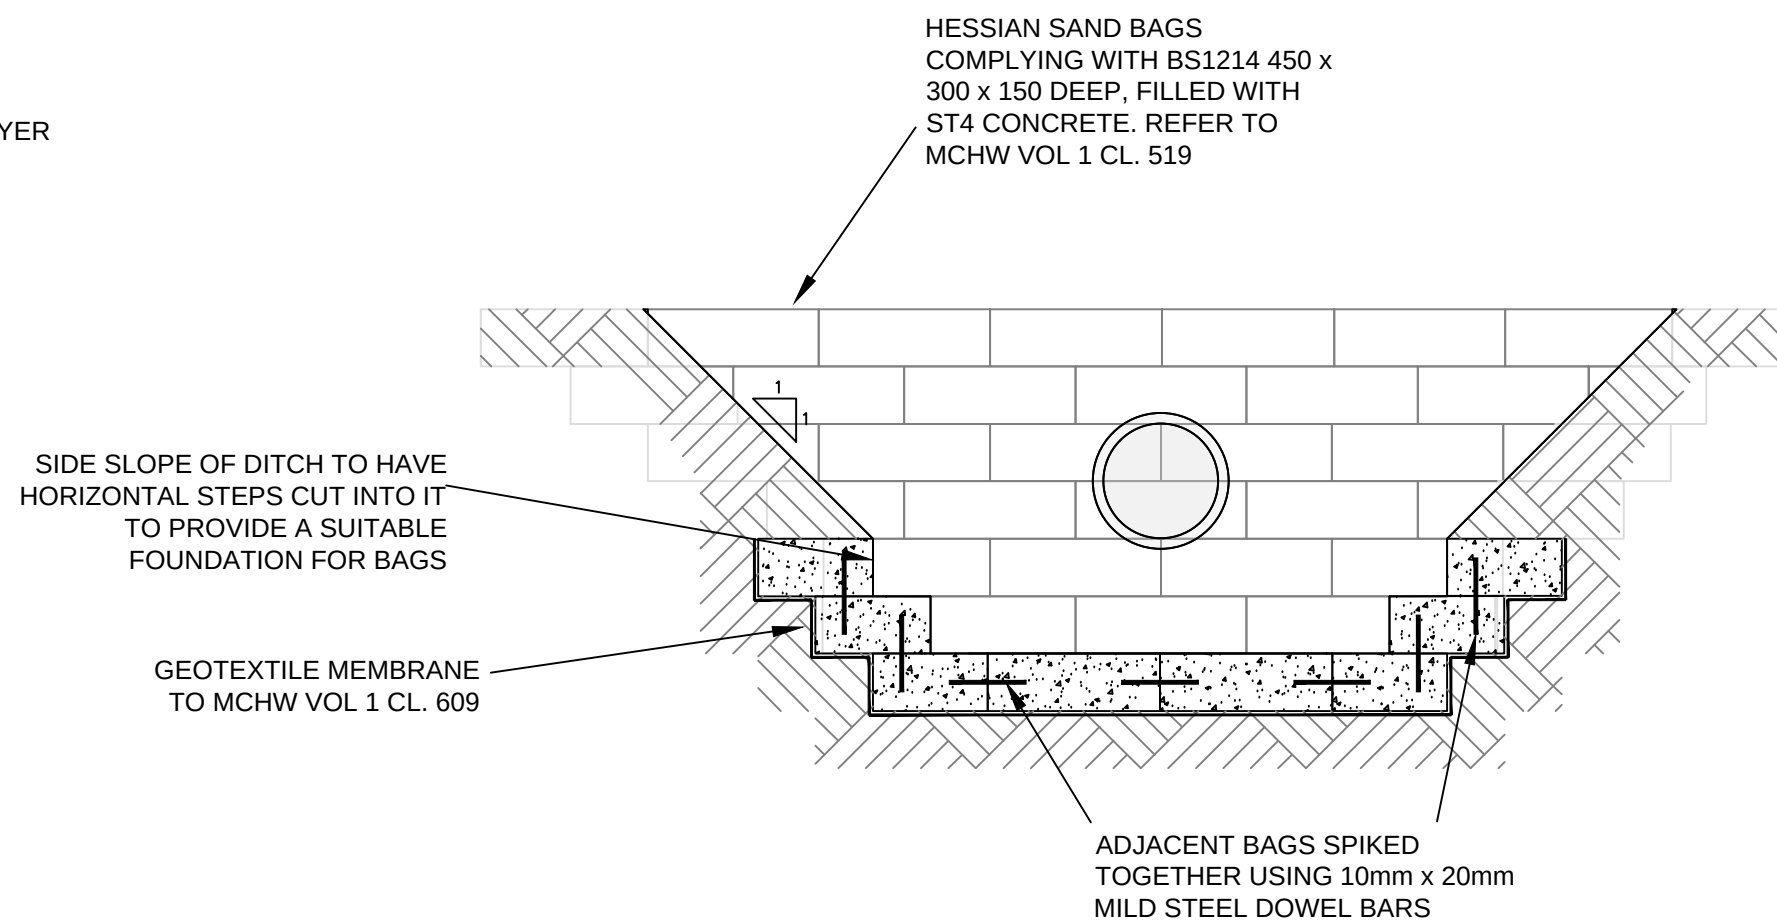
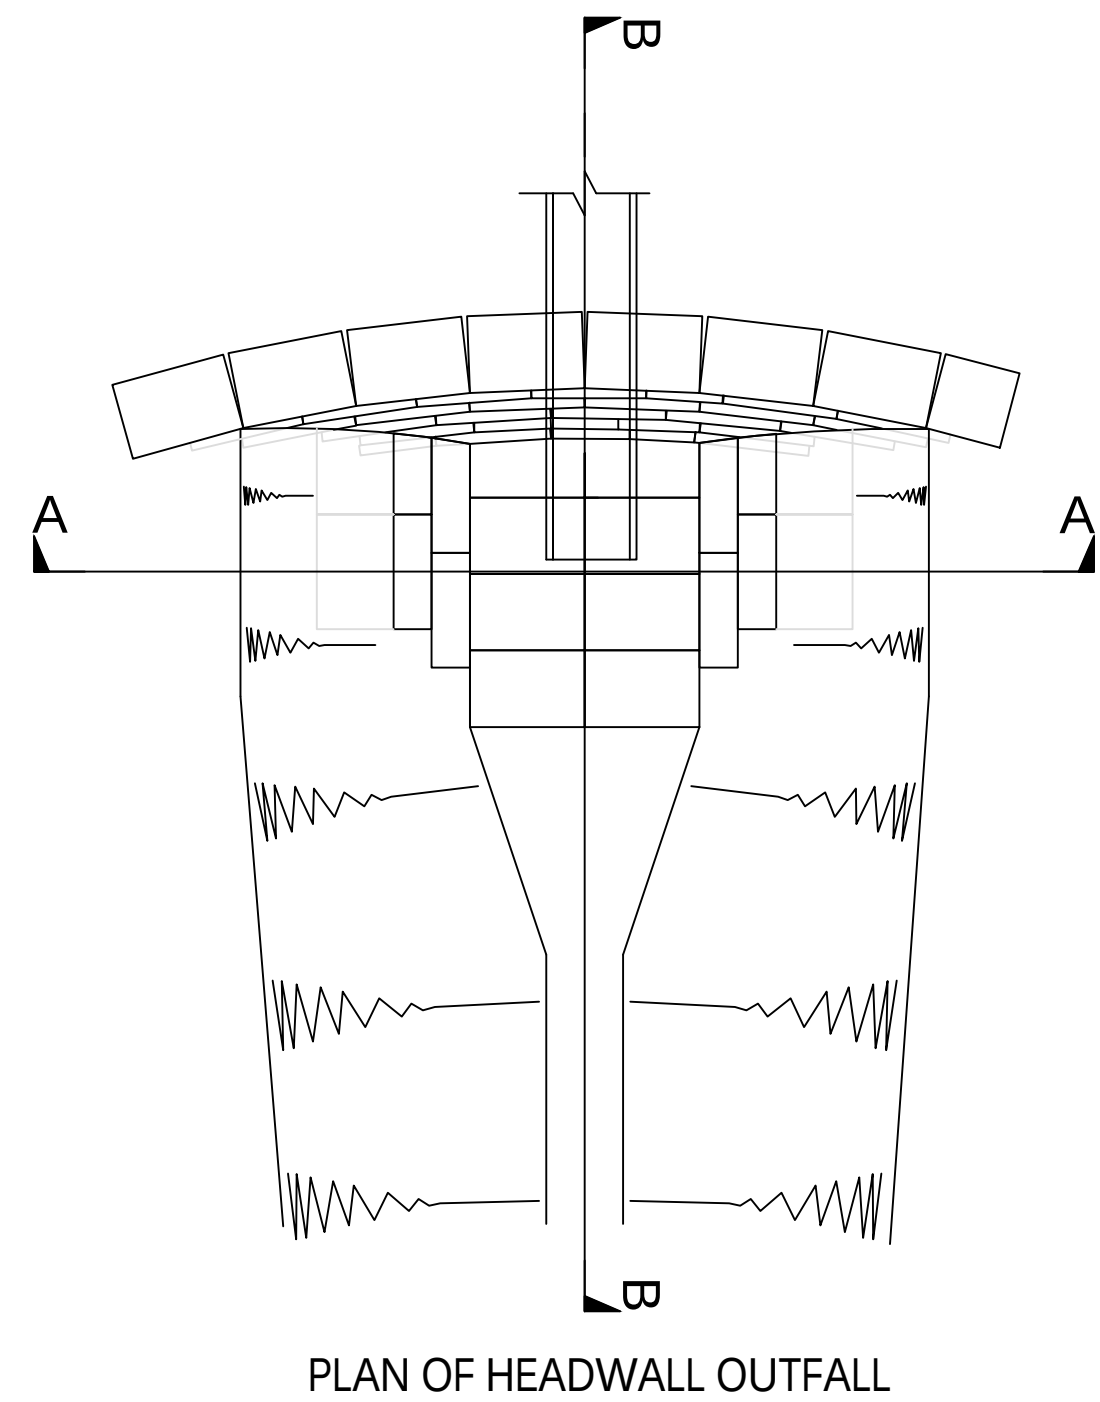
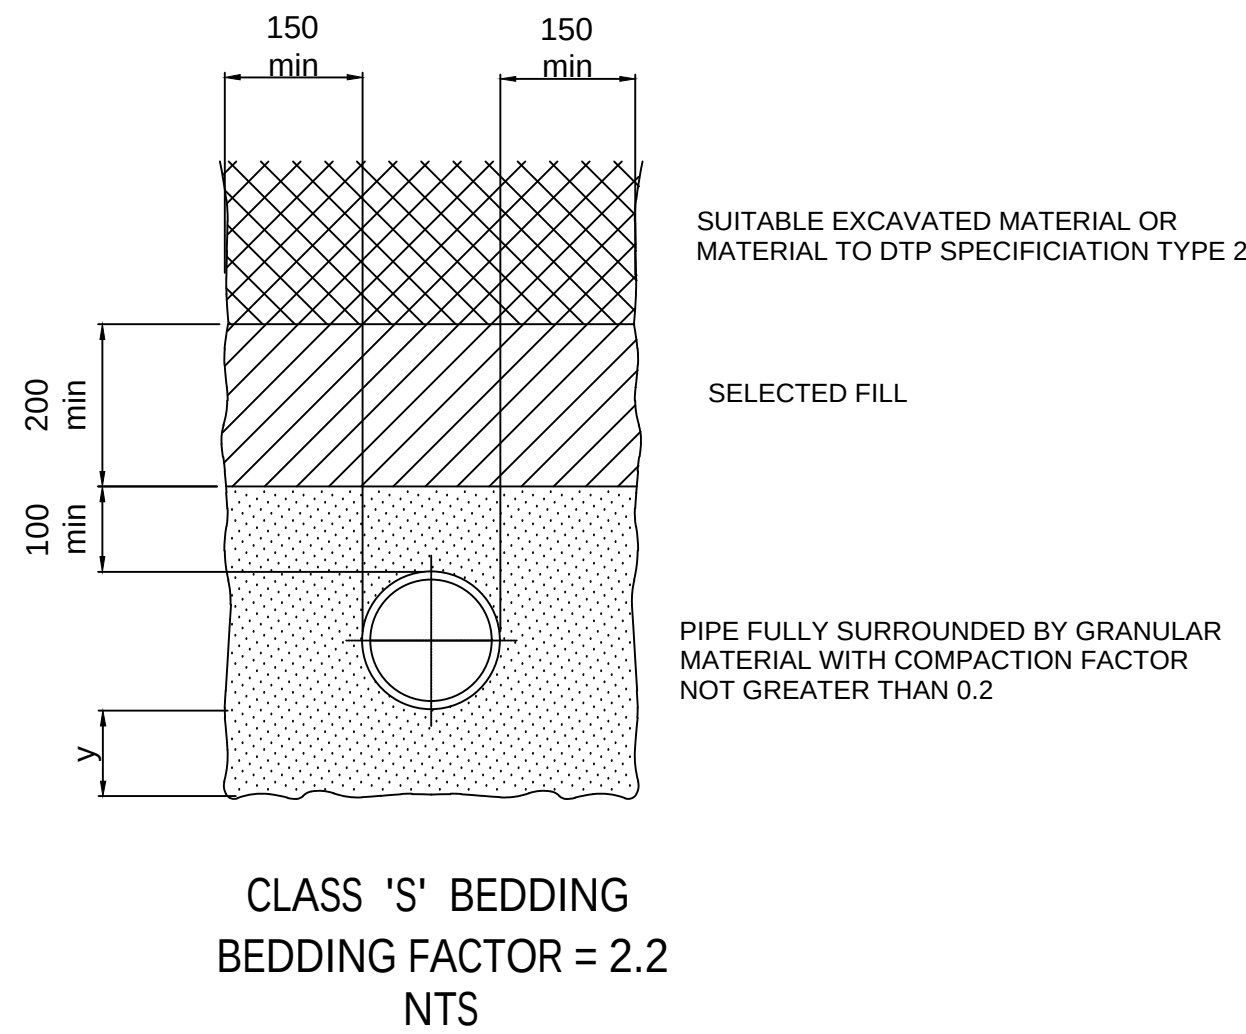
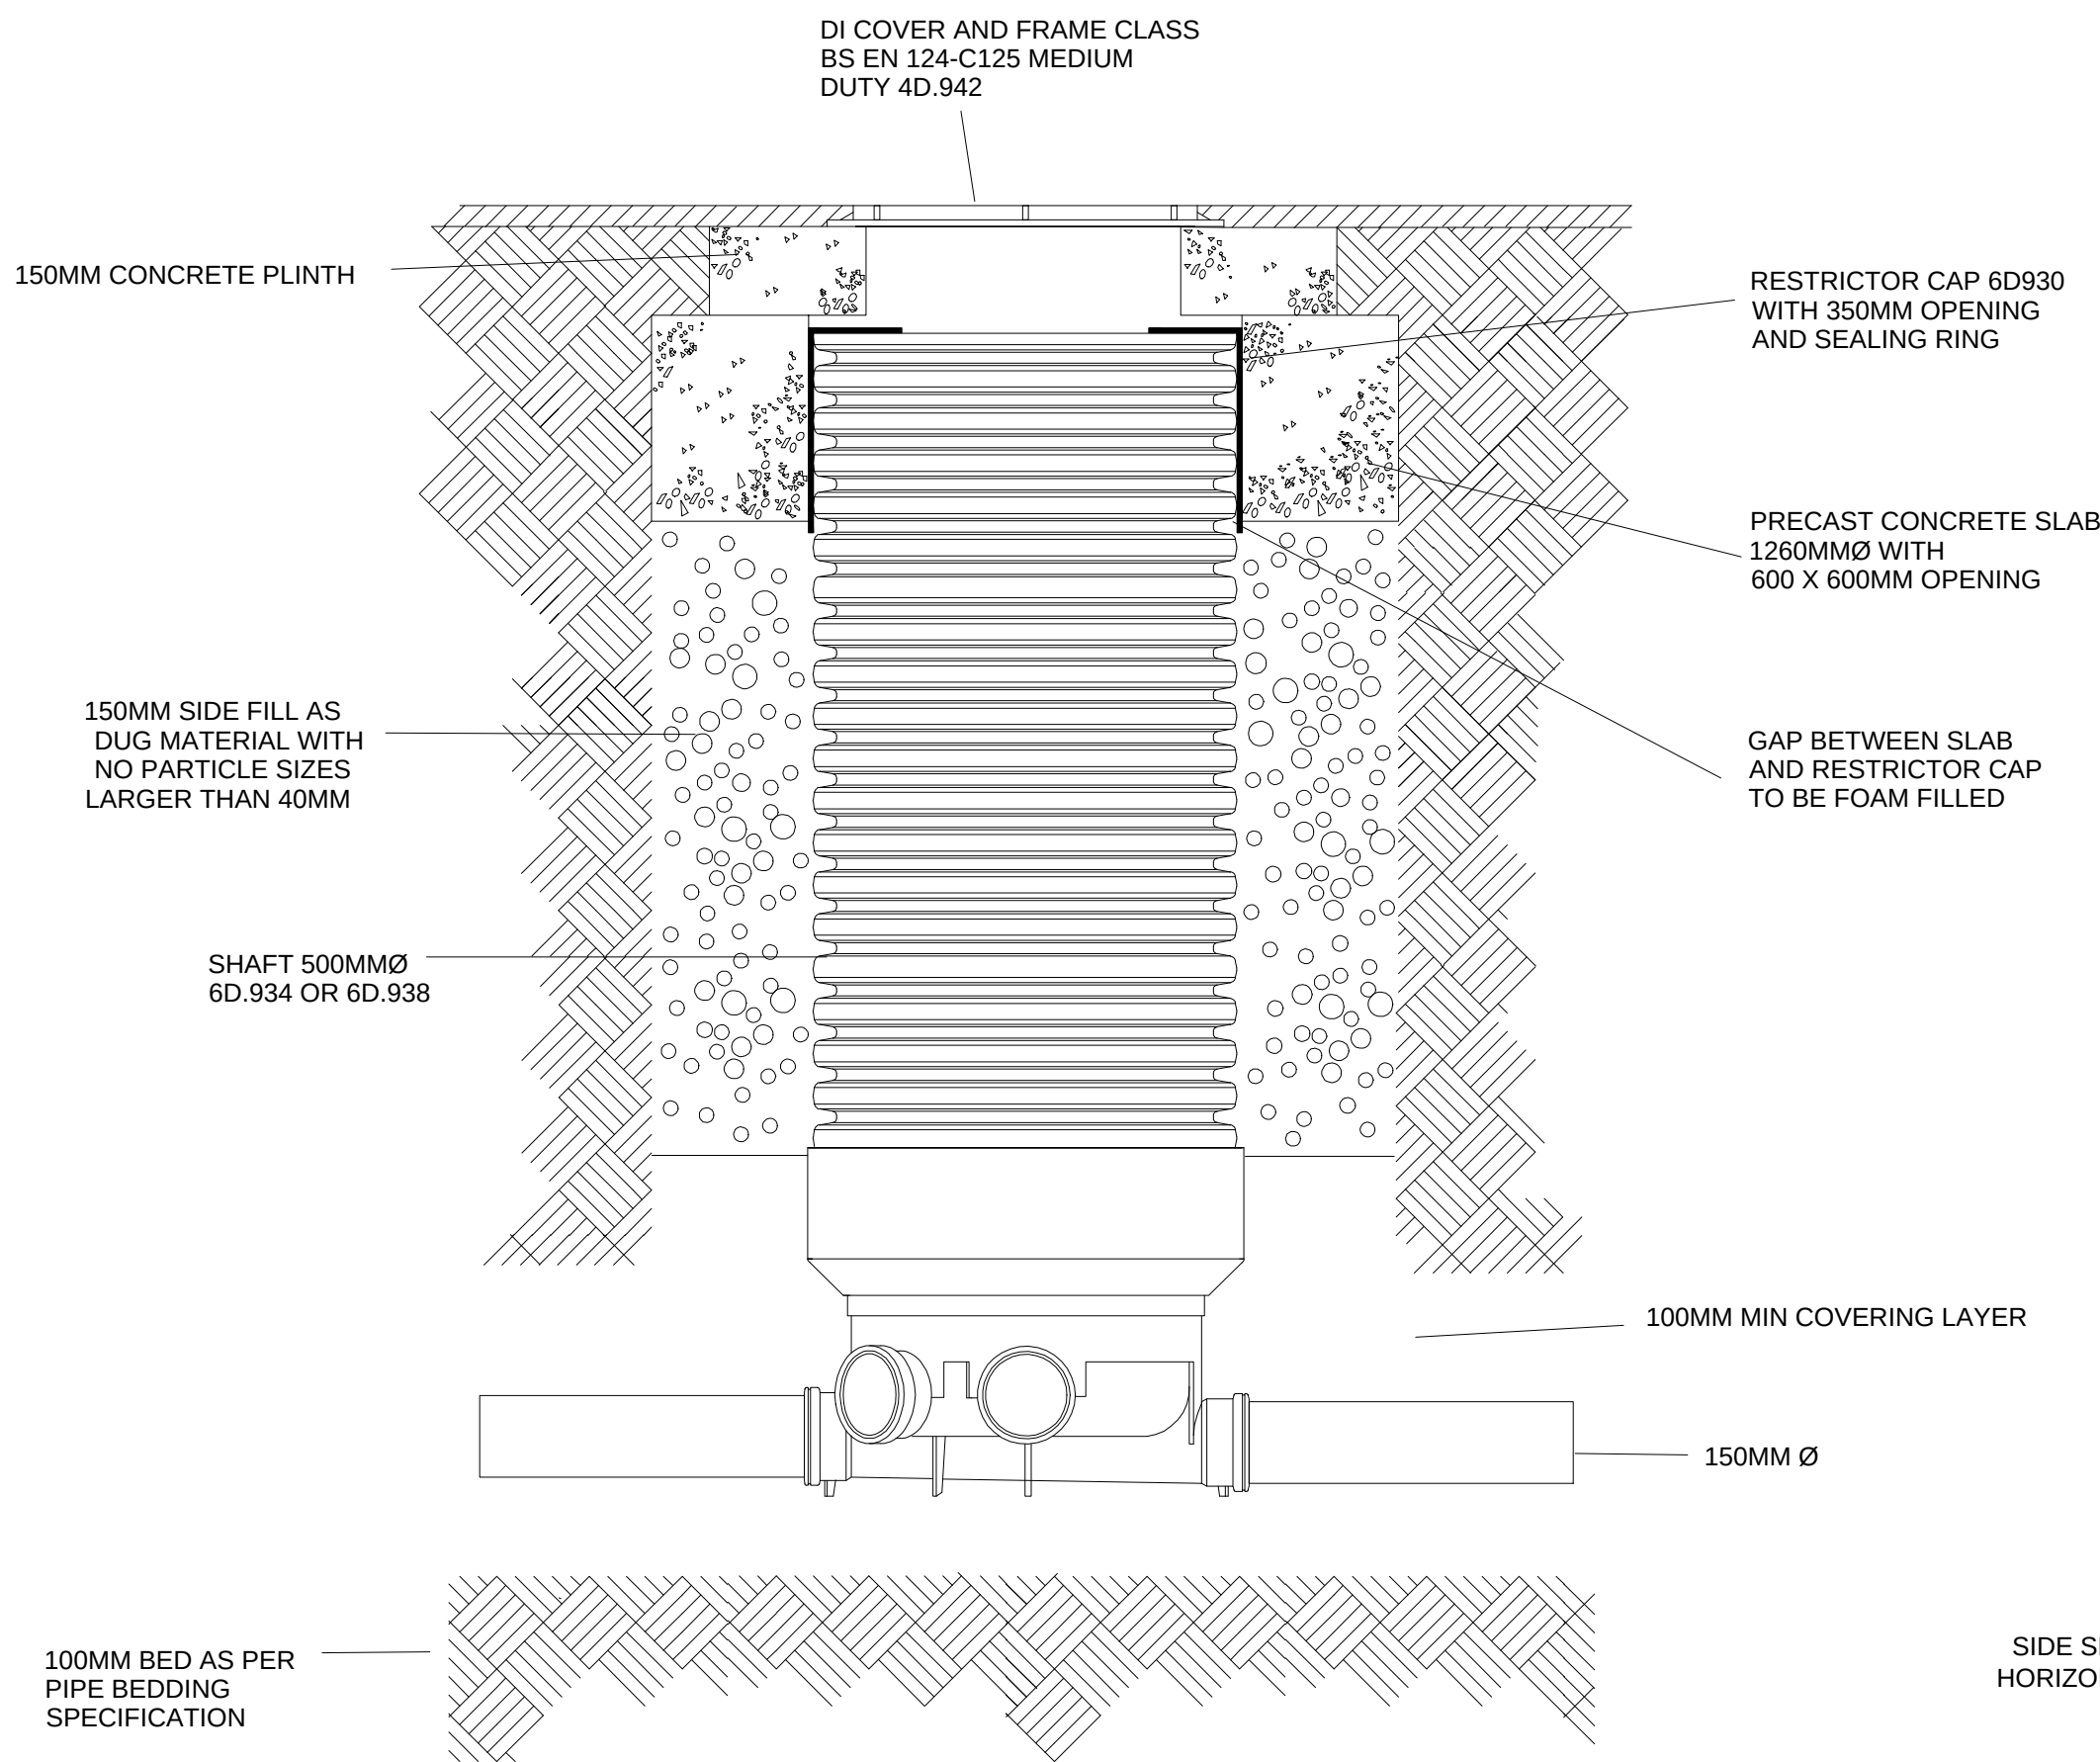
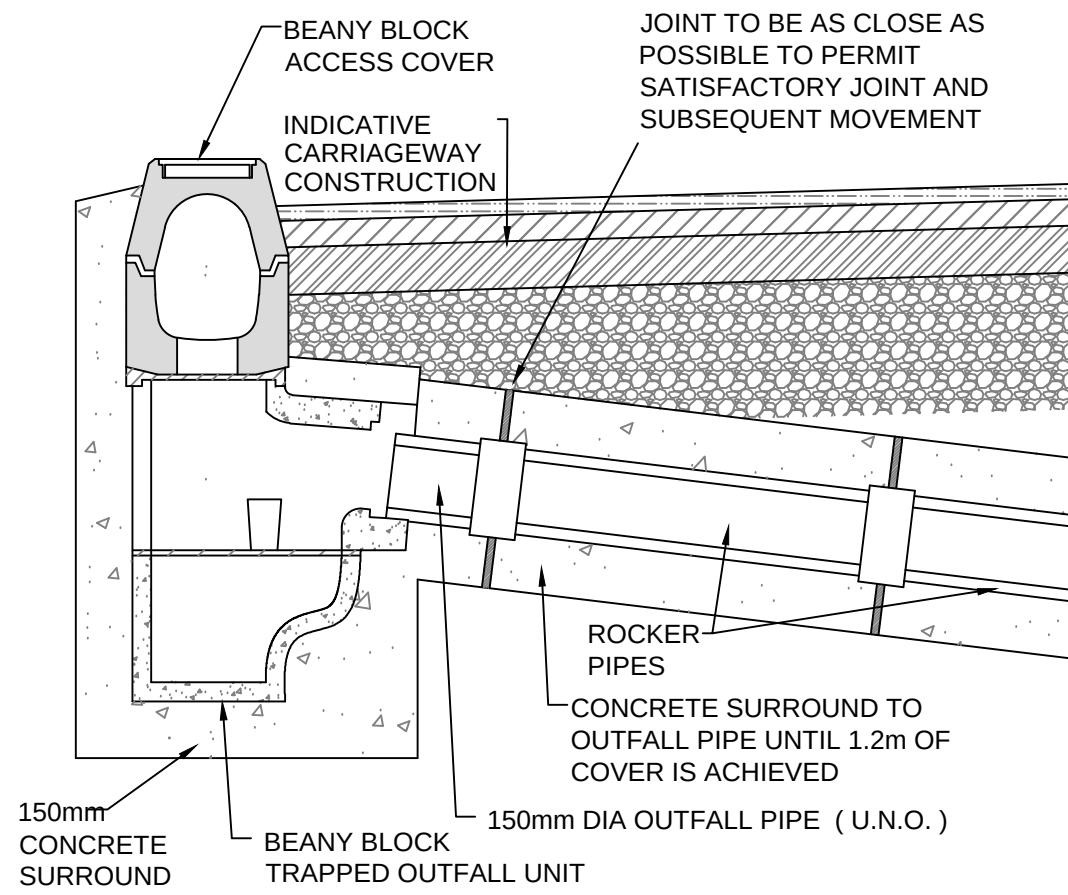
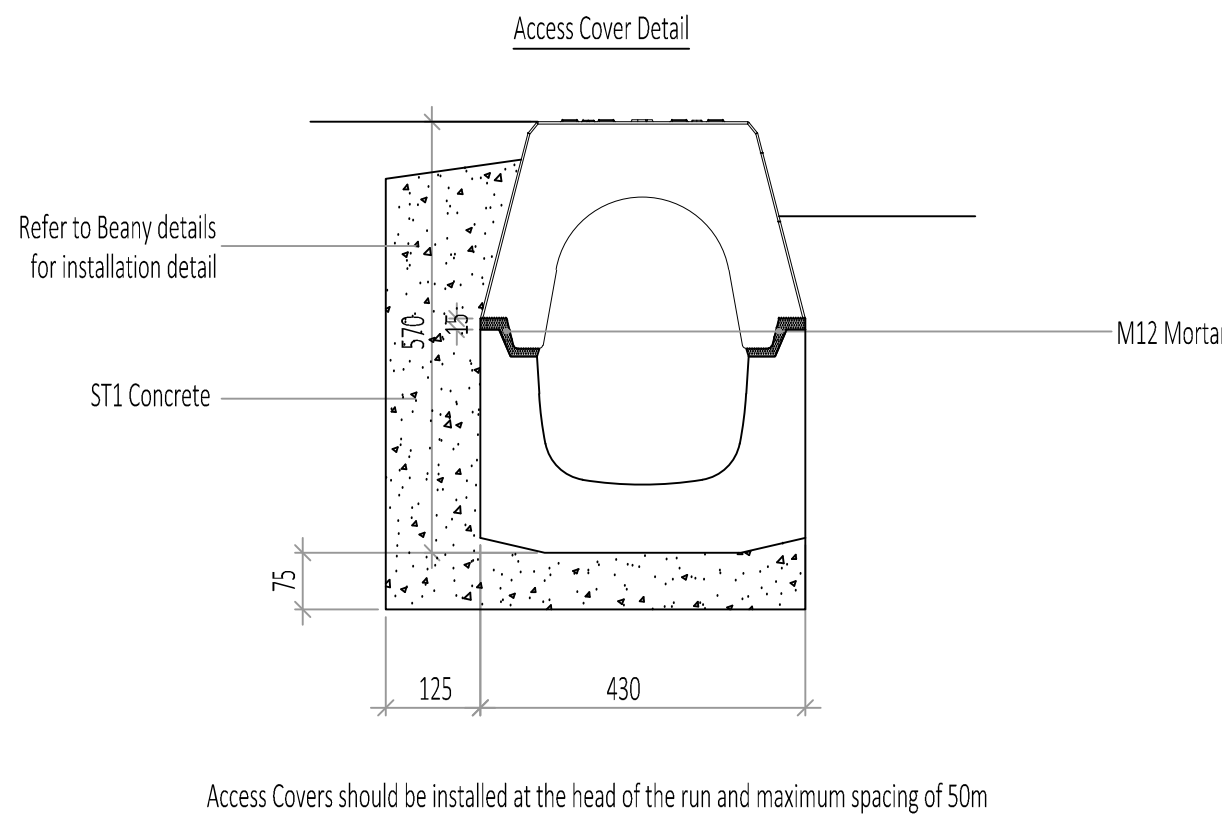


File name: F:\PROJECTS\MUNICIPAL INFRASTRUCTURE - ARBORFIELD GARRISON SD\DRAWINGS\CURRENT DRAWINGS\PARCEL 02\00312043-CIV-393 P1 PARCEL 02 ACCESS DRAINAGE CONSTRUCTION DETAILS.DWG Last saved by: PALMERLL Last Plotted: 2024-08-08

Project Management Initials: Designer: _____ Checked: _____ Approved: _____ ISO A1 594mm x 841mm

Marshalls Beany Kerb - 295 Half Battered Straight
Back

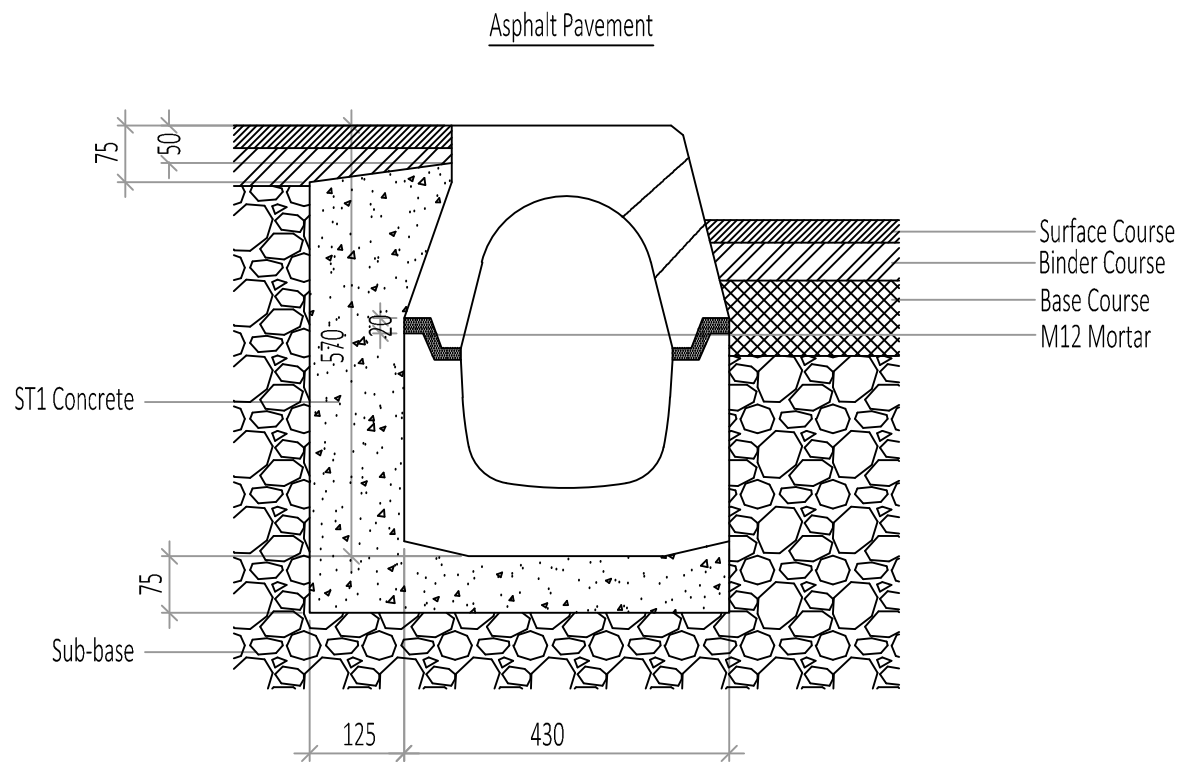

Scale 1:10 @ A1

AECOM

PROJECT

Arborfield Garrison SDL

CLIENT

Crest Nicholson



CONSULTANT

AECOM
Colmore Plaza
Colmore Circus Queensway
Birmingham
B4 6AT
T +44 (0)121 710 1100
F +44 (0)121 710 1399
www.aecom.com

KEY

NOTES

- 1 - This drawing is not to be scaled.
- 2 - All errors and omissions are to be reported to the Engineer for clarification
- 3 - This drawing is to be read in conjunction with the following:
 - 60312043-CIV-390 - Parcel O2 Highway Access GA.
 - 60312043-CIV-392 - Parcel O2 Highway Access Highways Construction Details.
- 4 - Location of existing utilities to be confirmed prior to construction works commencing.
- 5 - Backfill to trenches may be suitable excavated material in landscaped areas. Type 1 granular material to be used under hardstanding and roads.
- 6 - All manhole and drainage covers shall comply with BS EN 124.
- 7 - All chambers in field areas to have a 150mm concrete surround to cover and 150mm as dug material surround to chamber.

Issued for Information

ISSUE/REVISION

Rev	Date	Detail	Made	Chk'd	App'd
P01	08.08.24	Issue for Section 278	LP	CP	CP

PROJECT NUMBER

60312043

SHEET TITLE

Parcel O2
Highway Access
Drainage Construction Details

SHEET NUMBER

60312043/CIV/393

This drawing has been prepared for the use of AECOM's client. It may not be used, modified, reproduced or relied upon by third parties, except as agreed by AECOM or as required by law. AECOM accepts no responsibility, and denies any liability, whatsoever, to any party that uses or relies on this drawing without AECOM's express written consent. Do not scale this document. All measurements must be obtained from the stated dimensions.