




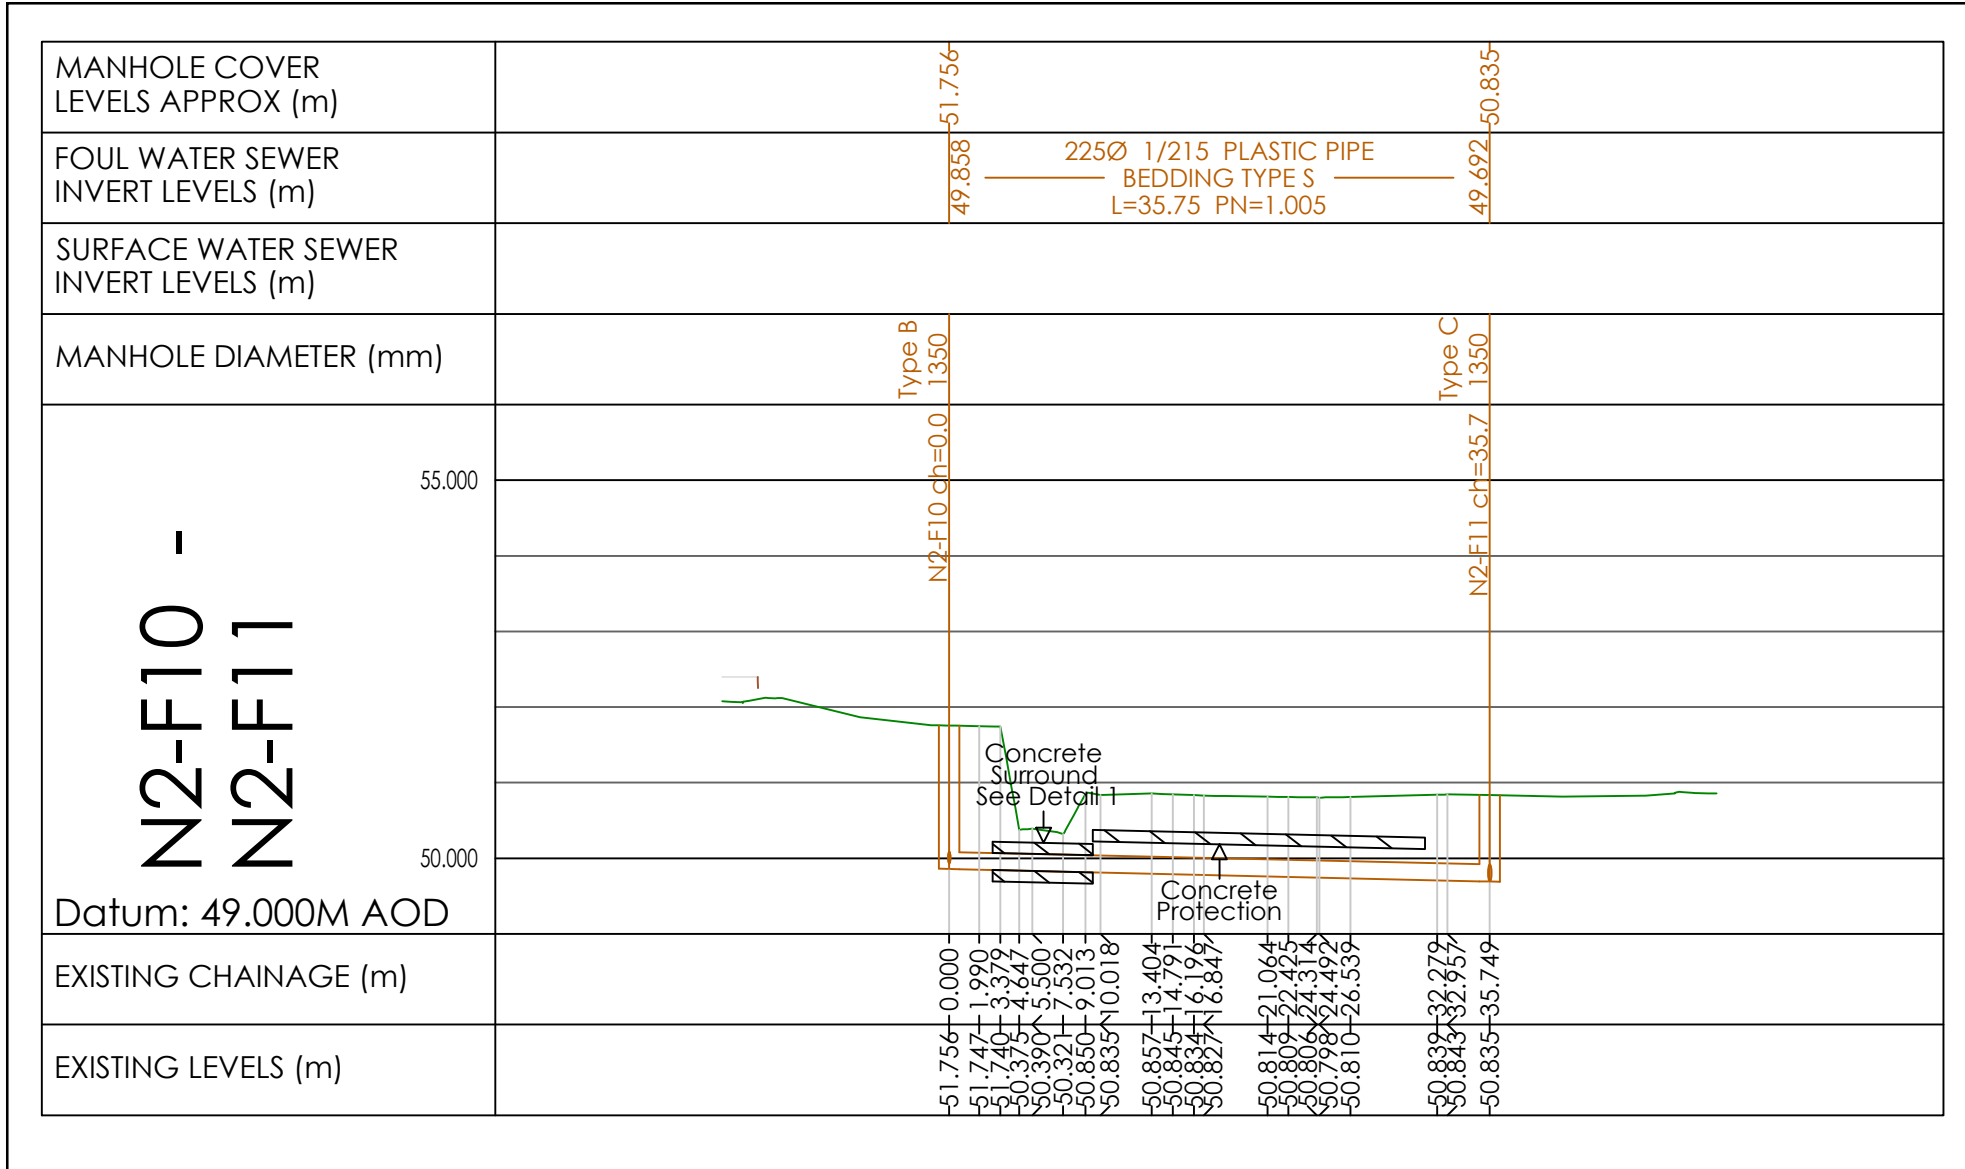







LONGSECTION N2-F10 - N2-F11 ON SOUTHERN OUTFALL ROUTE SCALE 1:500H 1:100V @A1

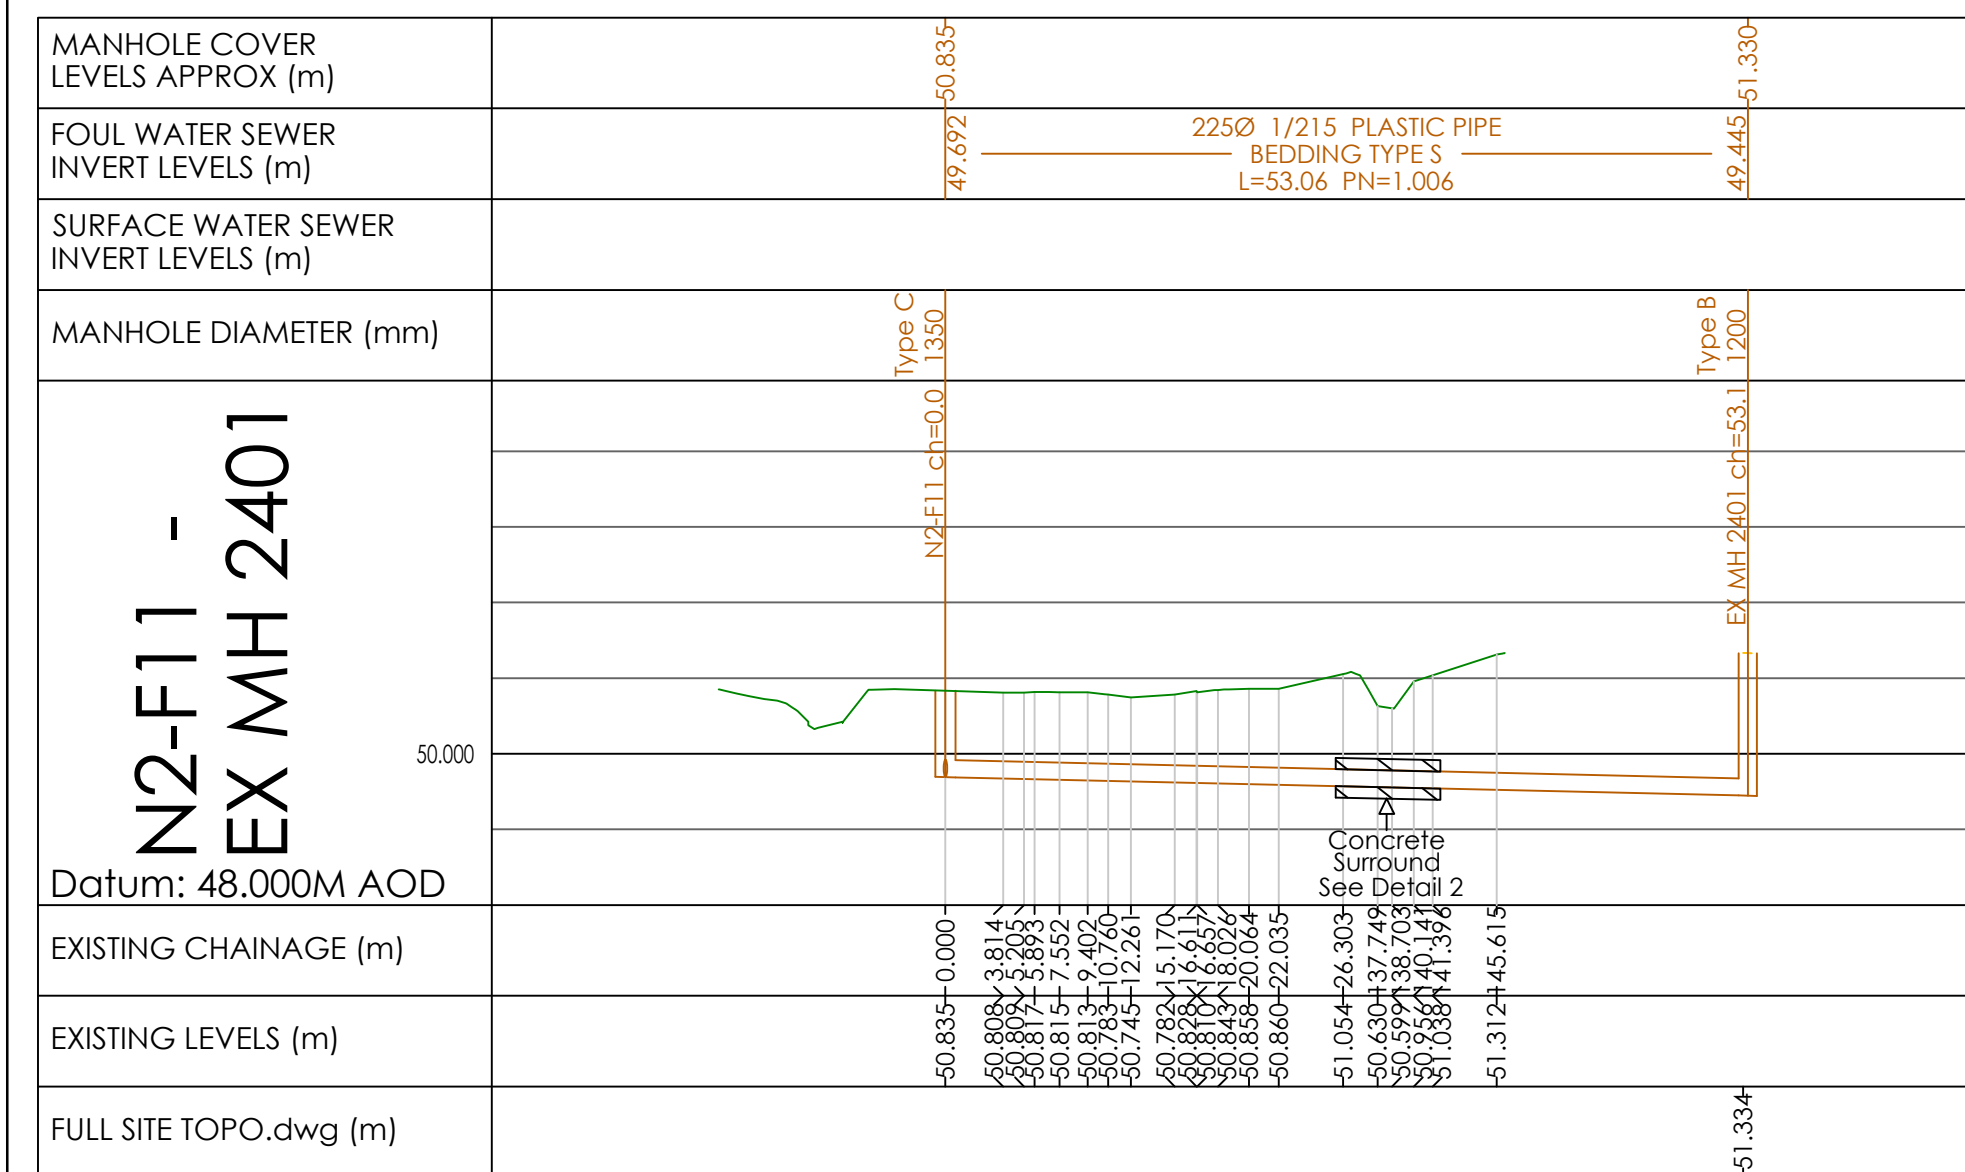

LONGSECTION N2-F11 - MH2401 ON SOUTHERN OUTFALL ROUTE SCALE 1:500H 1:100V @A1

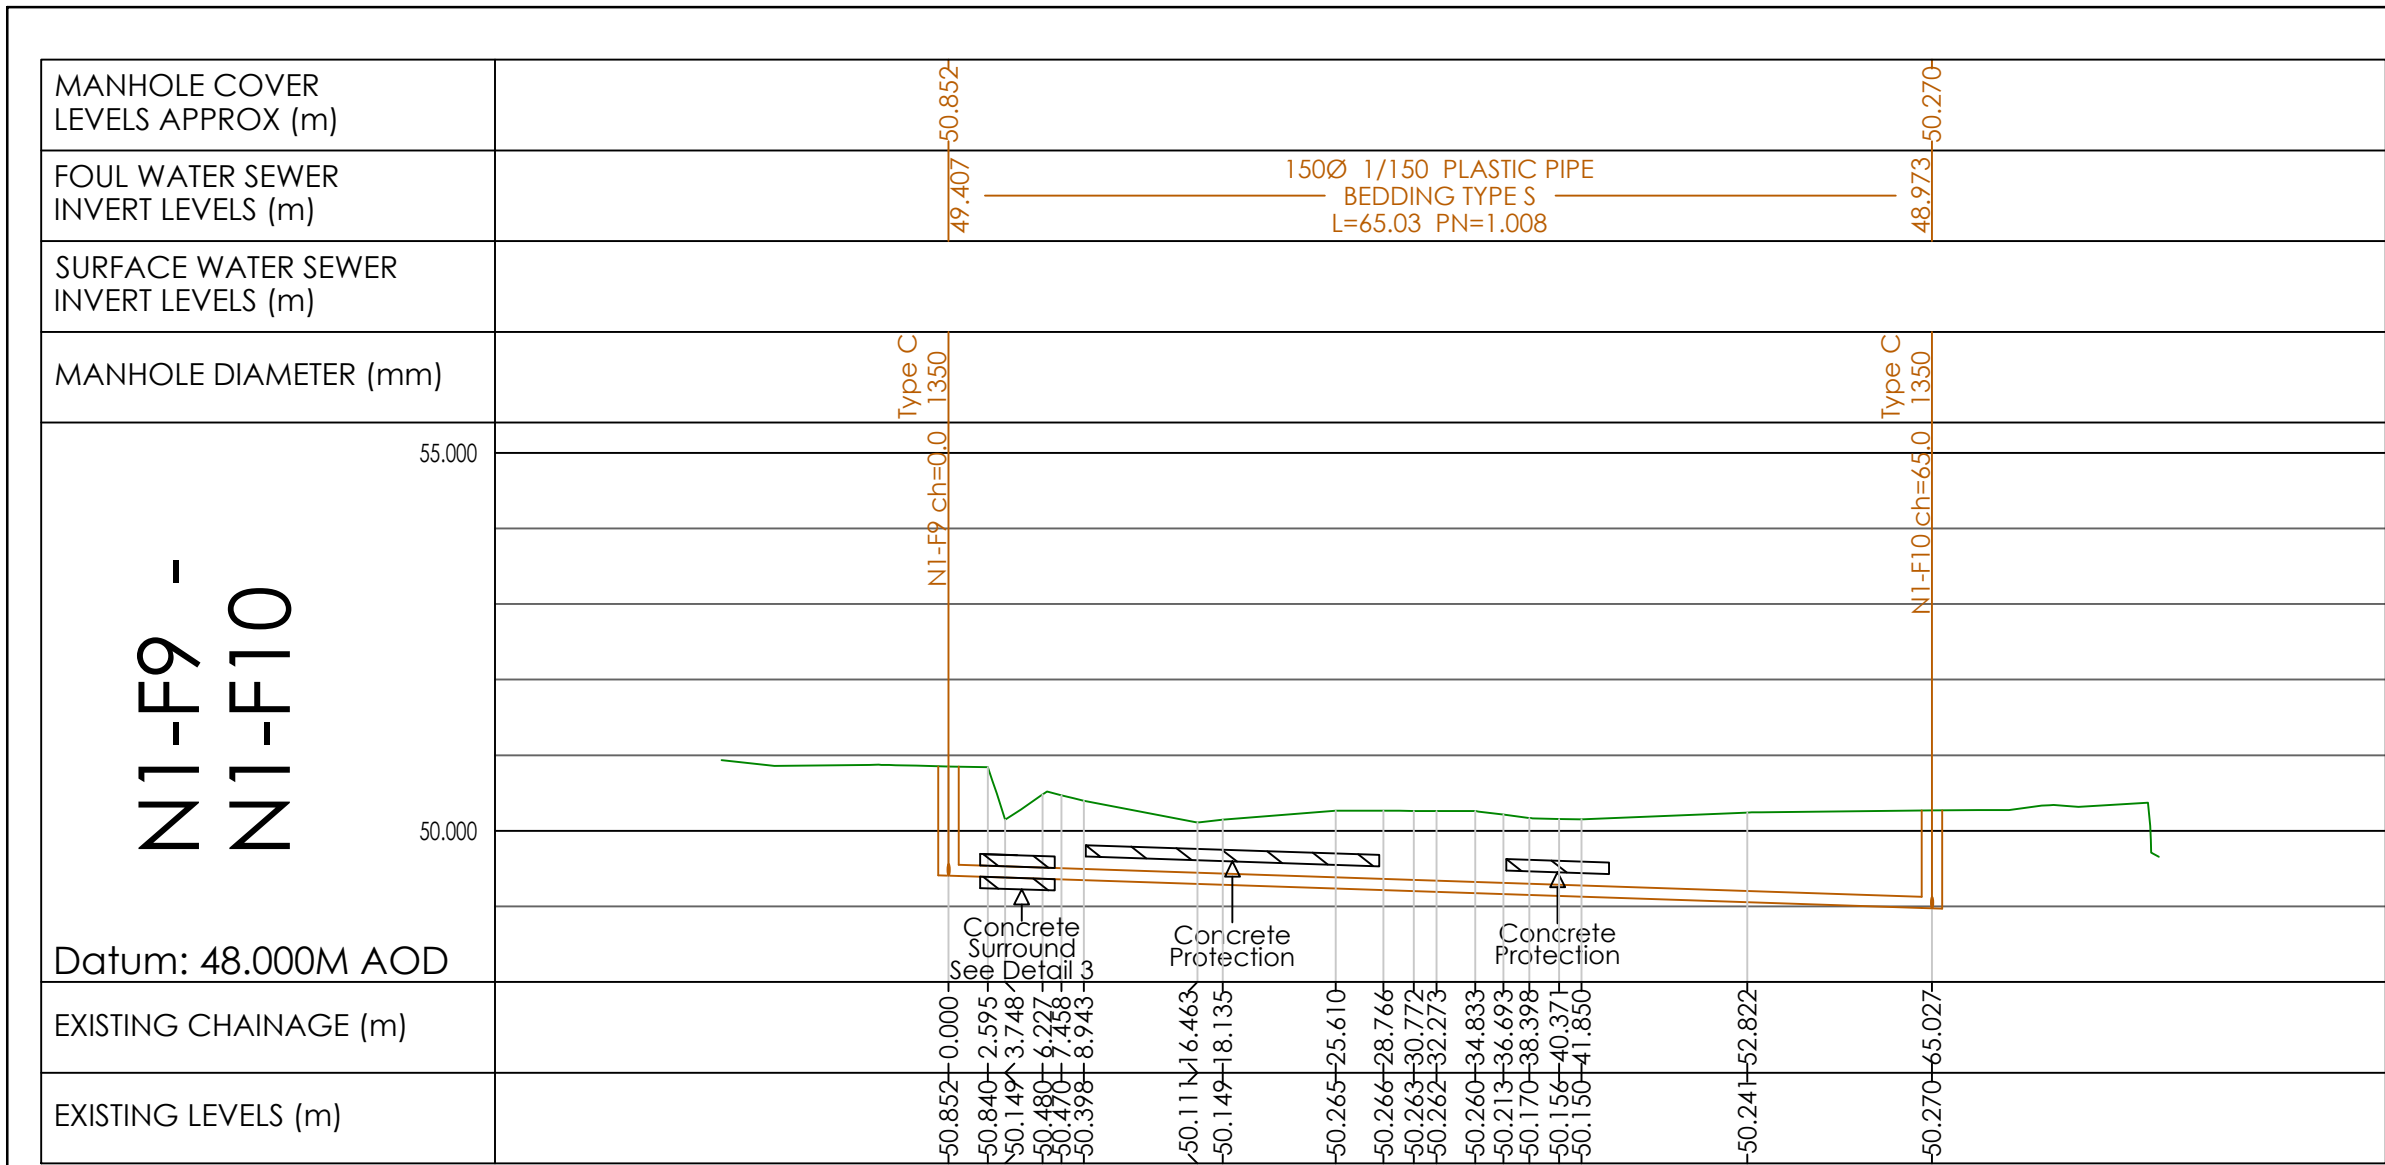

LONGSECTION N1-F9 - N1-F10 ON NORTHERN OUTFALL ROUTE SCALE 1:500H 1:100V @A1

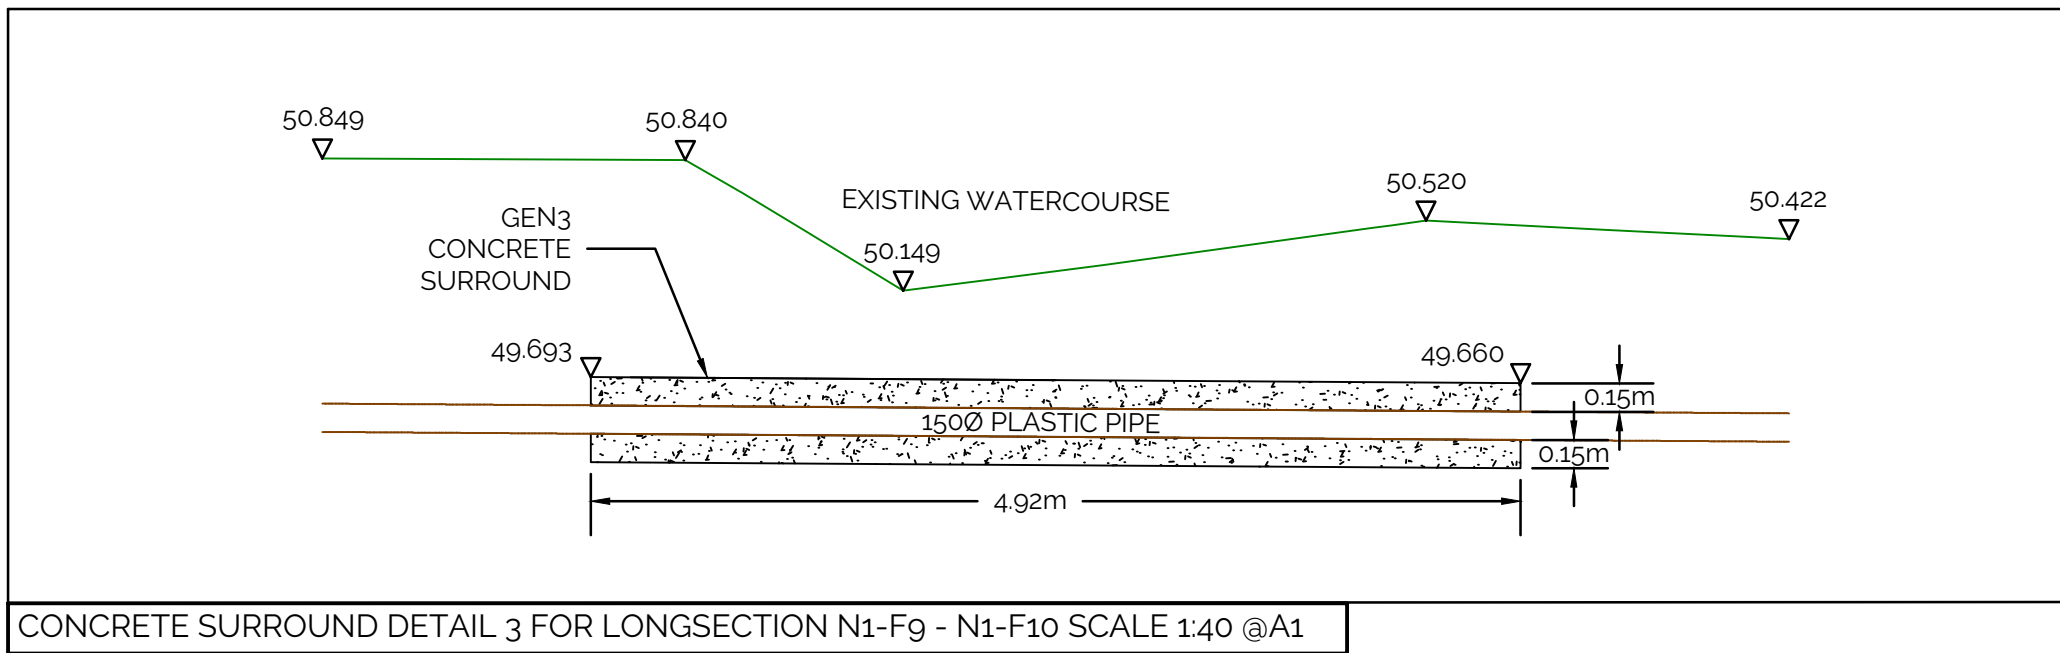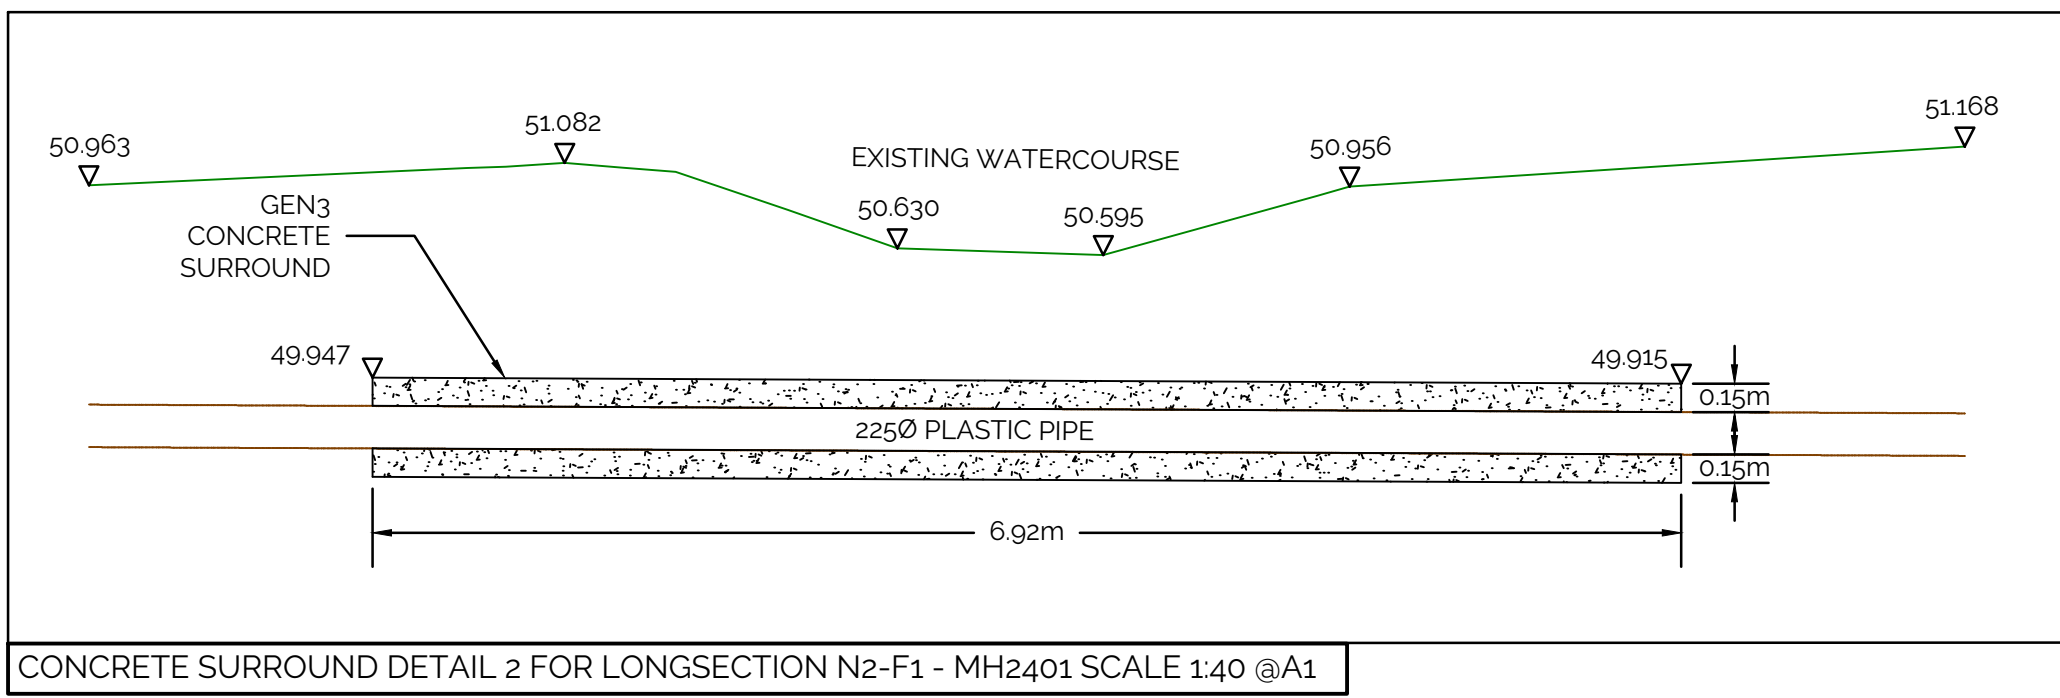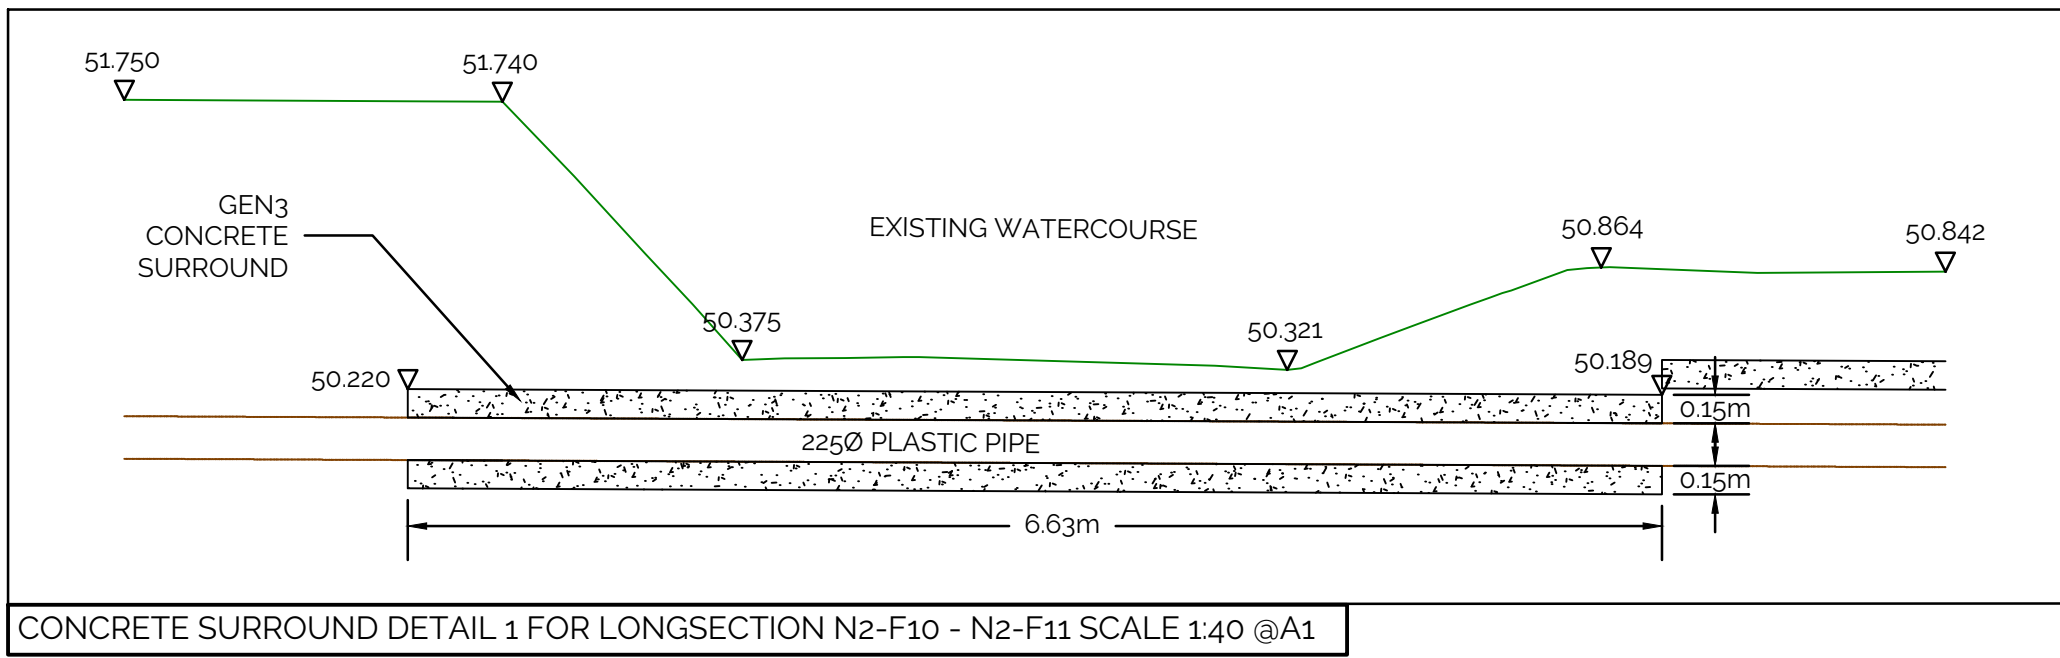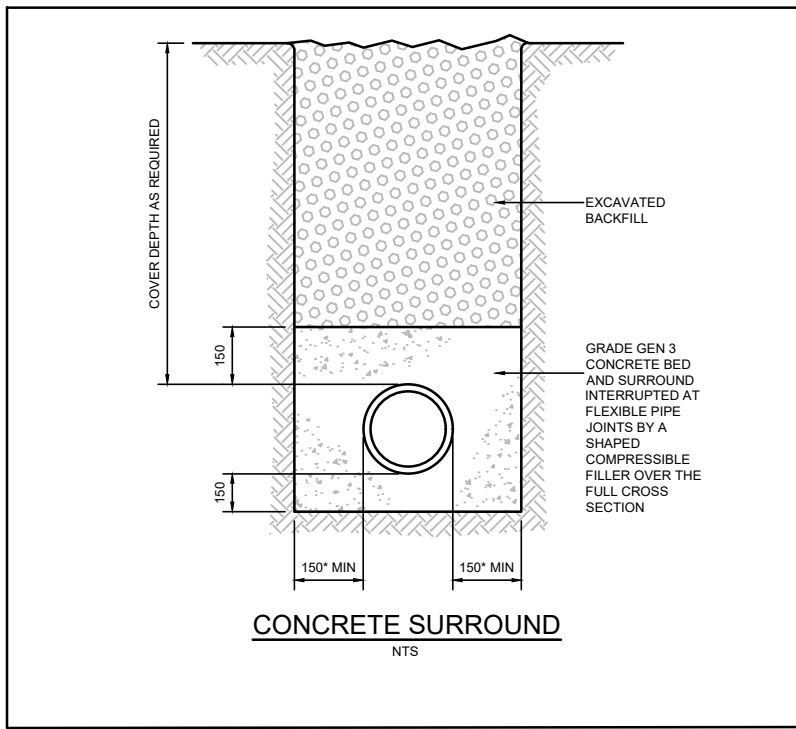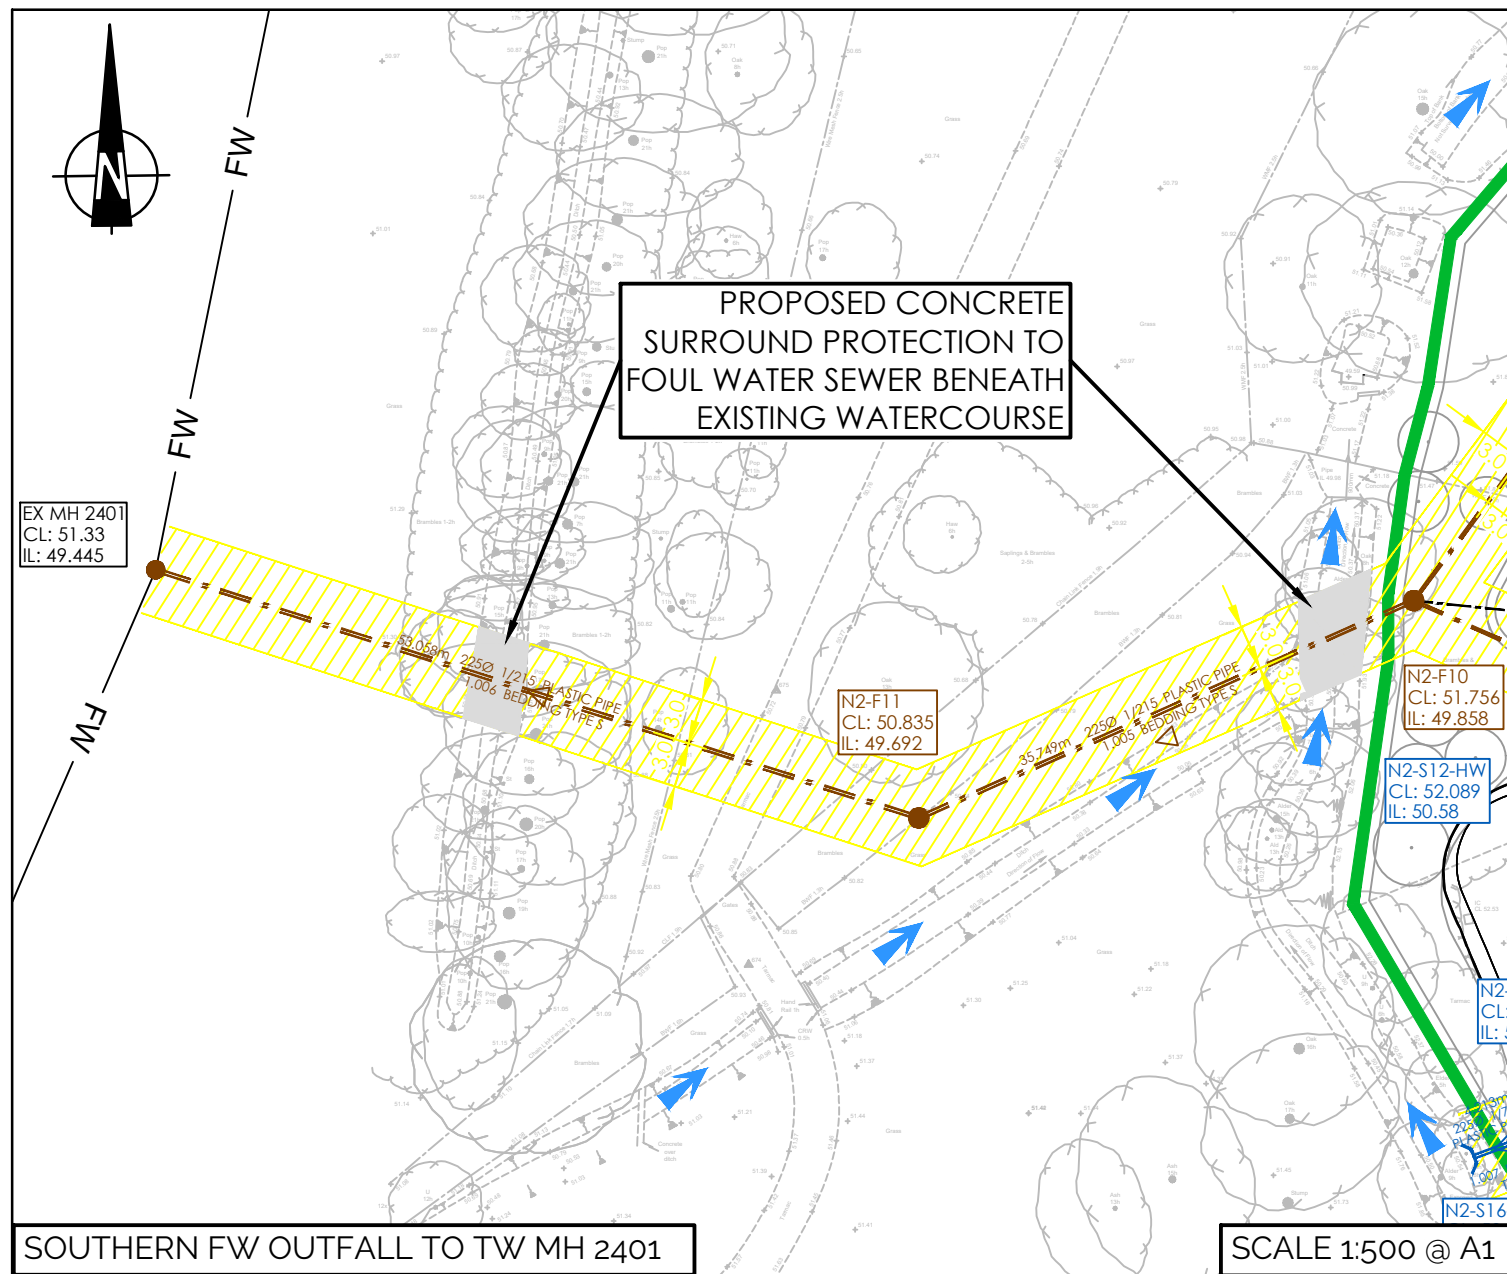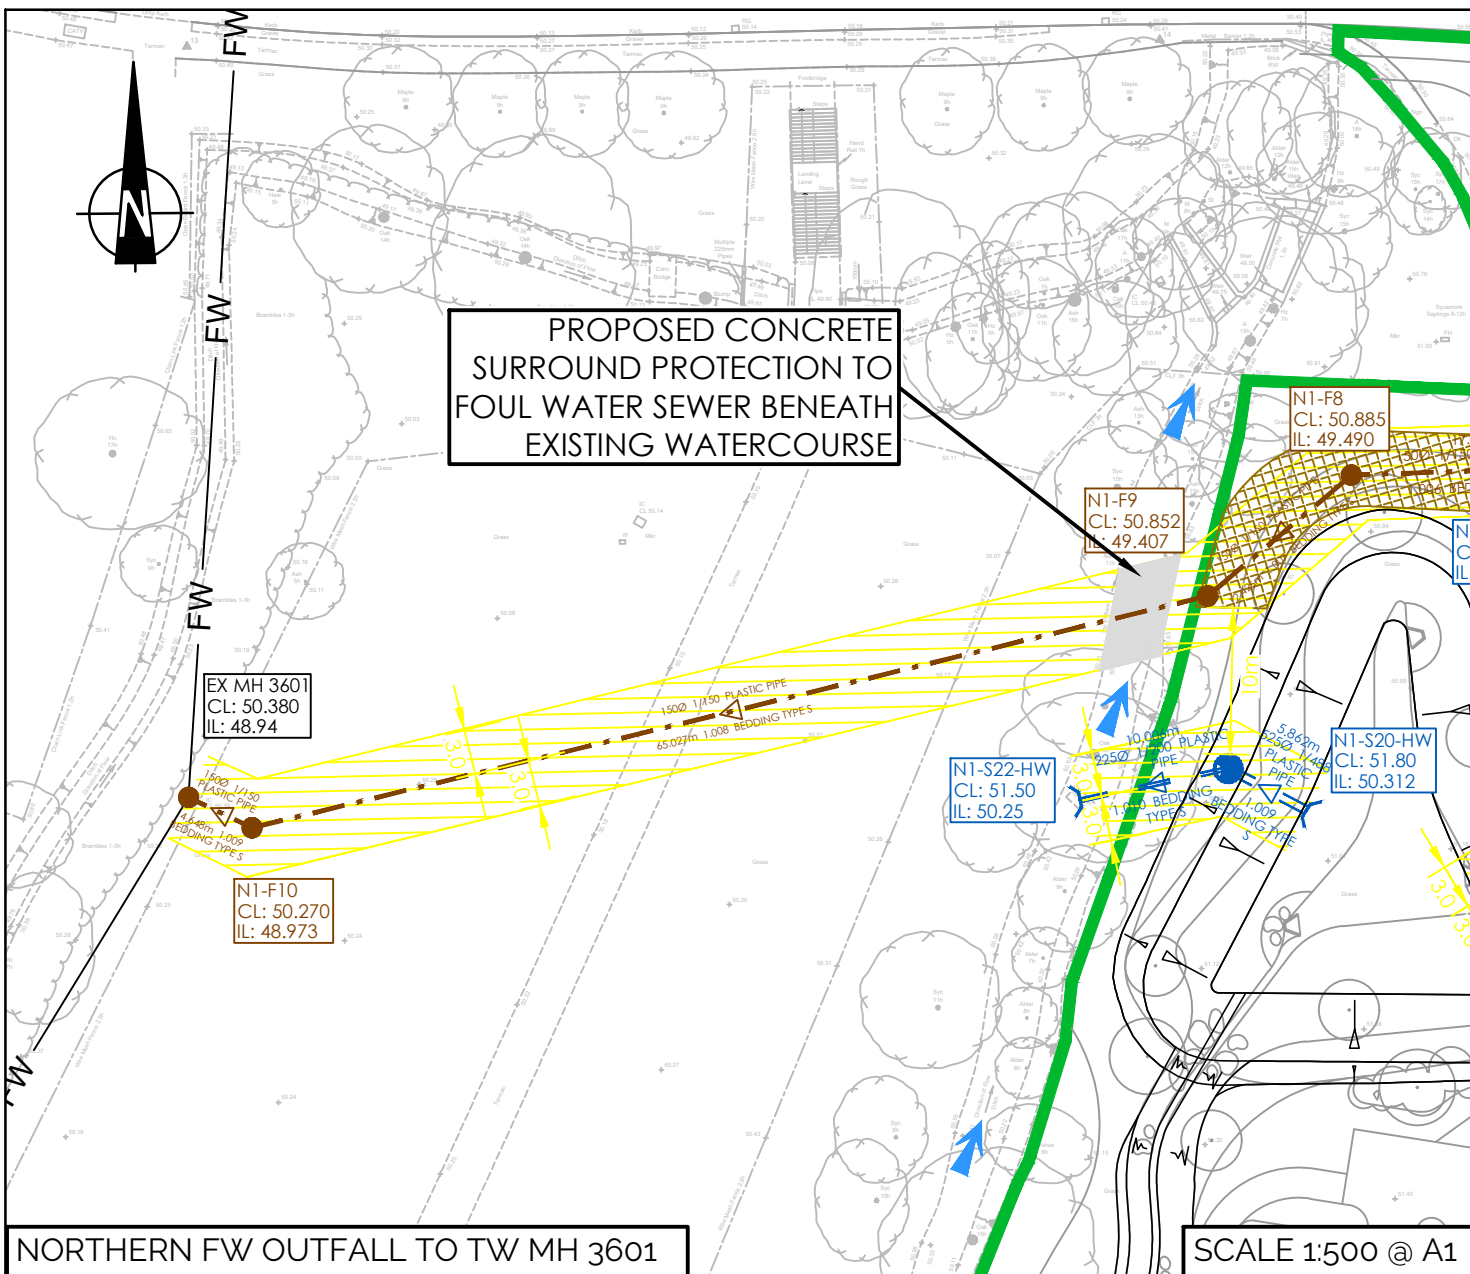

GENERAL NOTES

- DO NOT SCALE THIS DRAWING.
- THIS DRAWING IS TO BE READ IN CONJUNCTION WITH ALL OTHER RELEVANT ENGINEERS, ARCHITECTS AND SPECIALIST DESIGN DRAWINGS AND DETAILS.
- ALL DIMENSIONS ARE IN METRES UNLESS NOTED OTHERWISE. ALL LEVELS ARE IN METRES ABOVE ORDNANCE DATUM UNLESS NOTED OTHERWISE.
- ANY DISCREPANCIES NOTED ON SITE ARE TO BE REPORTED TO THE ENGINEER IMMEDIATELY.
- LOCATION AND LEVELS OF EXISTING PUBLIC SEWERS BASED ON WATER AUTHORITY SEWER RECORDS. SEWERS TO BE FULLY SURVEYED. ALL LOCATIONS TO BE CONFIRMED.
- IT IS THE RESPONSIBILITY OF THE CONTRACTOR TO LOCATE ANY SERVICE/UTILITY APPARATUS IN THE VICINITY OF THE WORKS BEFORE DRAINAGE INSTALLATION HAS COMMENCED.
- DRAINAGE STRATEGY IS SUBJECT TO AGREEMENT WITH RELEVANT THIRD PARTIES, INCLUDING LOCAL PLANNING AUTHORITY, LEAD LOCAL FLOOD AUTHORITY AND WATER AUTHORITY.
- IT IS THE RESPONSIBILITY OF THE CONTRACTOR TO EXECUTE THE WORKS AT ALL TIMES IN STRICT ACCORDANCE WITH THE REQUIREMENTS OF THE HEALTH AND SAFETY AT WORK ACT 1974, AND THE C.D.M. REGULATIONS 2015. THE CONTRACTOR WILL BE DEEMED TO HAVE ALLOWED FOR FULL COMPLIANCE, WITHIN HIS RATES.
- THE CONTRACTOR IS RESPONSIBLE FOR ENSURING THAT ALL WORKS ARE TO THE SATISFACTION OF THE ENGINEER, AND SHALL BE DEEMED TO HAVE INCLUDED WITHIN HIS RATES FOR ANY NECESSARY TESTING
- THE CONTRACTOR WILL BE RESPONSIBLE FOR PROVIDING ALL NECESSARY DE-WATERING AND TRENCH SUPPORT TO EXECUTE THE WORKS IN A SATISFACTORY MANNER, AND SHALL BE DEEMED TO HAVE ALLOWED FOR THE SAME WITHIN HIS RATES.
- DRAWING IS TO BE READ IN CONJUNCTION WITH SHAPE ENGINEERING DRAWING: SECTION 104 AGREEMENT PLAN 2651-SCE-00-00-DR-C-0004.

ESP Standard Notes

- All adoptable sewer works and materials to be in accordance with 'Design and Construction Guidance'. Code for Adoption, the relevant British/European standards
- Sewers to be laid in Class S bedding (150mm granular bed and surround). Where depth of cover to top of the sewer is less than 1.2m in highway and verges (or less than 0.9m in none vehicular access areas) then a concrete slab should be provided above the granular bed and surround
- Adoptable plastic sewer pipes to be Kitemarked (certified to WIS 4-35-01 and BS/EN13476). Adoptable sewer pipes to be laid in maximum 3m lengths unless there is a specific operational need to lay longer
- The undertaker is not obliged to accept filter drain/land drainage runoff into the adoptable sewer network.

KEY:

- PROPOSED ADOPTABLE FOUL WATER SEWER
- PROPOSED ADOPTABLE SURFACE WATER SEWER
- PROPOSED ADOPTABLE FLOW CONTROL DEVICE
- PROPOSED SURFACE WATER LATERAL
- PROPOSED FOUL WATER LATERAL
- PROPOSED ONLINE ATTENUATION POND
- PROPOSED SEWER EASEMENT
- EXISTING FOUL WATER SEWER

THIS DRAWING IS SUBJECT TO SECTION 104 APPROVAL FROM ESPUG AND IS NOT TO BE USED FOR CONSTRUCTION.

P02	PS	ESPUG standard notes added	08/08/2024
P01	PS	First Issue	09/05/24
Rev	By	Description	Date
Revision Schedule			
Client		CREST NICHOLSON	
Status	Purpose of Issue	FOR INFORMATION	
Designed By	PS	Drawn By	PS
Sheet No.	2651-SCE-00-00-DR-C-0008.5	Shape Project No.	2651
Scale (@ A1)	AS SHOWN	Date	09/05/2024
Rev	P02		



PROJECT
Aborfield Green,
Wokingham

TITLE
ROAD AND SEWER
LONG SECTIONS
SHEET 5 OF 5