


Figured dimensions only are to be taken from this drawing. All dimensions are to be checked on site before any work is put in hand.




North
1 : 100

SCALE : 1 to 100

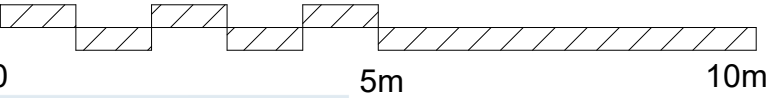

Note: This maybe a reduced sized print, check scales below

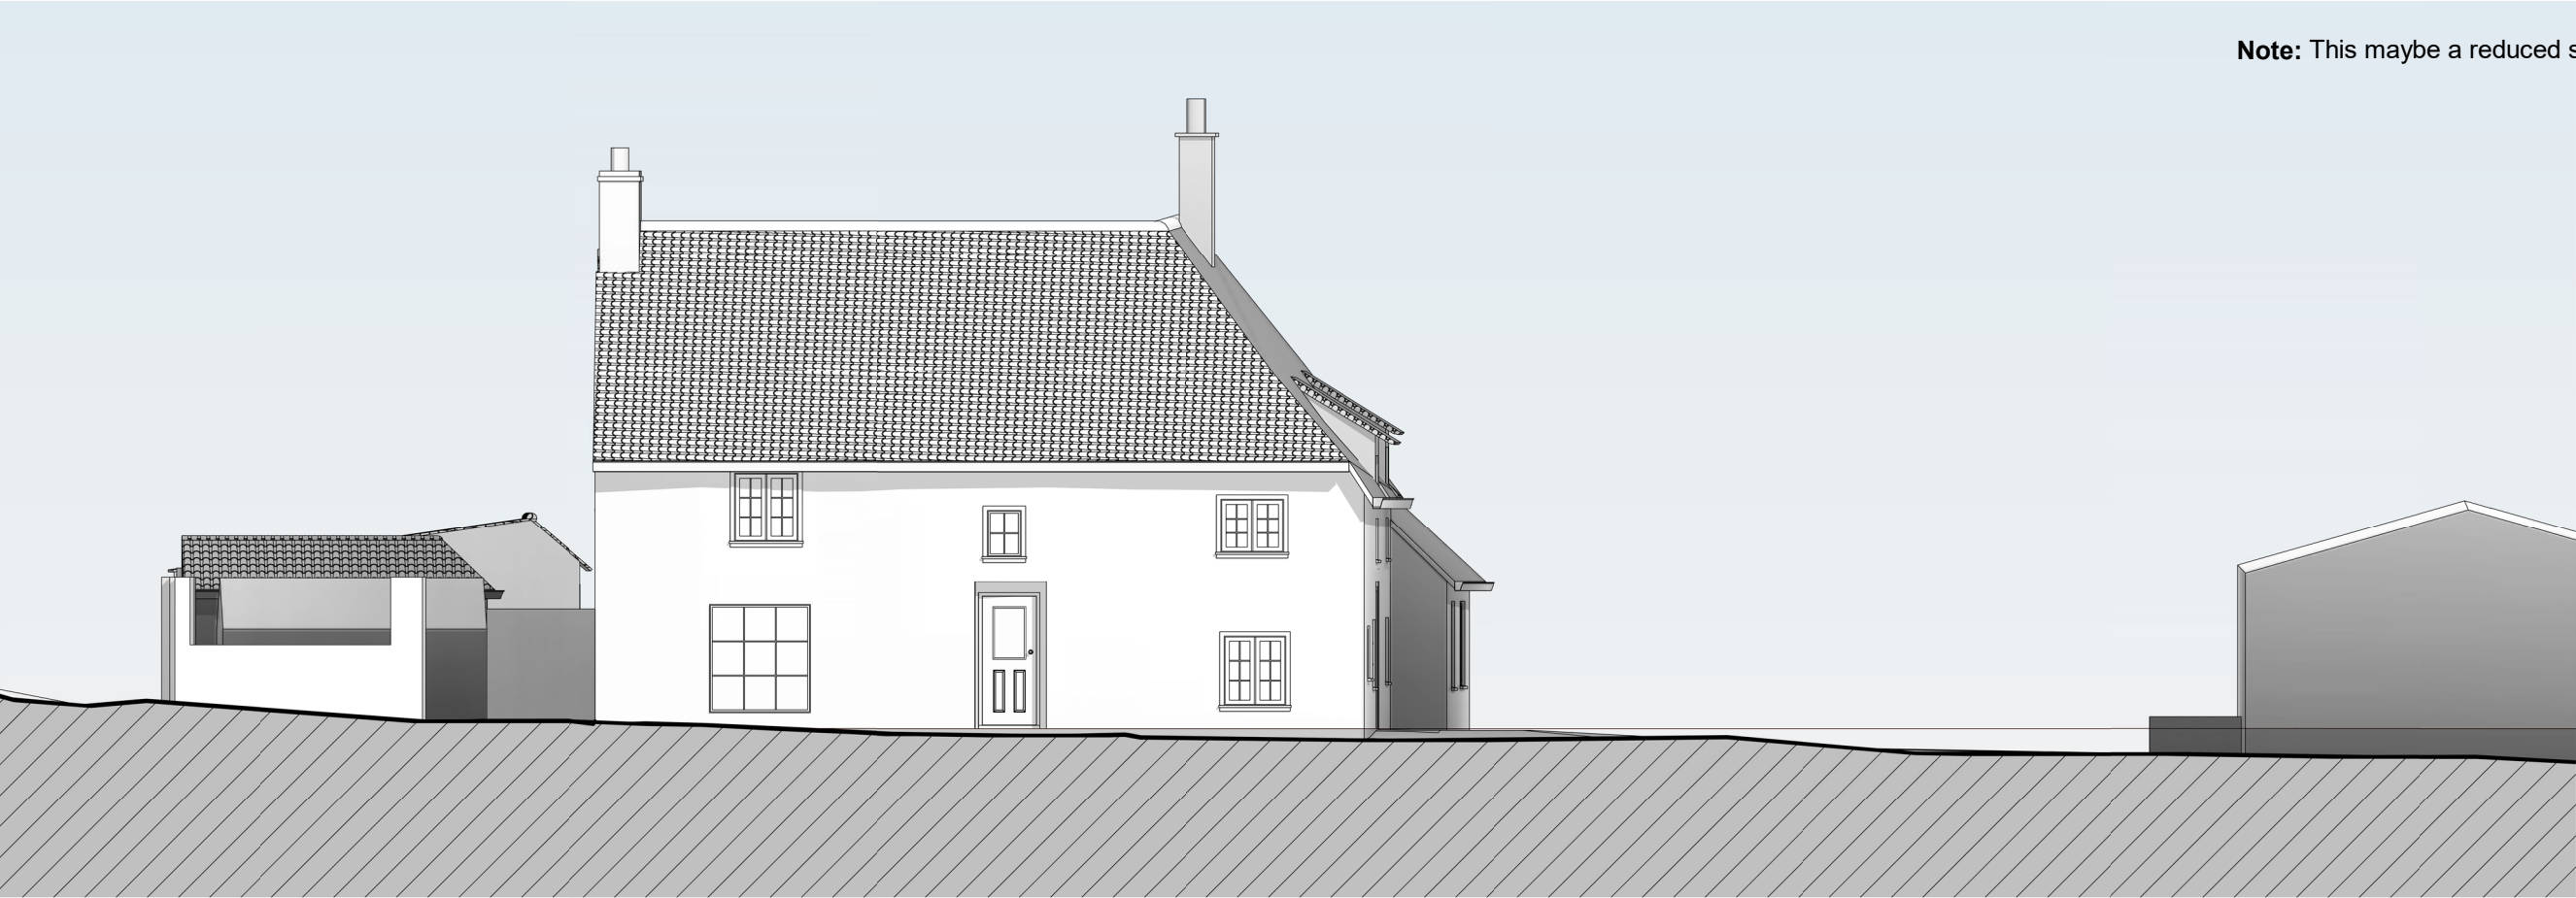

East
1 : 100

LBC A	Works to Existing Cottage	17/12/25	
Revision	Description	Drawn	Checked

Client's Name

Mr and Mrs Ray

Job Title
Westwood Cottage, Sheerlands
Road RG40 4QX

Drawing Title
Existing Front and Side
Elevations

Scale
1 : 100 @A3

Job No
2176

Drawing No
E07

Status
LBC A

HERITAGE
FUSION
CONSERVING THE PAST,
INSPIRING THE FUTURE