

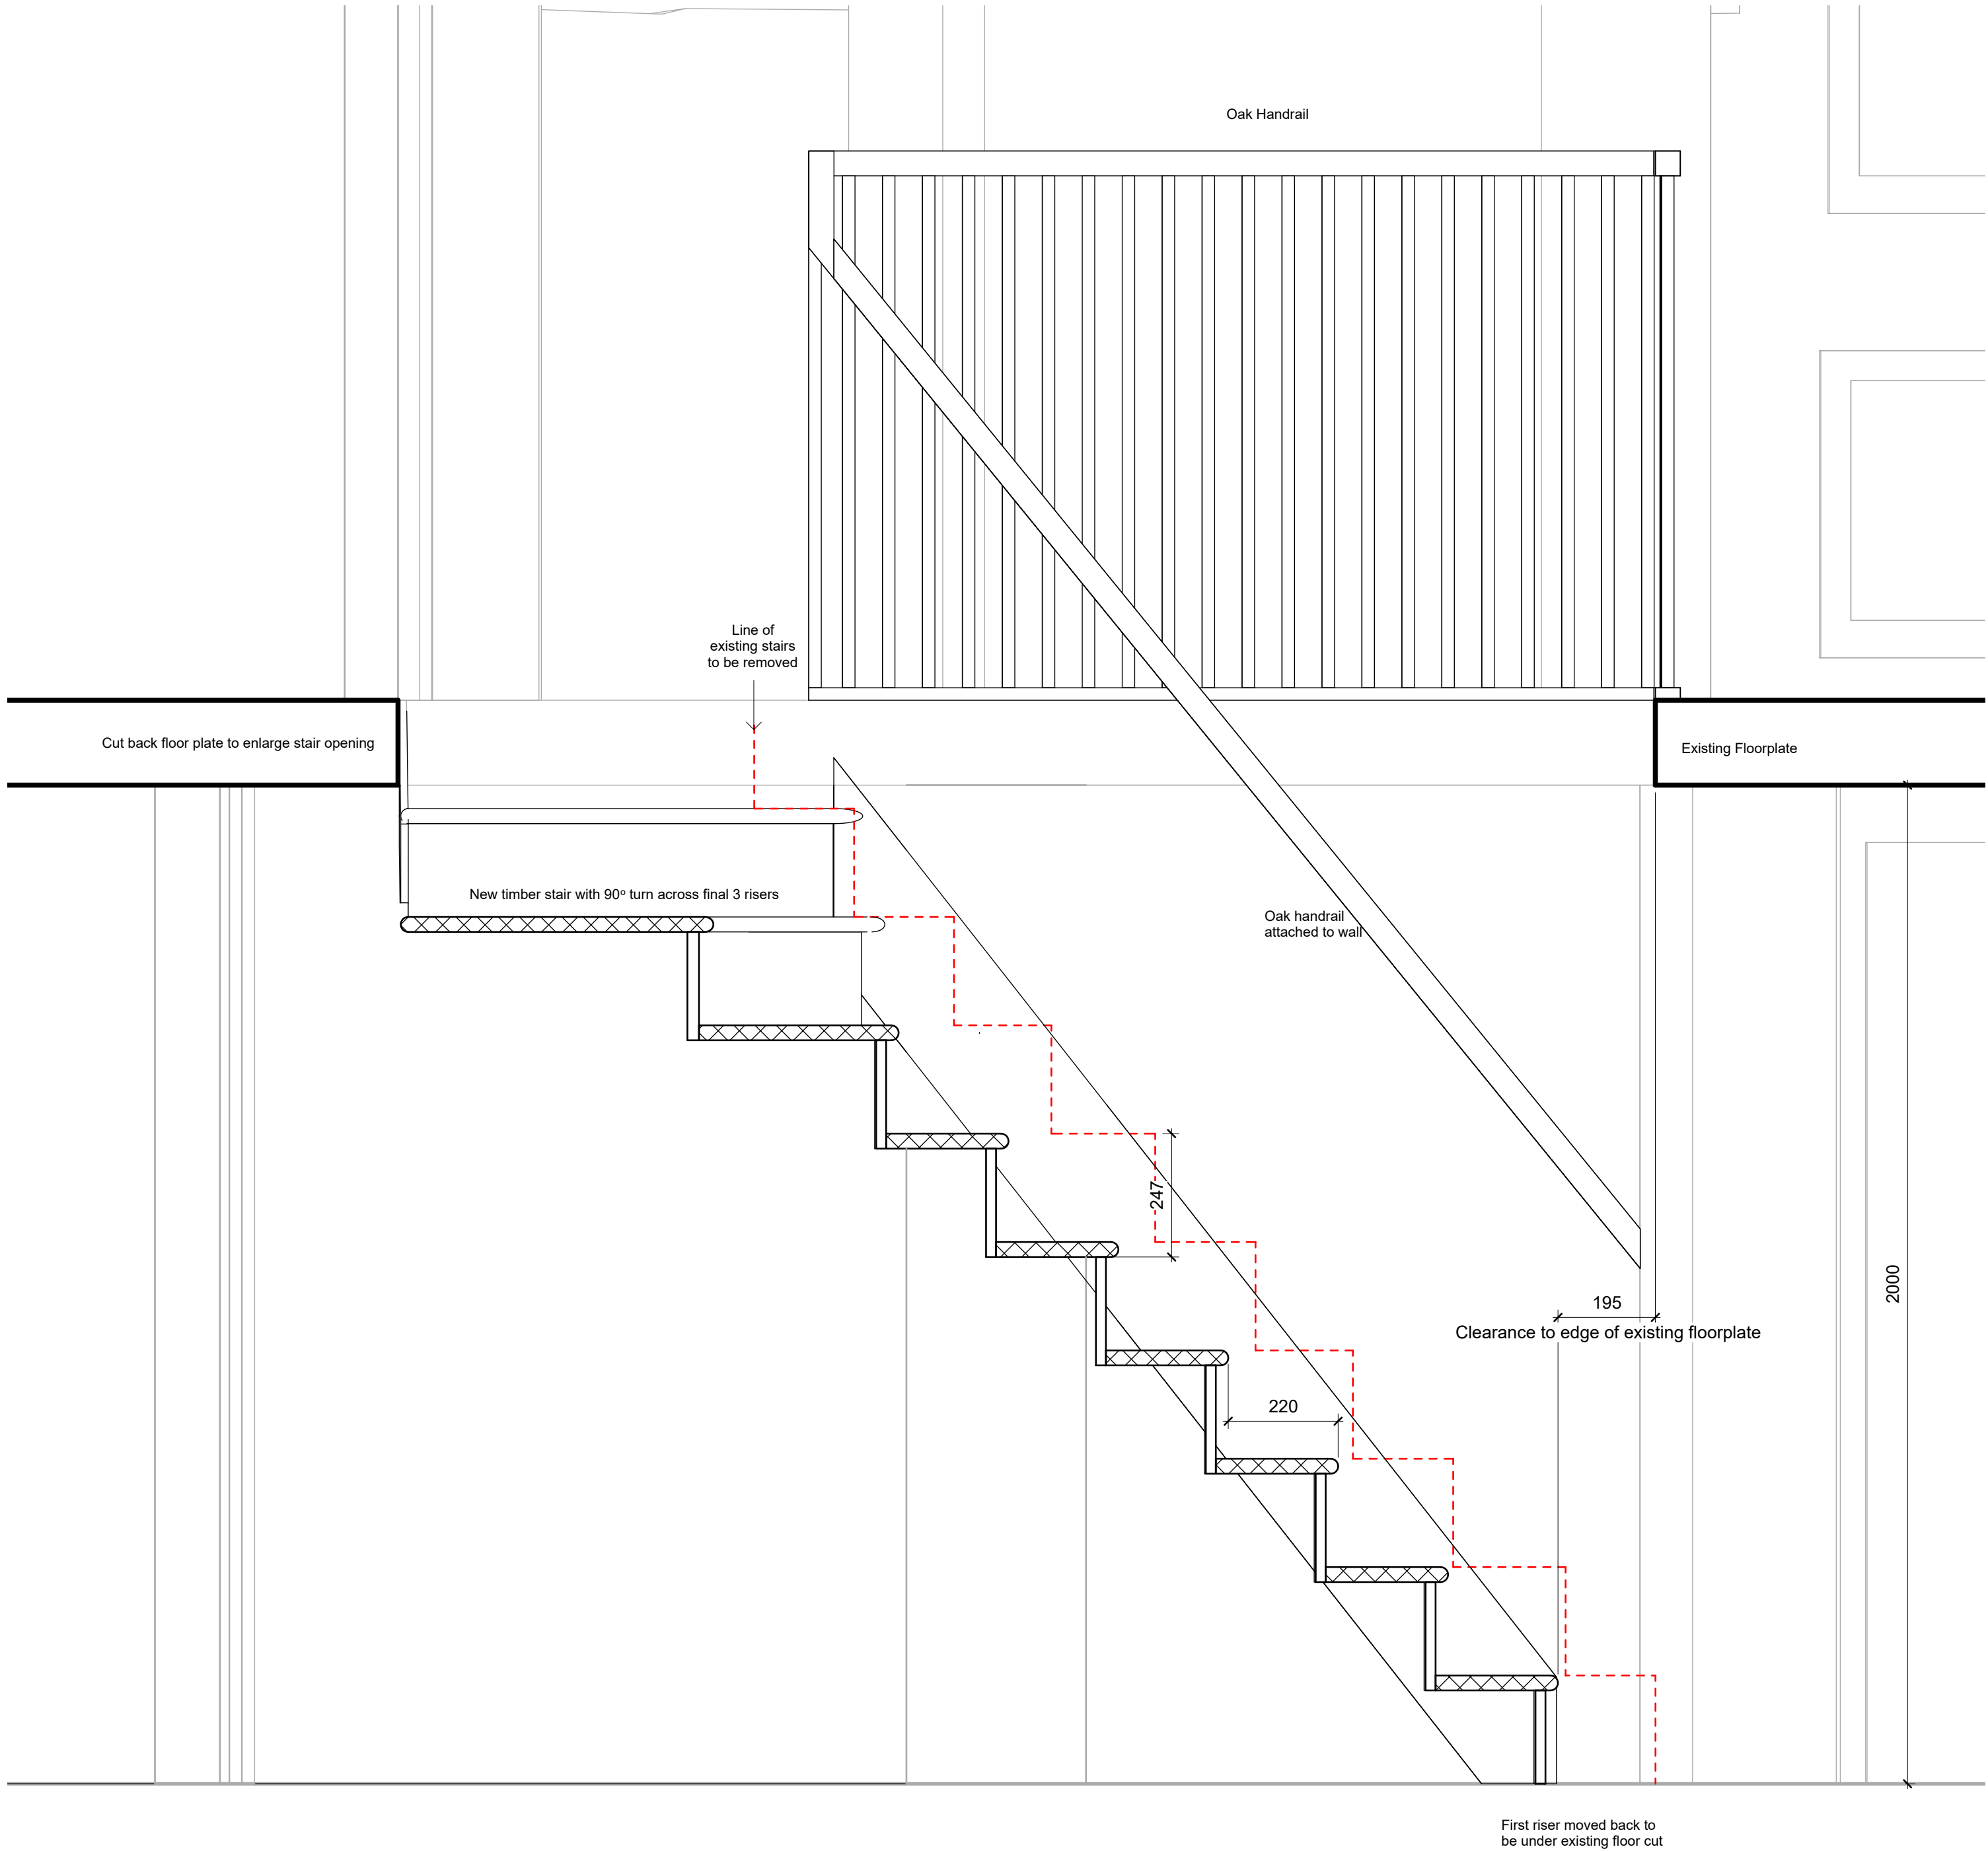
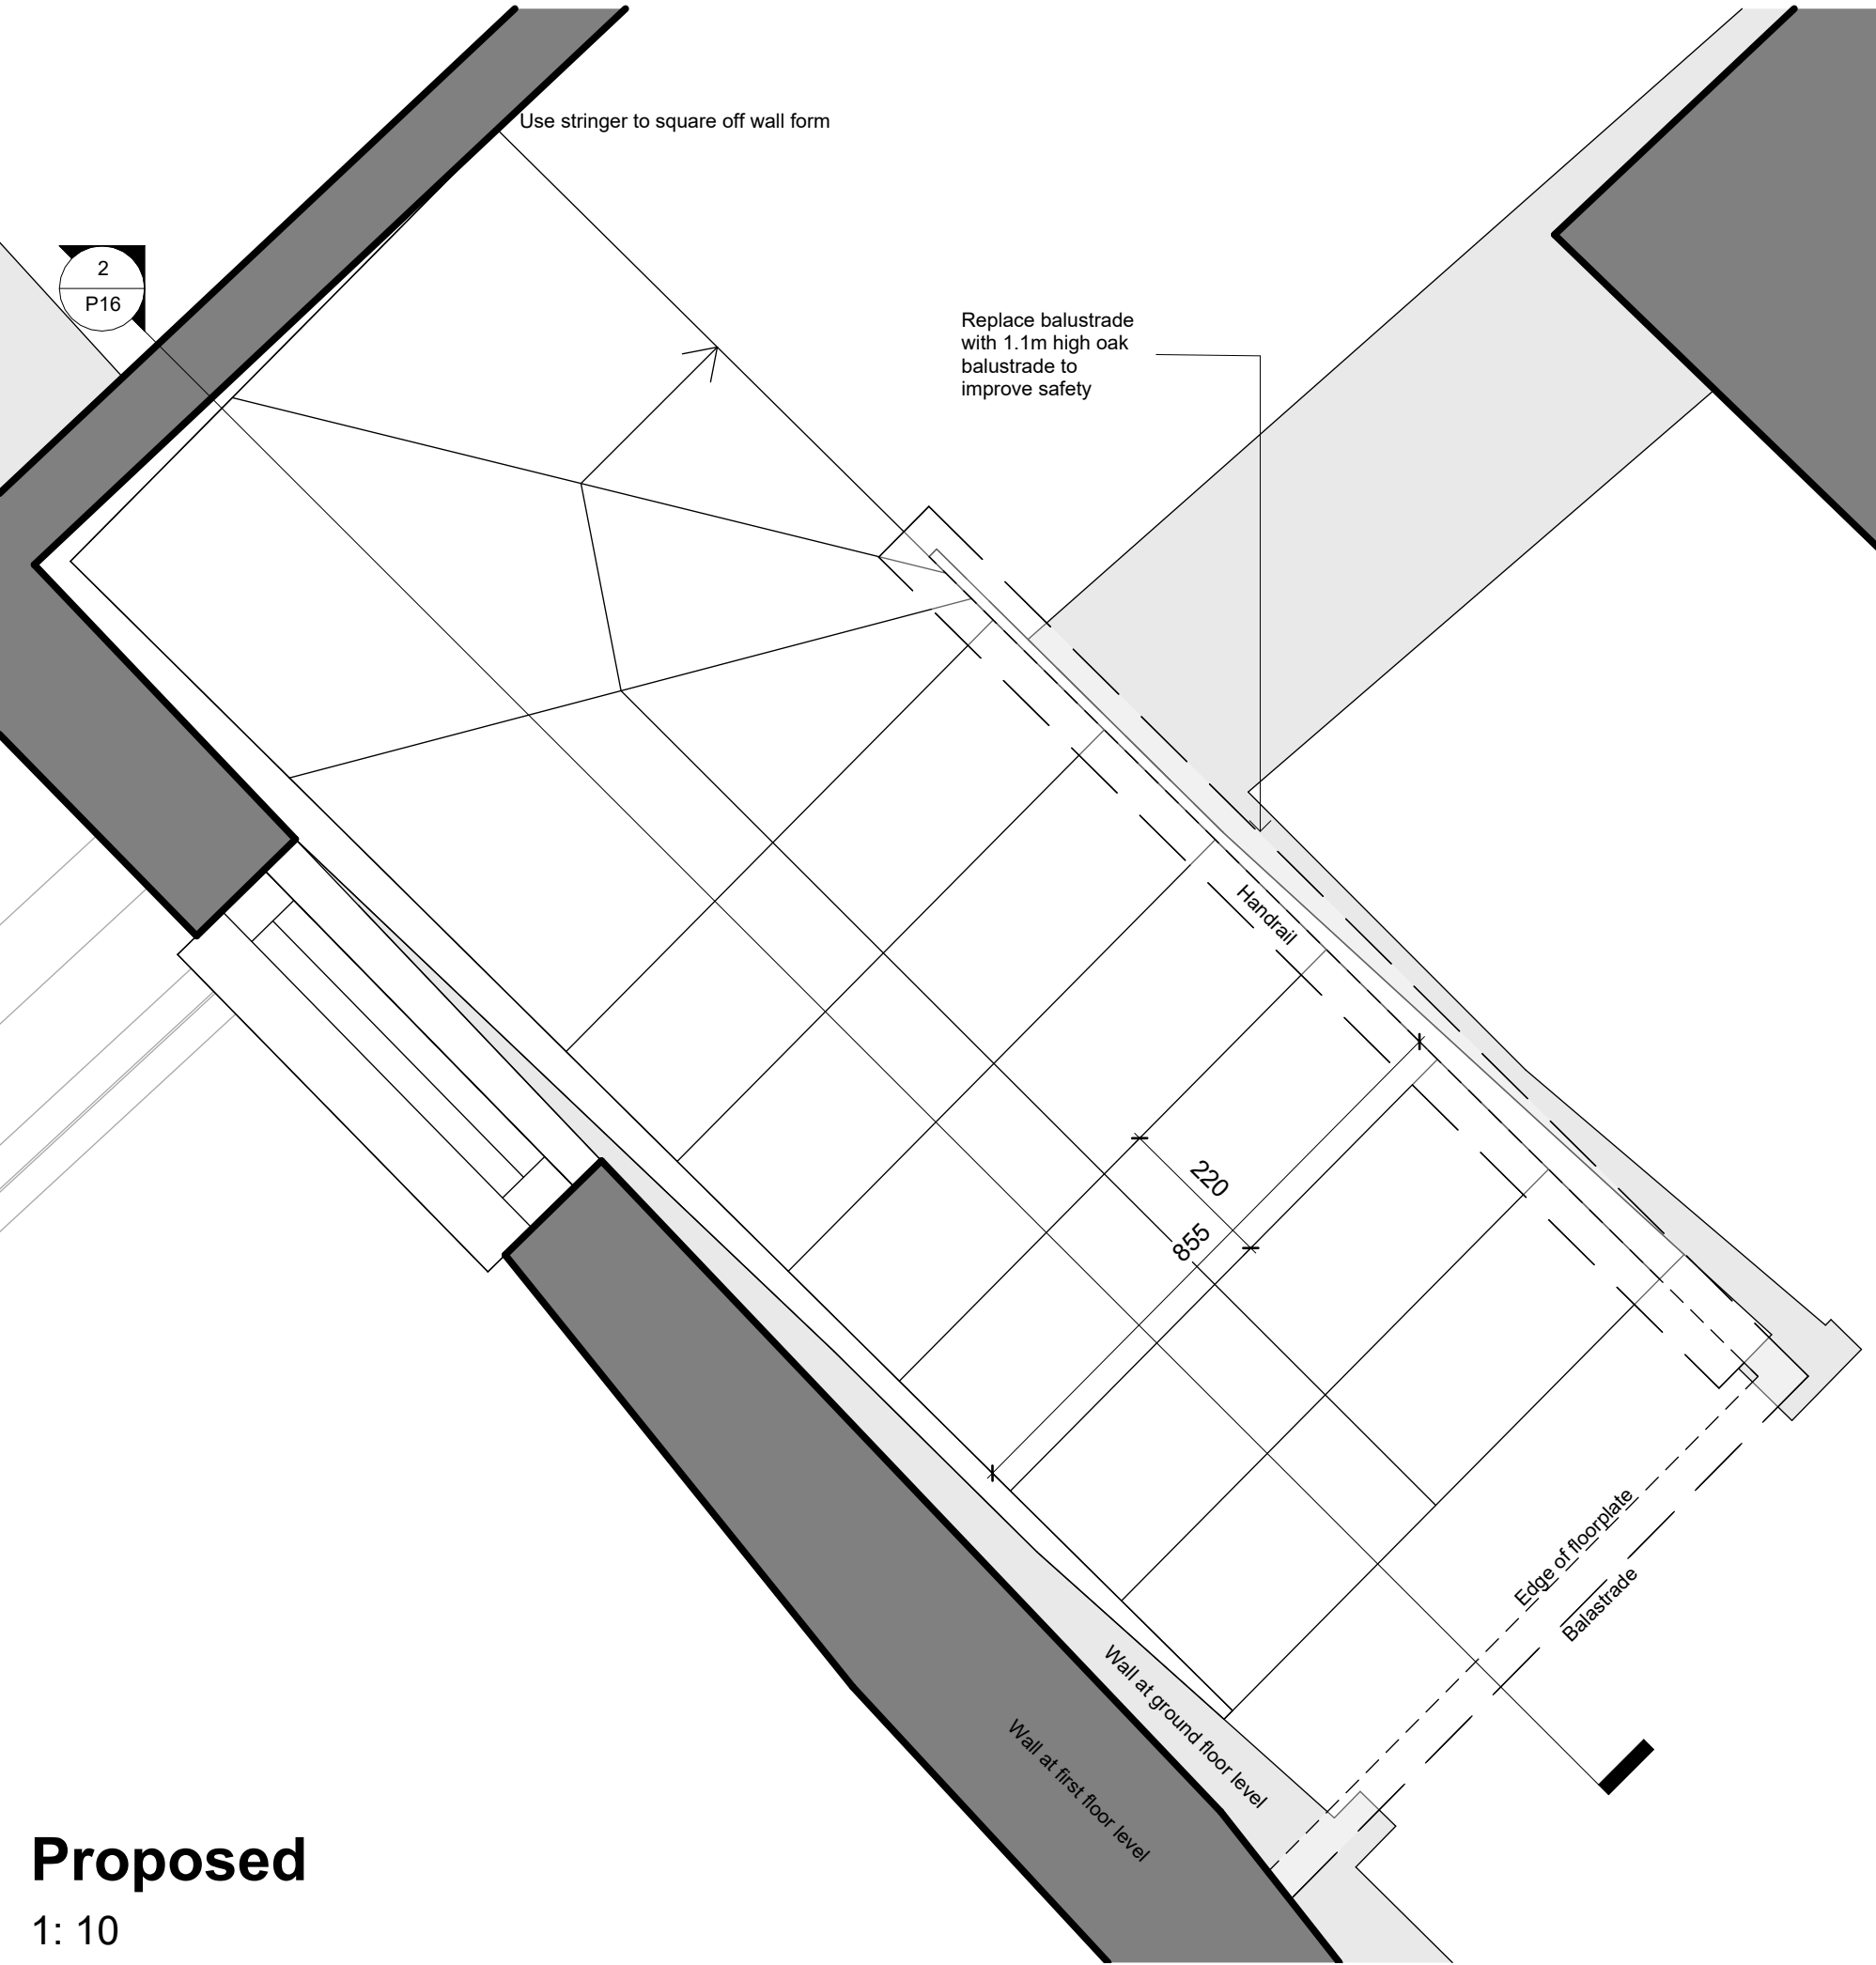
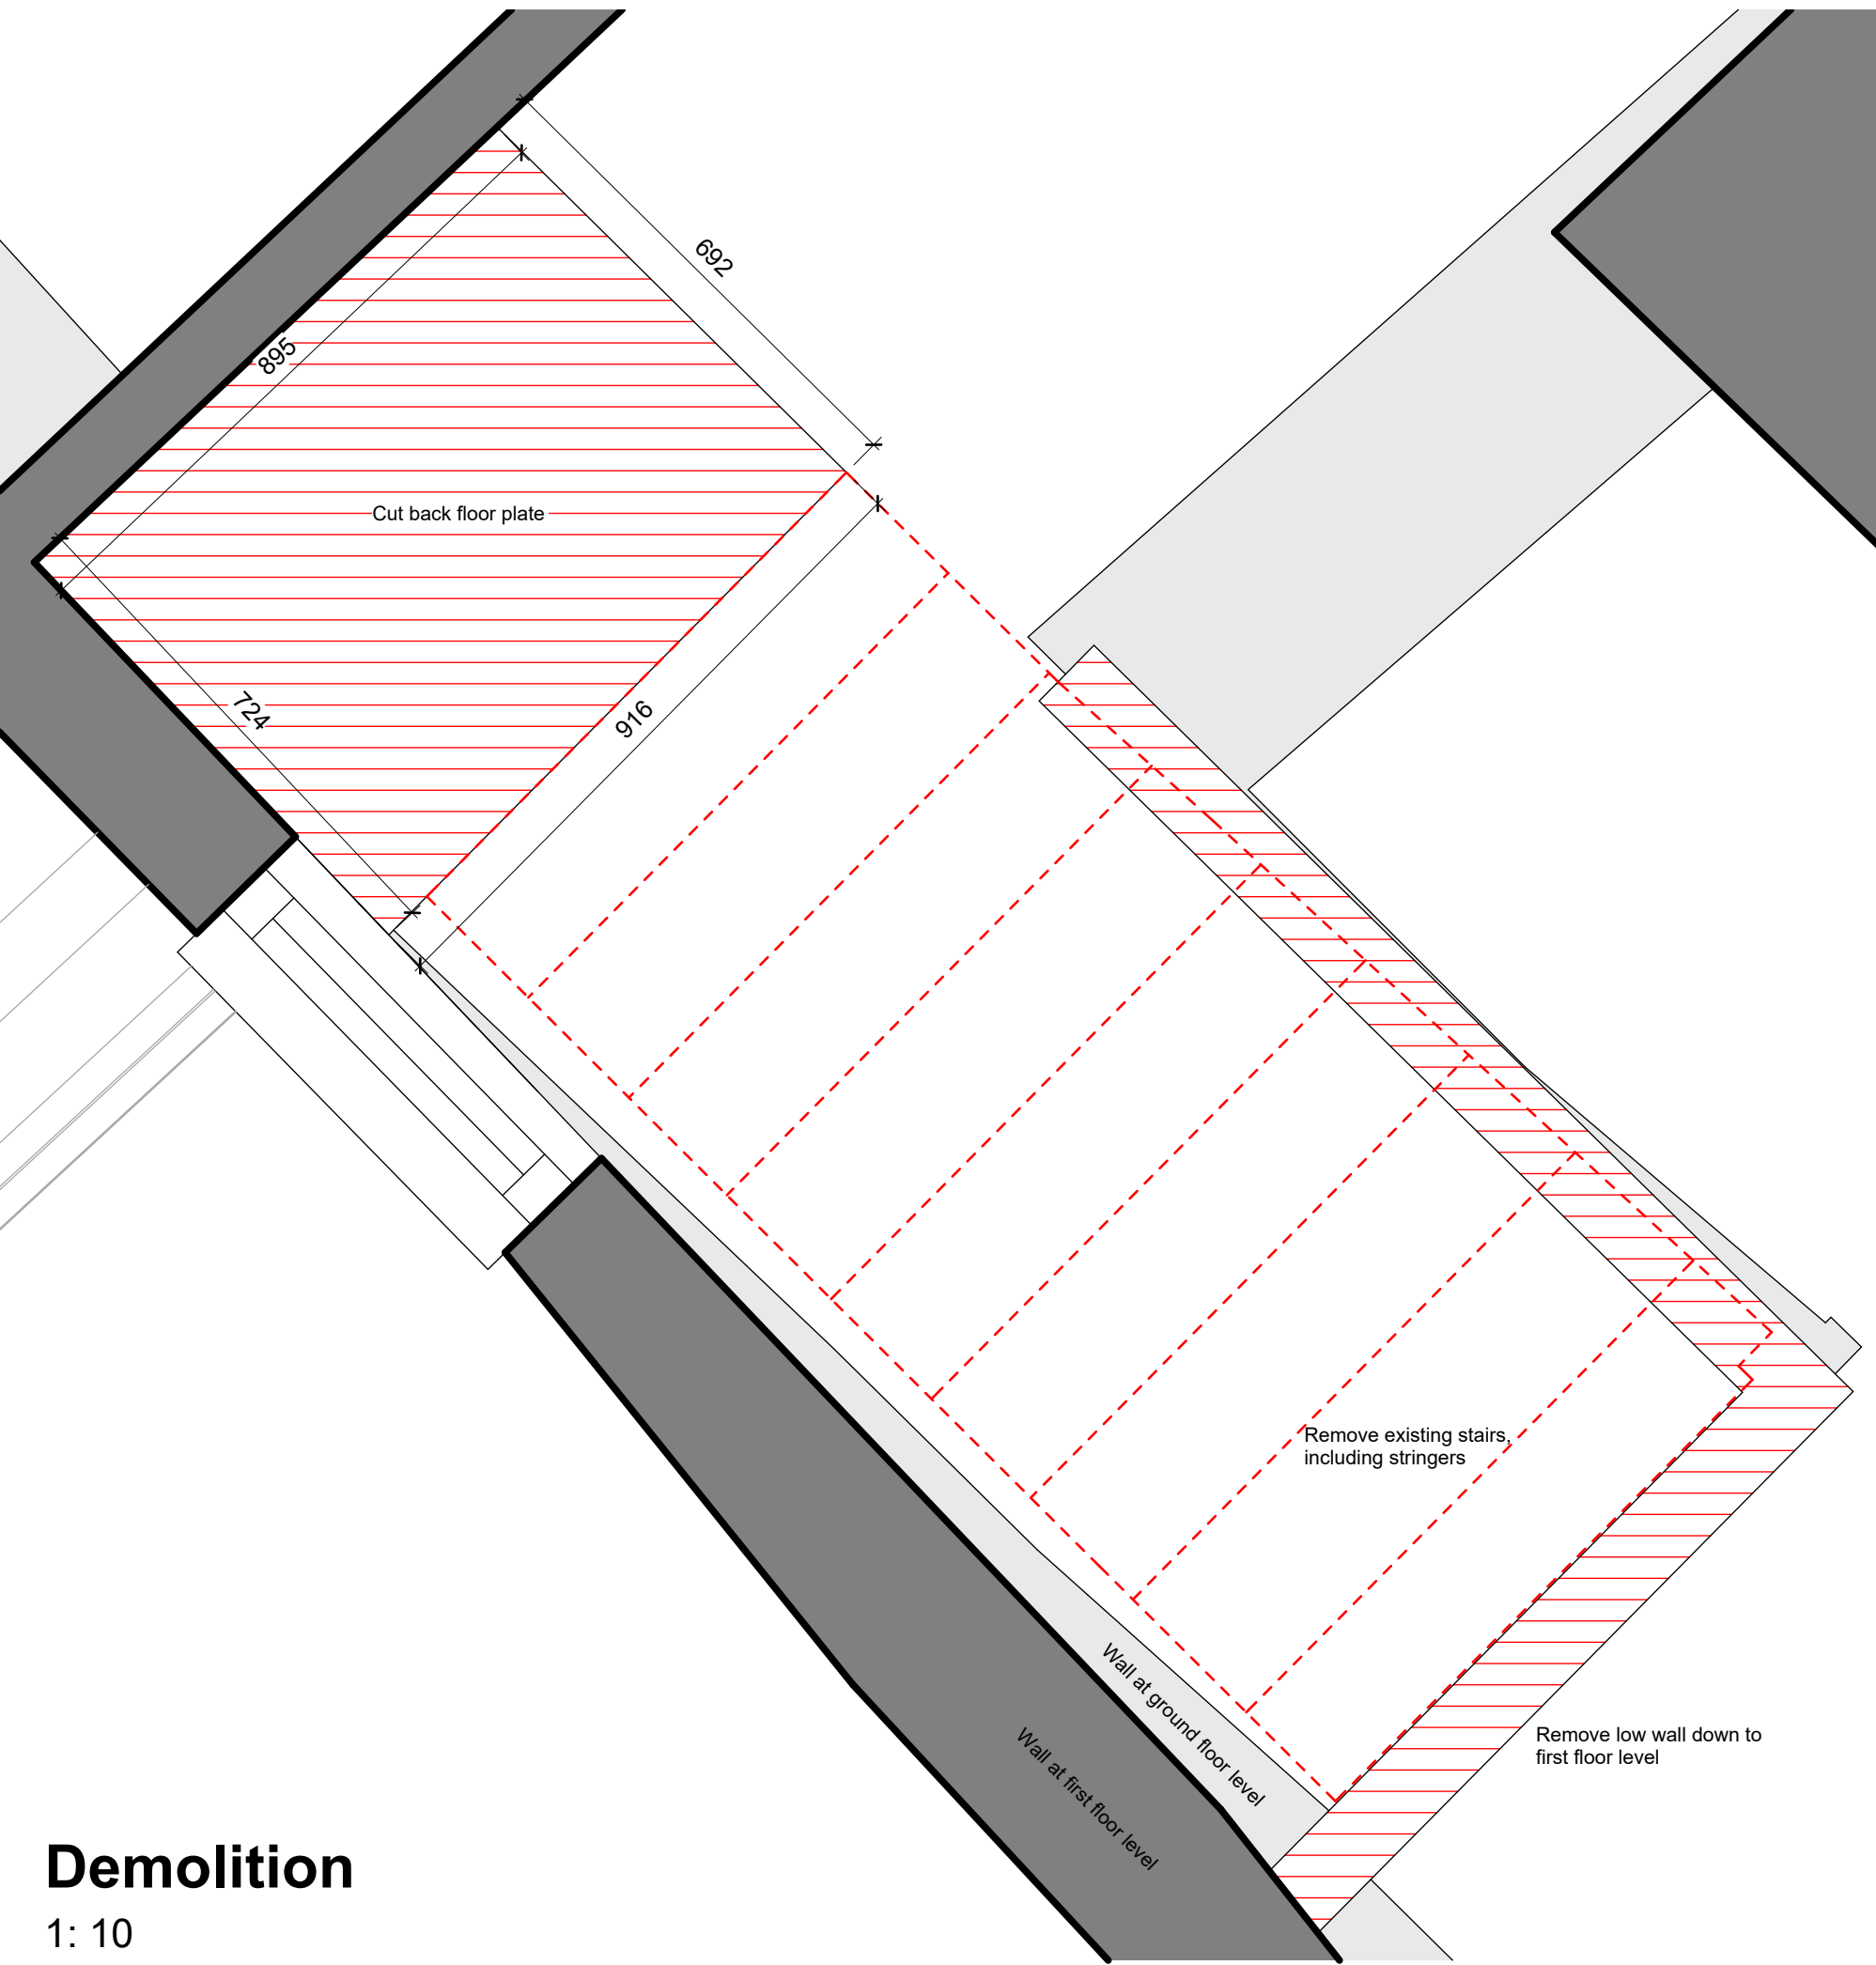


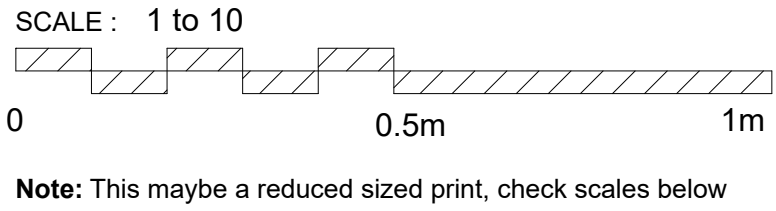

Stairs Section
1: 10

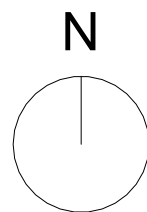


Mr and Mrs Ray		Stairs	
		Project number	2176
		Date	Issue Date
		Drawn by	Author
Westwood Cottage, Sheerlands Road RG40 4QX		Project Status	Project Status
		Scale @ A1	1 : 10

- NOTE: Report all errors and omissions to the Architect. All dimensions to be checked on site before fabrication.
- Contractors must verify all dimensions on site before setting out, commencing work, or making any shop drawings.
- All dimensions must be checked on site
 - All setting out to be checked on site
 - All levels must be checked on site and their datum confirmed
 - This drawing must be read in conjunction with the relevant specification clauses
 - This drawing must not be used for land transfer purposes



Simple square balustrade

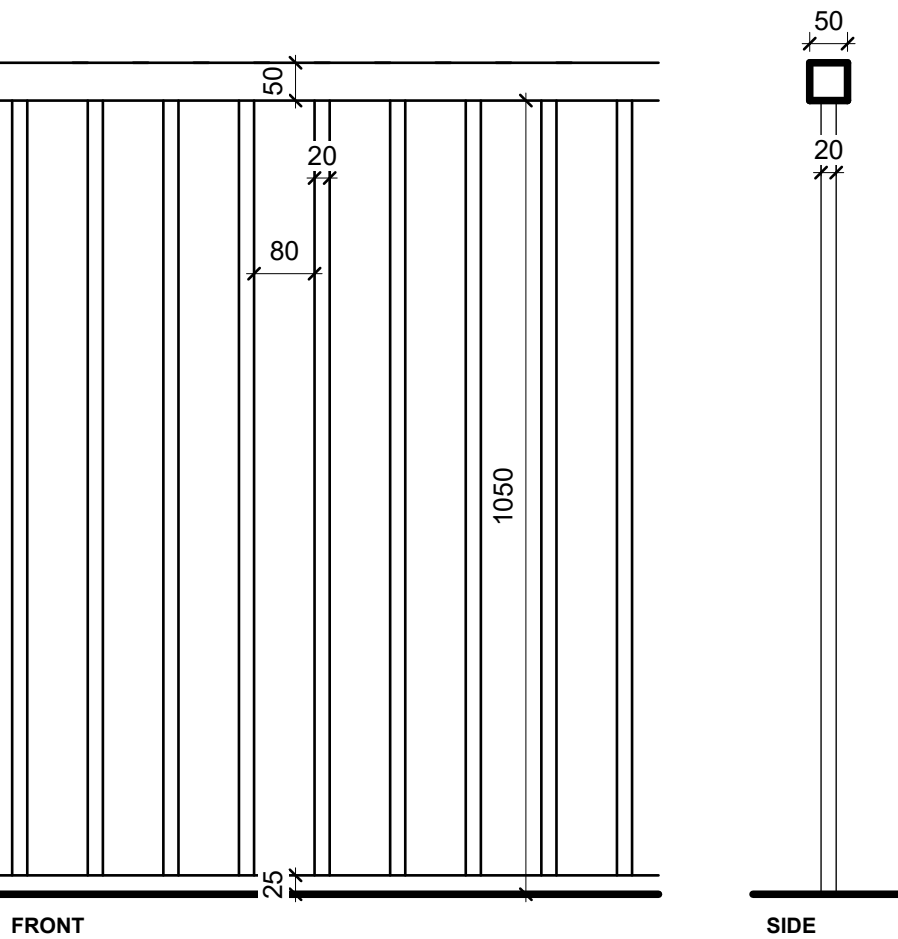

Balustrade Detail
1: 10