




STREET SCENE J-J



STREET SCENE K-K



STREET SCENE L-L

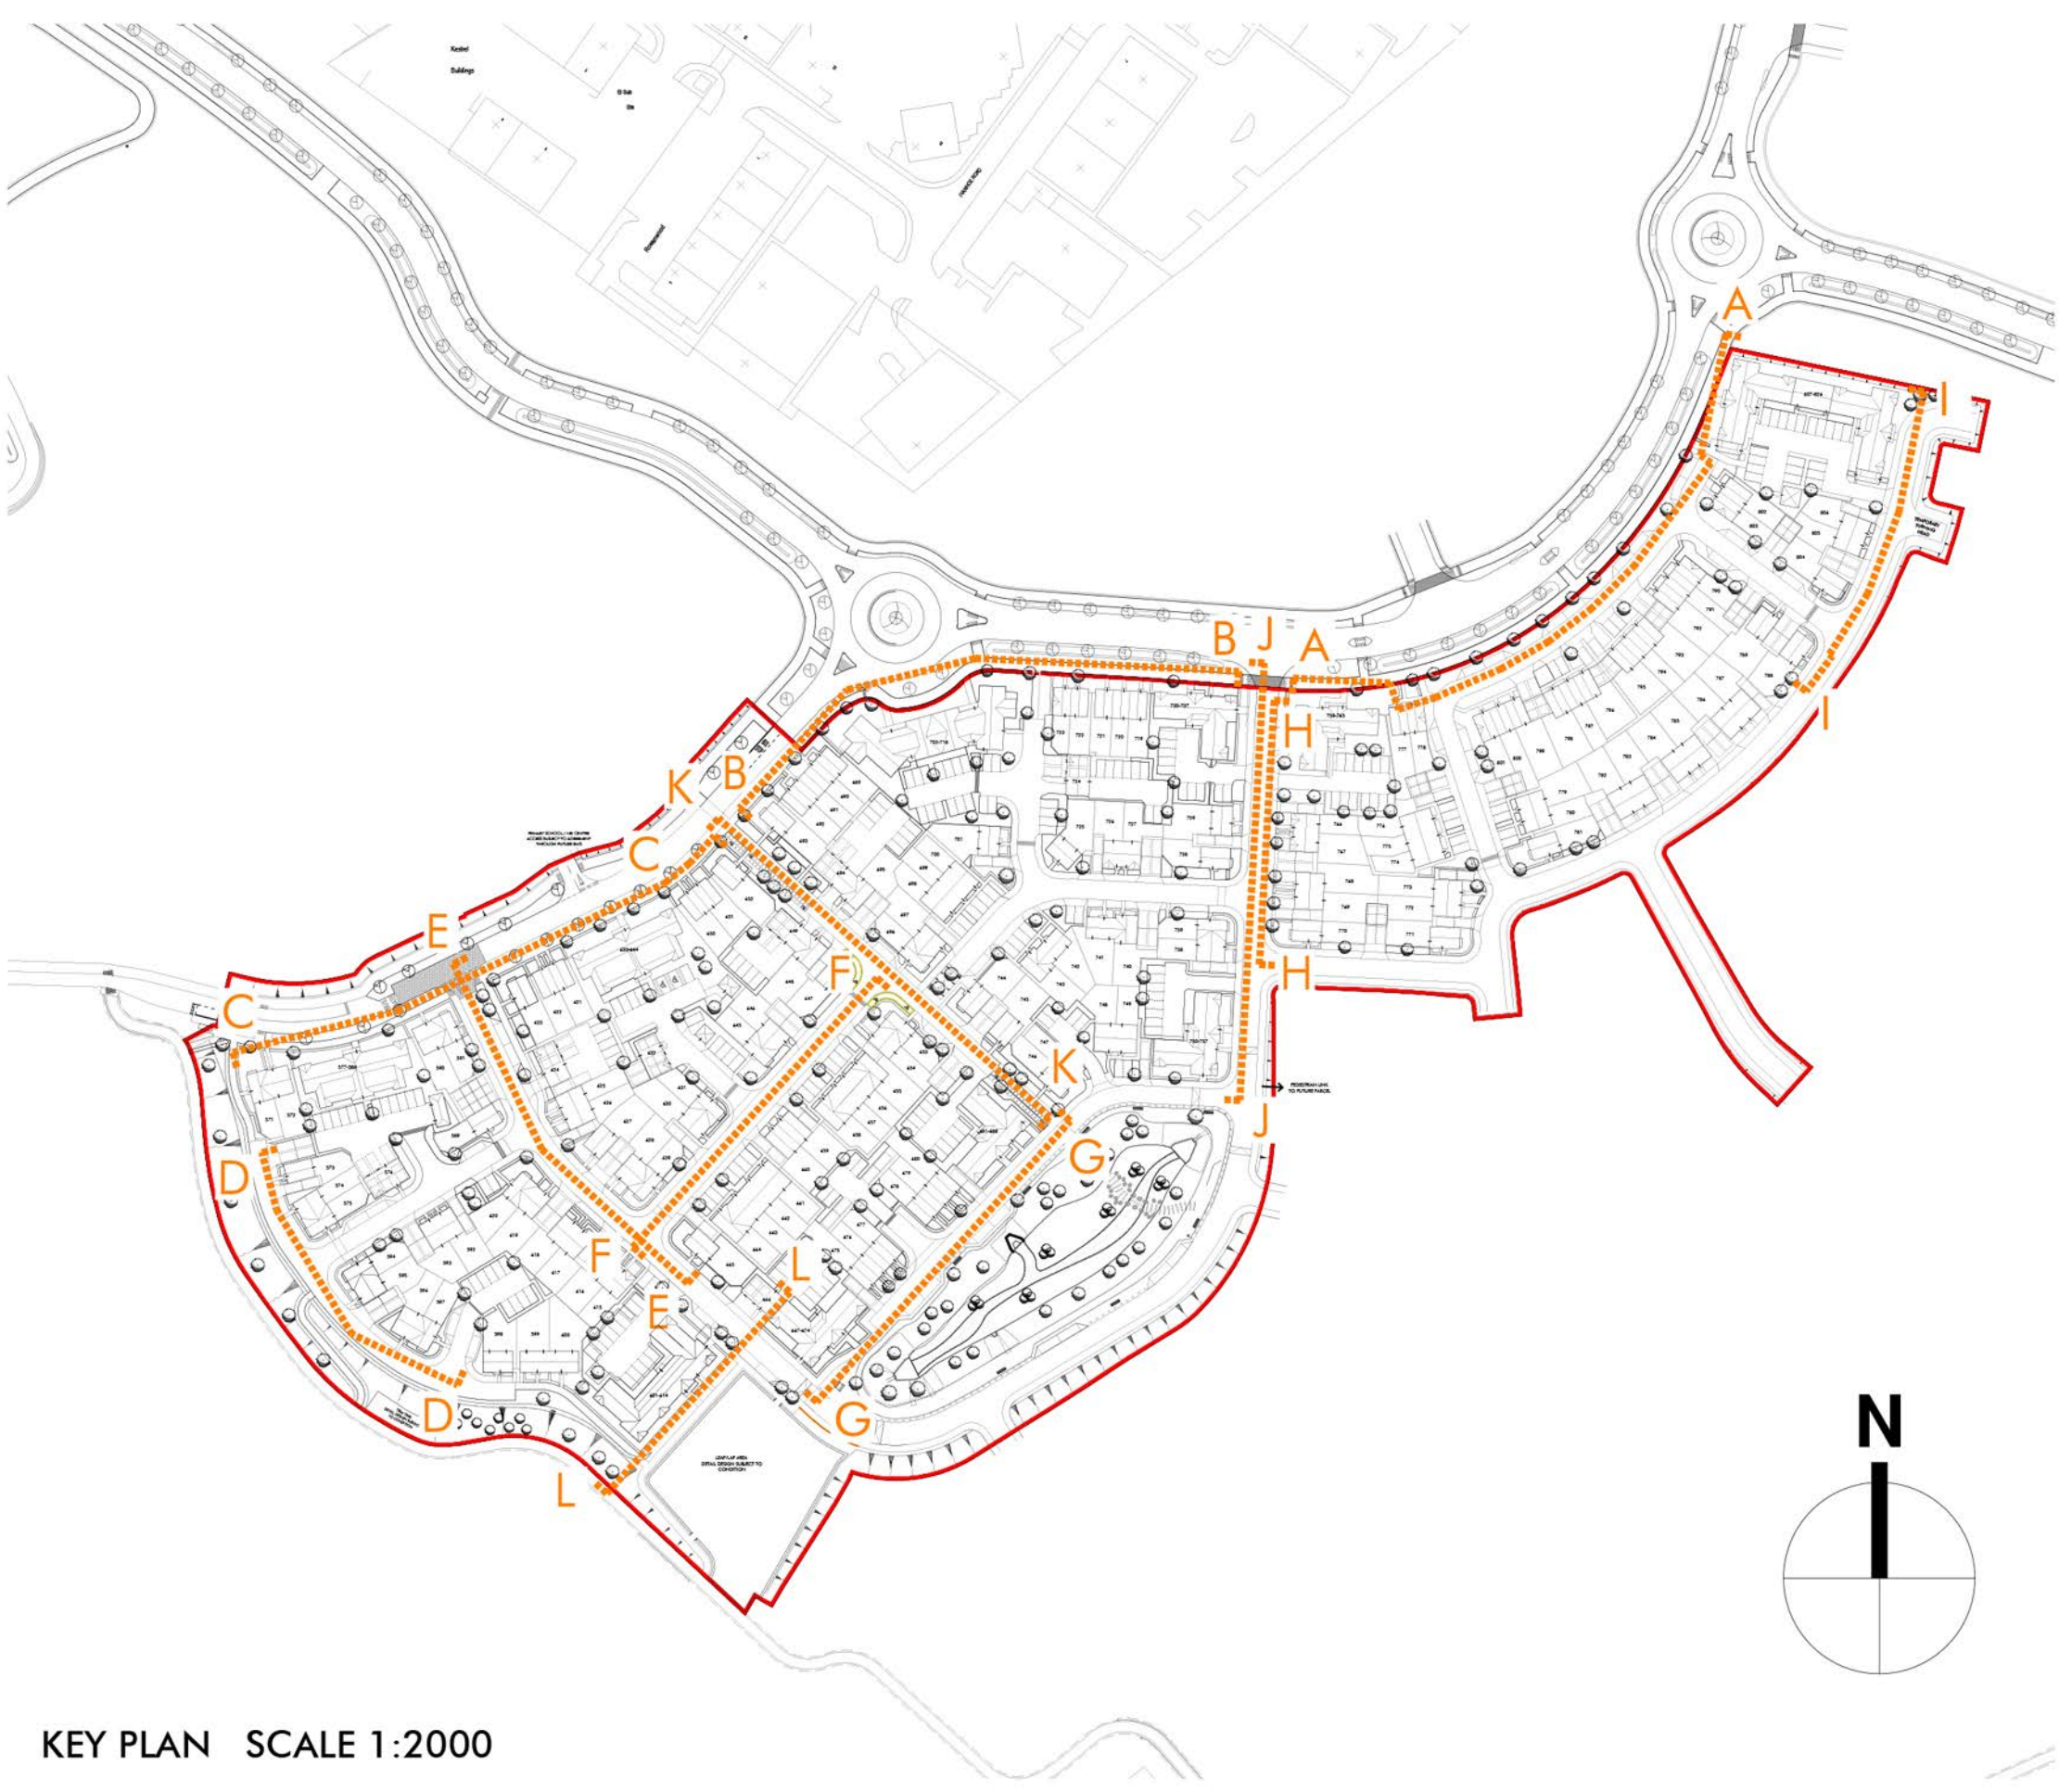

KEY PLAN SCALE 1:2000

