



STREET SCENE A-A




STREET SCENE B-B



STREET SCENE C-C



STREET SCENE D-D

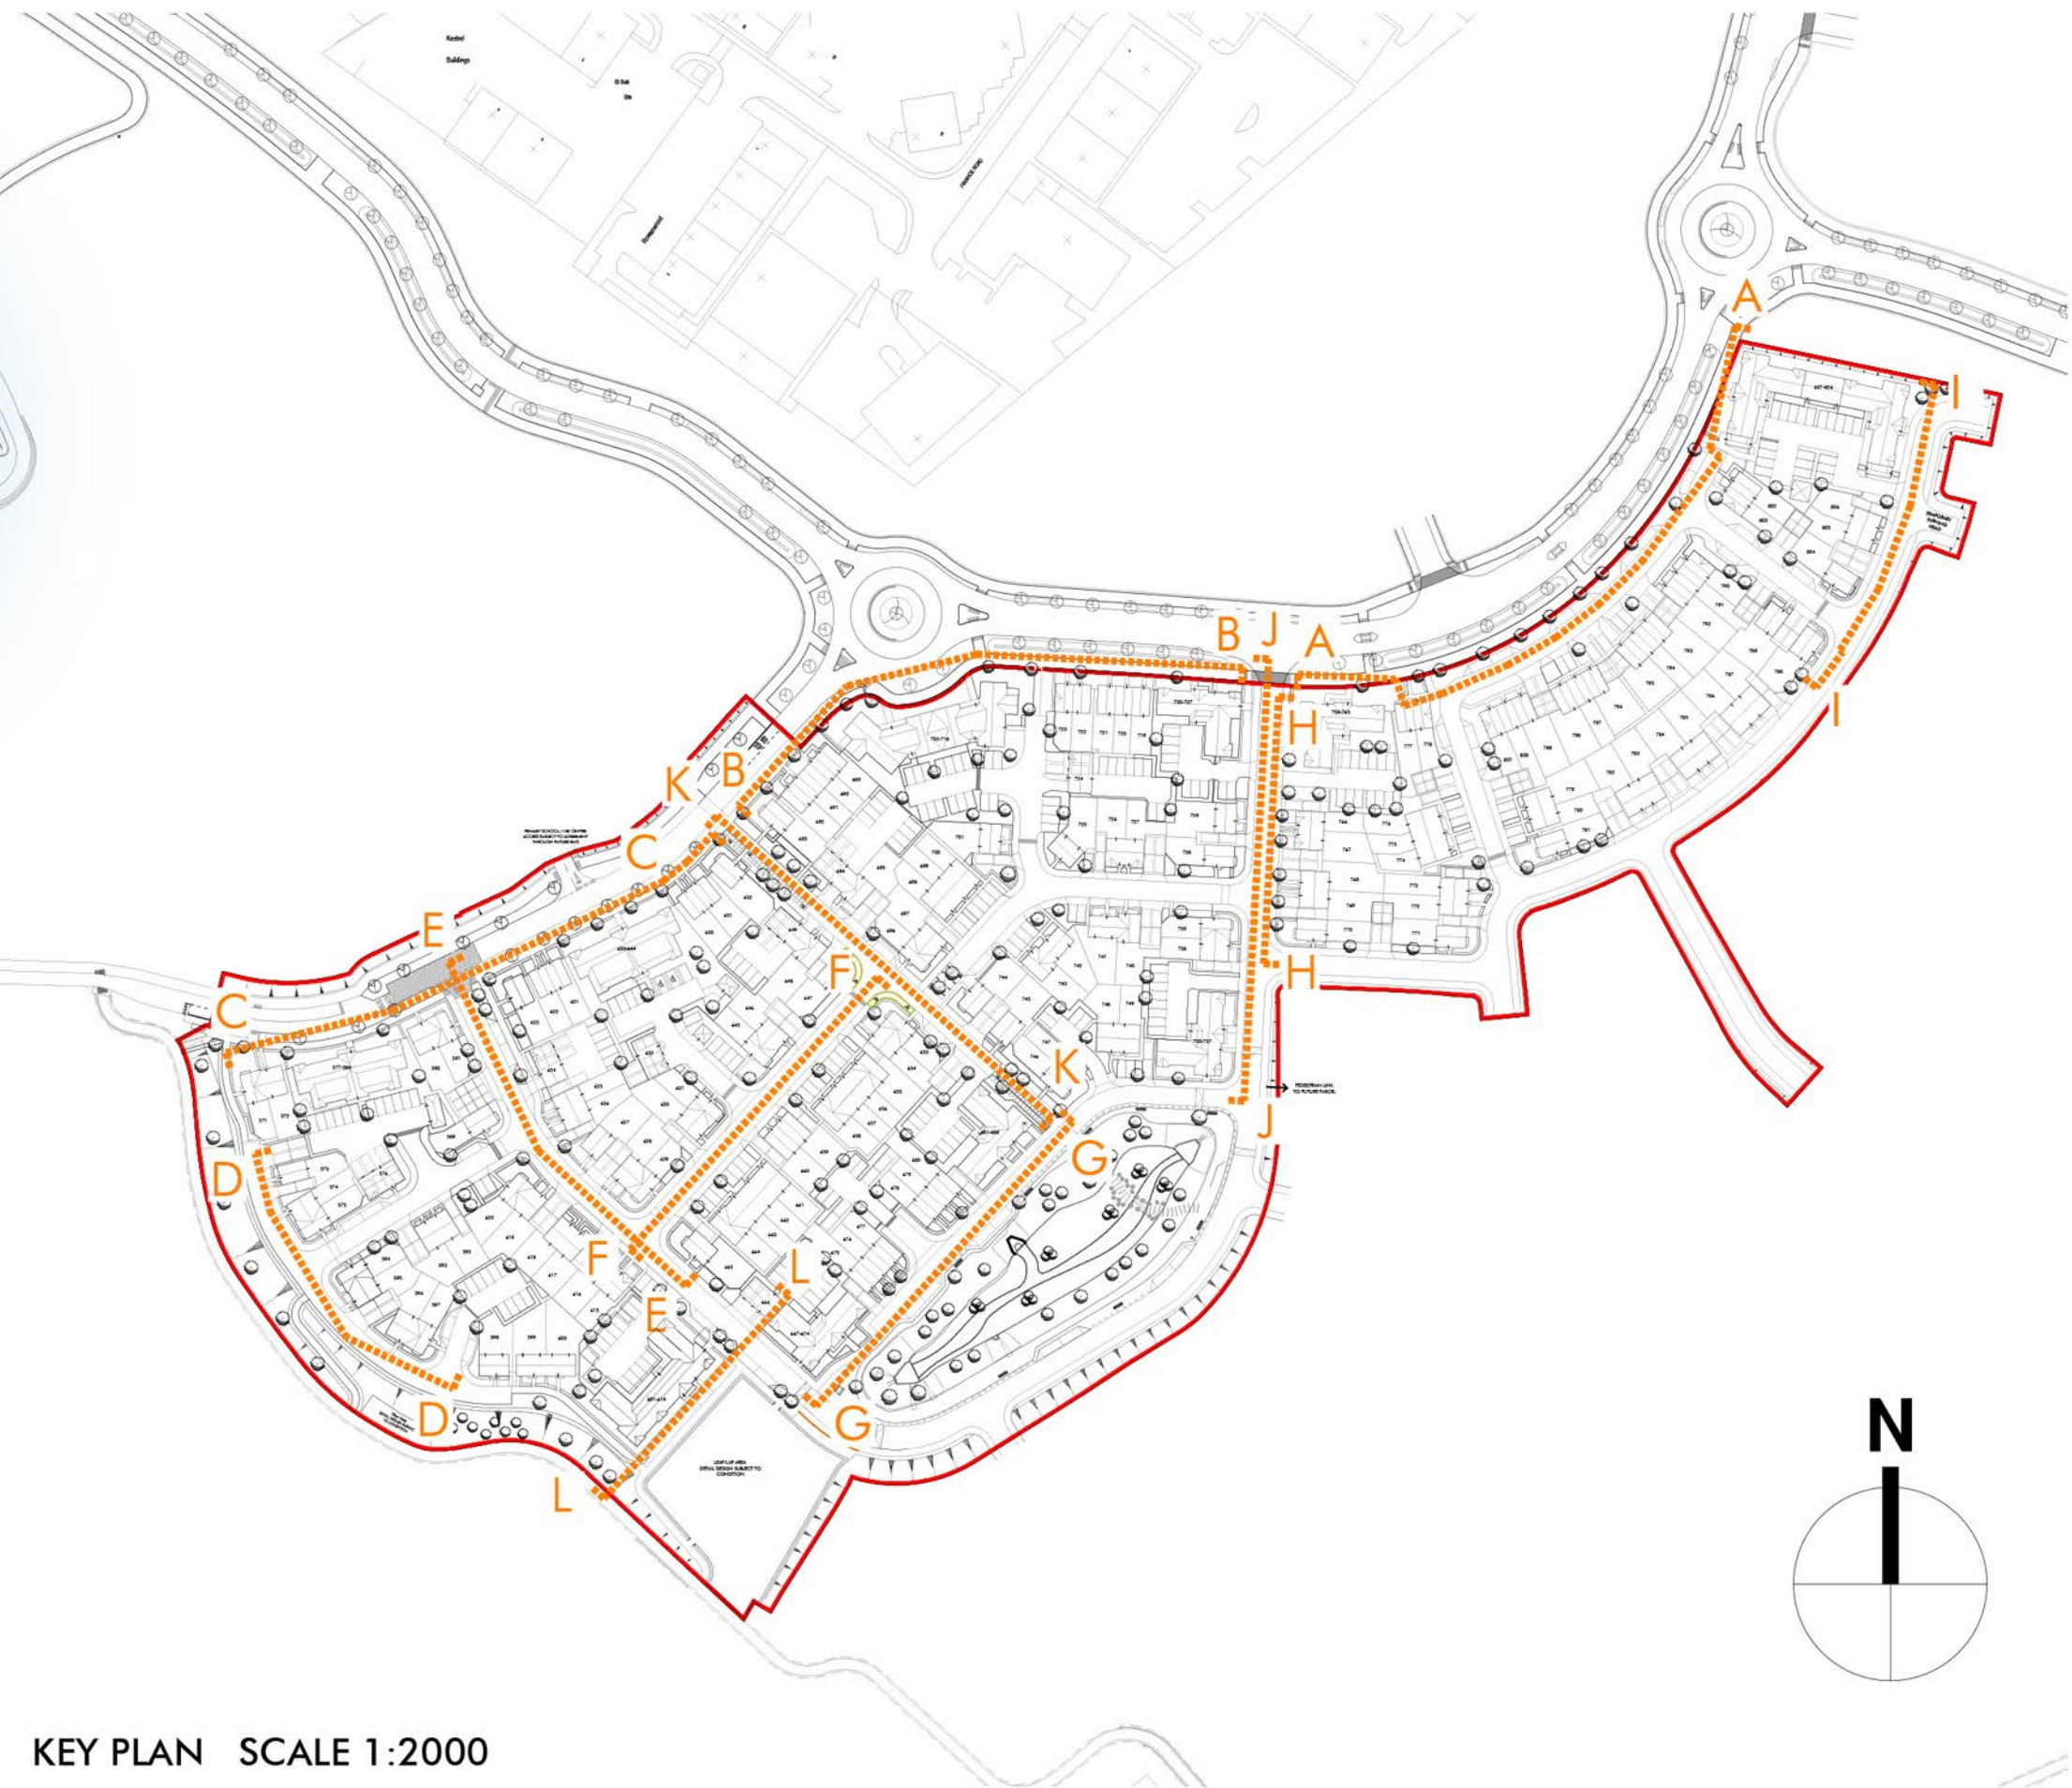

KEY PLAN SCALE 1:2000

