

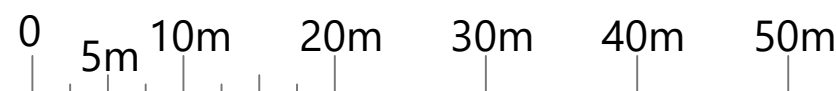


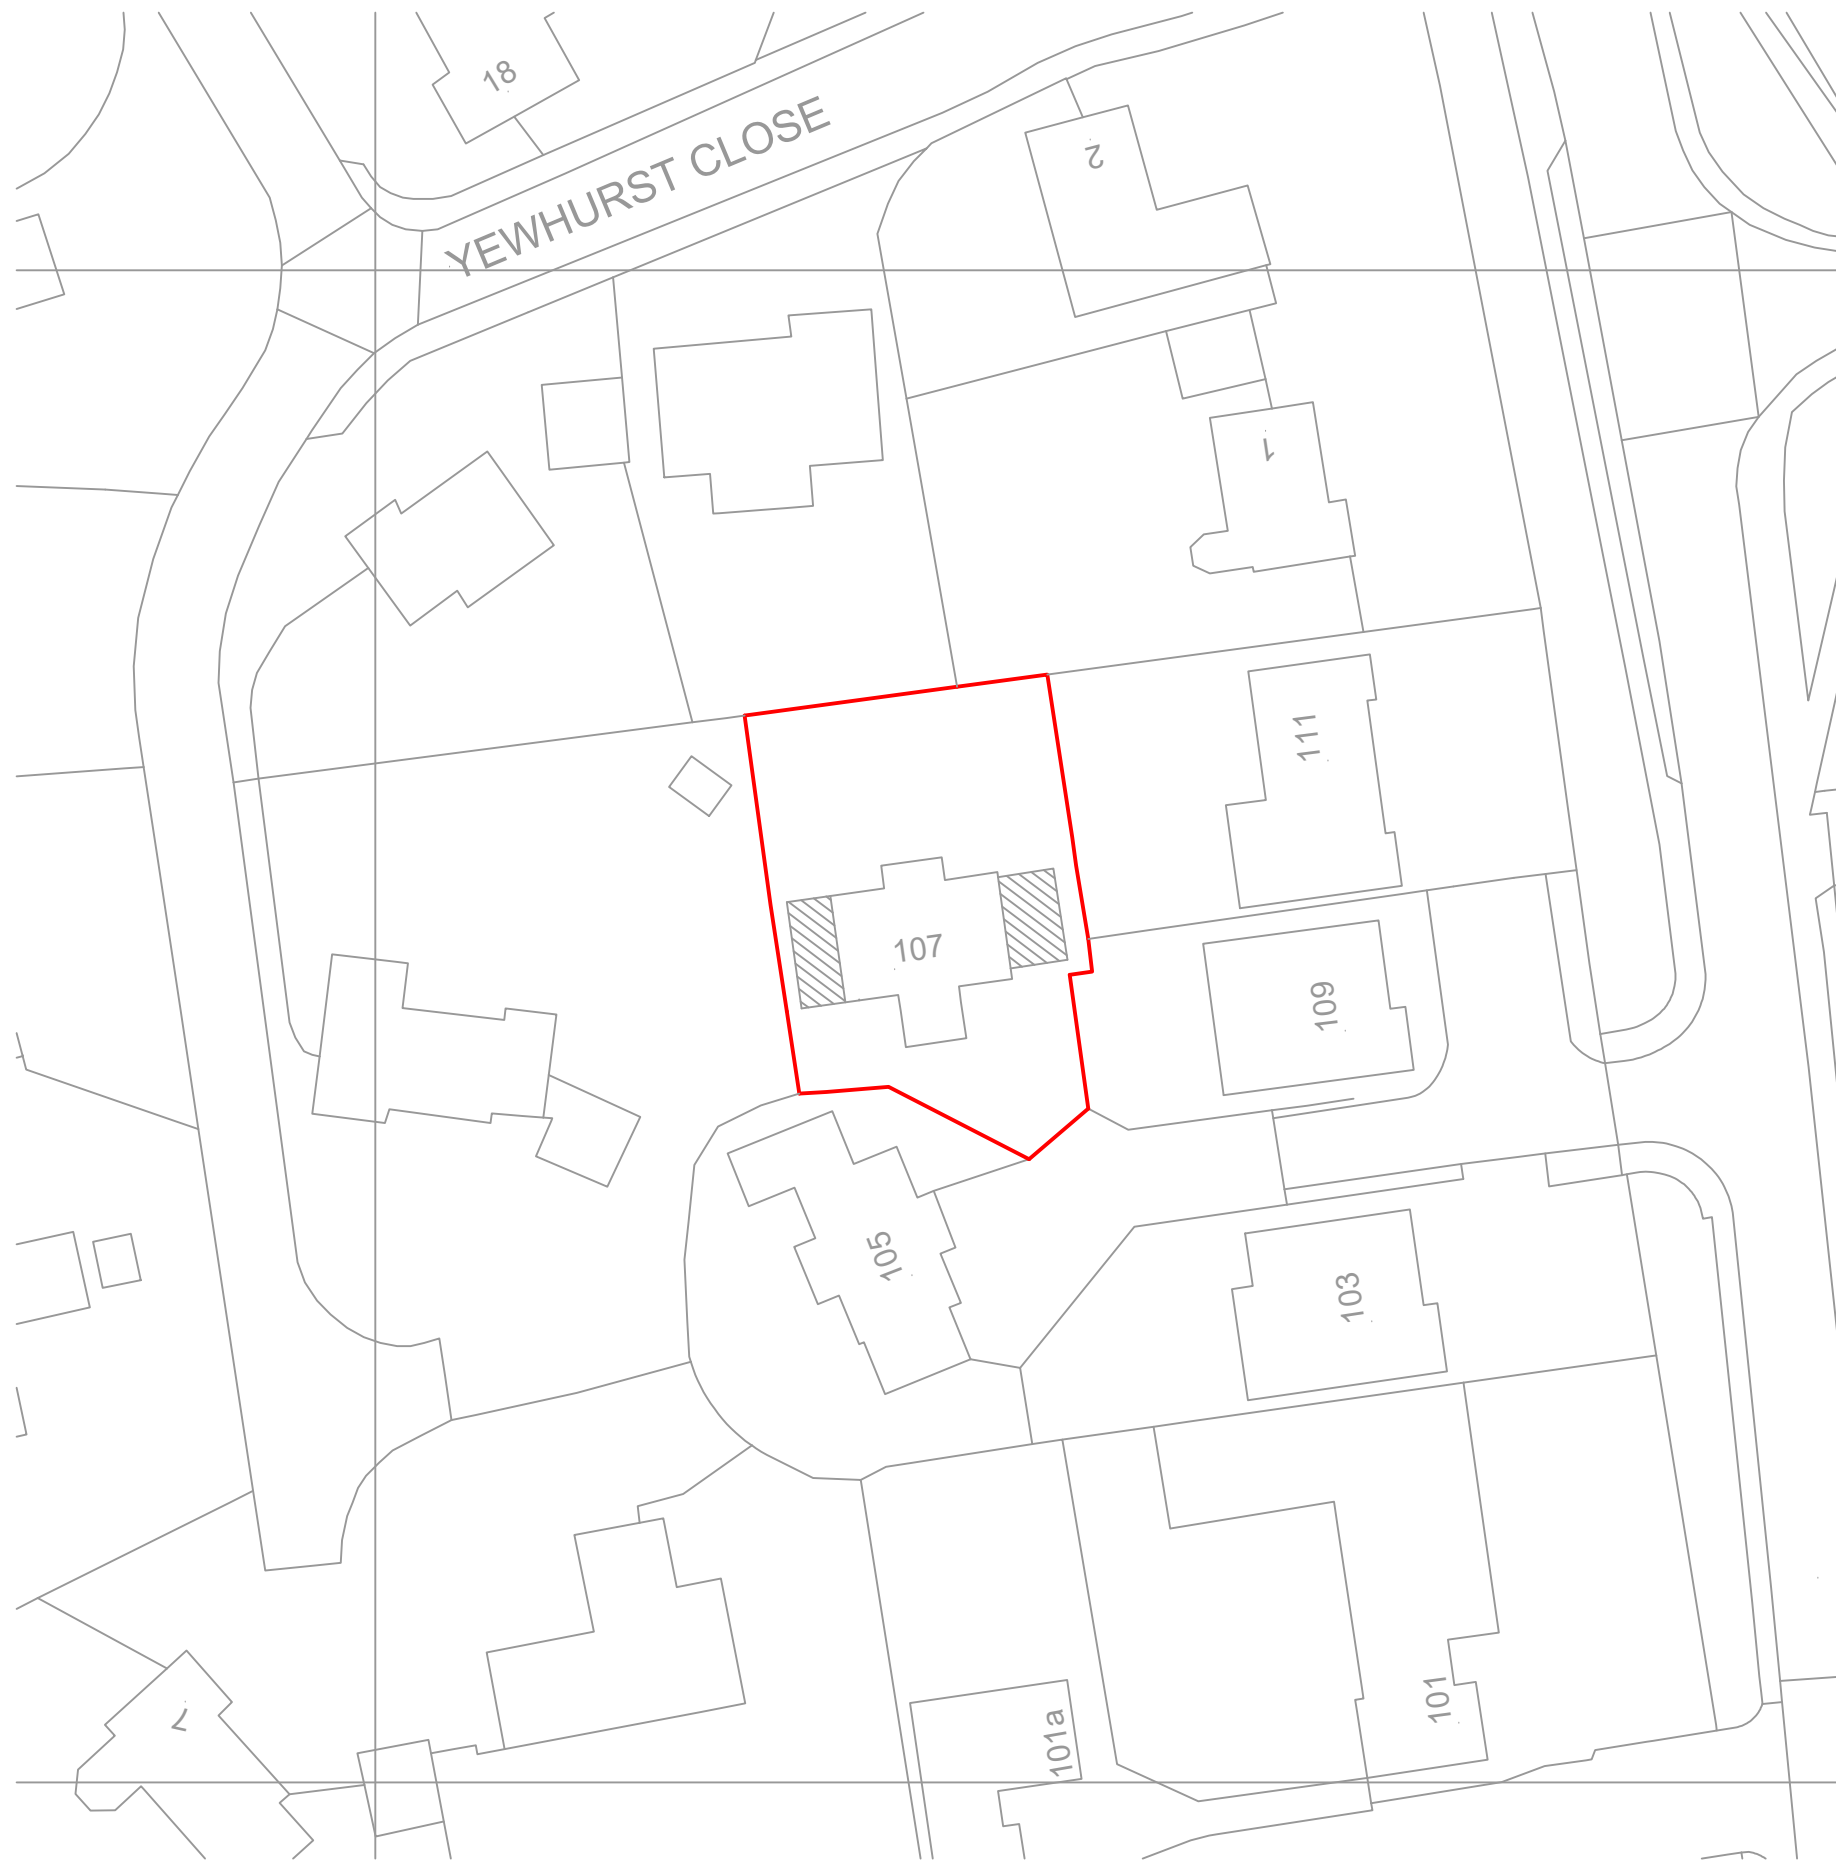

LOCATION PLAN
SCALE 1:1250

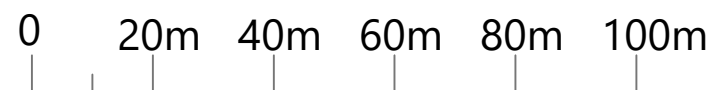

BLOCK PLAN
SCALE 1:500

PROJECT: 107 WARGRAVE ROAD TWYFORD RG10 9PE	DRAWING TITLE BLOCK AND LOCATION PLANS		CREATIVE DESIGN AND STRUCTURE		DRAWING NO. 00324-07	REV. A
	DRAWING TITLE BLOCK AND LOCATION PLANS		CREATIVE DESIGN AND STRUCTURE		DRAWING NO. 00324-07	REV. A
	DRAWING TITLE BLOCK AND LOCATION PLANS		CREATIVE DESIGN AND STRUCTURE		DRAWING NO. 00324-07	REV. A

DRAWN: EB

SCALE: AS STATED

DATE: FEBRUARY 2024

HENSON HOUSE NEWTOWN ROAD
HENLEY-ON-THAMES RG9 1HG
Tel 01491 411922