



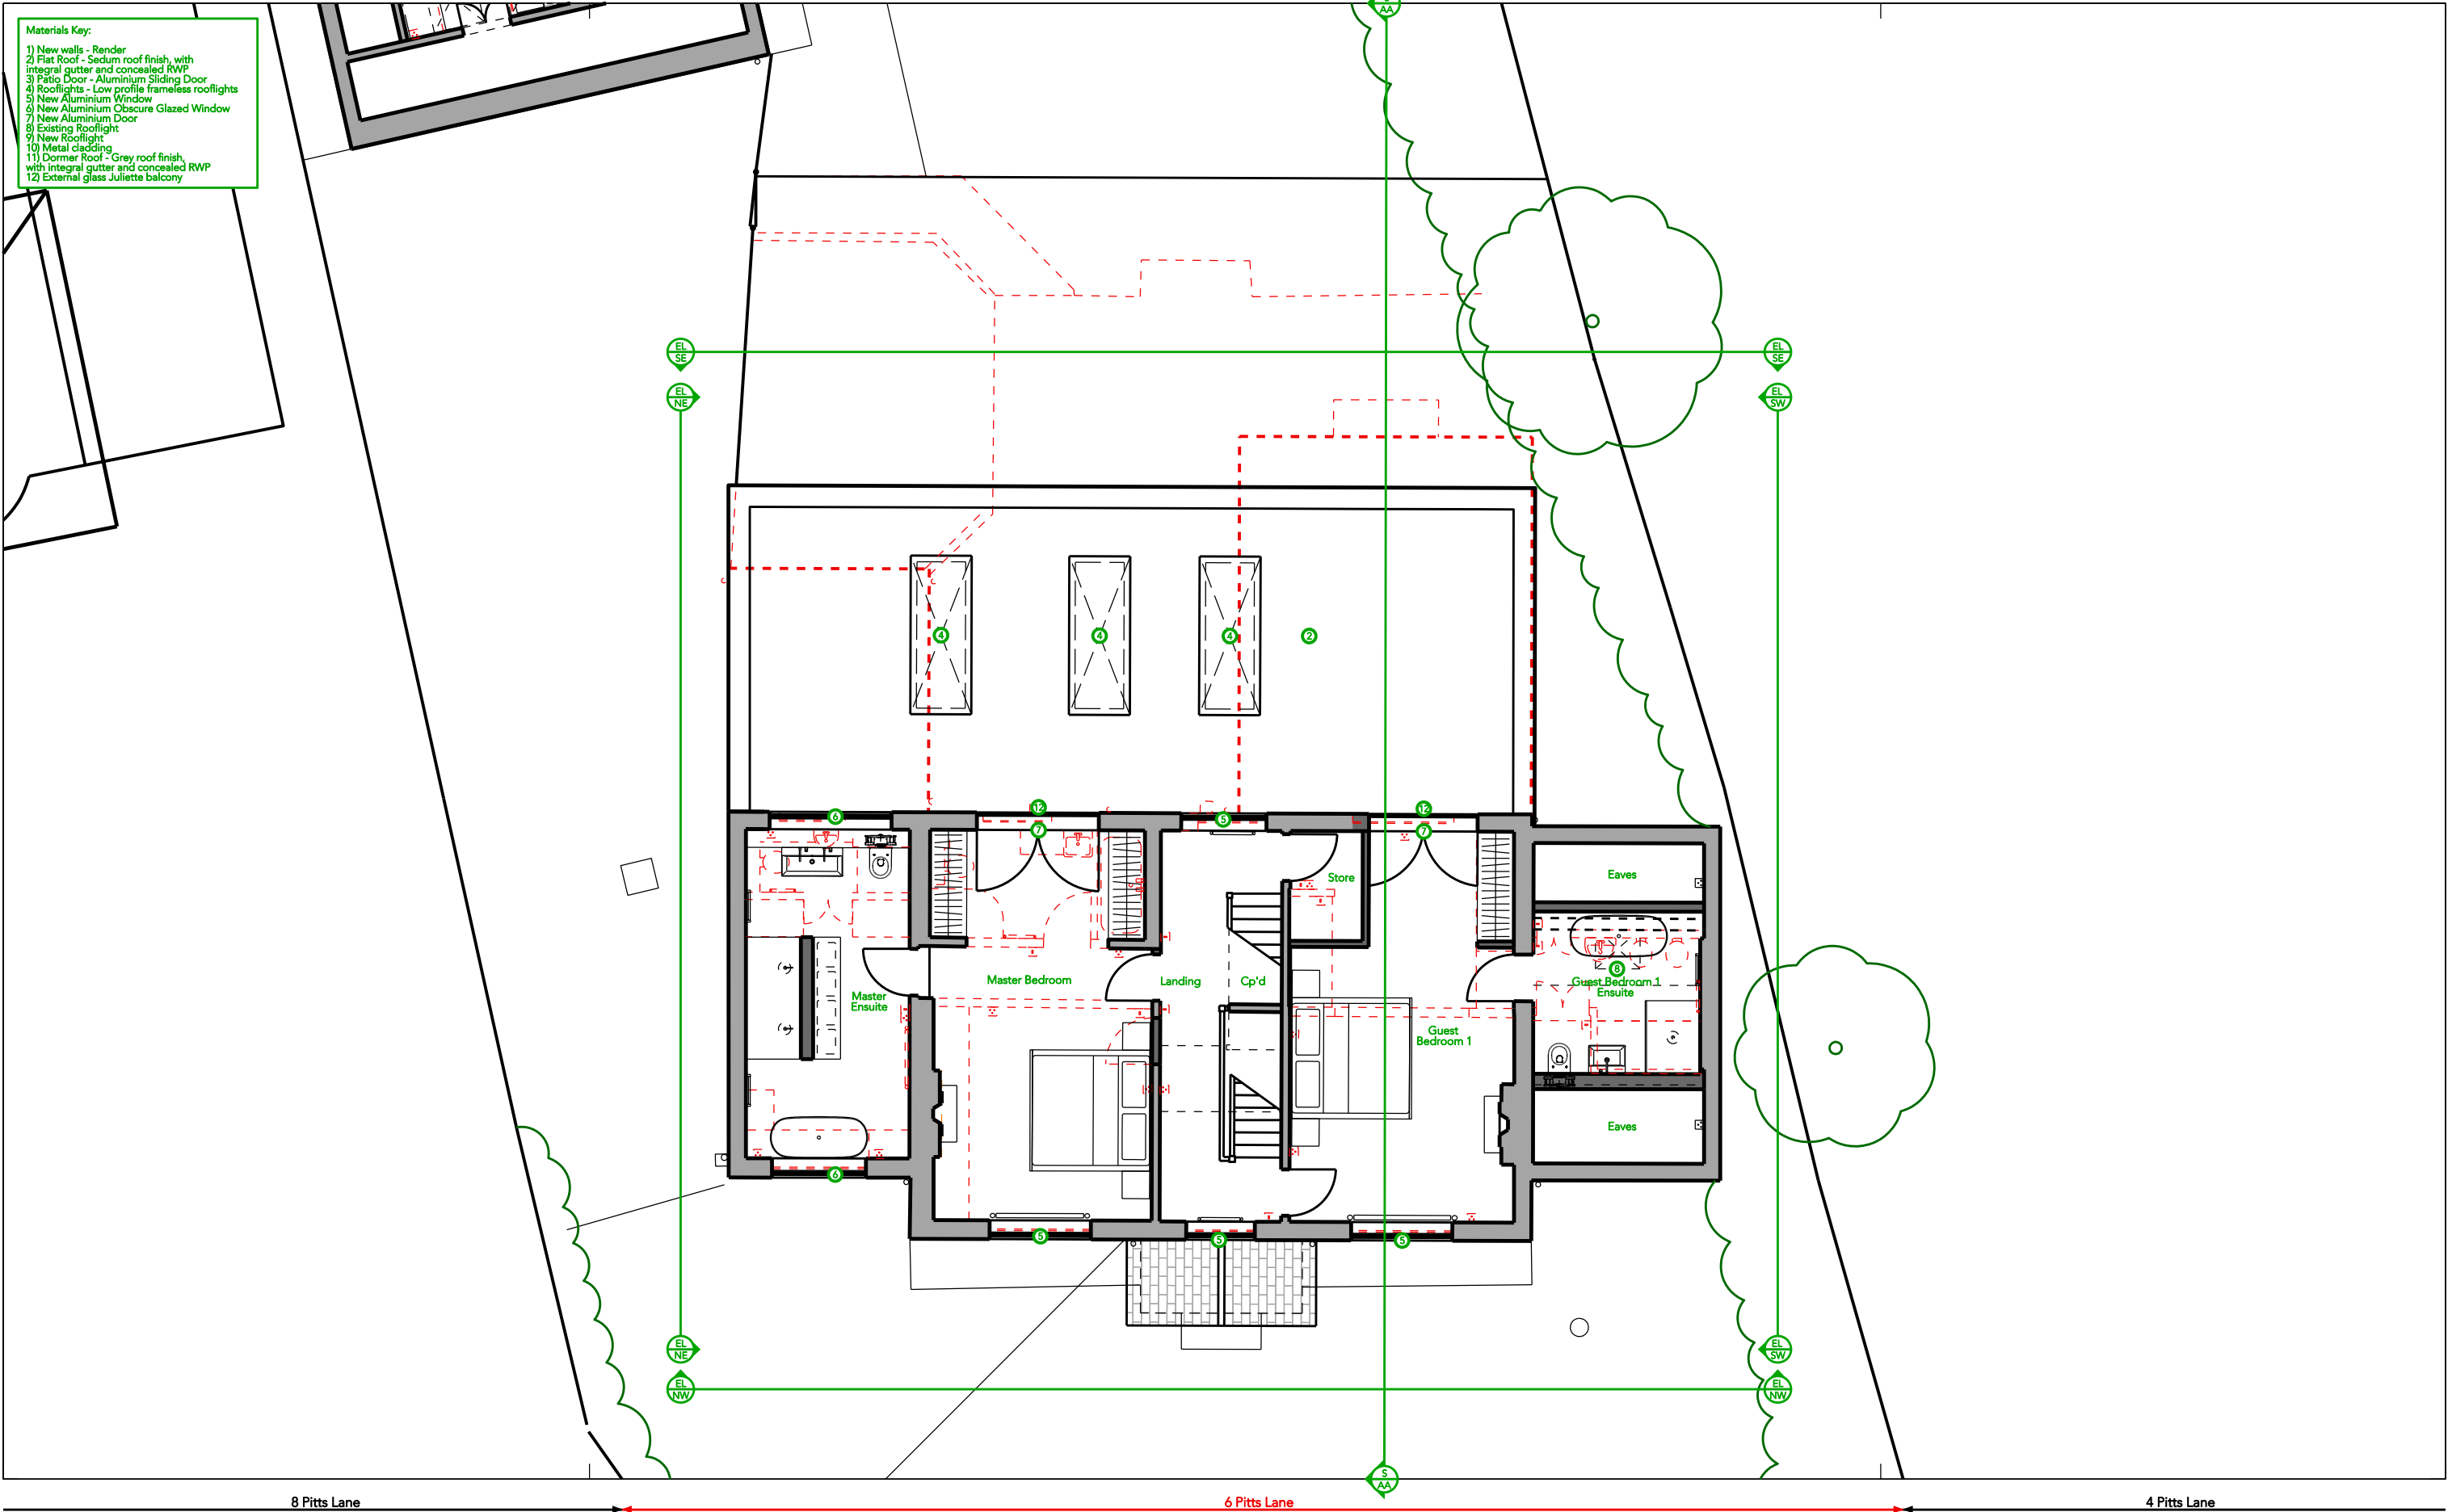

Rev	Description	Date
A	Annotation for Juliette balcony added	27.11.24

- Notes
- Do not scale unless for planning purposes.
 - Contractors to check dimensions of all issued drawings on site.
 - All information is copyright Guttfield Architecture
- DEMOLITIONS
 - SITE BOUNDARY
 - EXISTING
 - PROPOSED

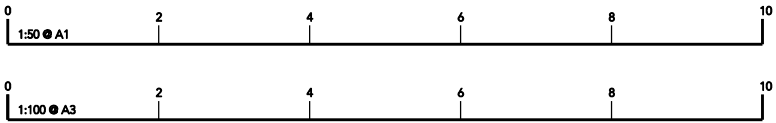

Project 6 Pitts Lane, Earley, Reading, RG6 1BT			
Client	Mr & Mrs Patel	No.	077 PL P 01 Rev A
Title	Proposed First Floor	Scale	1:50 @ A1 / 1:100 @ A3
Status	Planning	Date	August 2024
www.guttfieldarchitecture.co.uk mail@guttfieldarchitecture.co.uk +44 (0)118 907 6355			

GUTTFIELD
ARCHITECTURE