



H16: Library Parade, Crockhamwell Road, Woodley RG5 3LX

Planning Condition 03 : External Materials
Application Number: 241468

December 2024



Proposed red brick to complement existing brickwork (see existing brickwork above)



Blue brick and dark grey window frames and cills



Terrace privacy screens formed of obscured glazing



Metal parapet copings to have dark grey finish



North Elevation



Chinese Virginia Creeper climbing plant on a wired metal trellis



Blue engineering brick to planters




East Elevation



Louvred enclosure to rooftop plant areas to reduce aesthetic and acoustic impact



Dark grey, vertically clad metal pedestrian and vehicle gates to the western site boundary

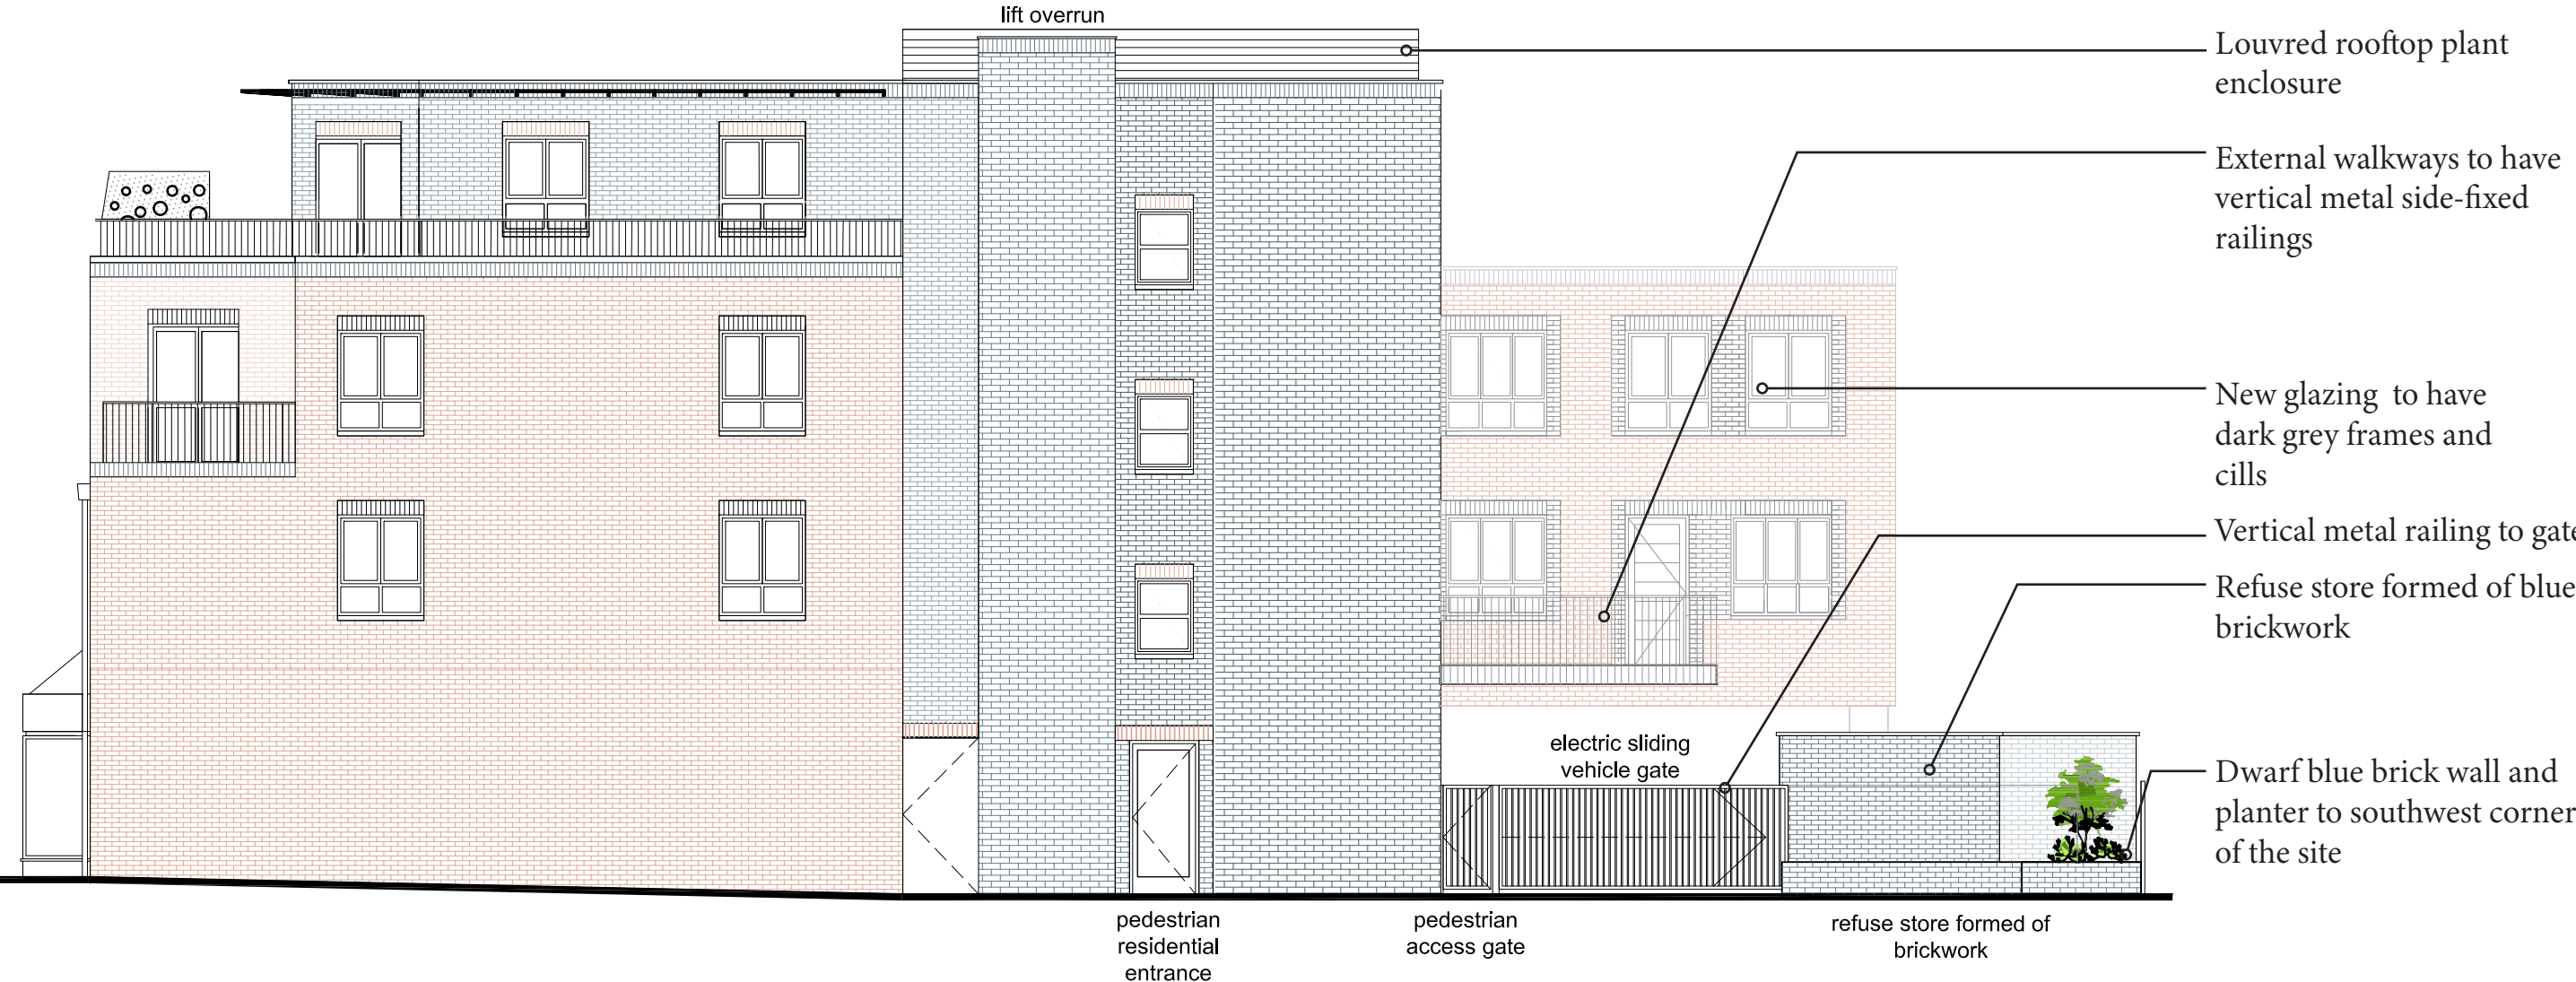

West Elevation



External walkways to have vertical metal side-fixed railings



Light grey porcelain paving to the external pedestrian areas




Light-coloured buff bonded gravel provides a robust surface suitable for vehicles




Grey sett paving stones in light grey to provide contrasting parking demarcation




South Elevation

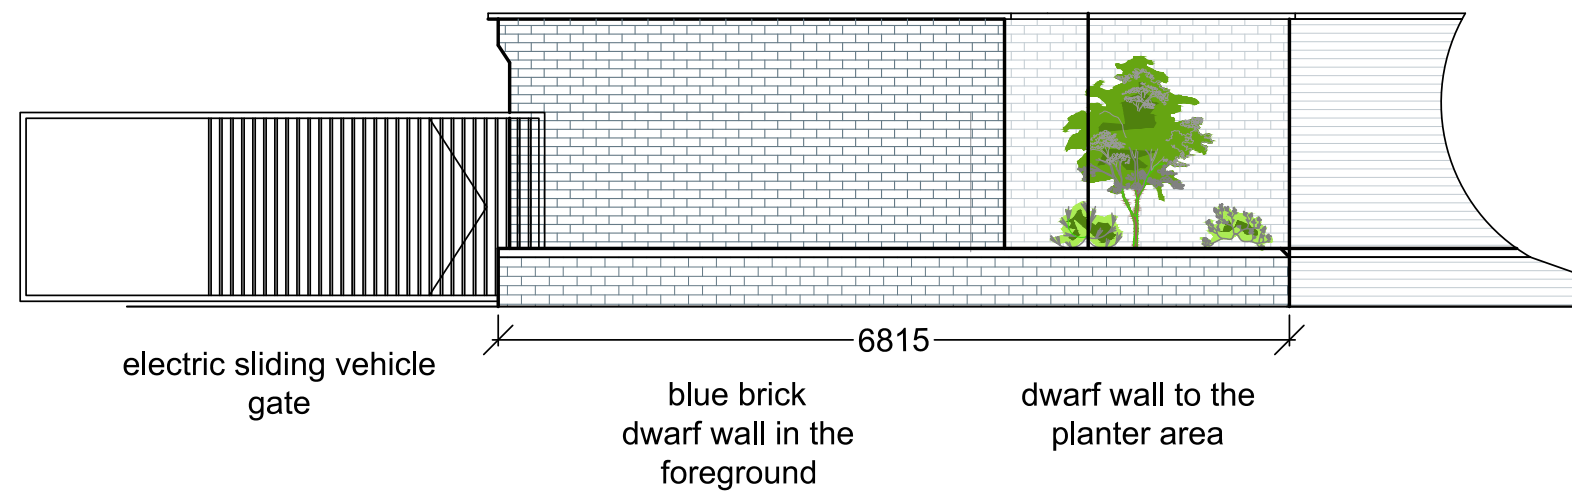

West elevation

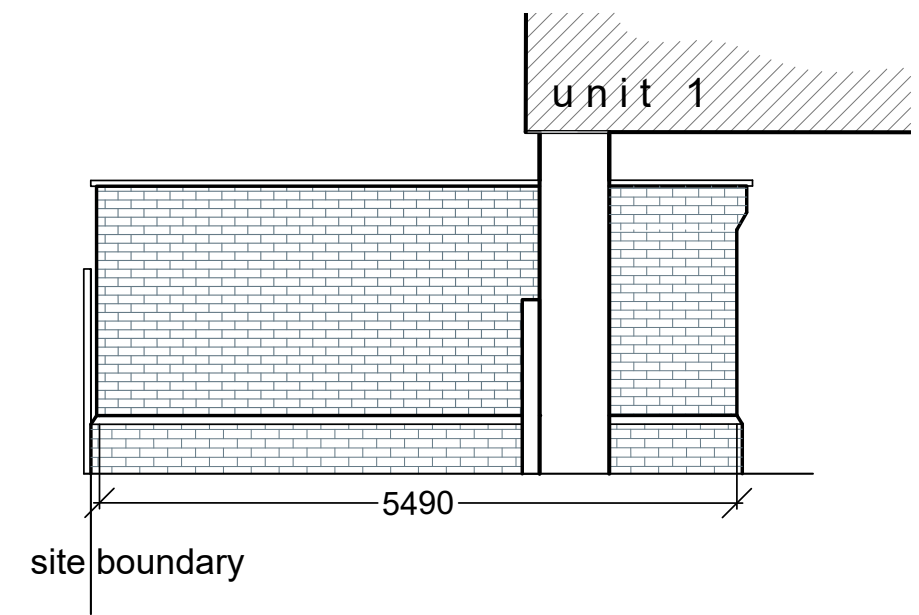

East elevation

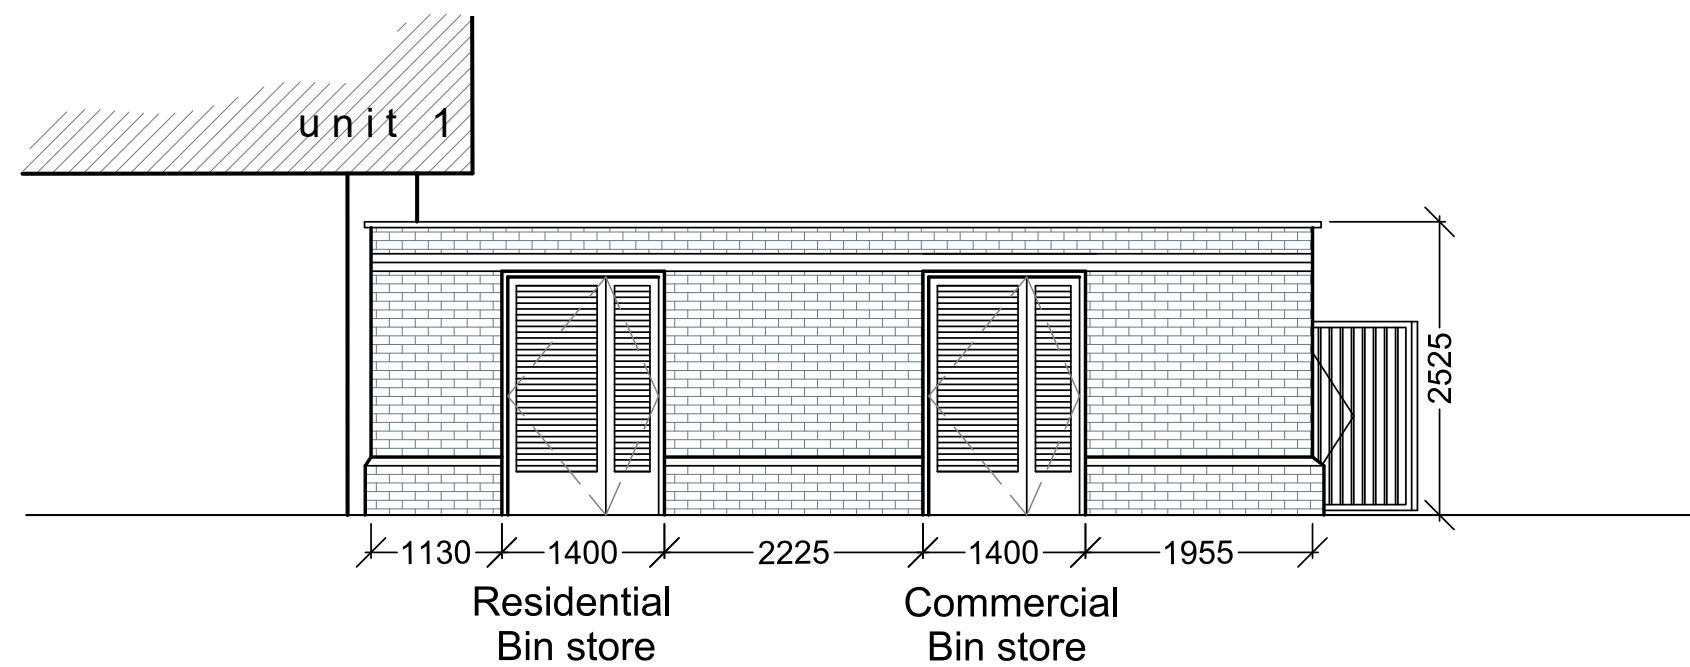


North elevation - from within the car park



Refuse store to be formed using blue brickwork


Front view

Side view

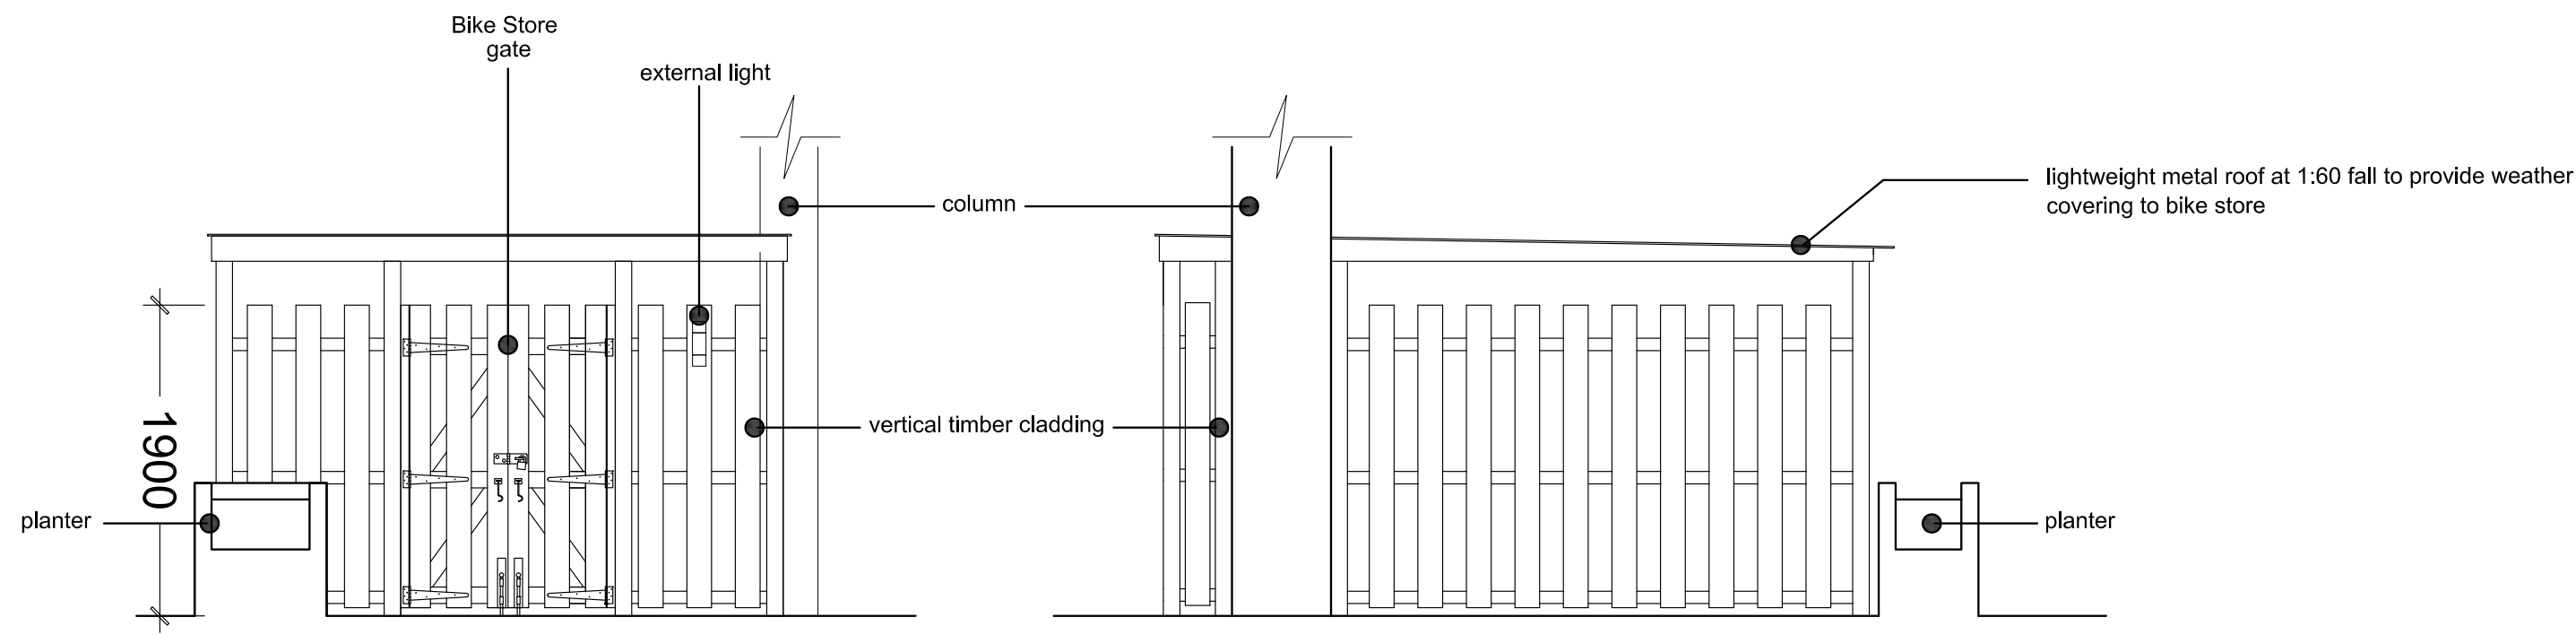

FENCE AND GATE

- 1 100 x 100mm precast concrete posts with concrete foundations
- 2 150 x 25mm hit and miss vertical fencing from treated softwood boarding. The boards may overlap to give an equal spacing.
- 3 75 x 50mm horizontal rails - 3no. req. to each panel
- 4 Lightweight metal roof to provide weather covering to bike store

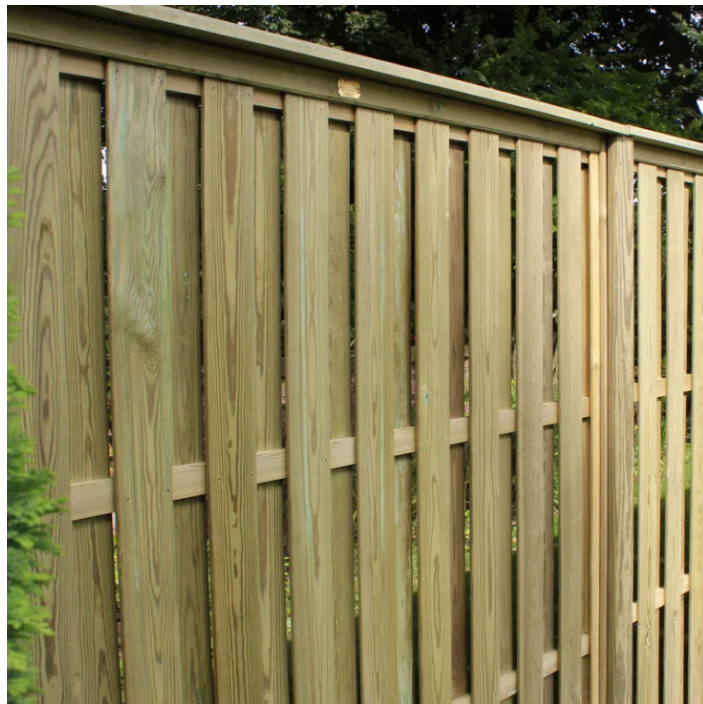


Vertical timber hit and miss fencing to the southern site boundary






Vertical timber clad fencing to the cycle enclosure



Refuse store to be formed using blue brickwork

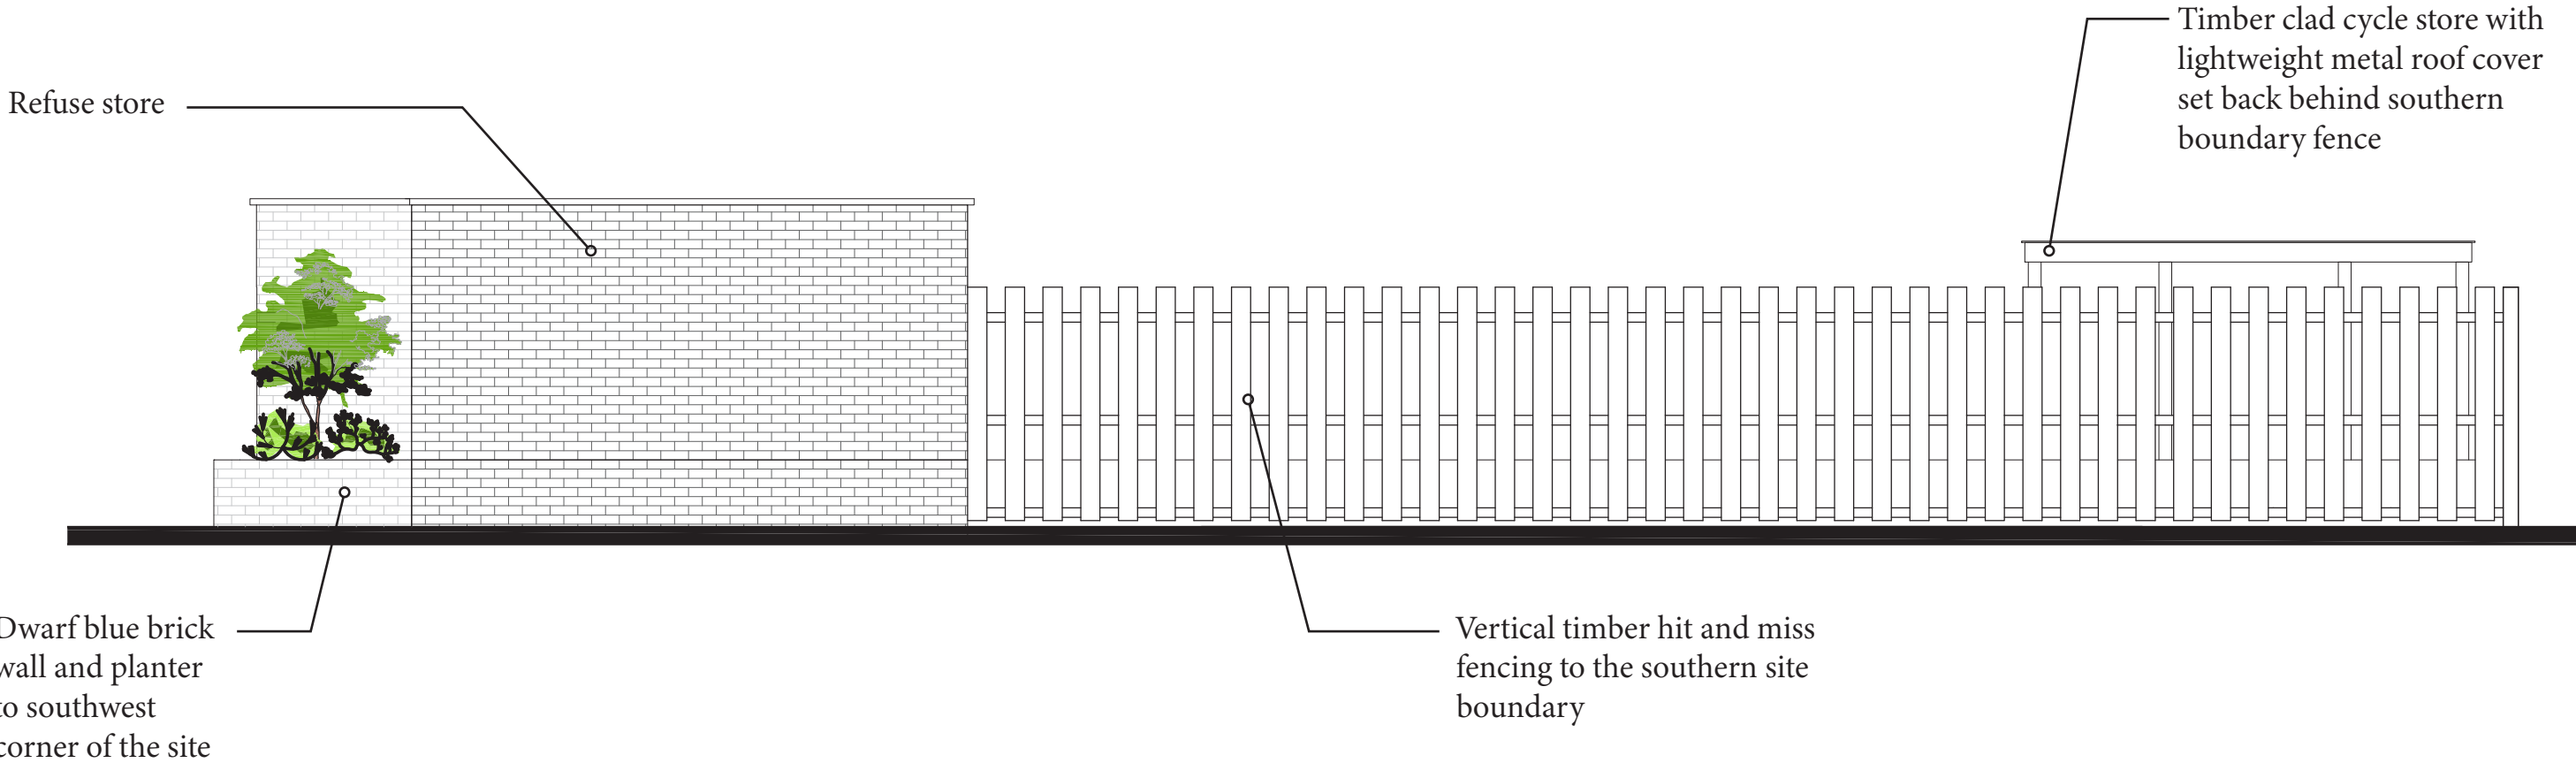

South Boundary

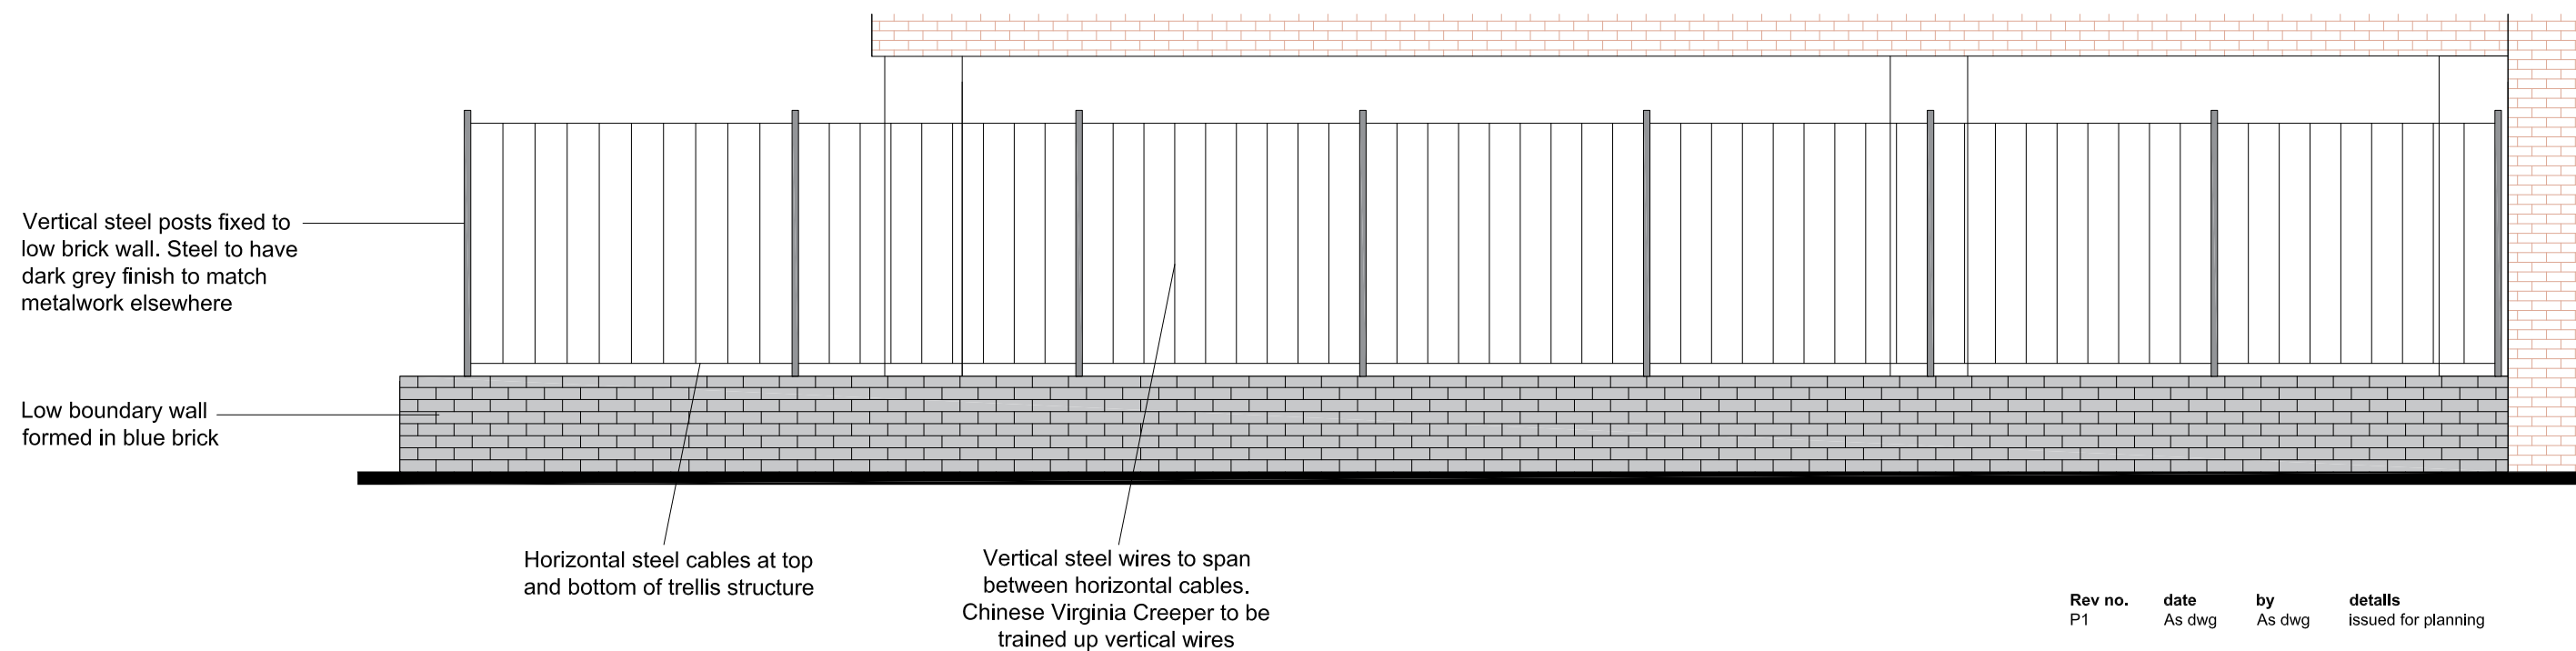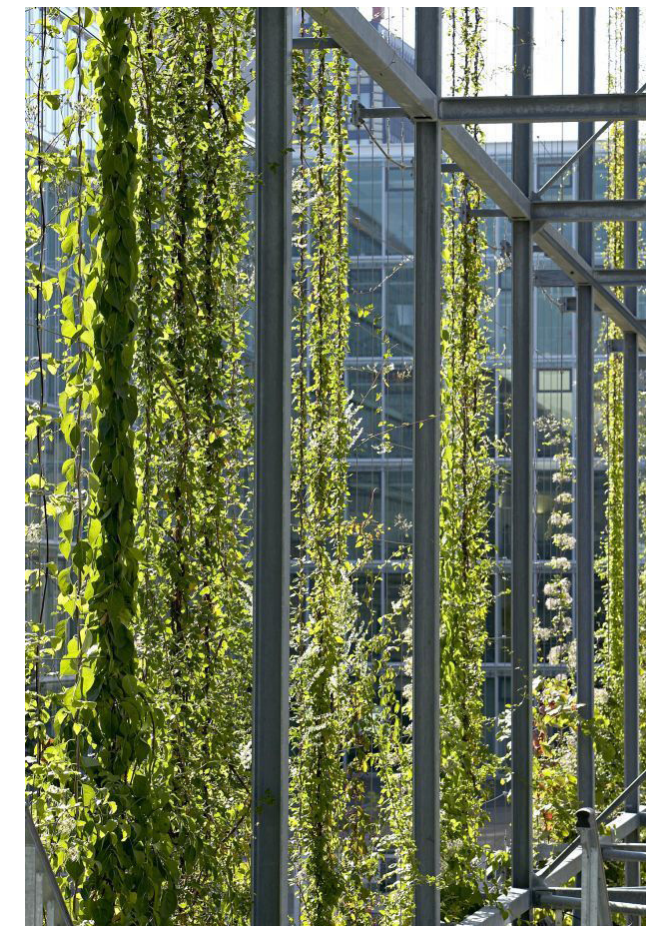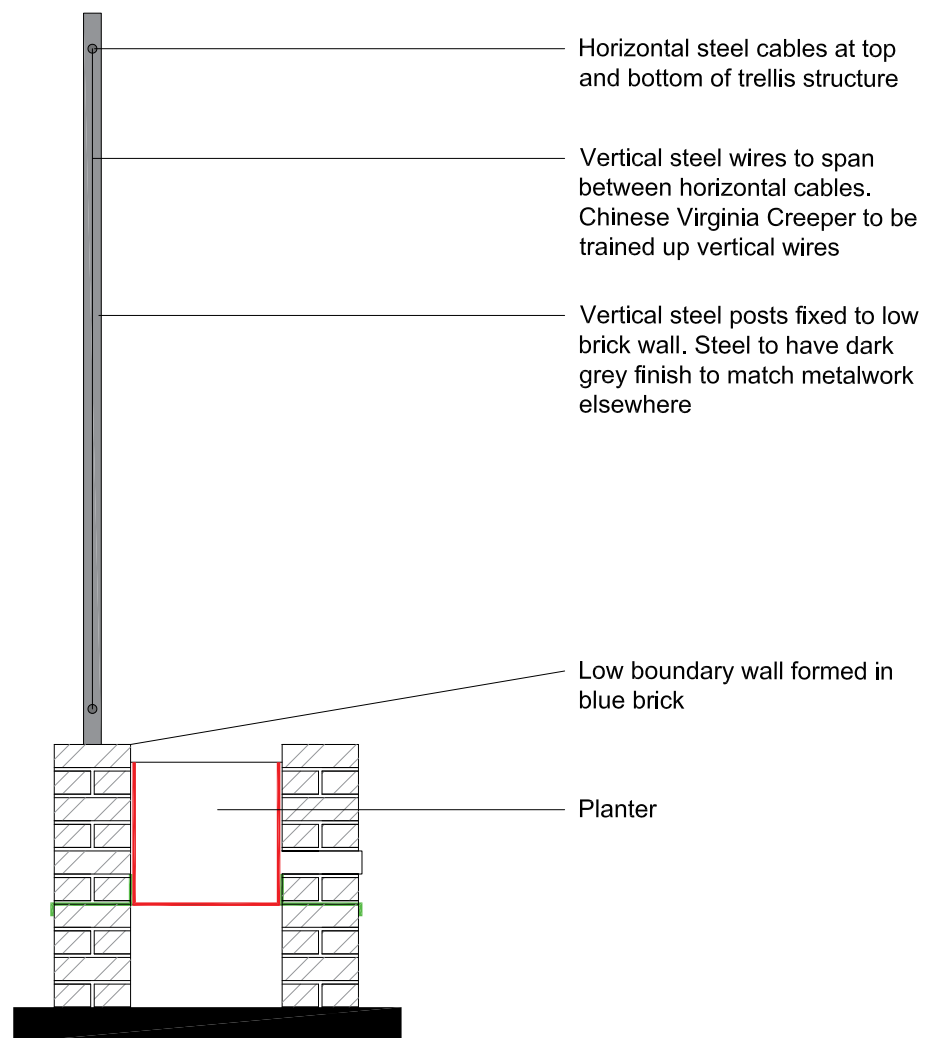

Rev no.	date	by	details
P1	As dwg	As dwg	issued for planning

PROPOSED WIRED TRELLIS

Proposed Wired Trellis

H16: Library Parade, Crockhamwell Road, Woodley RG5 3LX

Planning Condition 03: External Materials