




H16: Library Parade, Crockhamwell Road, Woodley RG5 3LX

Planning Condition 11 : Boundary Walls and Fences
Application Number: 241468




December 2024



Existing view looking east through Library Parade

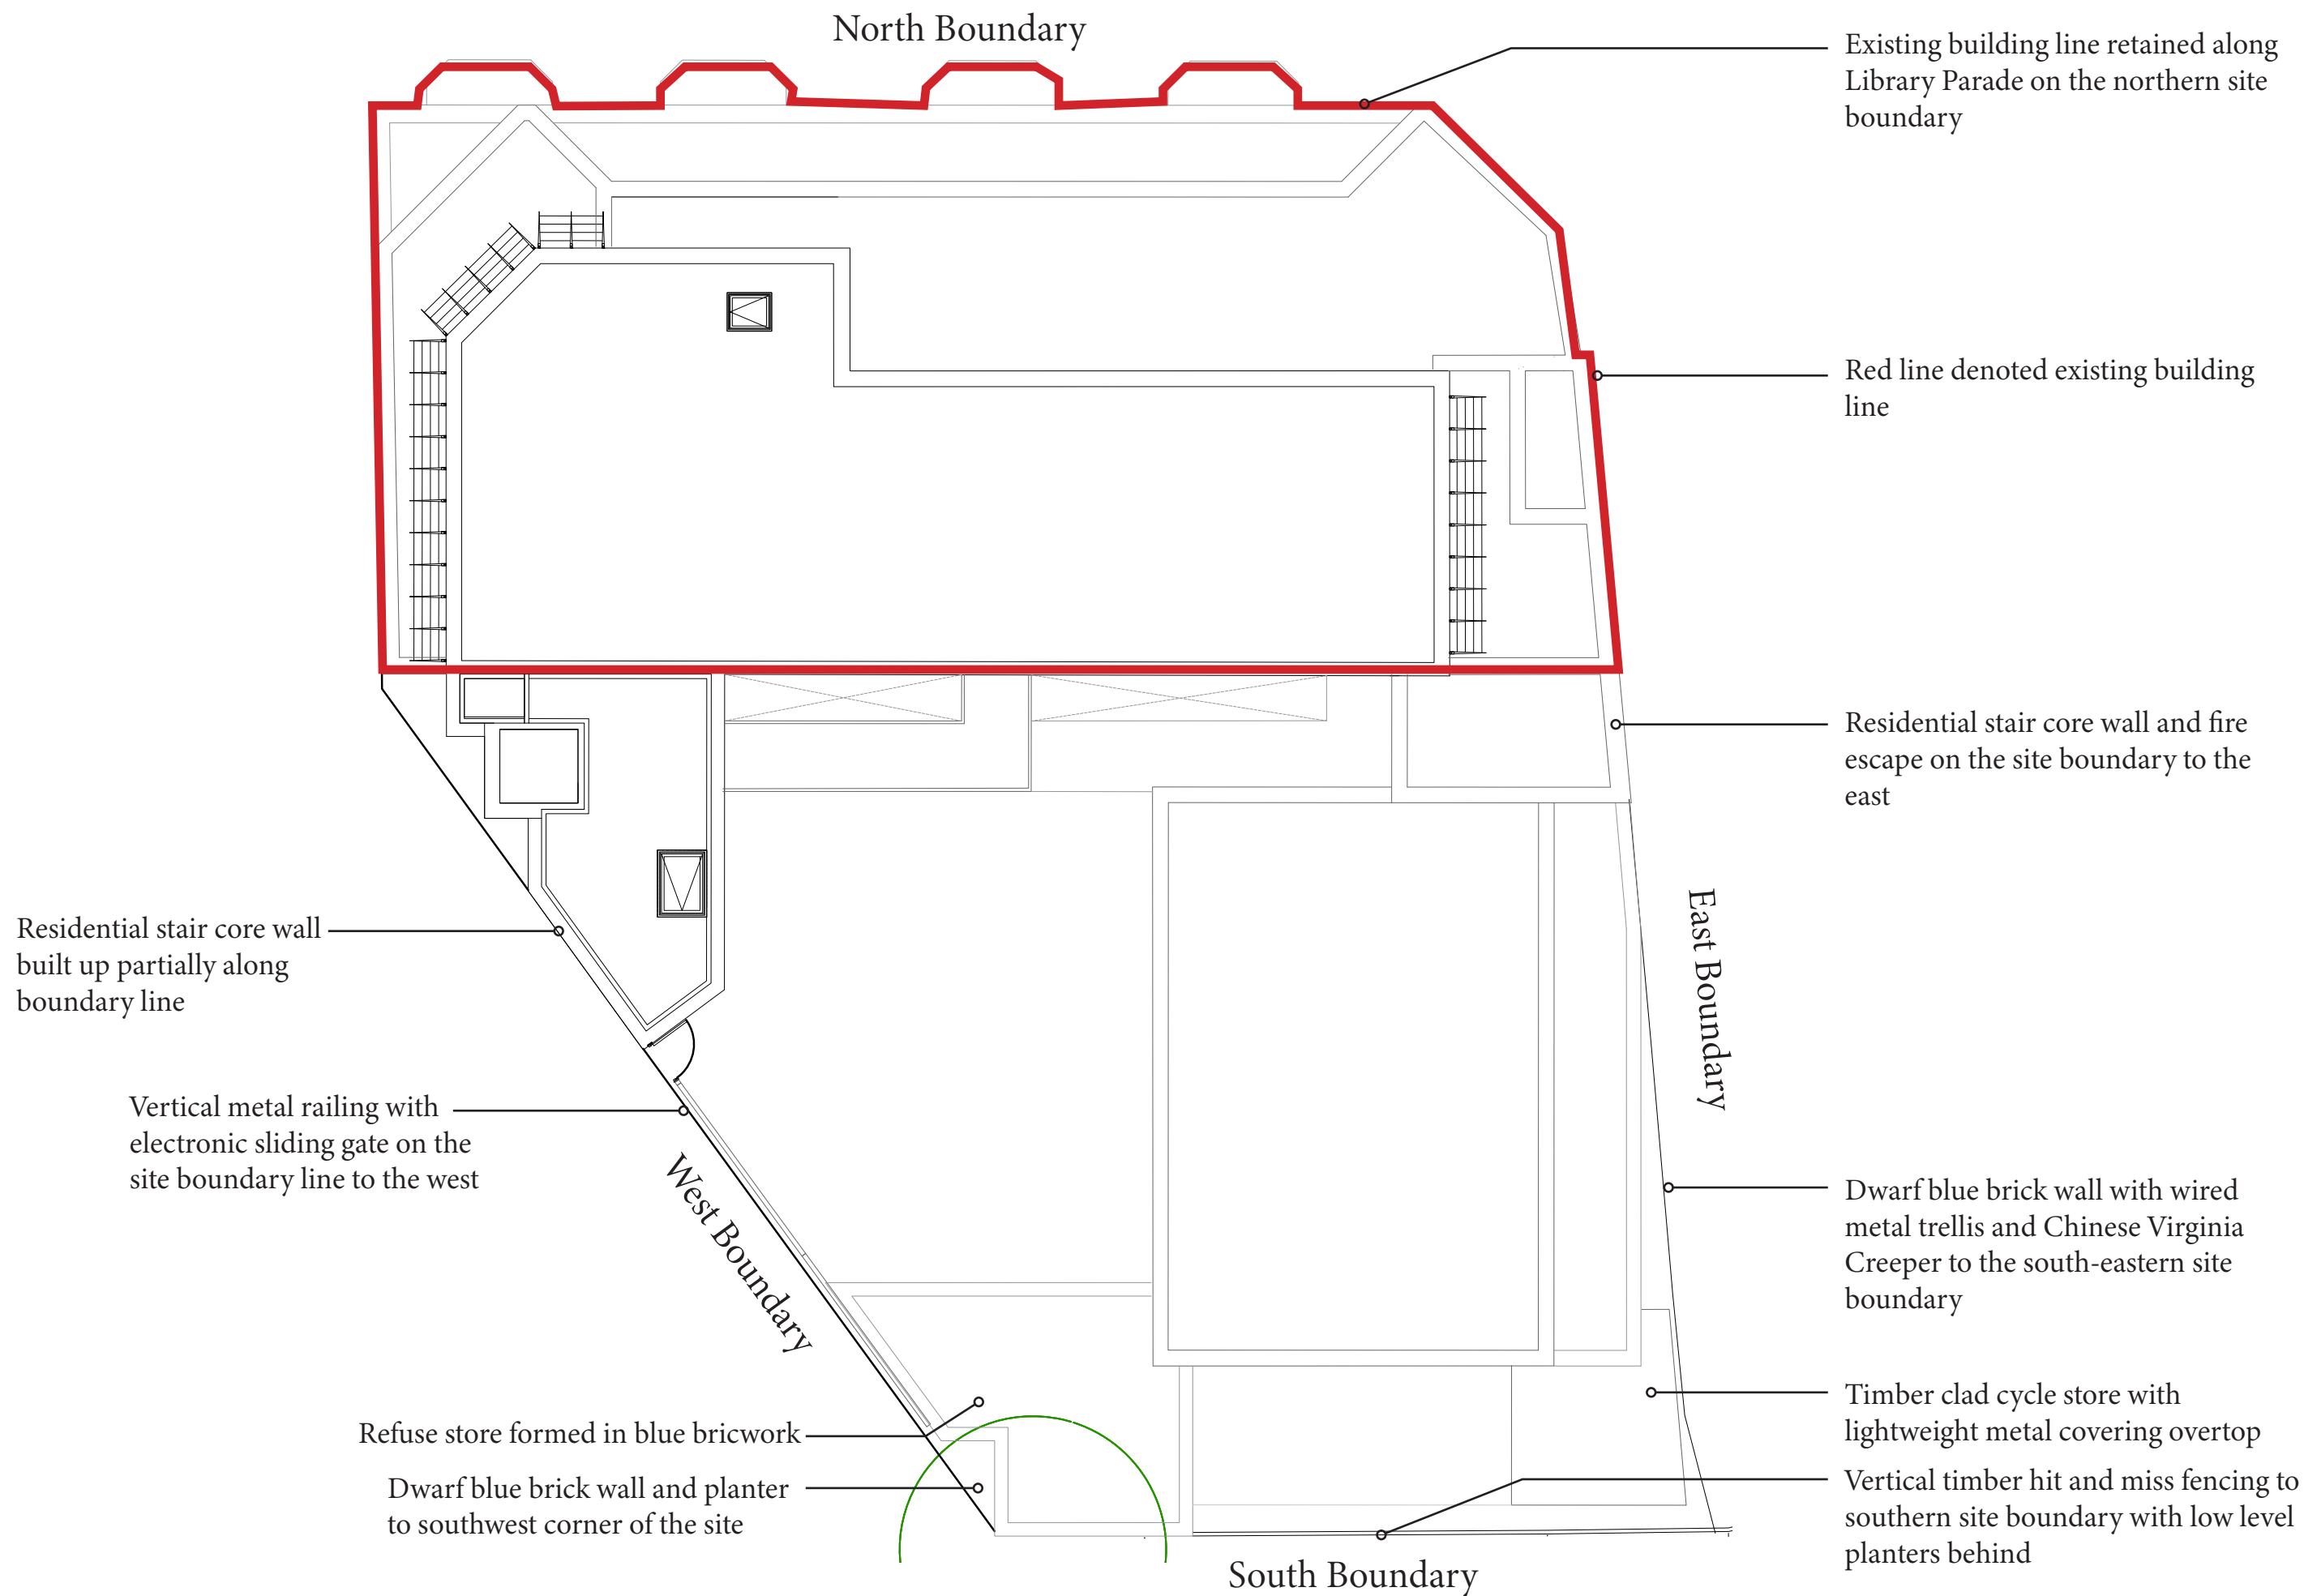

Roof Plan

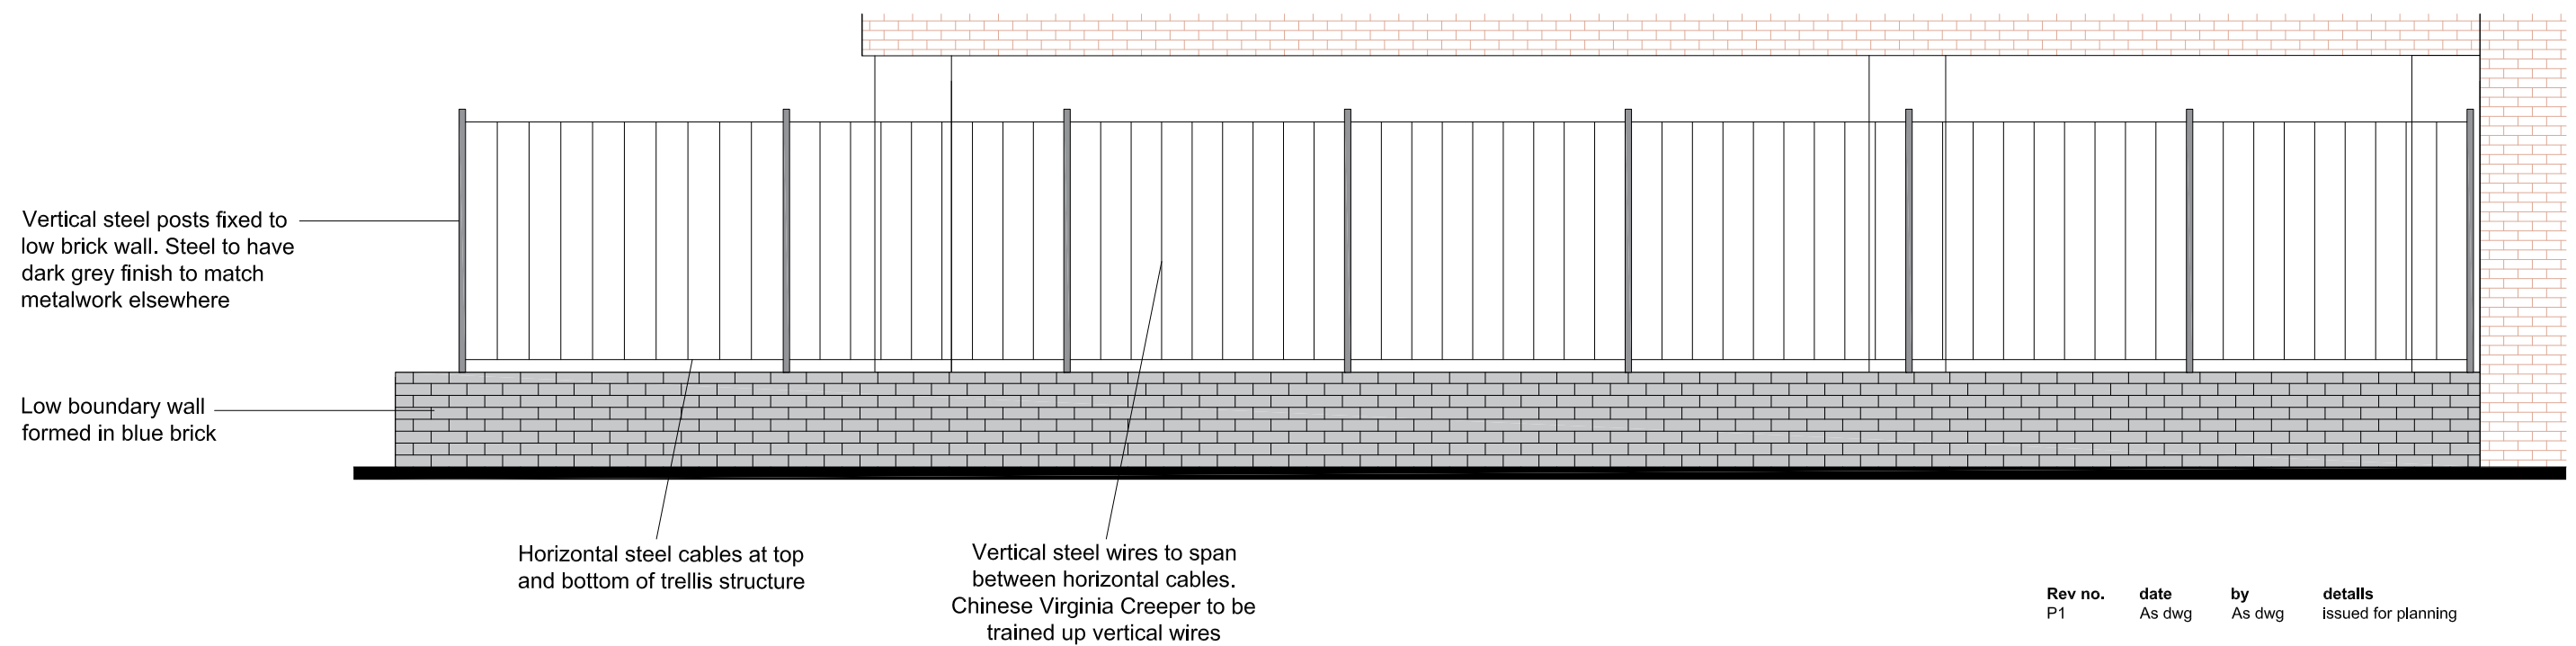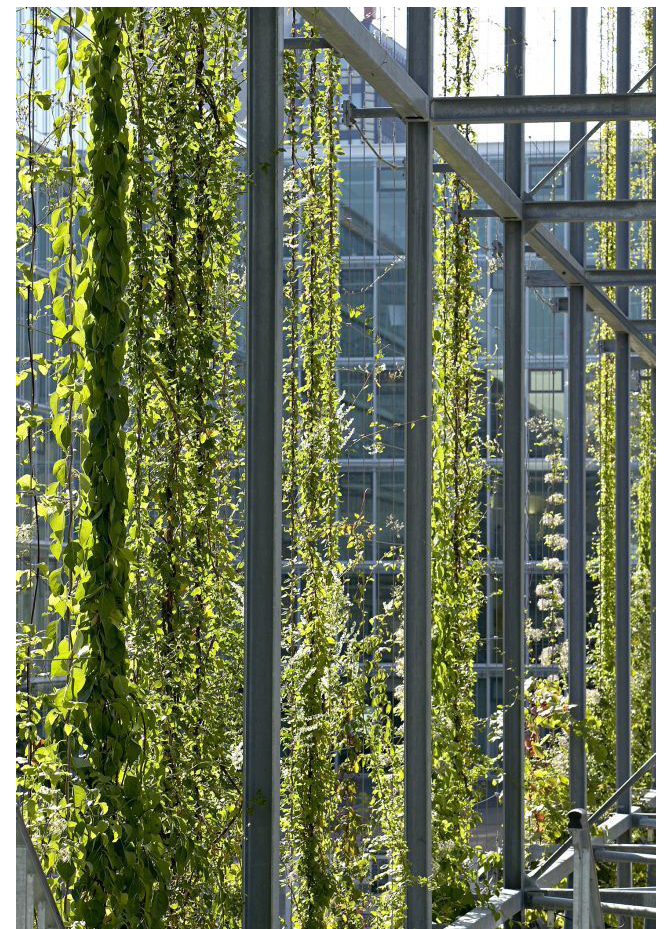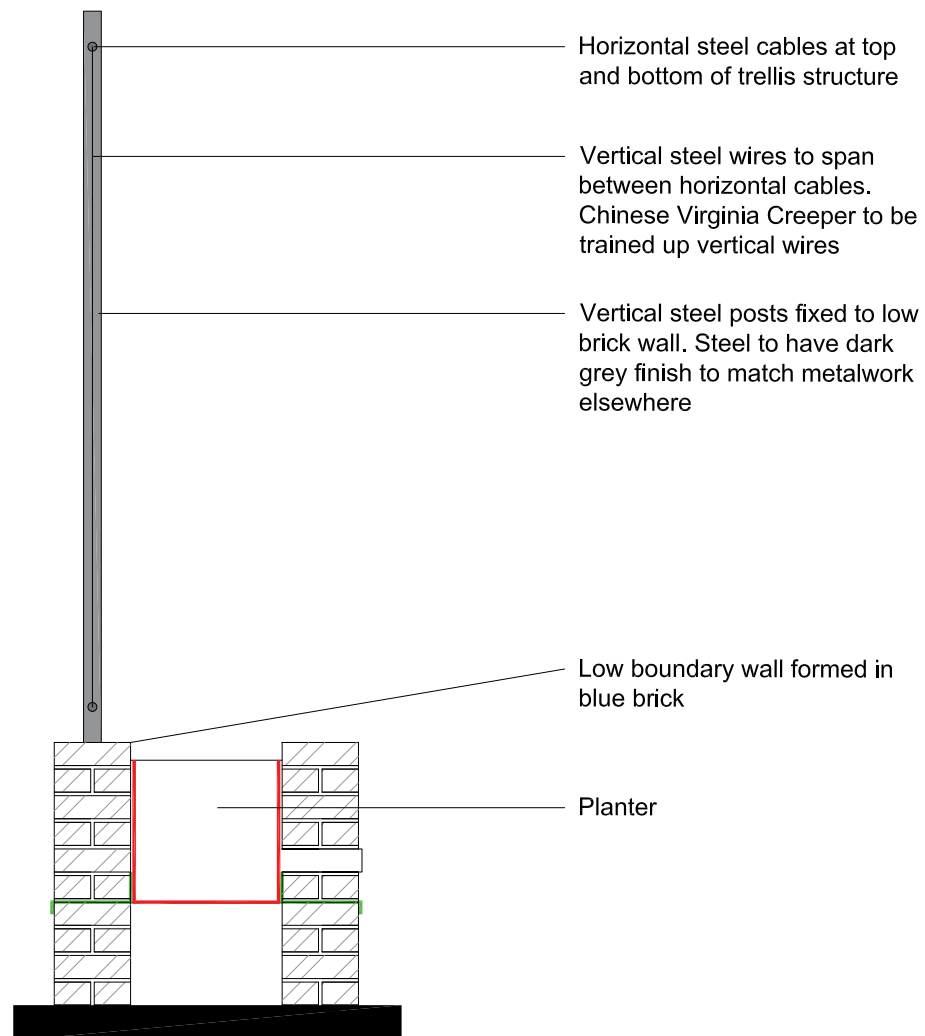


Rev no.	date	by	details
P1	As dwg	As dwg	issued for planning

PROPOSED WIRED TRELLIS

Proposed Wired Trellis

H16: Library Parade, Crockhamwell Road, Woodley RG5 3LX

Planning Condition 11: Boundary Walls and Fences

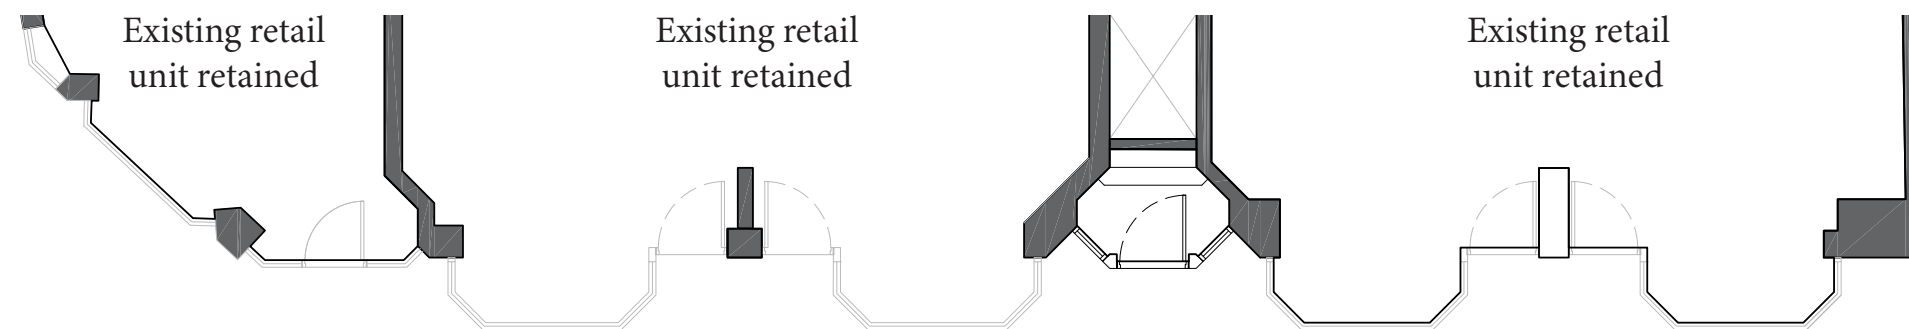


Library Parade



North Boundary

H16: Library Parade, Crockhamwell Road, Woodley RG5 3LX

Planning Condition 11: Boundary Walls and Fences

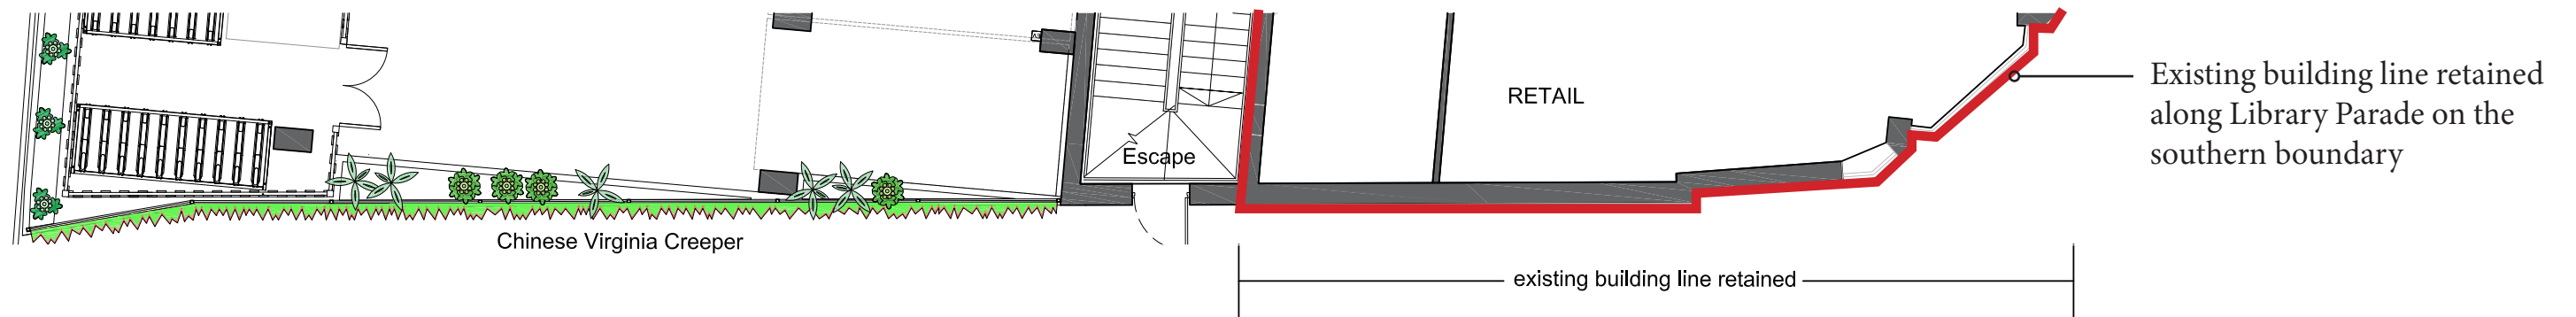

East Boundary

H16: Library Parade, Crockhamwell Road, Woodley RG5 3LX

Planning Condition 11: Boundary Walls and Fences



Chinese Virginia Creeper climbing plant on a wired metal trellis on the site boundary line to the east




Blue engineering brick planters to the south, west and east boundary lines

East boundary materials

H16: Library Parade, Crockhamwell Road, Woodley RG5 3LX

Planning Condition 11: Boundary Walls and Fences

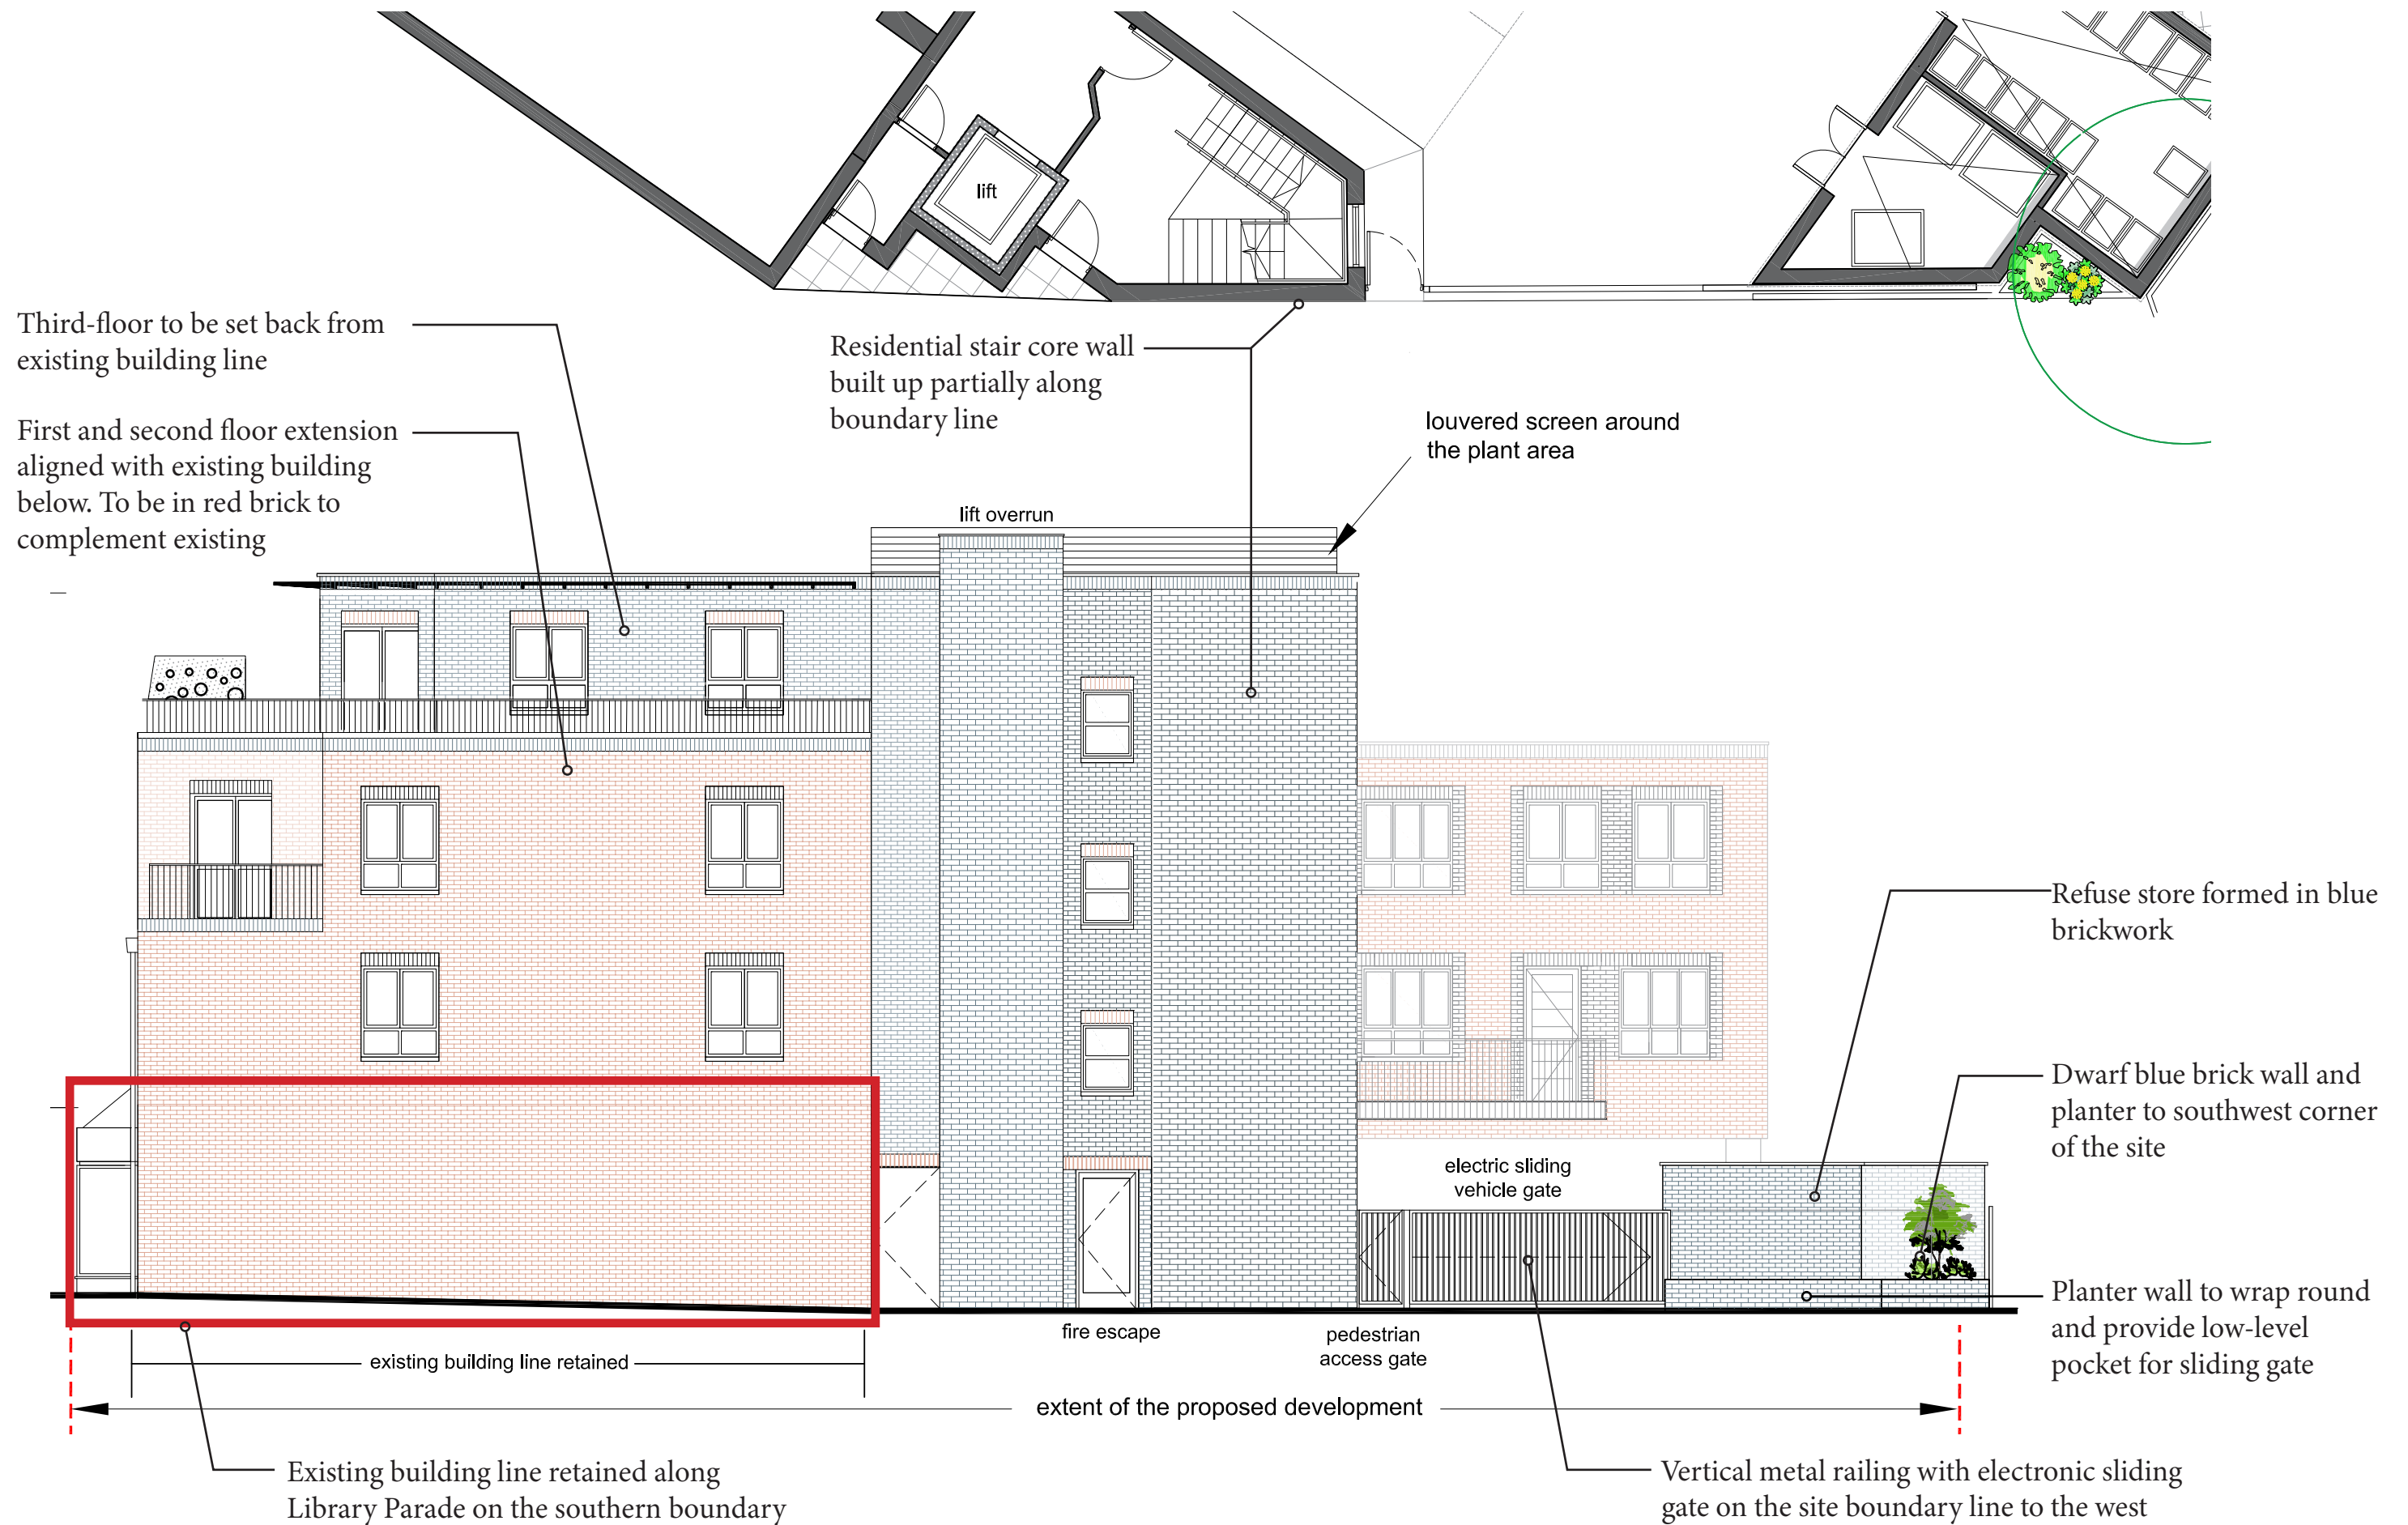

West Boundary

H16: Library Parade, Crockhamwell Road, Woodley RG5 3LX


Planning Condition 11: Boundary Walls and Fences



Dark grey, vertically clad metal pedestrian and vehicle gate to the western site boundary




Vertical timber clad fencing to the cycle enclosure

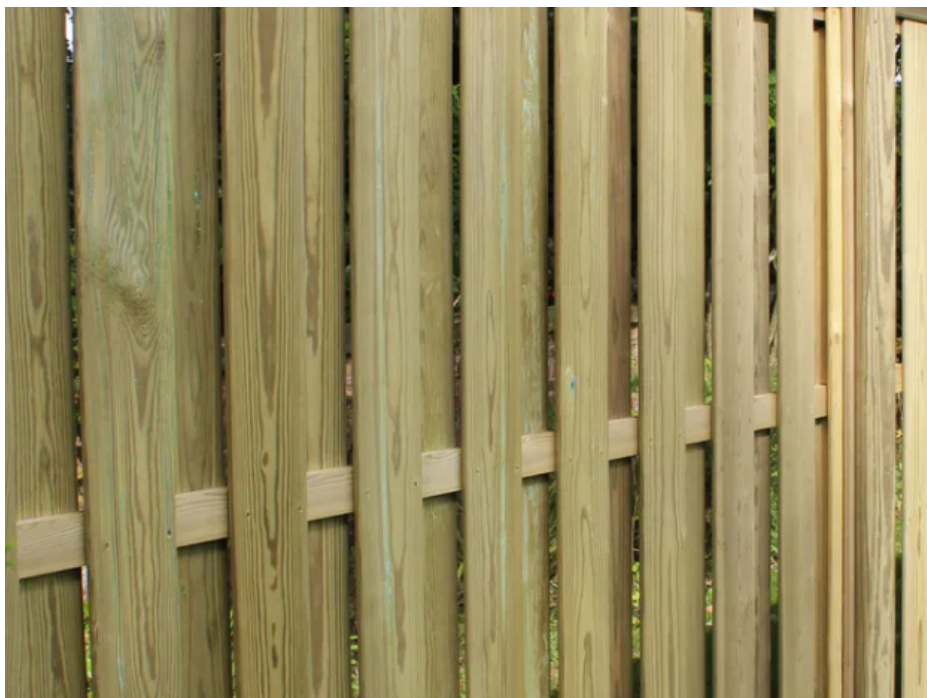

Vertical timber hit and miss fencing to the southern site boundary

West and South boundary materials

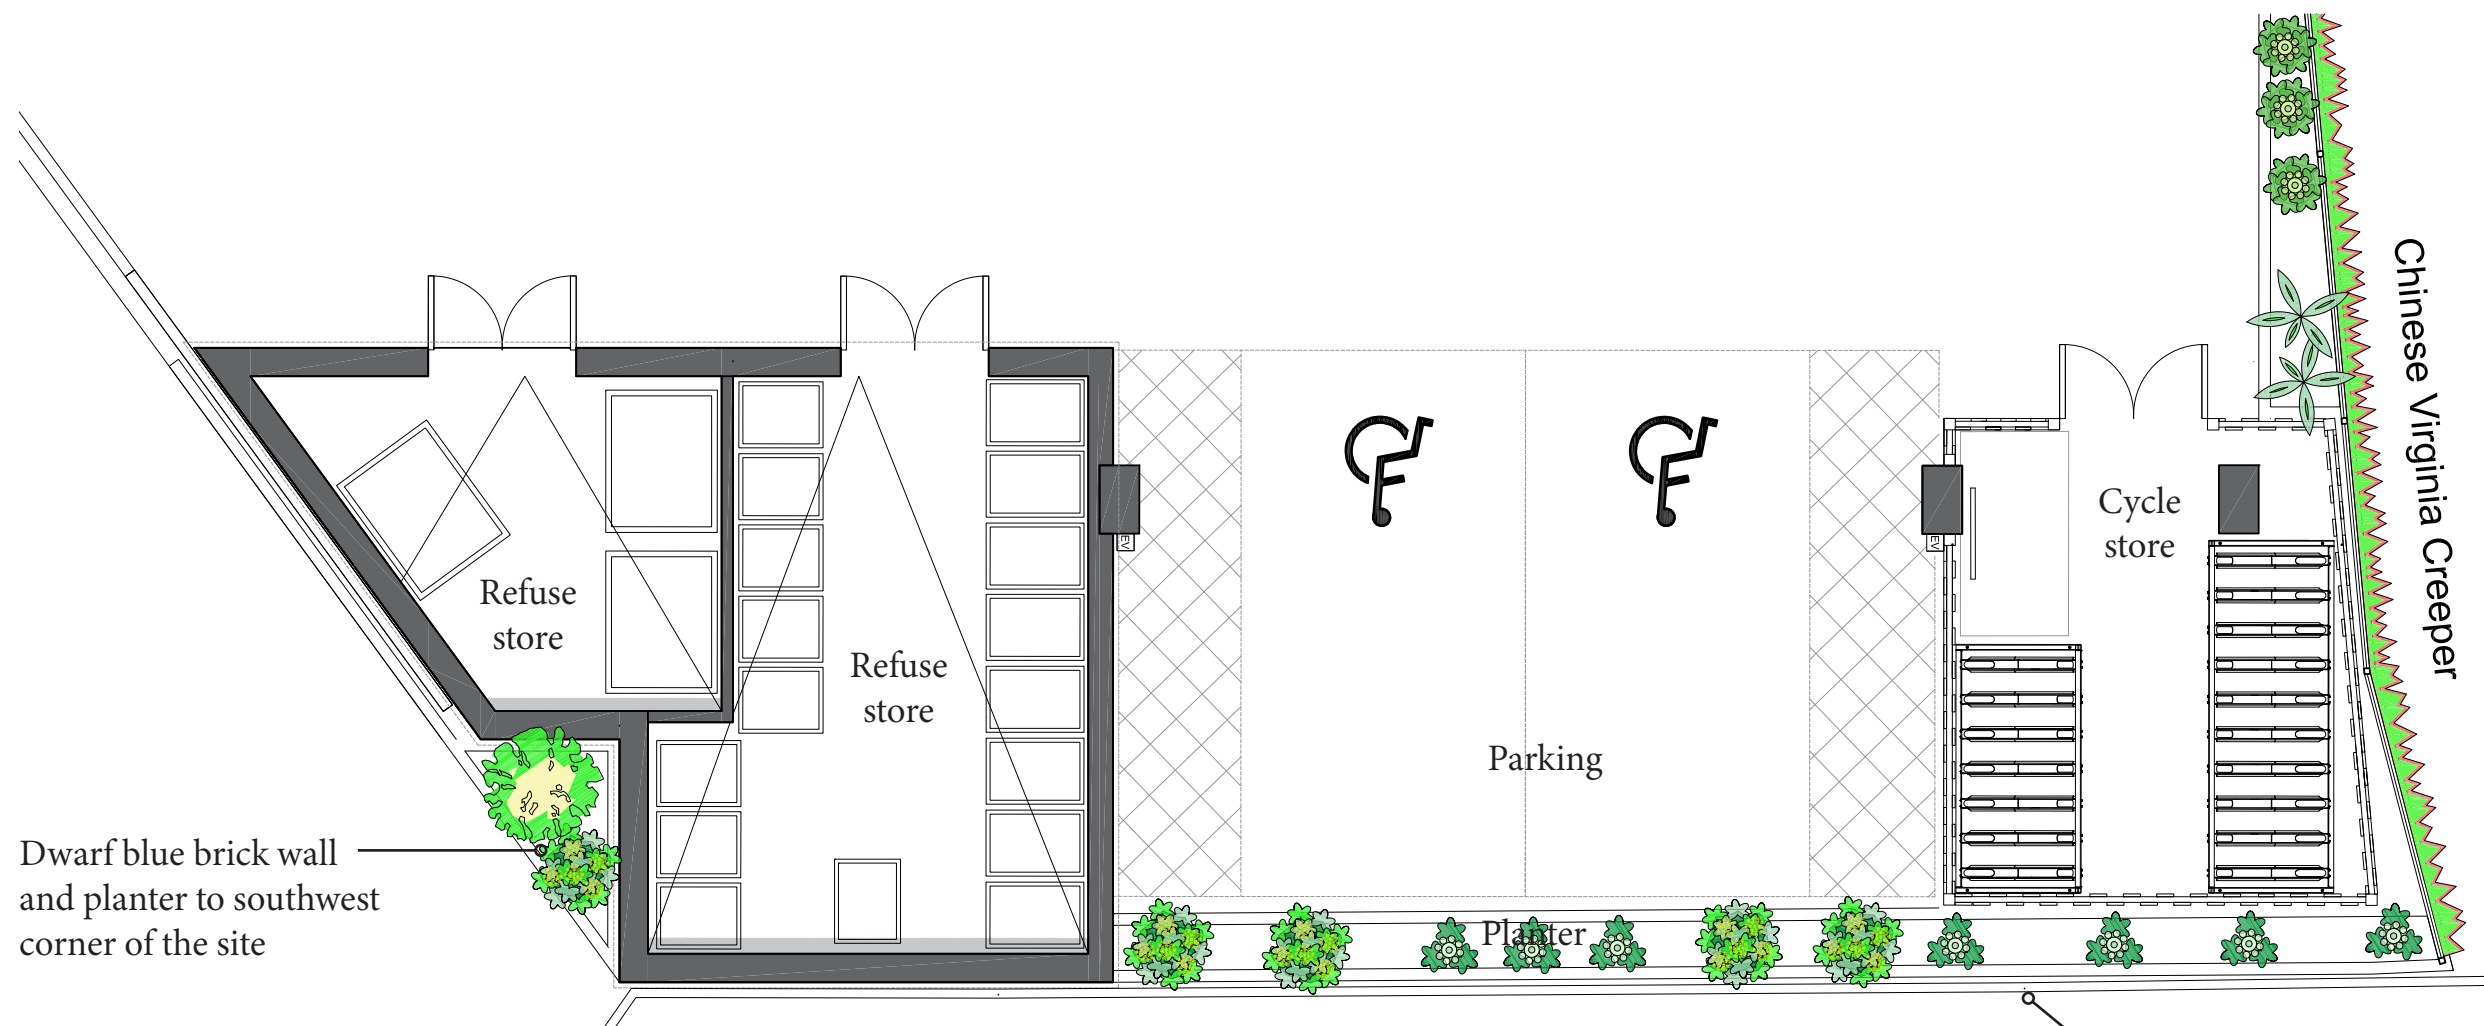

Refuse store formed in blue brickwork

Dwarf blue brick wall and planter to southwest corner of the site

South Boundary

H16: Library Parade, Crockhamwell Road, Woodley RG5 3LX

Planning Condition 11: Boundary Walls and Fences 10