


Revision	Issue Date	Dm	Chk



EXISTING GARAGE OUTBUILDING
NORTH EAST (FRONT) ELEVATION

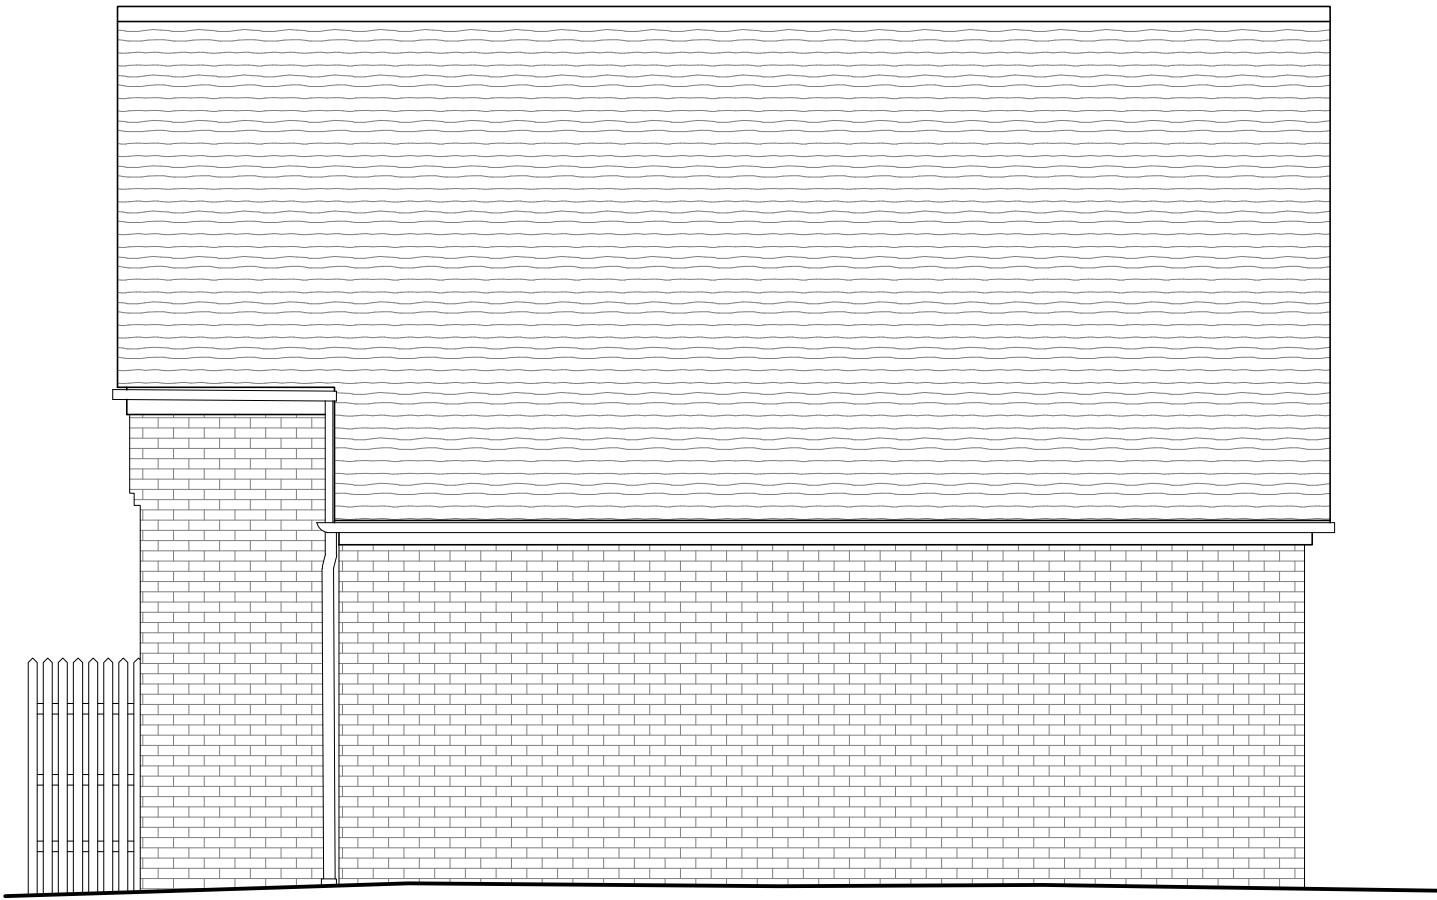

EXISTING GARAGE OUTBUILDING
SOUTH WEST (REAR) ELEVATION

GENERAL NOTES - PLANS & ELEVATIONS

- THIS DRAWING IS TO BE READ IN CONJUNCTION WITH ALL GENERAL ARRANGEMENT, PROJECT DETAILS, SPECIFICATIONS AND CONSULTANTS DRAWINGS.
- UNLESS NOTED OTHERWISE, ALL DIMENSIONS ARE TO STRUCTURAL FACES AND/OR PARTITION STUDS.
- ABBREVIATIONS:

SVP	SOIL AND VENT PIPE
DP	DRAINAGE POINT
RWP	RAIN WATER PIPE
BIG	BACK INLET GULLY
- ALL ELEMENTS OF WORK TO BE INSTALLED ACCORDING TO THE APPROPRIATE MANUFACTURER'S INSTRUCTIONS.

Status
PLANNING

Project
WHINNEY KNOWE, 2 PAGE'S CROFT
WOKINGHAM, RG40 2HN

Drawing Title
EXISTING ELEVATIONS
SHEET 3

Date	Scale	Drawn by	Check by
FEB 26	1:50 @ A1	IG	KA
Project No.	Drawing No.	Revision	
25.111	PL.1502	-	

fineline