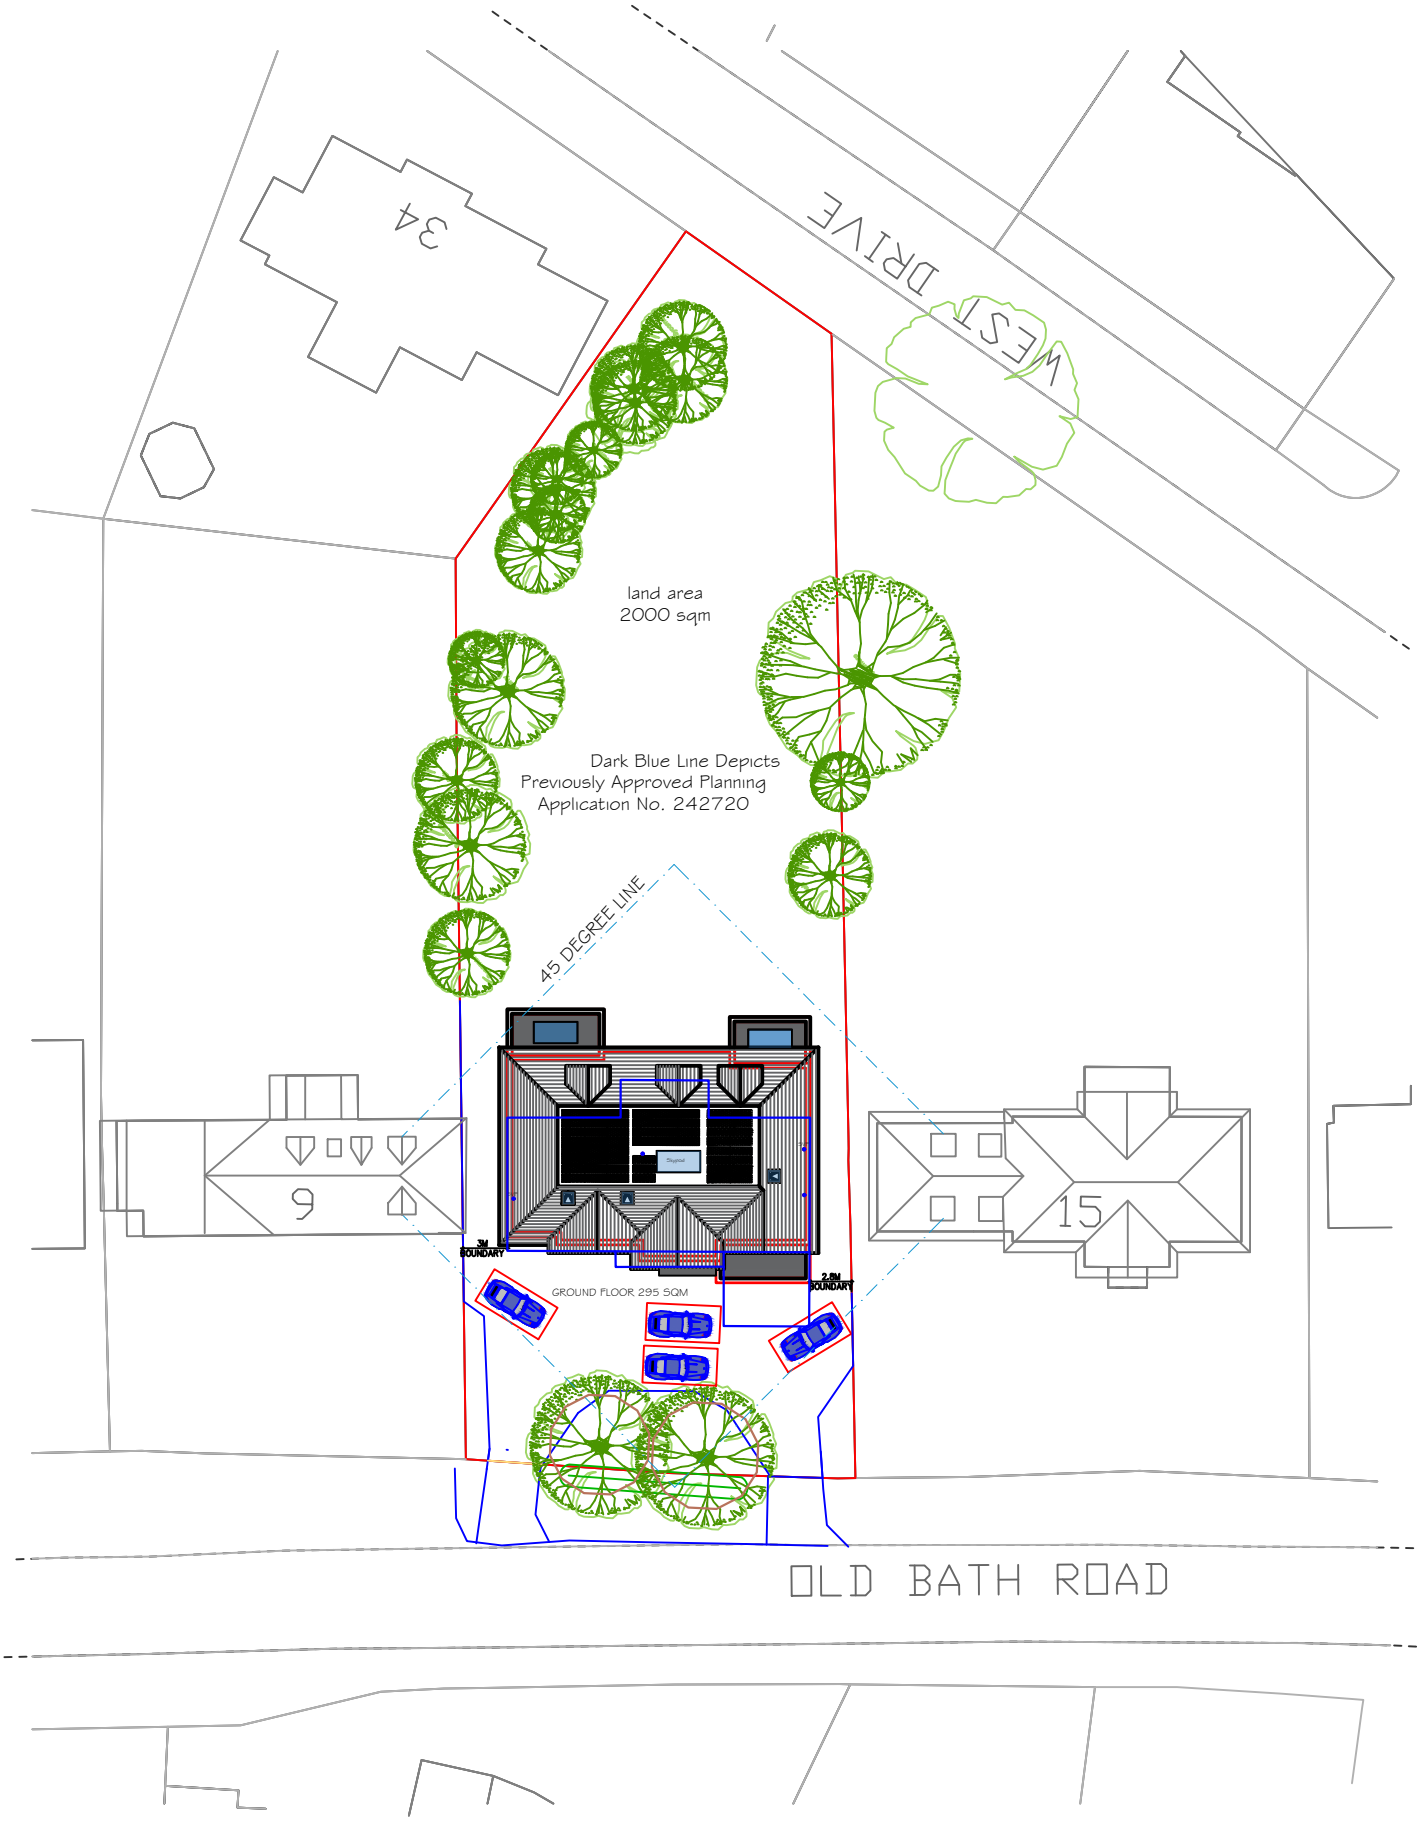

DRG. NO.	REV	SCALE	DATE
PA015	C	1:500@A4	OCTOBER 2026

DRG. TITLE	PROJECT ADDRESS
PROPOSED ROOF & PARKING LAYOUT	11 OLD BATH ROAD, SONNING BERKSHIRE

Trish Barson Designs
Tel: 07947 919717
Email: trish@trishbarsondesigns.co.uk
Web: www.trishbarsondesigns.co.uk