



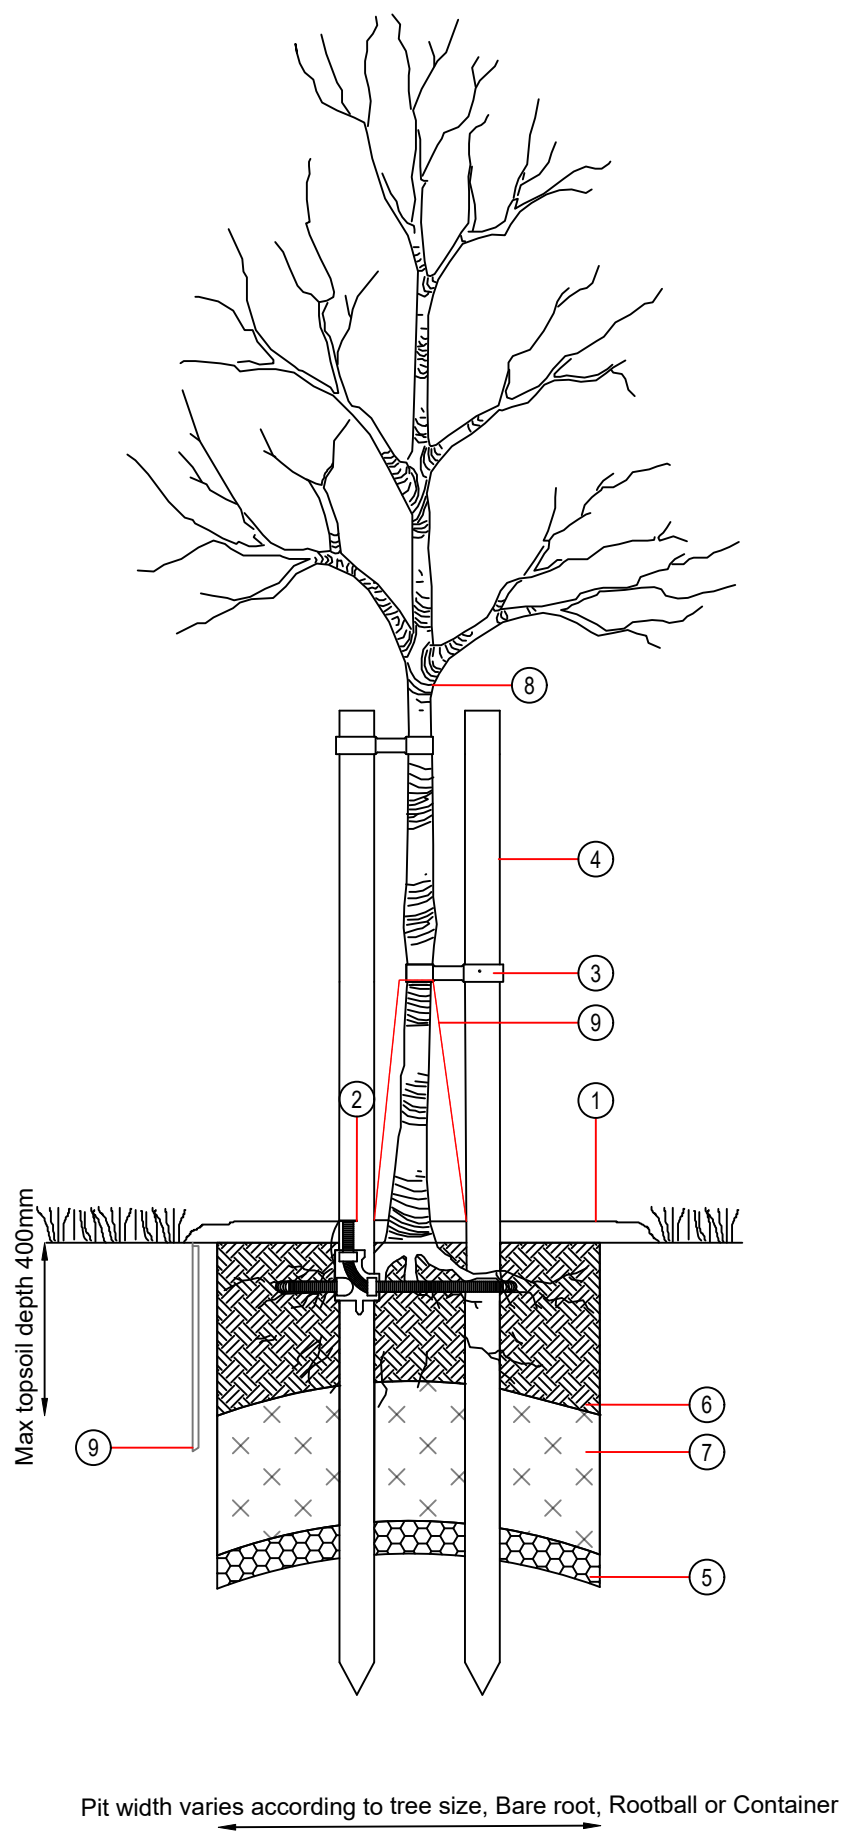

- NOTES:
- 75mm Depth bark mulch over 1m diameter around the base of the tree.
 - Greenblue Root Rain Metro RR2 irrigation System (or similar approved). Fixing bracket nailed to ground stake to ensure filler cap finishes level or just above bark mulch.
 - Naturite rubber ties, with flat back spacer. Ties to be looped round trunk with slack left to ensure support but allow growth.
 - Pressure treated FSC assured, soft wood stakes placed either side of the rootball and driven into the ground. (contractor must not pierce the root ball). Each stake should finish between 800mm and 1,200mm Above ground.
 - Loosened tree pit base with subsoil and compost mix.
 - Topsoil to BS3882:2007. (max 400mm depth) cultivated and placed in 150mm layers
 - Subsoil to BS8601 (min 250mm depth) cultivated and placed 150mm layers
 - 76cm tall x 46cm wide 75L capacity Tree irrigation bag (greentech or similar)
 - Root barrier (min depth 600mm)when adjacent to Hard surfaces or utilities. Greenblue ReRoot 600 (or similar)
 - Tree - Varying sizes (SS-EHS) Bare Root, Root Ball or Container

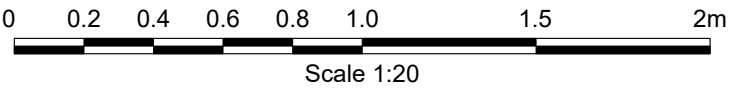

P01	04/06/26	Issued for comment / approval	GB	RB	GB
Rev	Date	Description	DRA	CHK	APP

Project
Old Forest

Client
Bellway Homes (Thames Valley) Ltd

Drawing Title
Typical Tree in Soft Landscaping

Scale 1:20 @ A3	Date 04/06/2026	Status Construction
---------------------------	---------------------------	-------------------------------

DWG No. 010-001-FTD-XX-XX-DR-L-45006	Revision P01
--	------------------------

Four Tree Design Ltd
41 Marion Rd
Sheffield,
S6 1WB

TEL: 07903 000546
info@fourtreedesign.com

www.fourtreedesign.com

