7. SITE SKETCH PLAN

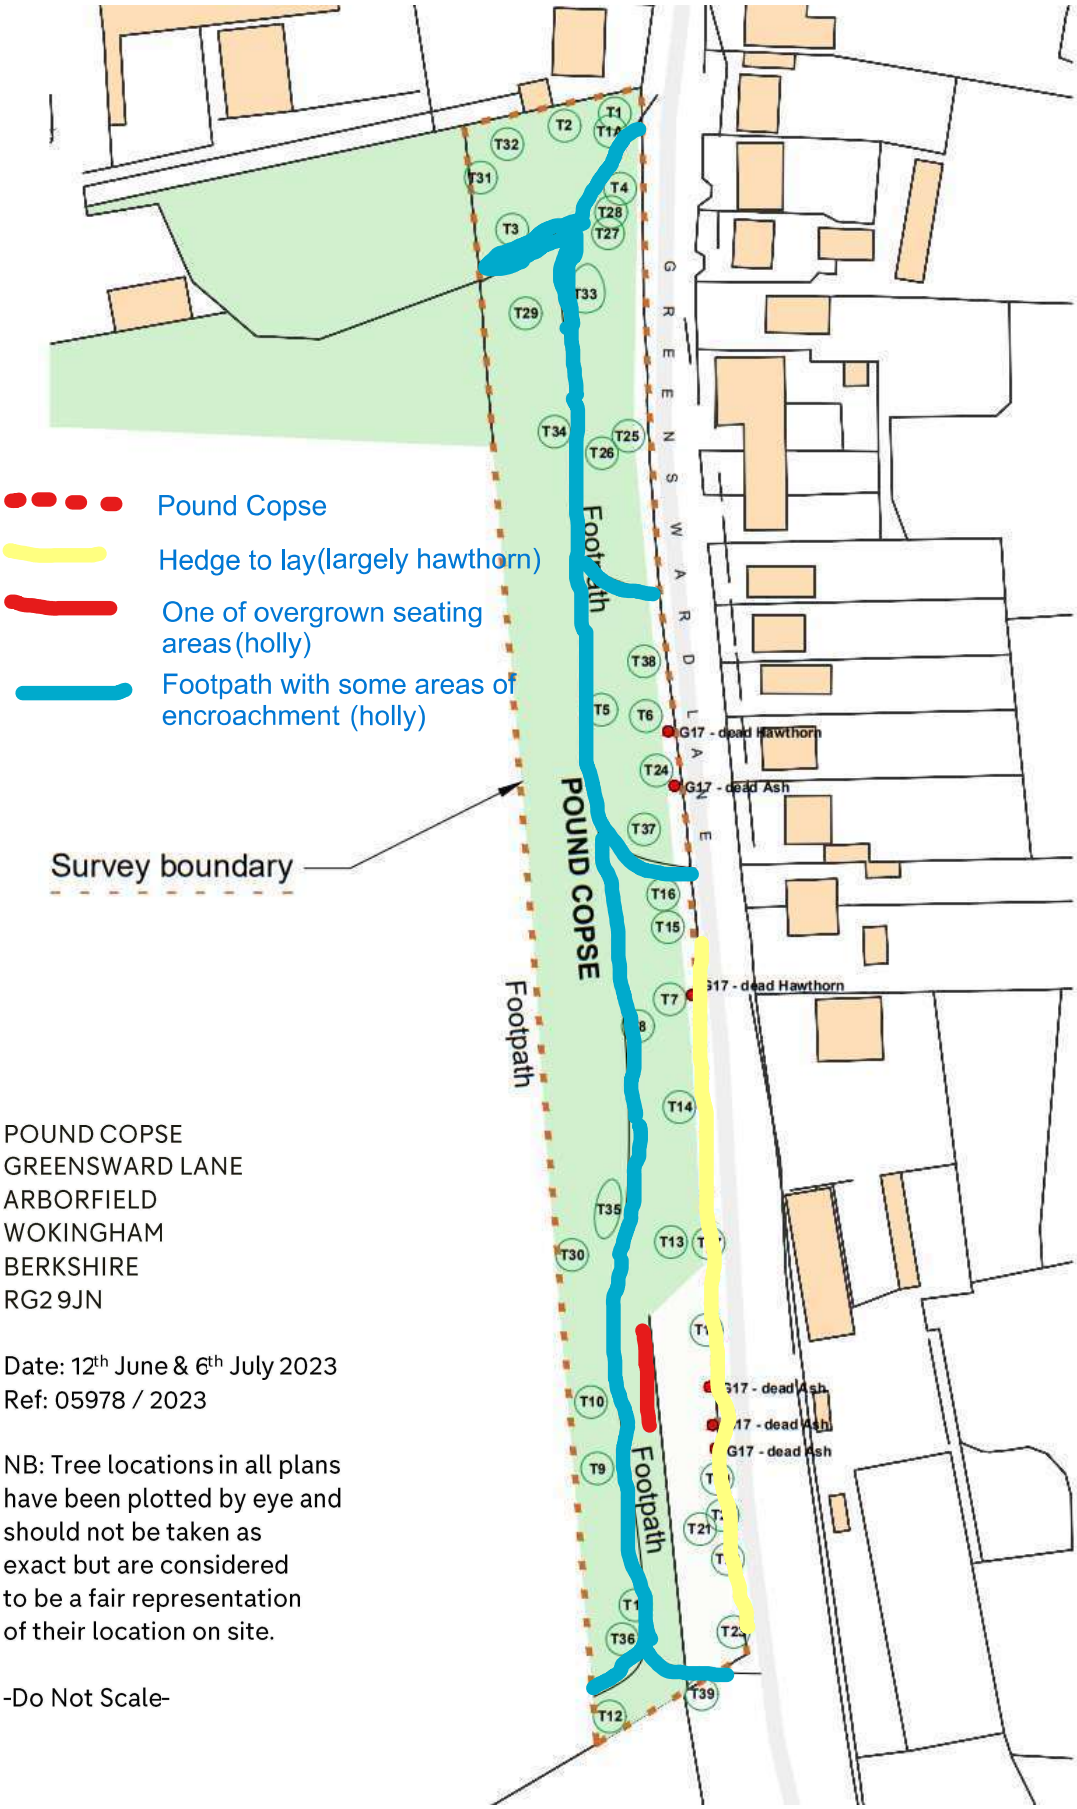

POUND COPSE
GREENSWARD LANE
ARBORFIELD
WOKINGHAM
BERKSHIRE
RG2 9JN

Date: 12th June & 6th July 2023
Ref: 05978 / 2023

NB: Tree locations in all plans have been plotted by eye and should not be taken as exact but are considered to be a fair representation of their location on site.

-Do Not Scale-