



Existing Side Elevation A-A
1/100



Existing Rear Elevation 1/100



Mayfair.reading
Architects


12 Totnes Road
Reading, Berkshire
RG2 7NY
telephone: +44 (0)7919 410105

Written dimensions on these drawings shall take precedence over scaled dimensions. Contractors shall verify and be responsible for all dimensions and conditions on the project and this office must be notified of any variations from the dimensions and conditions shown by these drawings prior to commencement of any work. All contractors are deemed to have made themselves aware of site conditions prior to entering into any contract.

This drawing is the property of Mayfair.reading Architects. Copyright is reserved by them and the drawing is issued on condition that it is not copied, reproduced, retained or disclosed to any unauthorised person, either wholly or in part without the consent in writing of Mayfair.reading Architects.

date	description	dm	chk

project
253 Shinfield Road, Reading
RG2 8HF

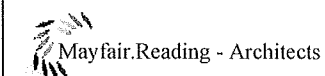

drawing title
Existing
Elevations


scale
1/100

APK

drawn by	date	checked
		-

job no.	drawing no.	revision
	96/02/08/18/06	A

Planning Drawing Not to
be Used for Construction
Purposes.

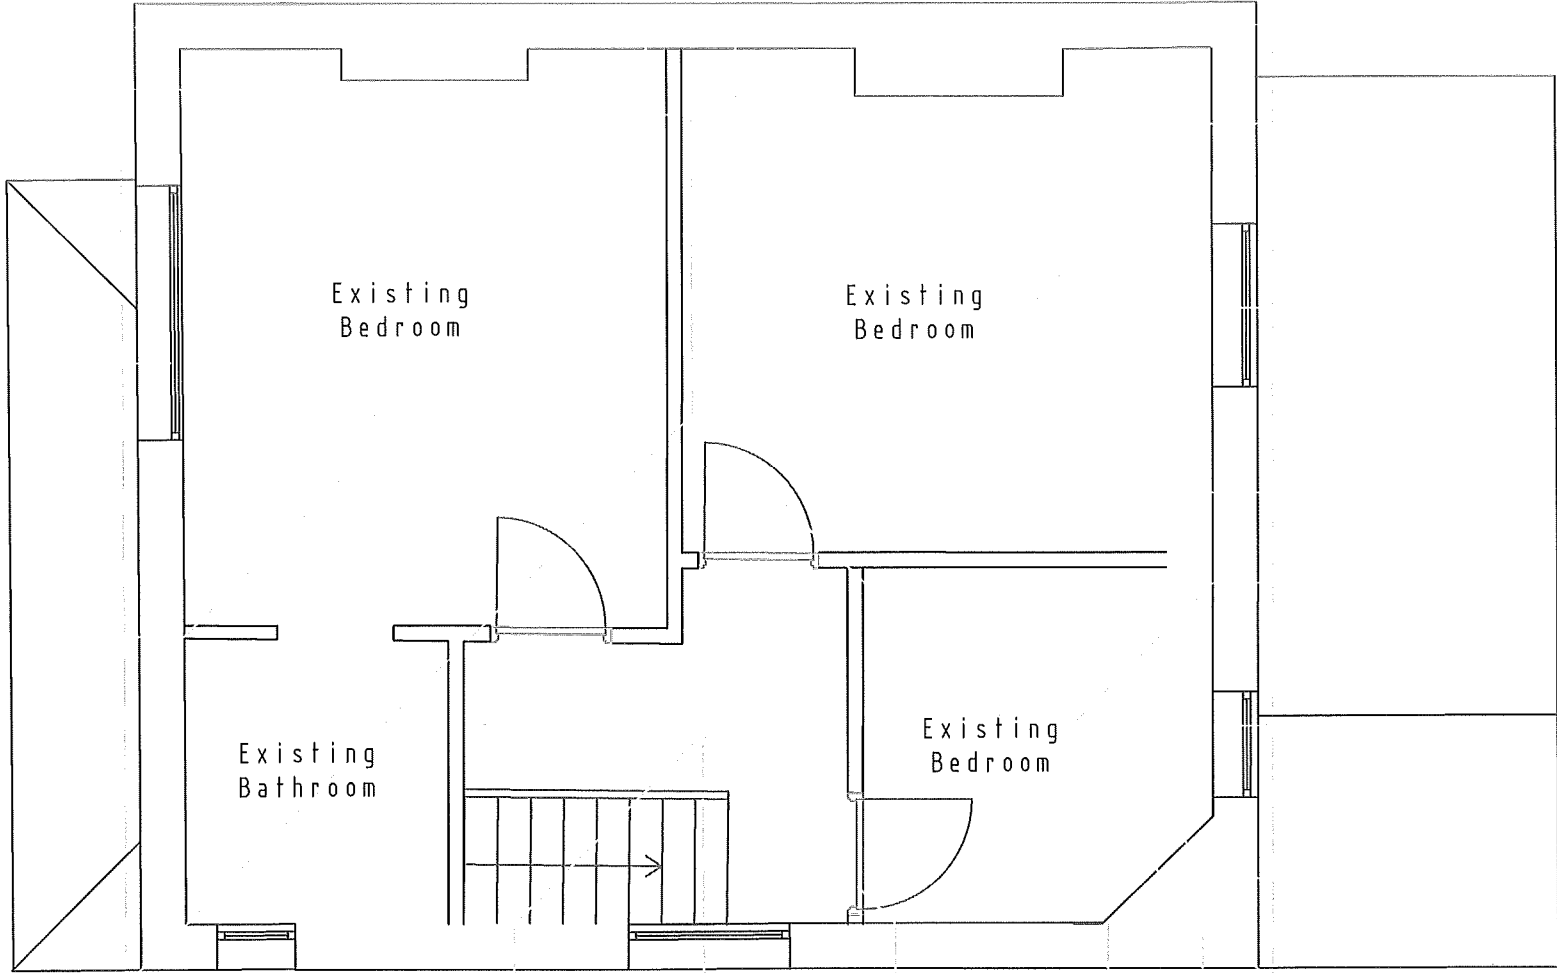

Existing First Floor Plan 1/50



Scale bar 1:50

Mayfair.reading Architects	12 Tolnes Road Reading , Berkshire RG2 7NY telephone: +44 (0)7919 410105	Written dimensions on these drawings shall take precedence over scaled dimensions. Contractors shall verify and be responsible for all dimensions and conditions on the project and this office must be notified of any variations from the dimensions and conditions shown by these drawings prior to commencement of any work. All contractors are deemed to have made themselves aware of site conditions prior to entering into any contract. This drawing is the property of Mayfair.reading Architects . Copyright is reserved by them and the drawing is issued on condition that it is not copied, reproduced, retained or disclosed to any unauthorised person, either wholly or in part without the consent in writing of Mayfair.reading Architects.			project 253 Shinfield Road, Reading RG2 8HF	drawing title Existing first floor plan	scale 1/50		checked --
							drawn by	date	
						date	description	drn	chk

B

B

Planning Drawing Not to
be Used for Construction
Purposes.

Main
entrance

Existing
Living area

Existing
Dining

Existing
conservatory

Existing
kitchen

Existing wc

Existing Ground Floor Plan 1/50

9480

A

A



Scale bar 1:50

Mayfair.reading
Architects

12 Tolnes Road
Reading, Berkshire
RG2 7NY
telephone: +44 (0)7919 410105

Written dimensions on these drawings shall take precedence over scaled dimensions. Contractors shall verify and be responsible for all dimensions and conditions on the project and this office must be notified of any variations from the dimensions and conditions shown by these drawings prior to commencement of any work. All contractors are deemed to have made themselves aware of site conditions prior to entering into any contract.

This drawing is the property of Mayfair.reading Architects. Copyright is reserved by them and the drawing is issued on condition that it is not copied, reproduced, retained or disclosed to any unauthorised person, either wholly or in part without the consent in writing of Mayfair.reading Architects.

date	description	drn	chk

project
253 Shinfield Road, Reading
RG2 8HF



Mayfair.reading - Architects

drawing title
Existing Ground floor plan

scale
1/50

APK

drawn by	date	checked
		-

job no.	drawing no.	revision
	-96/02/08/19/01	B