




File name: P:\BOLTON\PROJECTS\2018\211847\BOLTON\WPDRAWINGS\WMHP-TG-SRWG1-DR-DD-0522.DWG, printed on 19 January 2024, 12:59:28, by David Frampton

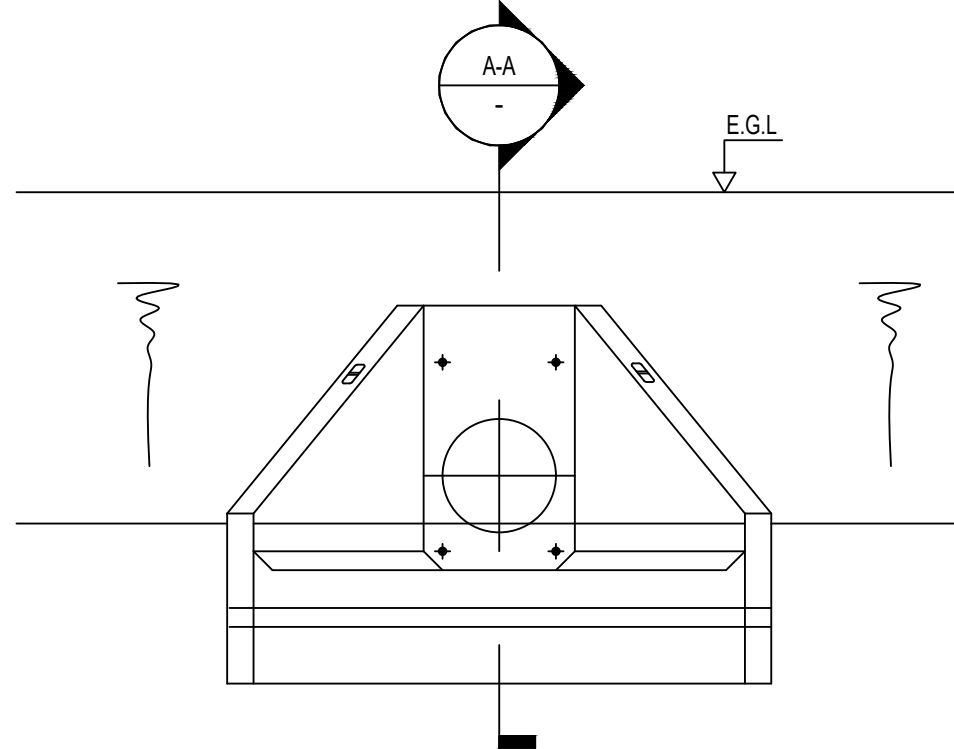


TYPE A - PRECAST HEADWALL UNIT ELEVATION
FOR PIPE SIZES OF 225 & 300 ID
SCALE 1:20

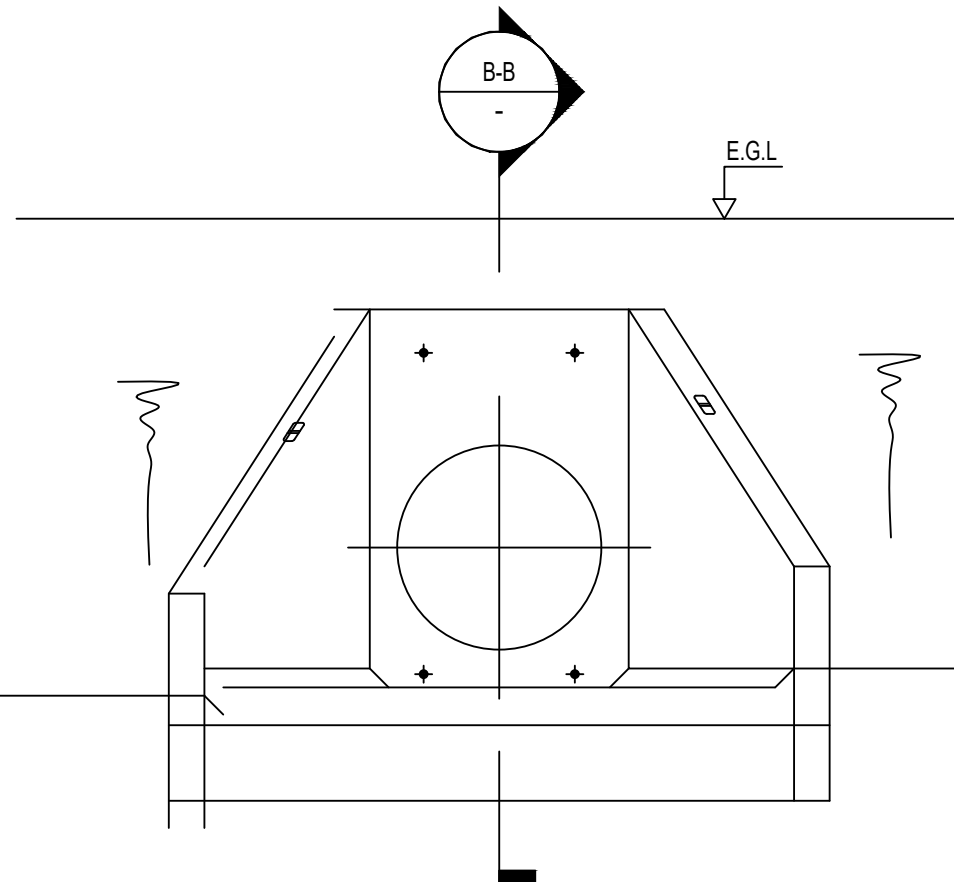


TYPE B - PRECAST HEADWALL UNIT ELEVATION
FOR PIPE SIZES UP TO 600 ID
SCALE 1:20

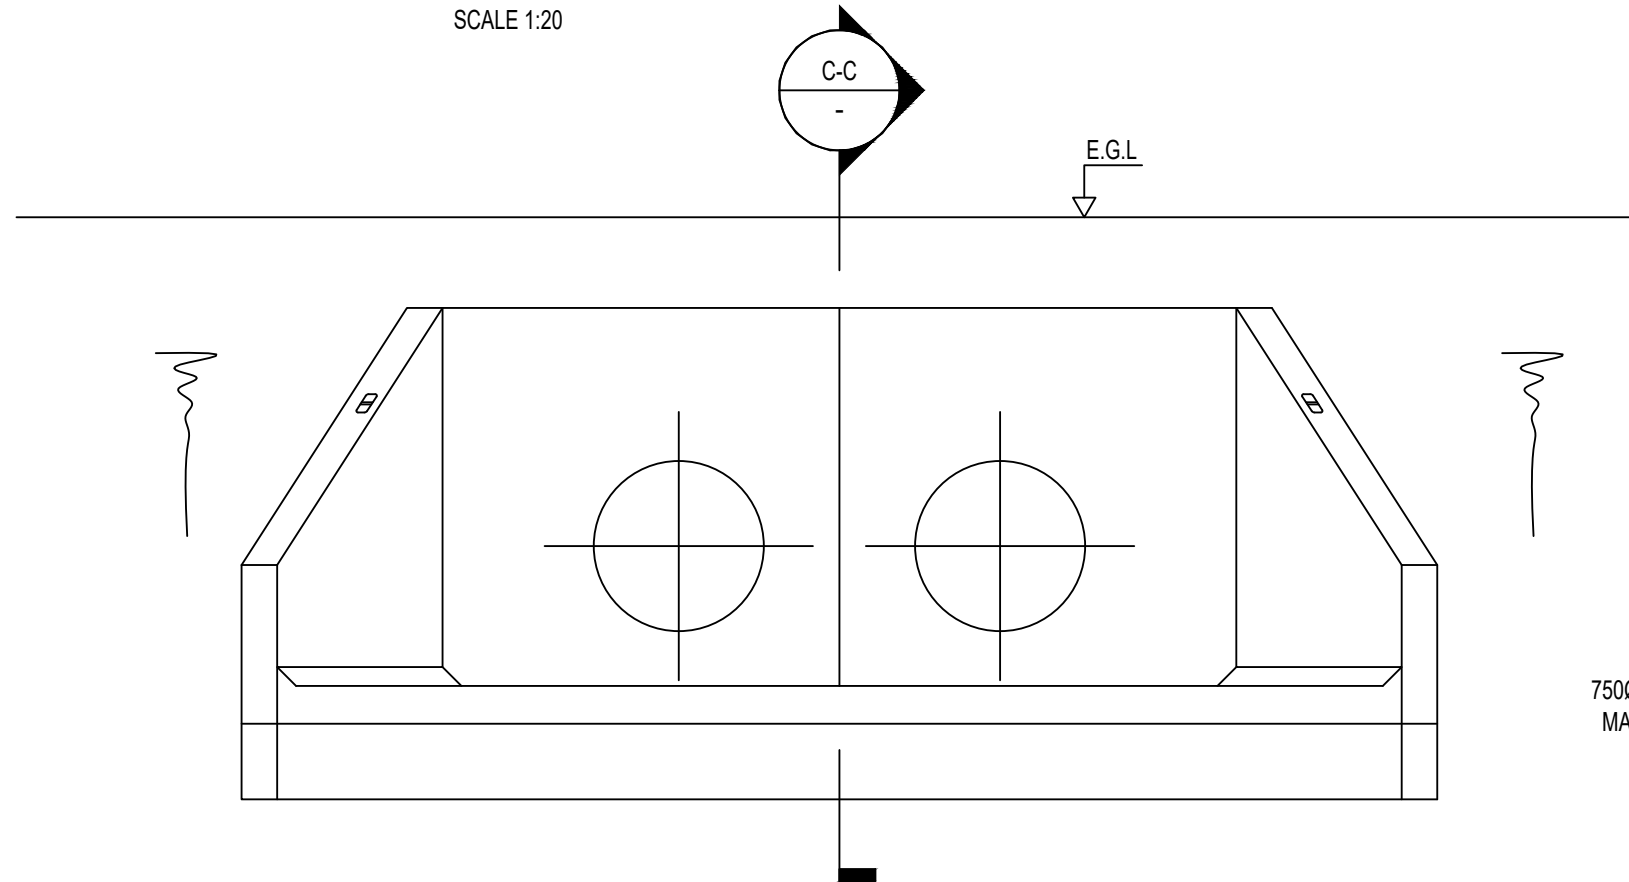


TYPE C - PRECAST HEADWALL UNIT ELEVATION
FOR PIPE SIZES UP TO 750 ID
SCALE 1:20

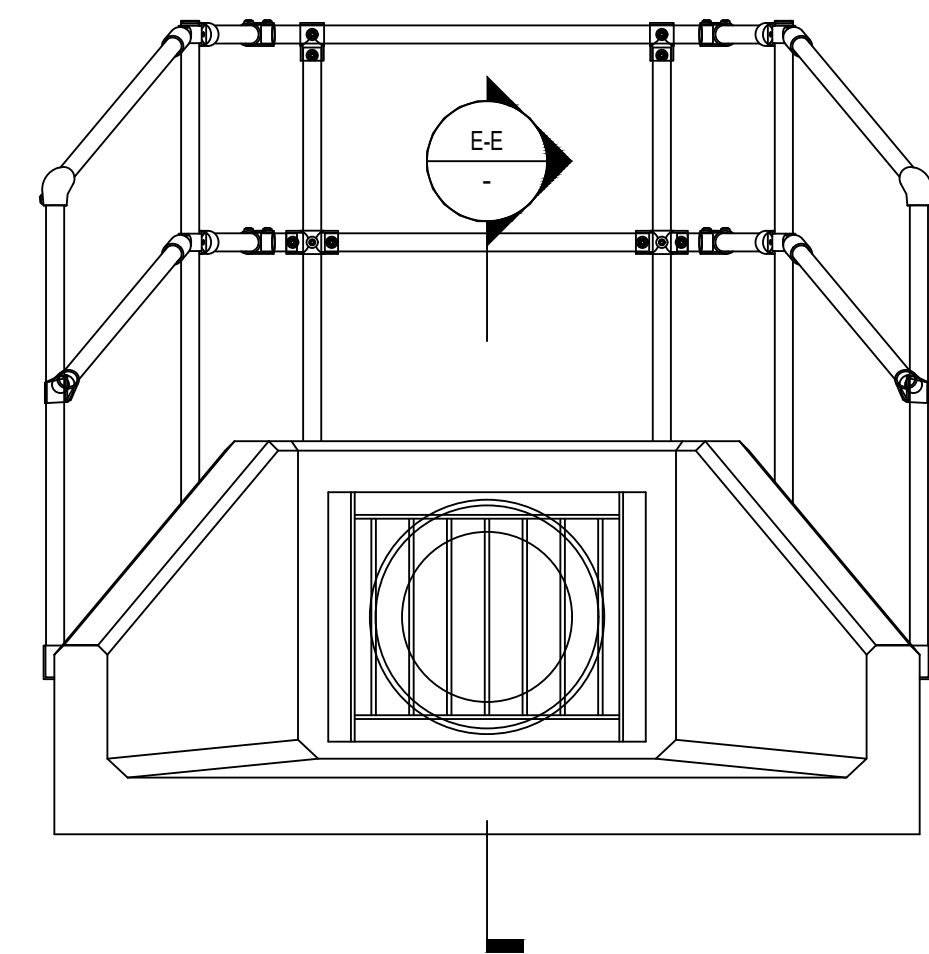


TYPE SFA - PRECAST HEADWALL UNIT ELEVATION
FOR PIPE SIZES UP TO 500 ID (CATCHMENT 2 AND 4 BASINS)
SCALE 1:20

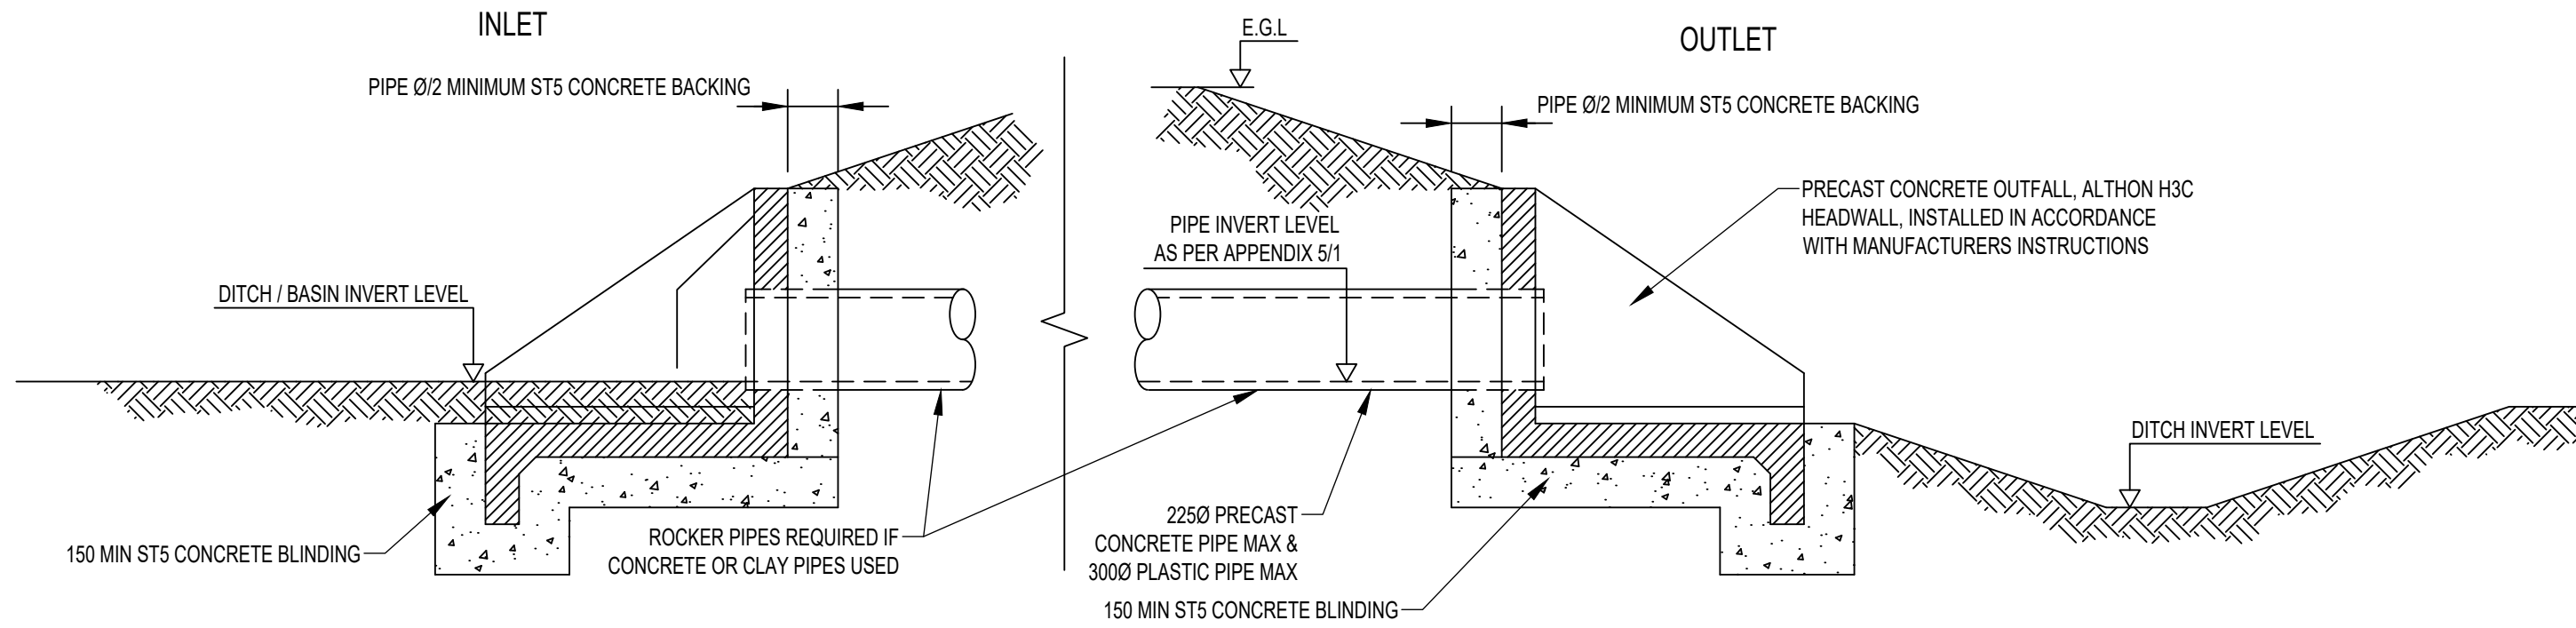


SECTION A-A
SCALE 1:20

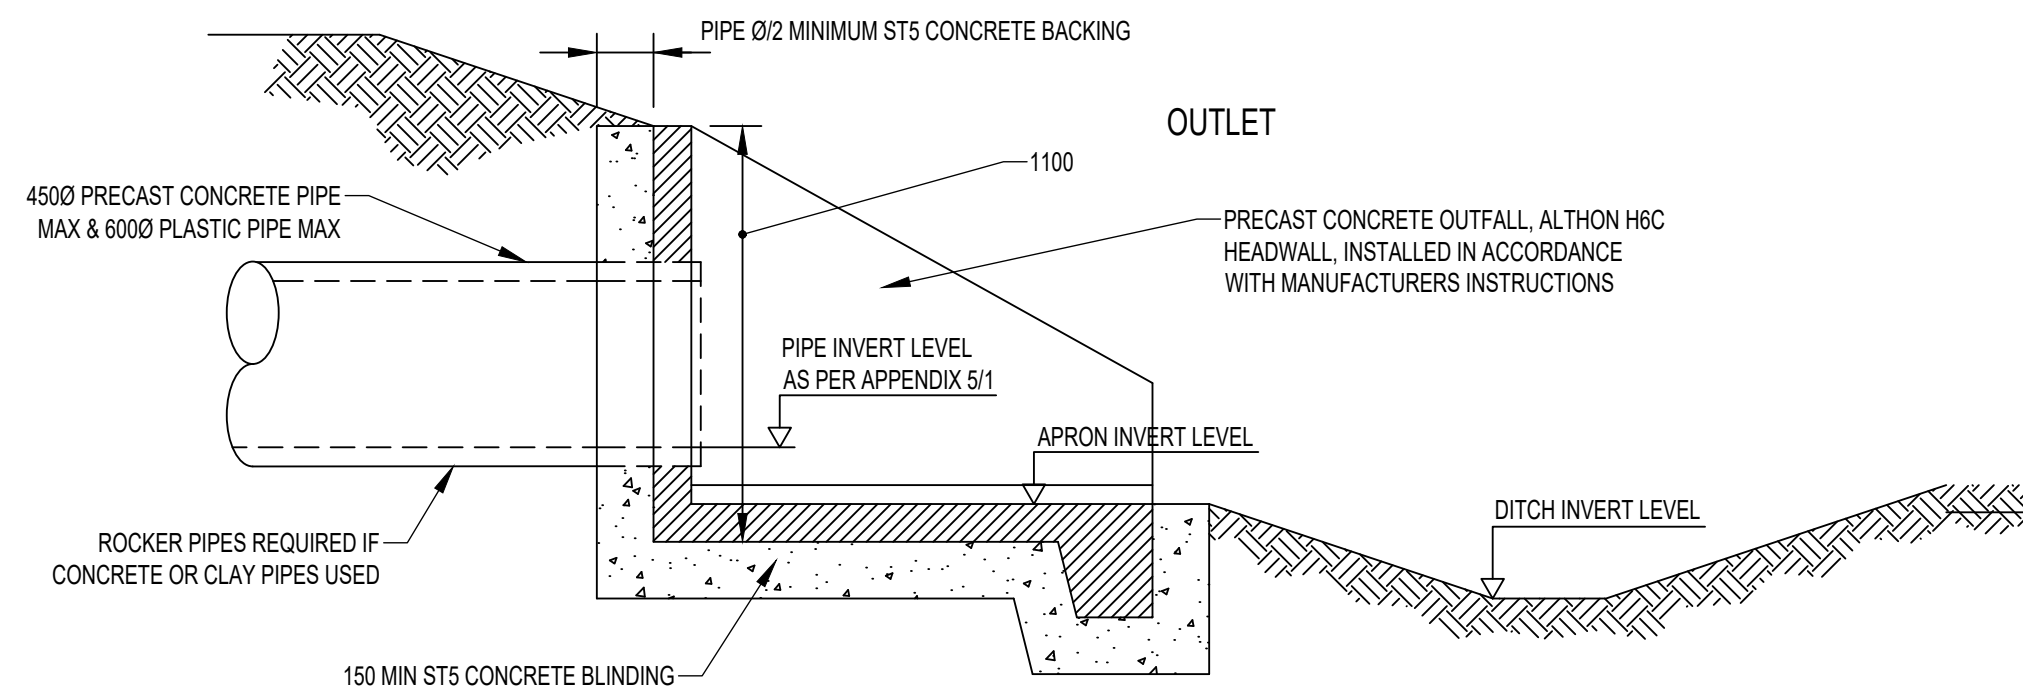


SECTION B-B
SCALE 1:20

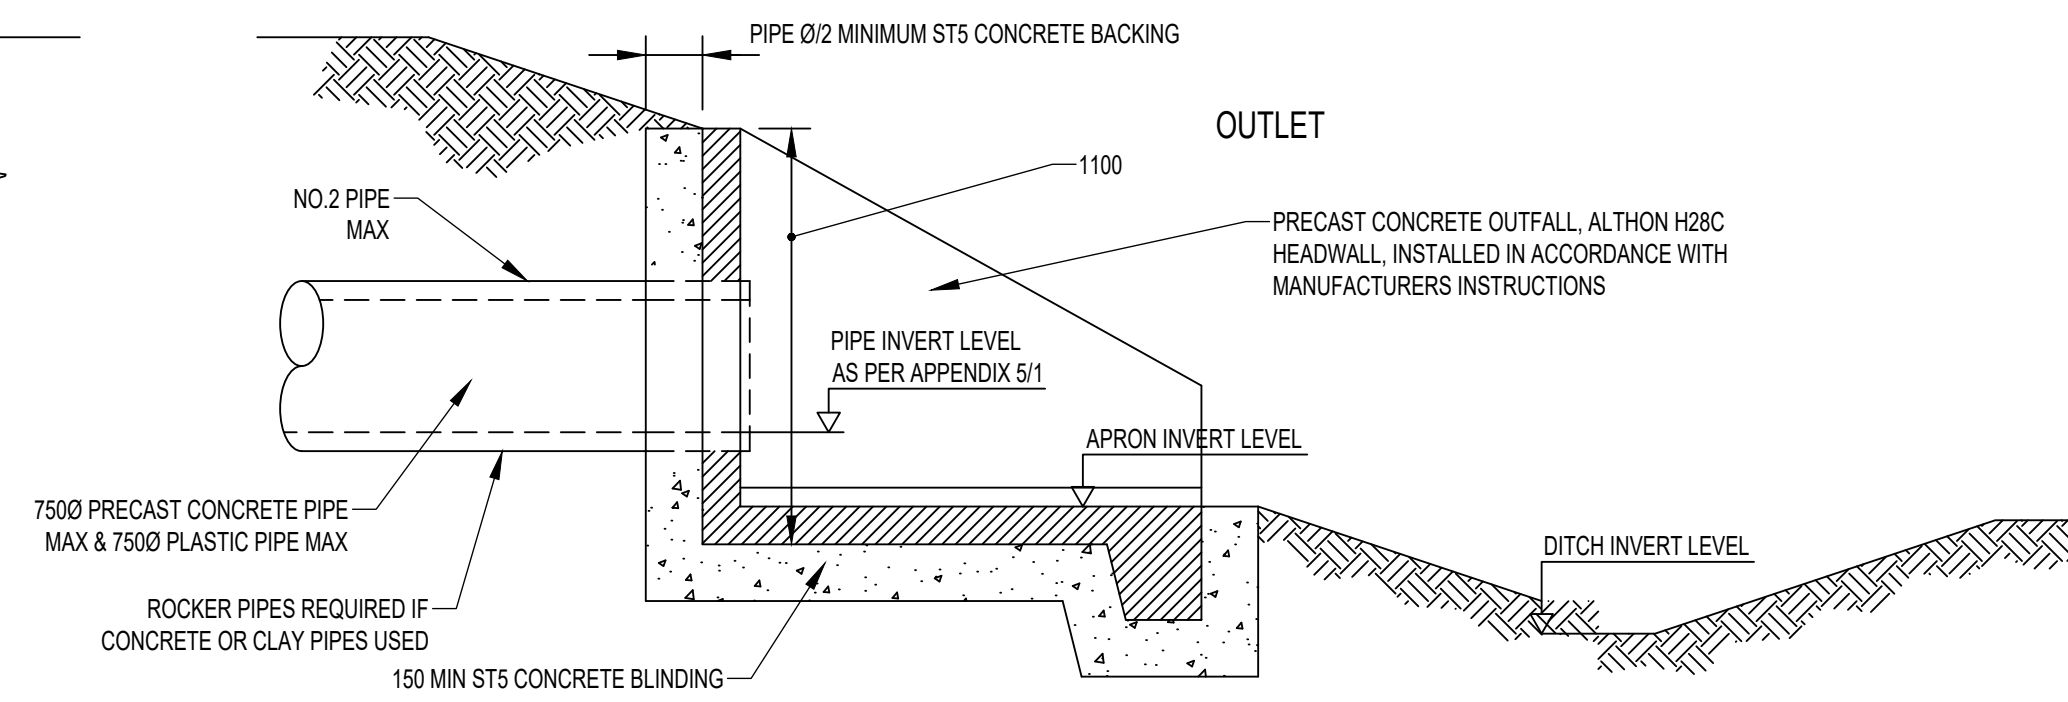


SECTION C-C
SCALE 1:20

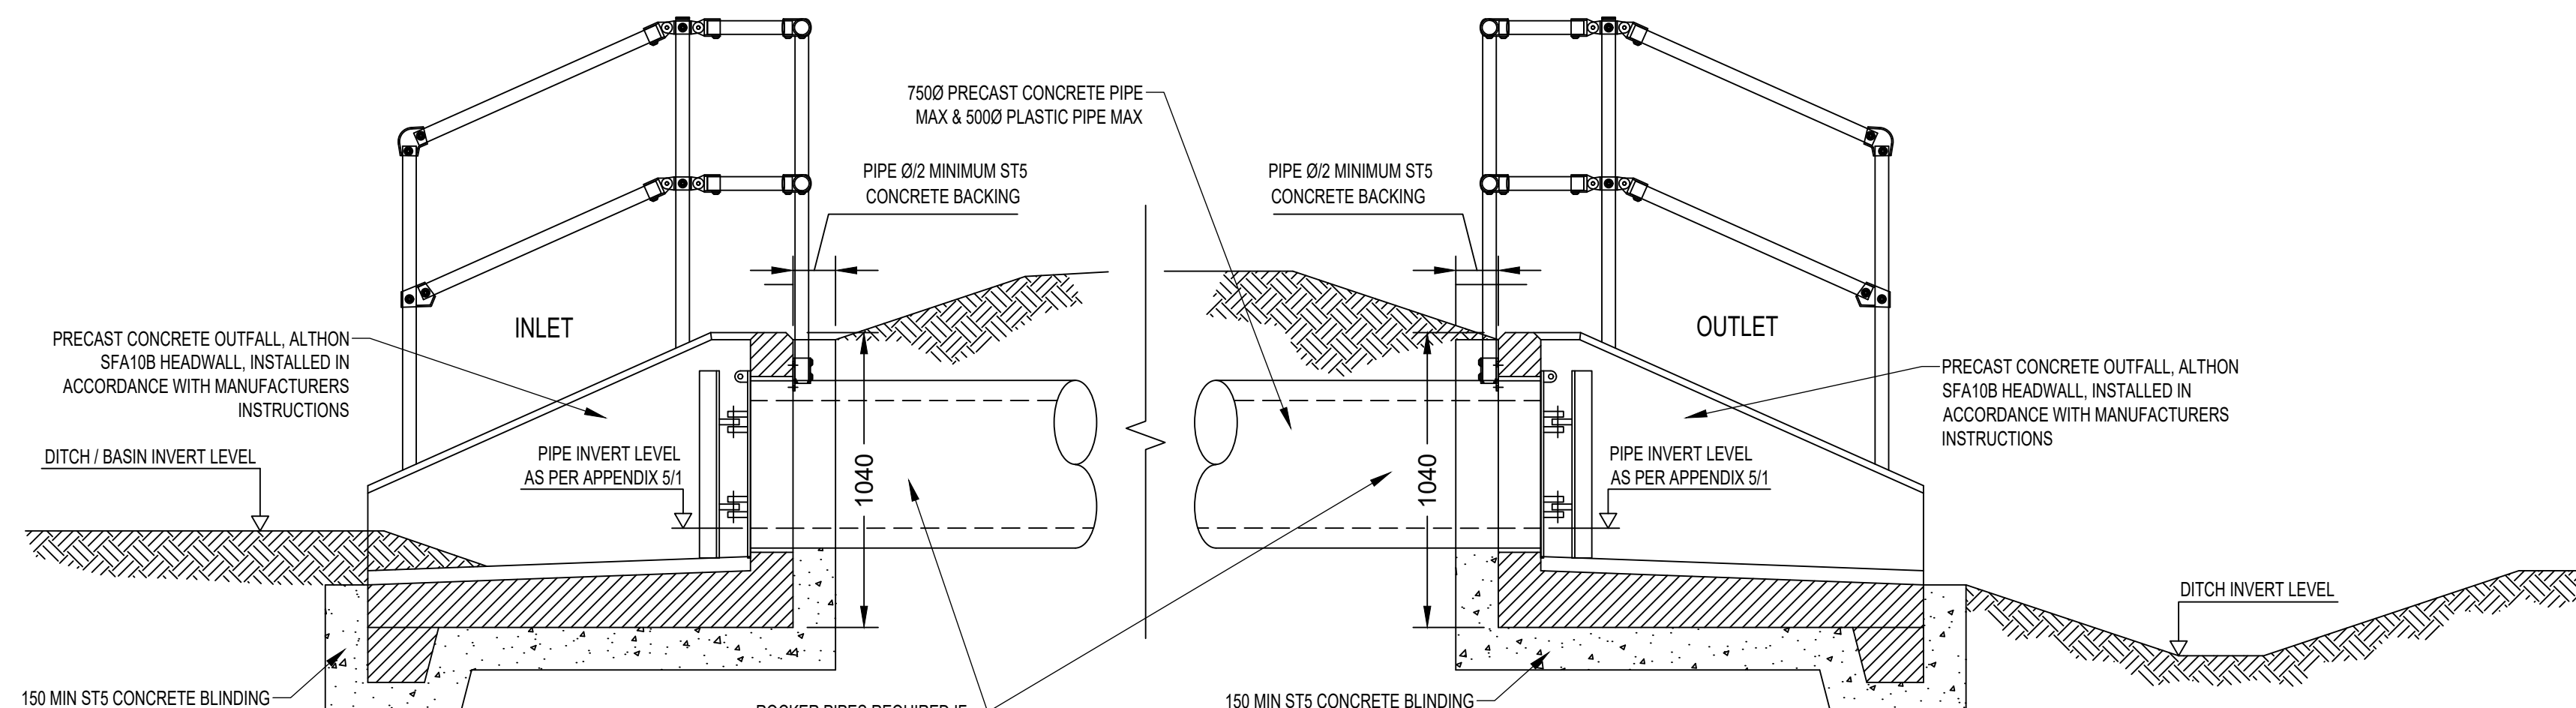

SECTION E-E
SCALE 1:20

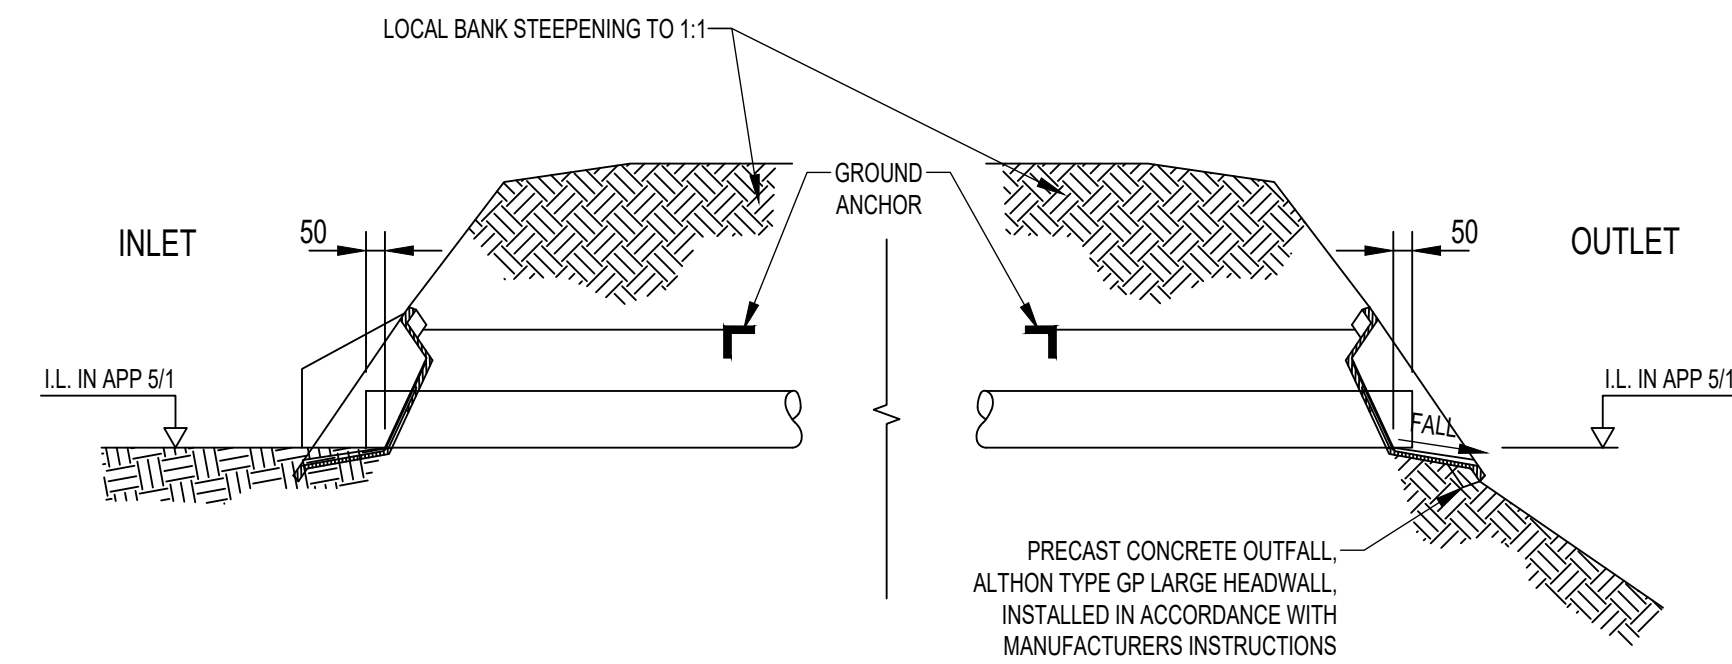

SECTION D-D
SCALE 1:20

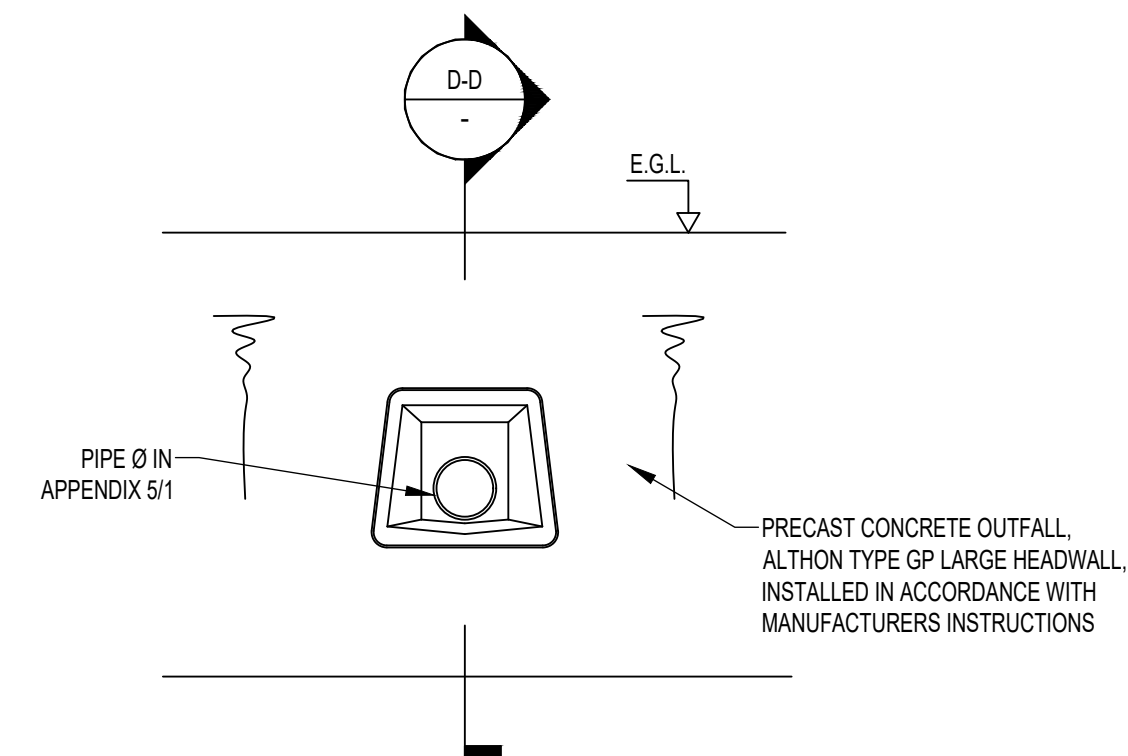


TYPE D - PRECAST HEADWALL UNIT ELEVATION
FOR PIPE SIZES UP TO 300 ID
SCALE 1:20



DO NOT SCALE

NOTES:

- ALL DIMENSIONS ARE IN MILLIMETRES UNLESS NOTED OTHERWISE.
- ALL LEVELS ARE IN METRES AOD UNLESS NOTED OTHERWISE.
- TO BE READ IN CONJUNCTION WITH DRAWING WMHP-TG-SRWG1-DR-DD-0501 TO 0507, WMHP-TG-SRWG1-DR-DD-0521, WMHP-TG-SRWG1-DR-DD-0523, WMHP-TG-SRWG1-DR-DD-0571, WMHP-TG-SRWG1-DR-DD-0572 AND DRAINAGE SPECIFICATION WMHP-TG-SRWG1-SP-DD-0501, DRAINAGE SCHEDULE WMHP-TG-SRWG1-SH-DD-0501, AND WBC STANDARD DETAILS.

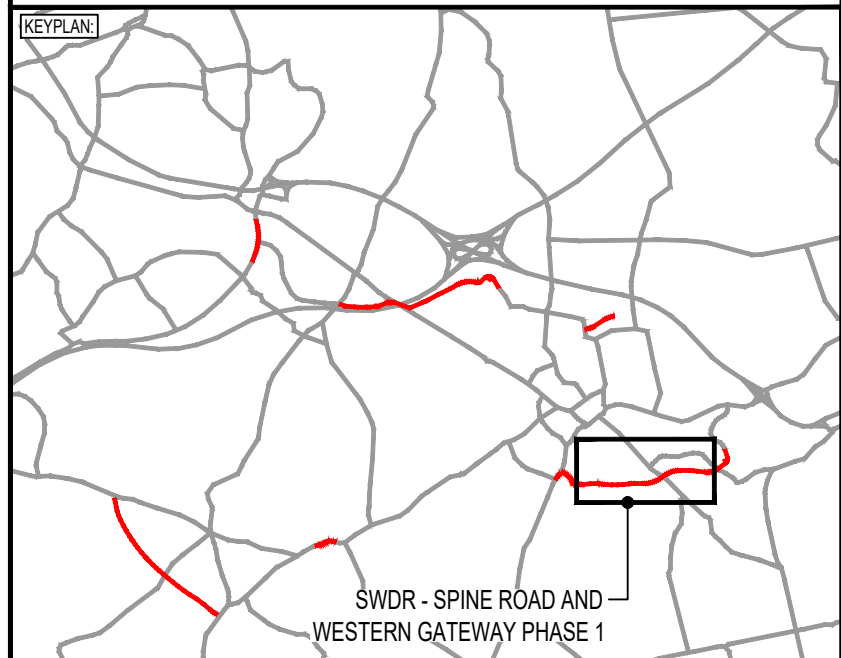

P06	19/01/2024	JB	ROUNDABOUT VE UPDATE	DJF	JC
P05	02/09/2022	HD	MATTERS OUTSTANDING WMHP-TG-SRWG1-RD-QM-0010	BH	JC
P04	01/04/2022	MH	INTERNAL REVIEW UPDATES	ARL	JC
REV	DATE	BY	DESCRIPTION	CHK	APP

DRAWING STATUS:

SUITABLE FOR REVIEW & COMMENT

S3

DESIGNER:



Tony Gee
Consulting Civil, Structural and Geotechnical Engineers

Tony Gee and Partners LLP
Hardy House
140 High Street
Esher, Surrey
KT10 9QJ
Tel: 01372 461600

www.tonygee.com

CLIENT:



WOKINGHAM
BOROUGH COUNCIL

Shute End, Wokingham, Berkshire RG40 1BN
Tel: (0118) 974 6000 Web: www.wokingham.gov.uk

PROJECT:

WOKINGHAM MAJOR HIGHWAYS PROGRAMME
SPINE ROAD AND WESTERN GATEWAY PHASE 1

TITLE:

HIGHWAYS
DRAINAGE
DETAILS

SHEET 2

SCALE @ A1:

AS SHOWN

CHECKED:

DJF

APPROVED:

JC

PROJECT NO:

C118047

DESIGNED:

MH/DJF

DRAWN:

MH

DATE:

March 21

DRAWING NO:

WMHP-TG-SRWG1-DR-DD-0522

REV:

P06