




File name: I:\P\ALPHA\PROJECTS\2018\21847\BIM\WIP\DRAWINGS\WMHP-TG-SRWG1-DR-DD-0523.DWG, printed on 19 January 2024, 13:00:45, by David Frampton

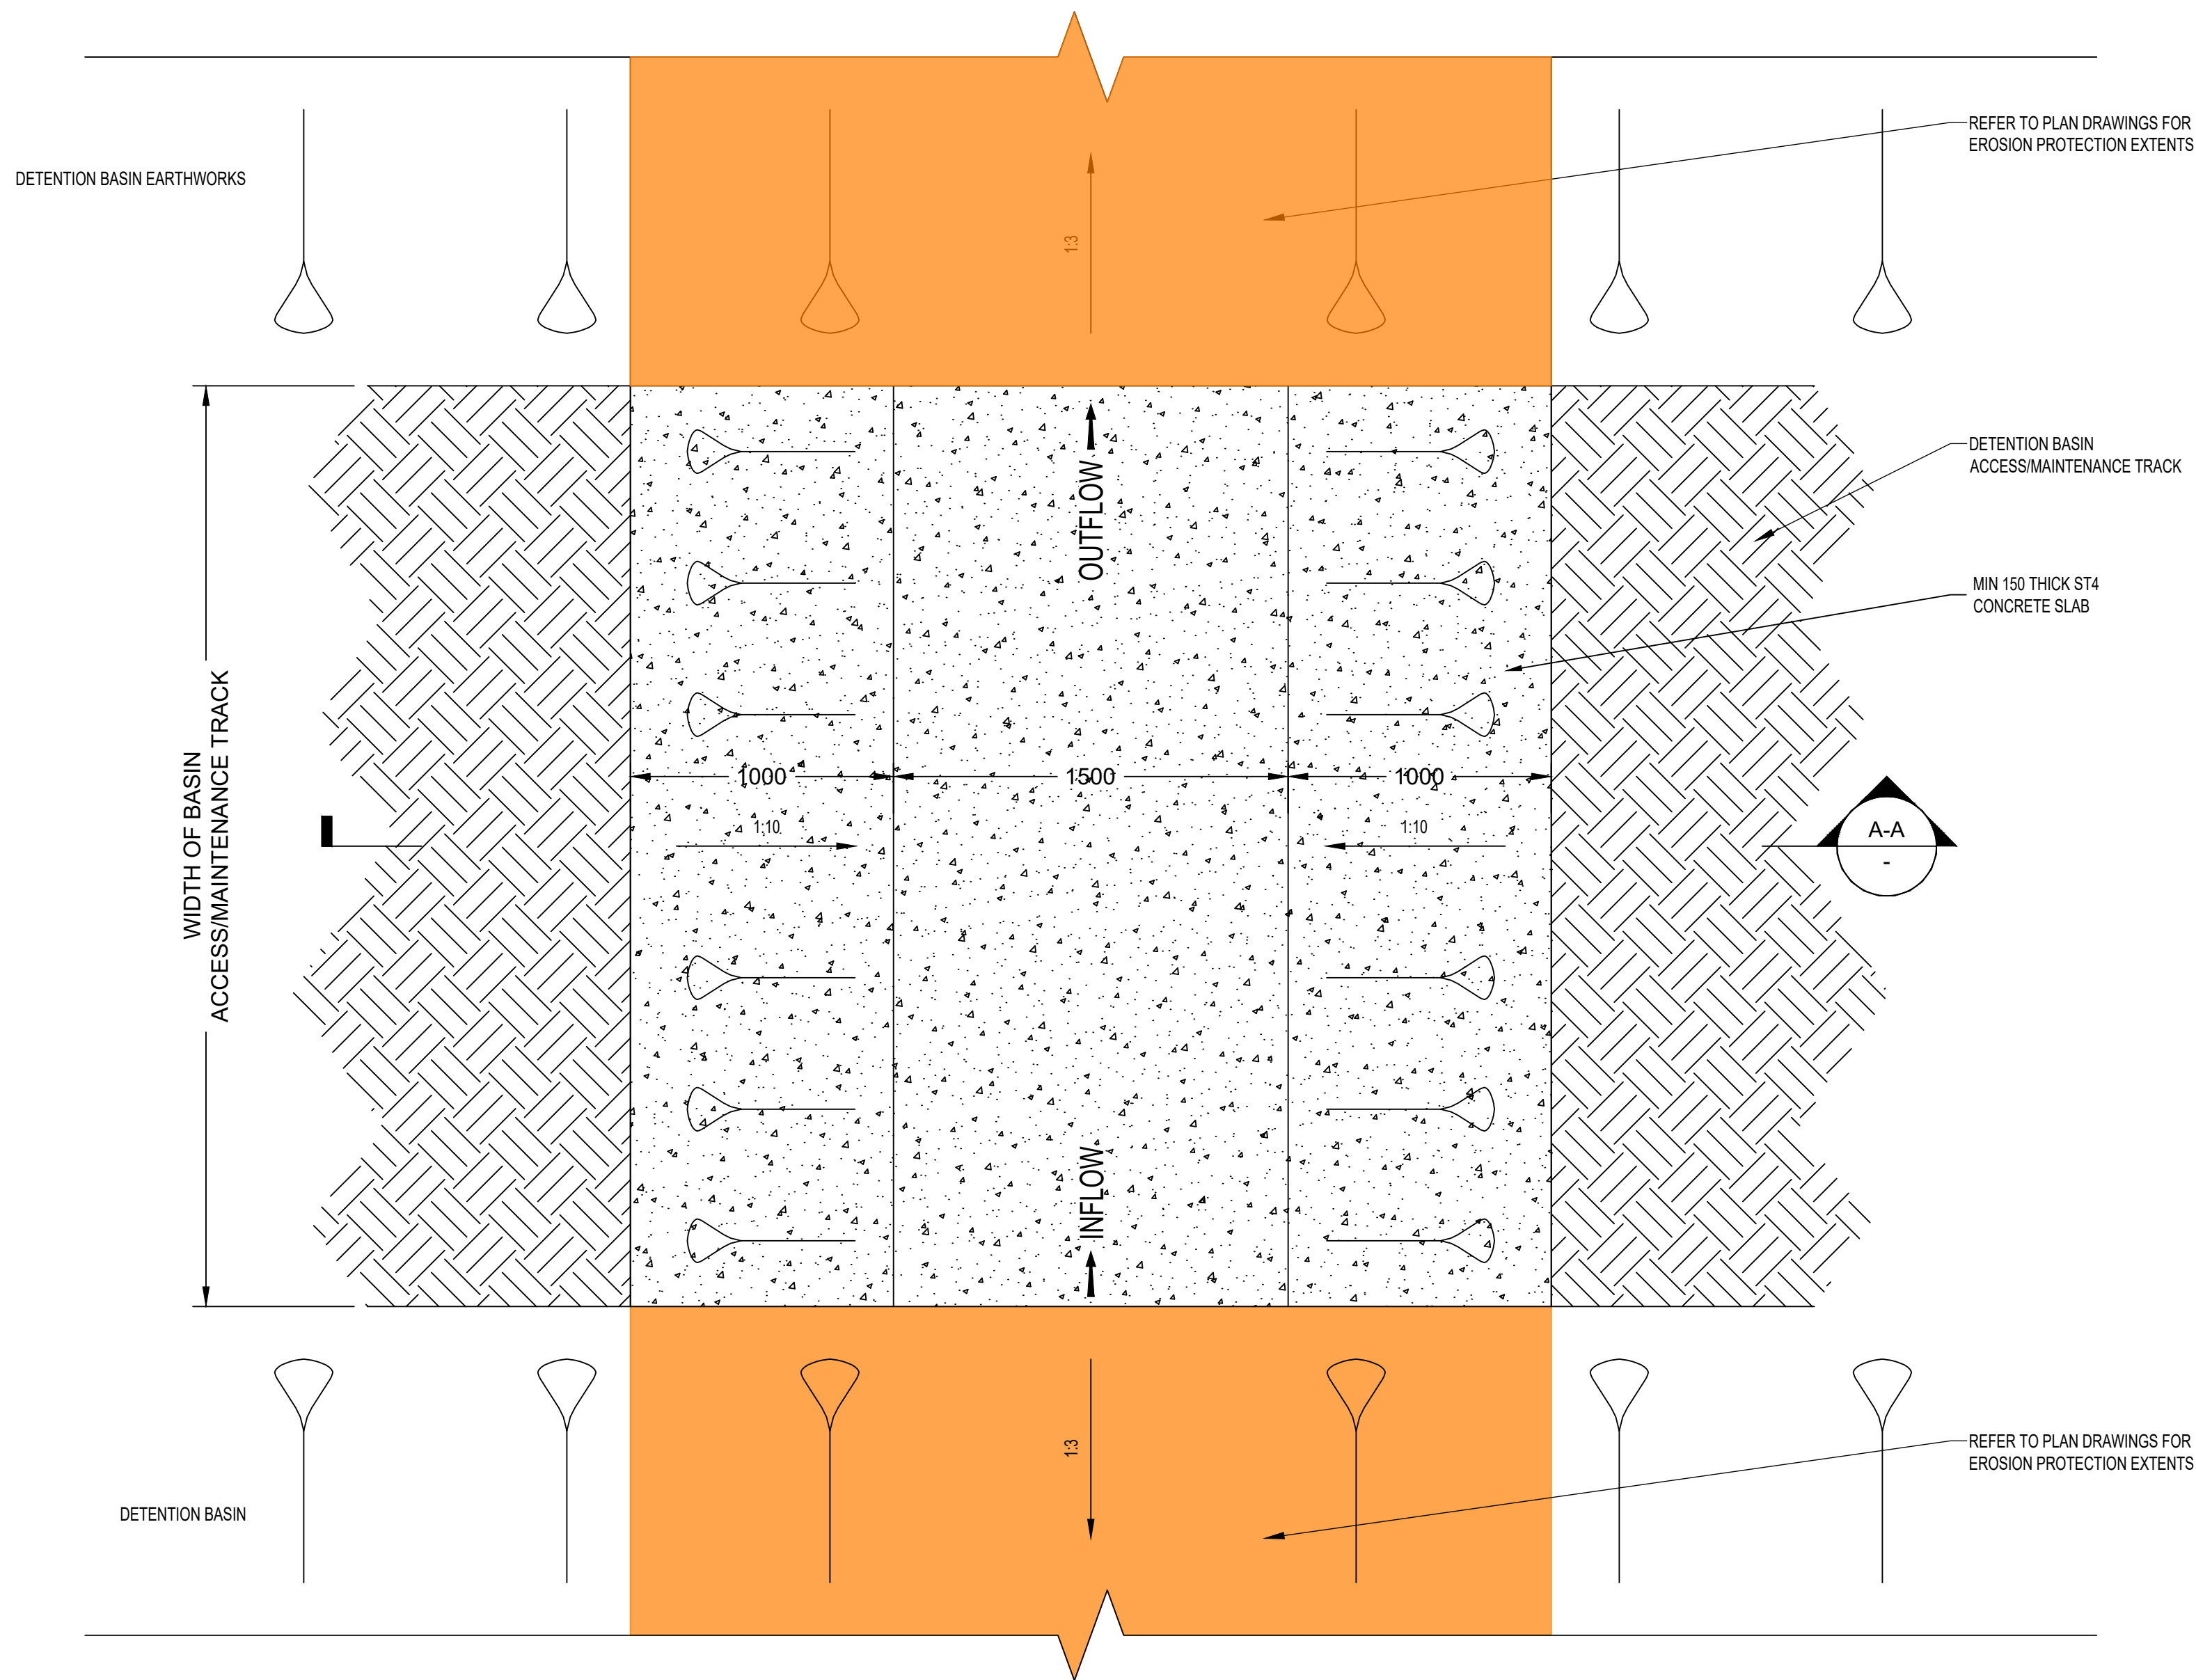


TYPICAL BASIN EXCEEDANCE FLOW CHANNEL
FOR PLUVIAL EVENTS GREATER THAN 1:100 YR + 40% CC DESIGN STORM
SCALE 1:20

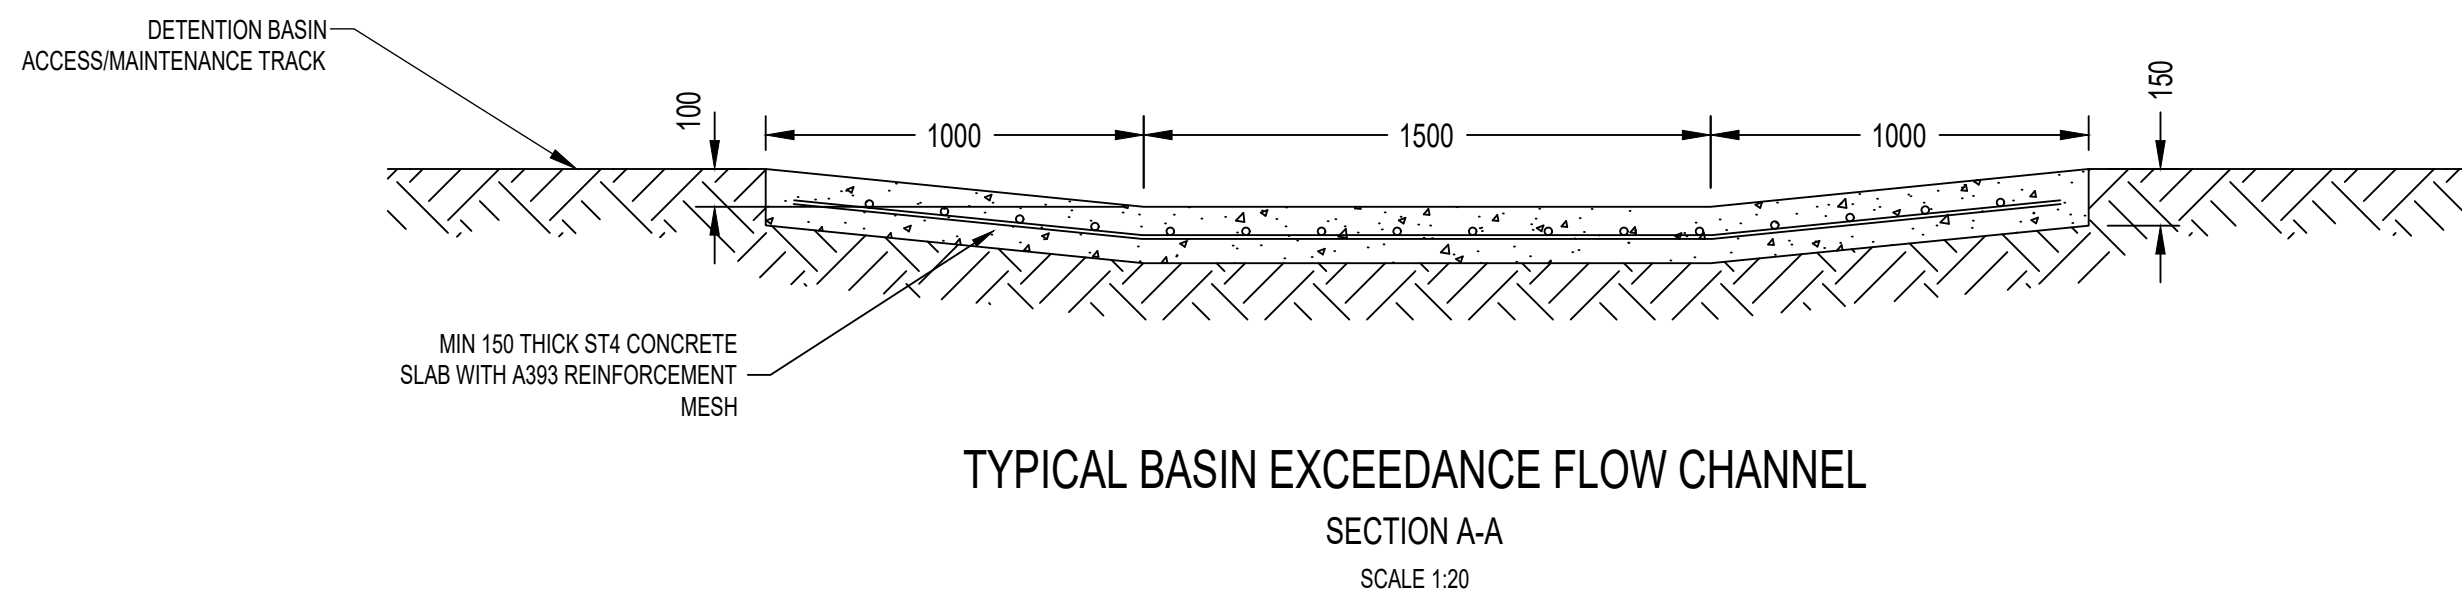

TYPICAL BASIN EXCEEDANCE FLOW CHANNEL
SECTION A-A
SCALE 1:20

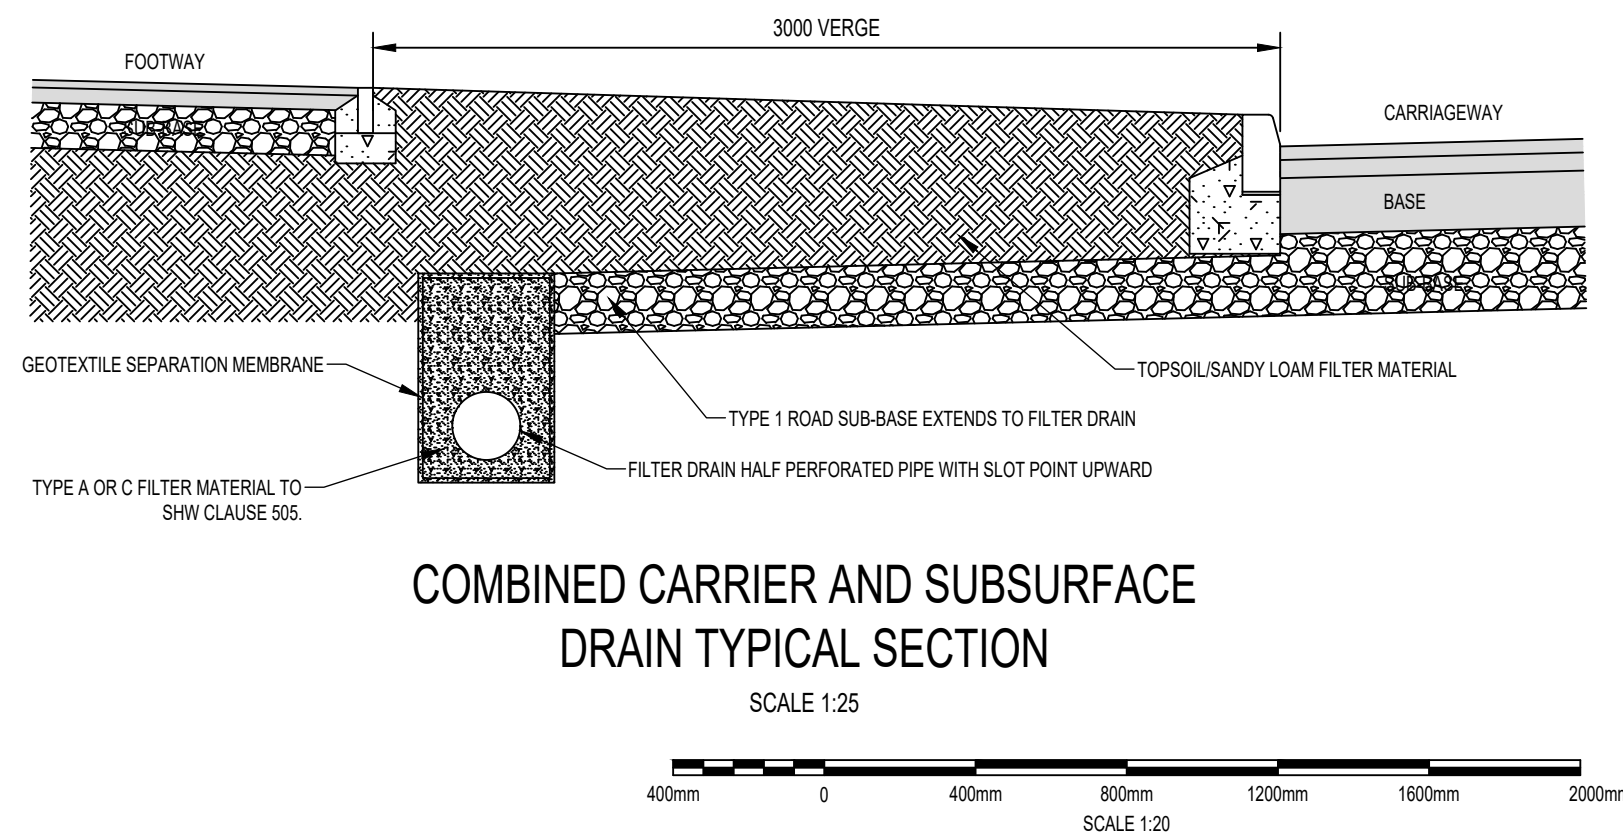


COMBINED CARRIER AND SUBSURFACE
DRAIN TYPICAL SECTION
SCALE 1:25

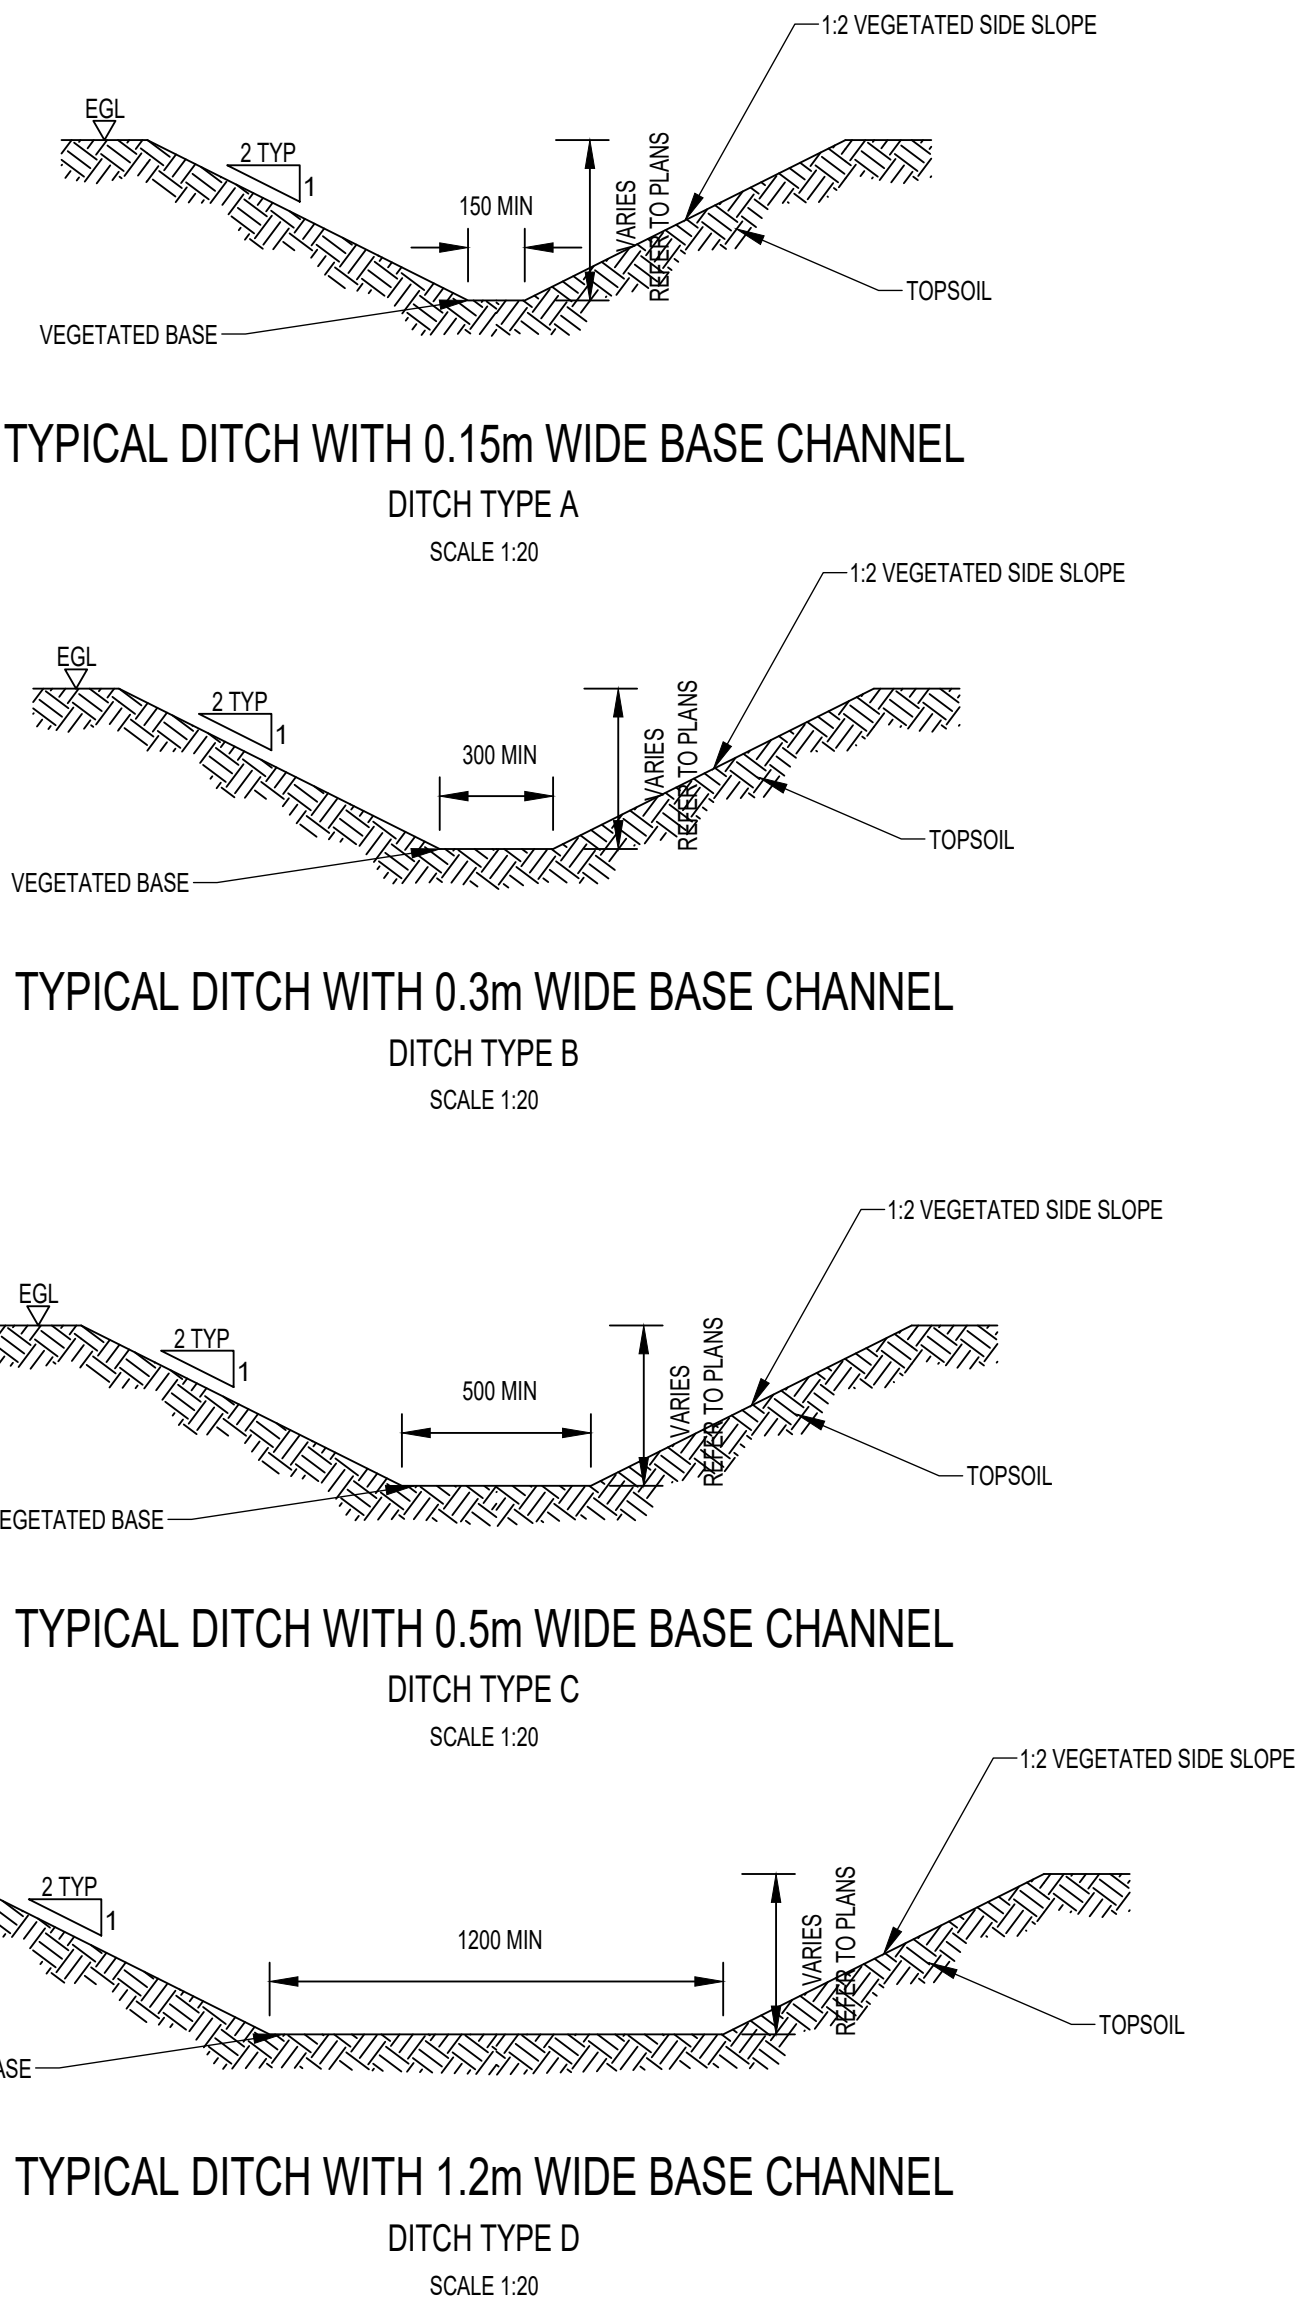

DO NOT SCALE

NOTES:

- ALL DIMENSIONS ARE IN MILLIMETRES UNLESS NOTED OTHERWISE.
- ALL LEVELS ARE IN METRES AOD UNLESS NOTED OTHERWISE.
- TO BE READ IN CONJUNCTION WITH DRAWING WMHP-TG-SRWG1-DR-DD-0501 TO 0507, WMHP-TG-SRWG1-DR-DD-0521, WMHP-TG-SRWG1-DR-DD-0522, WMHP-TG-SRWG1-DR-DD-0571, WMHP-TG-SRWG1-DR-DD-0572 AND DRAINAGE SPECIFICATION WMHP-TG-SRWG1-SP-DD-0501.

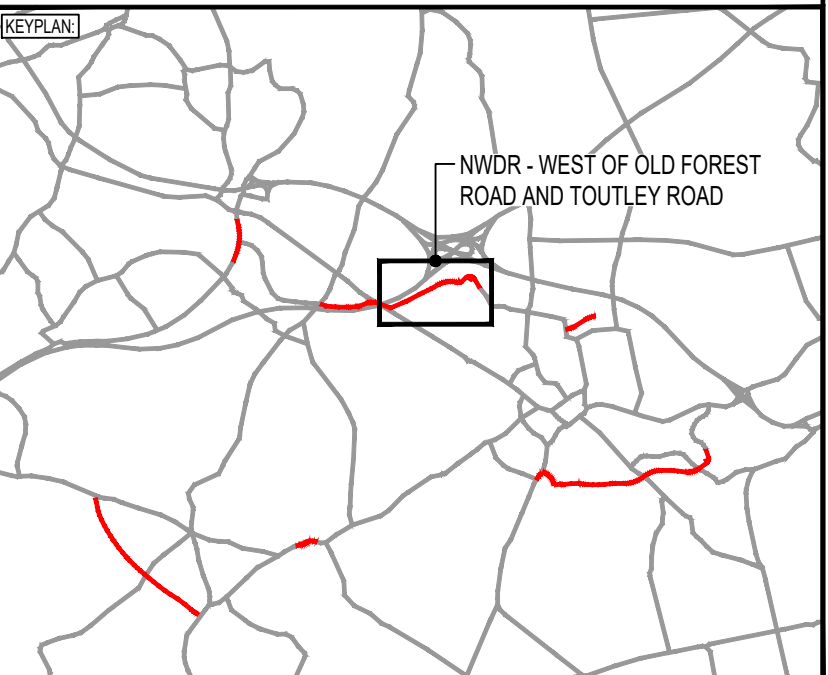

P05	19/01/2024	JB	ROUNDABOUT VE UPDATE	DJF	JC
P04	02/06/2022	HD	MATTERS OUTSTANDING WMHP-TG-SRWG1-RD-QM-0010	BH	JC
P03	01/04/2022	MH	INTERNAL REVIEW UPDATES	BH	JC
REV	DATE	BY	DESCRIPTION	CHK	APP

DRAWING STATUS: **SUITABLE FOR REVIEW & COMMENT** **S3**

DESIGNER: **Tony Gee** and Partners LLP
Hardy House
140 High Street
Esher, Surrey
KT10 9QJ
Tel: 01372 461600
www.tonygee.com
Consulting Civil, Structural and Geotechnical Engineers

CLIENT: **WOKINGHAM BOROUGH COUNCIL**
Shute End, Wokingham, Berkshire RG40 1BN
Tel: (0118) 974 6000 Web: www.wokingham.gov.uk

PROJECT: **WOKINGHAM MAJOR HIGHWAYS PROGRAMME
SPINE ROAD AND WESTERN GATEWAY PHASE 1**

TITLE: **HIGHWAYS
DRAINAGE
DETAILS** **SHEET 3**

SCALE @ A1: AS SHOWN	CHECKED: DJF	APPROVED: JC
PROJECT NO: C118047	DESIGNED: MH/DJF	DATE: March 21
DRAWING No: WMHP-TG-SRWG1-DR-DD-0523	REV: P05	