


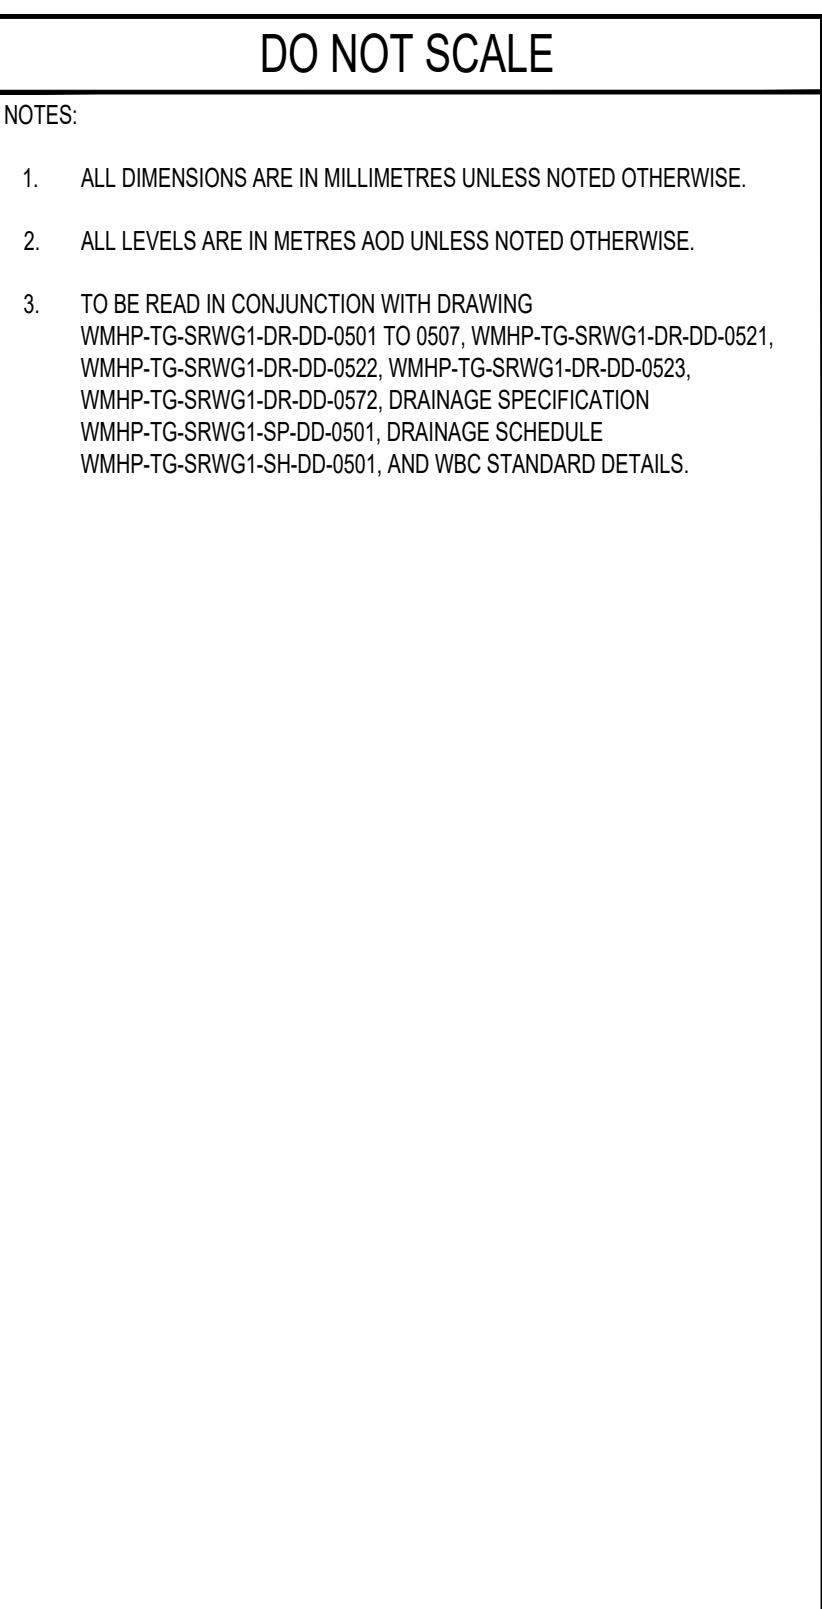

KEY PLAN

SWDR - SPINE ROAD AND WESTERN GATEWAY PHASE 1

DRAWING STATUS: **SUITABLE FOR REVIEW & COMMENT** **S3**

CONTRACTOR:

Balfour Beatty

PROJECT: WOKINGHAM MAJOR HIGHWAYS PROGRAMME
SPINE ROAD AND WESTERN GATEWAY PHASE 1

SCALE @ A1:	CHECKED:	APPROVED:
AS SHOWN	ARL	JC
PROJECT NO:	DESIGNED:	DRAWN:
C118047	MH	MH
		DATE:
		March 21
DRAWING NO:	REV:	
WMHP-TG-SRWG1-DR-DD-0565	P01	



© Crown copyright and database rights 2018 OS 100005035. You are granted a non-exclusive, royalty free, revocable licence solely to view the Licensed Data for non-commercial purposes for the period during which Tony Gee and Partners LLP makes it available. You are not permitted to copy, sub-licence, distribute, sell or otherwise make available the Licensed Data to third parties in any form. Third party rights to enforce the terms of this licence shall be reserved to OS.