




KEYPLAN

SWDR - SPINE ROAD AND WESTERN GATEWAY PHASE 1

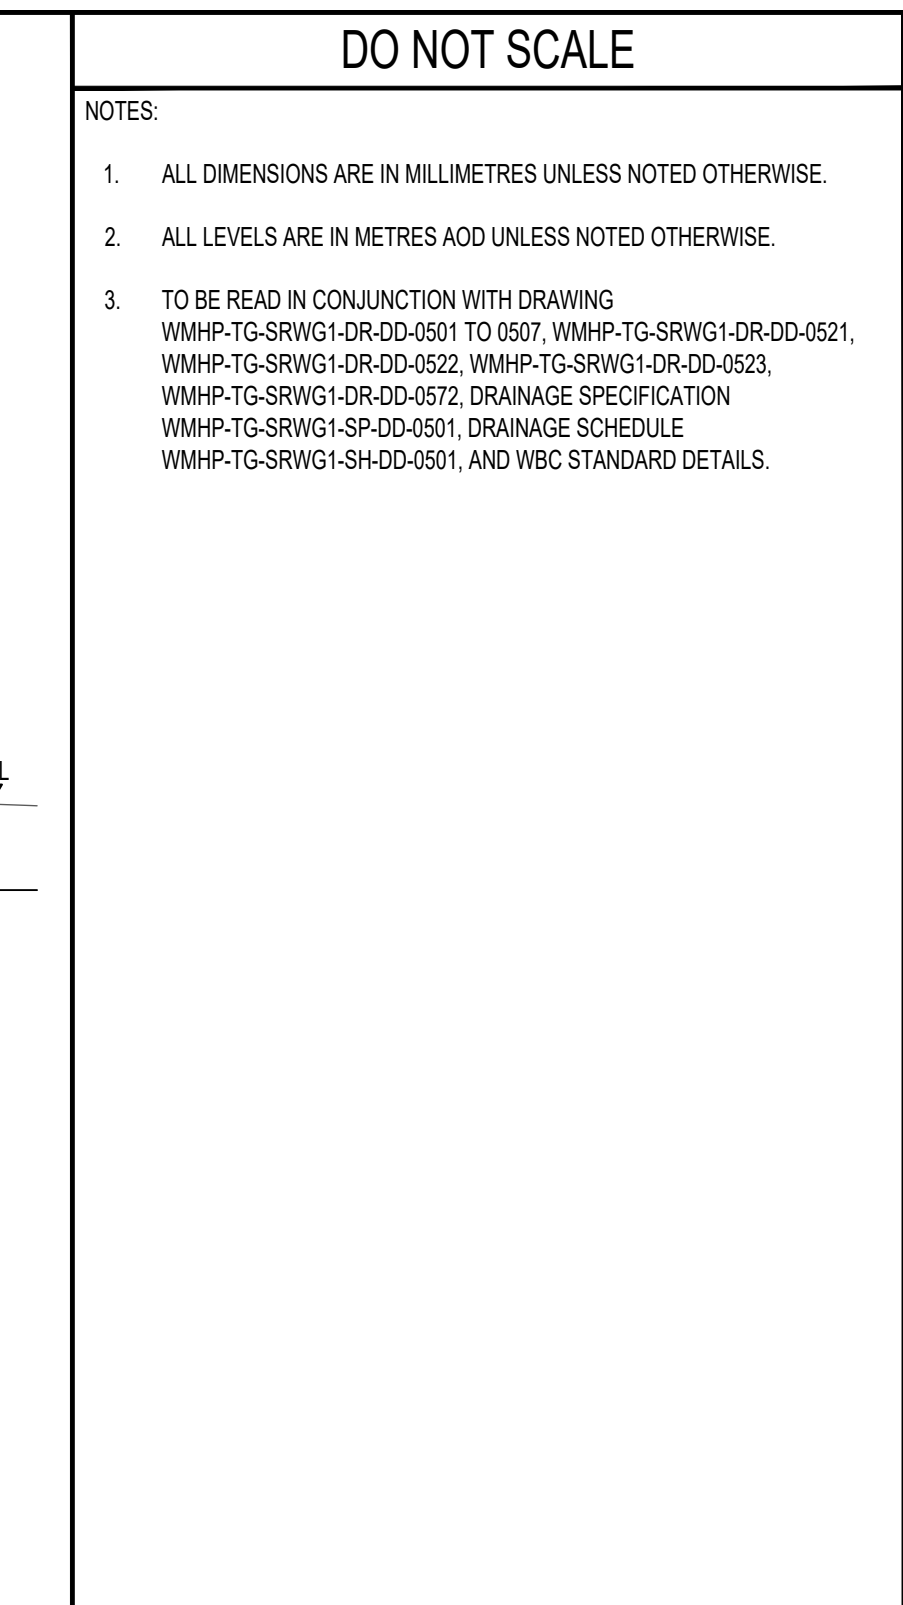