




File name: S:\PROJECTS\2018\18047\BIM\02-IM\DRAWINGS\WMHP-TG-SRWG1-DR-DD-051.DWG, printed on 01 October 2021 16:34:28, by John Cairne

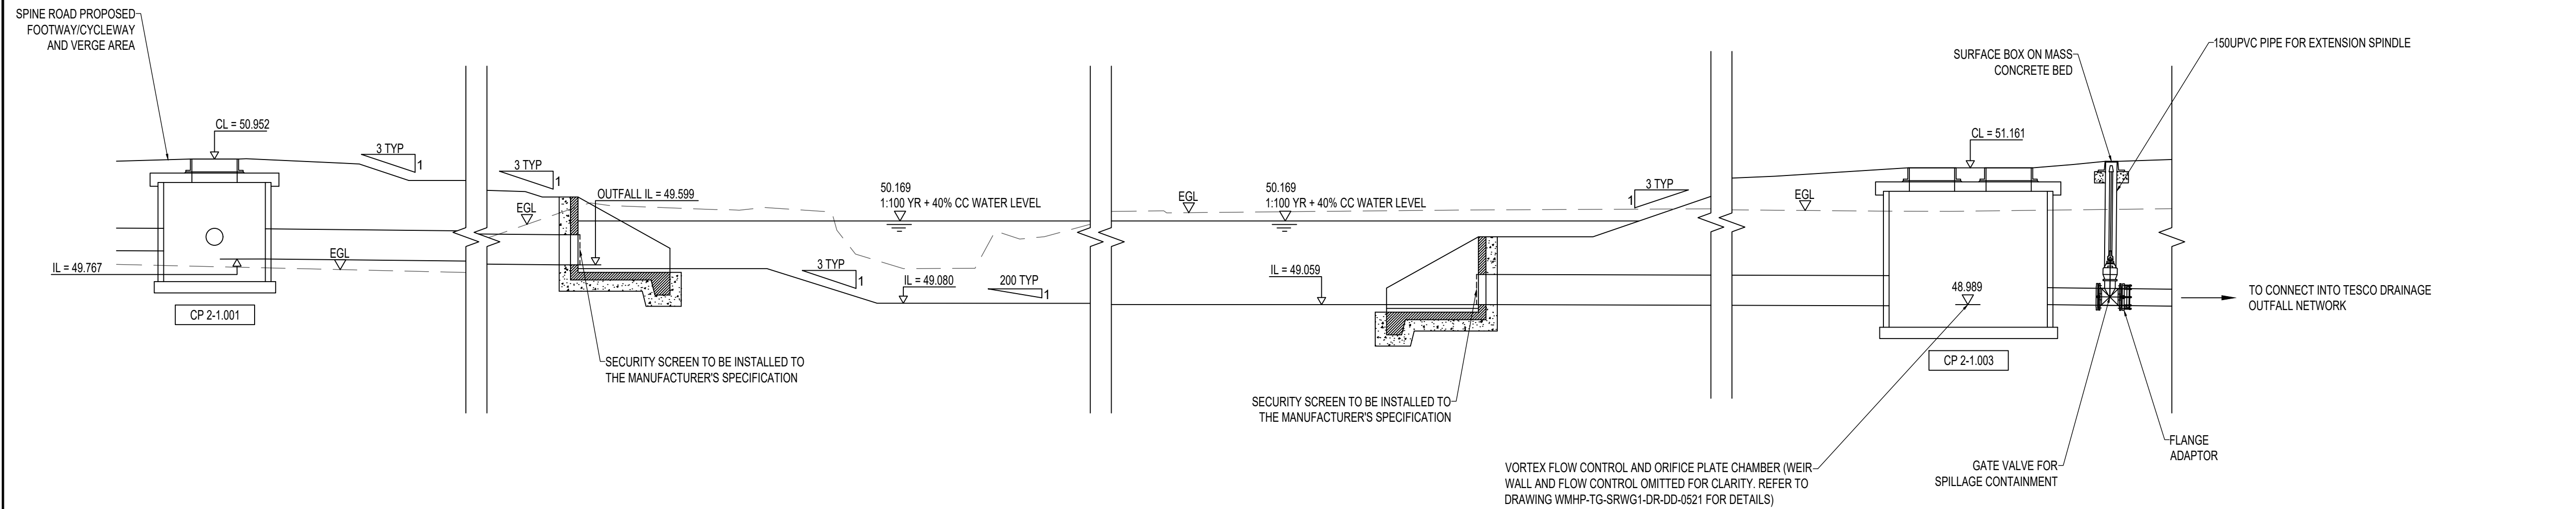

INDICATIVE SECTION OF CATCHMENT 2 BASIN
SCALE 1:50

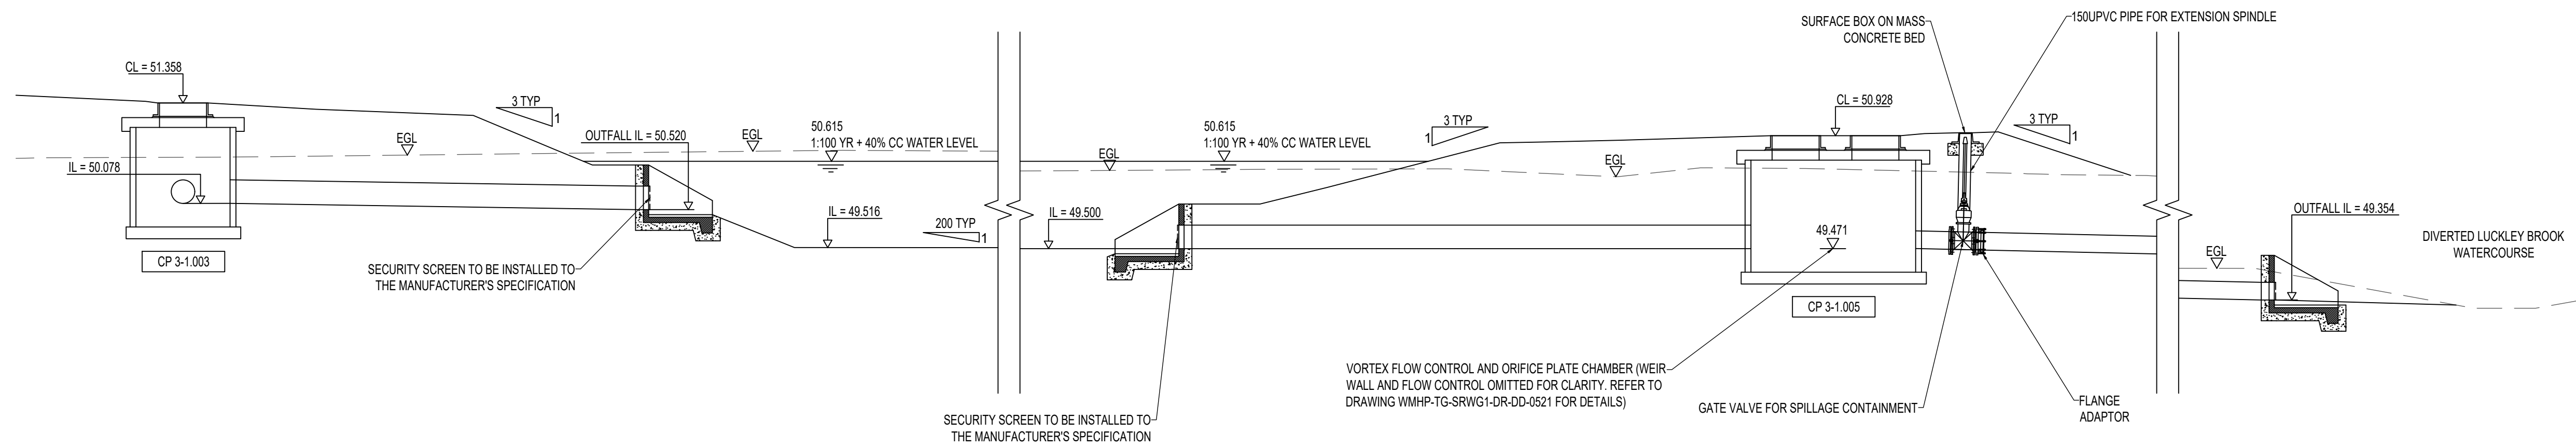

INDICATIVE SECTION OF CATCHMENT 3 BASIN
SCALE 1:50

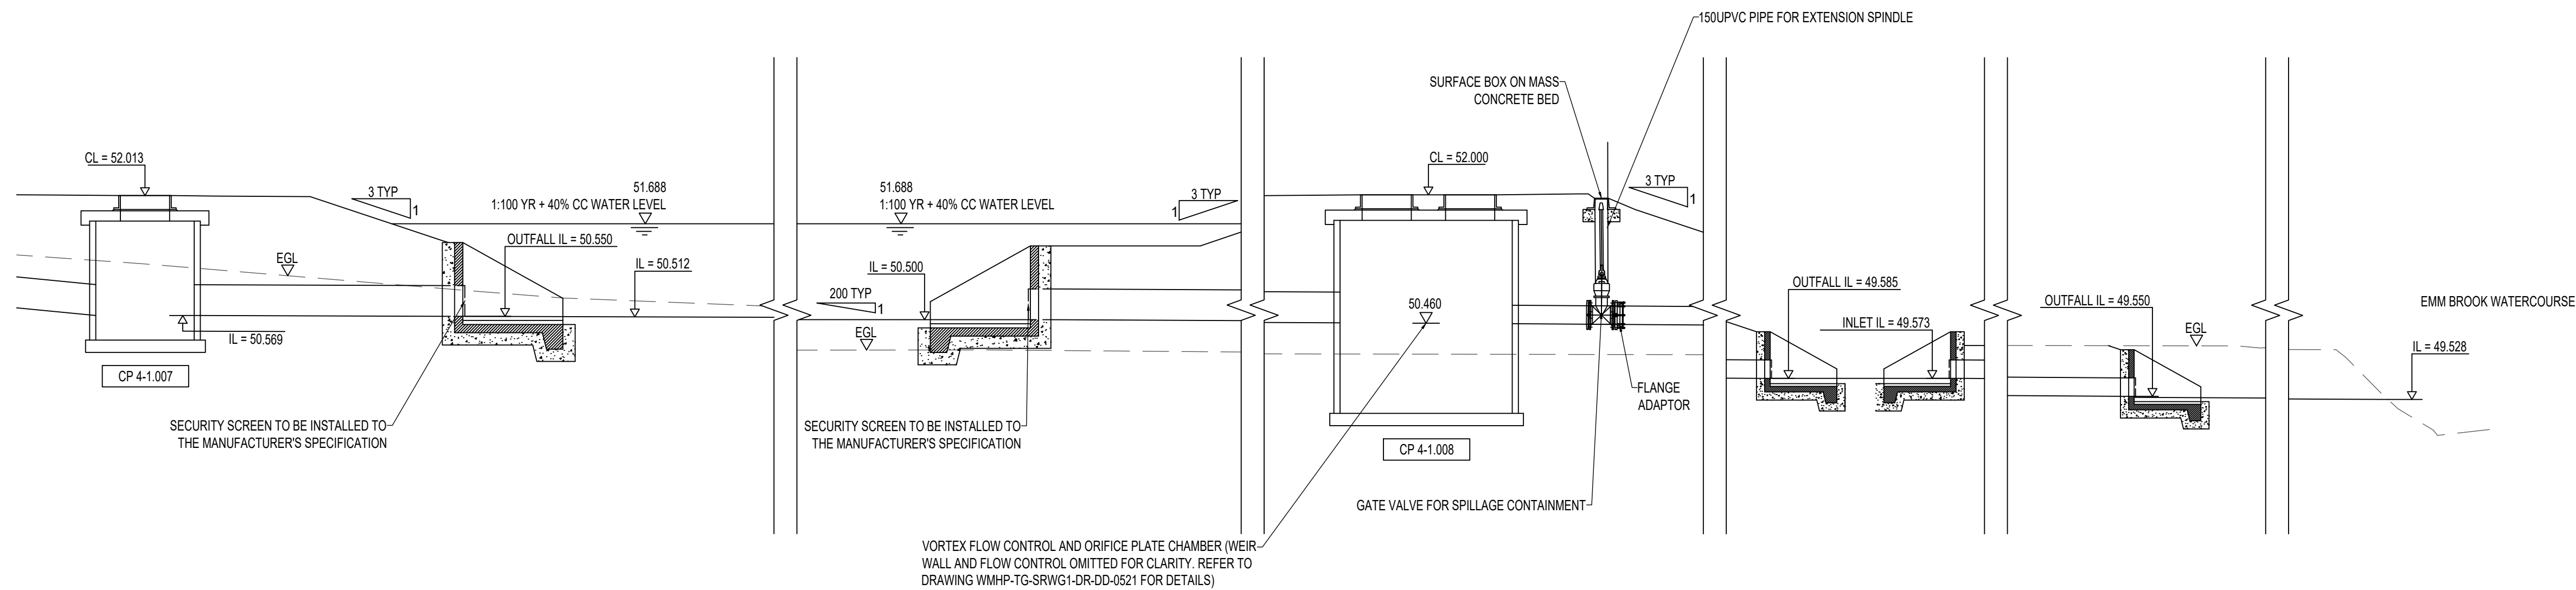


INDICATIVE SECTION OF CATCHMENT 4 BASIN
SCALE 1:50

DO NOT SCALE

NOTES:

1. ALL DIMENSIONS ARE IN MILLIMETRES UNLESS NOTED OTHERWISE.
2. ALL LEVELS ARE IN METRES AOD UNLESS NOTED OTHERWISE.
3. TO BE READ IN CONJUNCTION WITH DRAWING WMHP-TG-SRWG1-DR-DD-0501 TO 0507, WMHP-TG-SRWG1-DR-DD-0521, WMHP-TG-SRWG1-DR-DD-0522, WMHP-TG-SRWG1-DR-DD-0523, WMHP-TG-SRWG1-DR-DD-0572, DRAINAGE SPECIFICATION WMHP-TG-SRWG1-SP-DD-0501, DRAINAGE SCHEDULE WMHP-TG-SRWG1-SH-DD-0501, AND WBC STANDARD DETAILS.

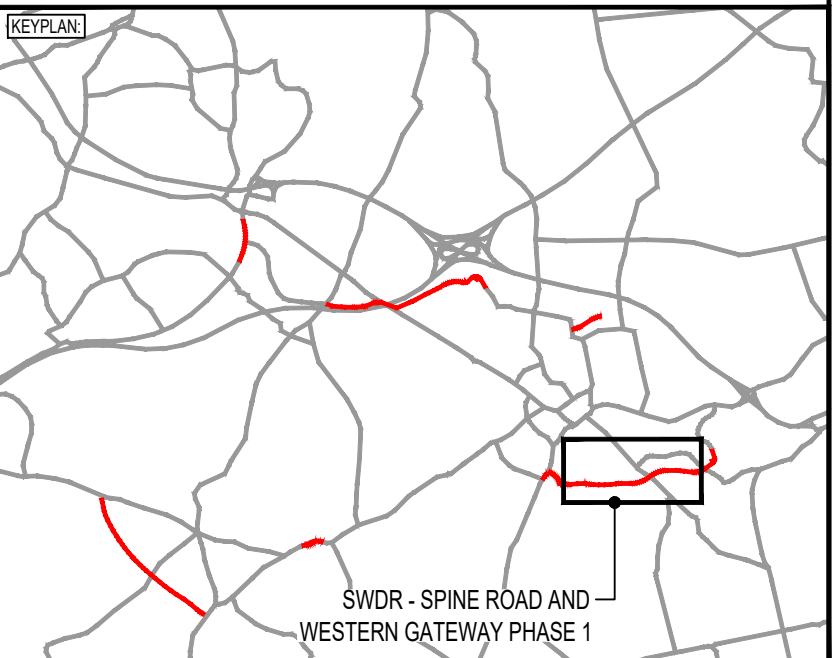

REV	DATE	BY	DESCRIPTION	CHK	APP
P03	01/10/2021	MH	REVISED FOR PLANNING DISCHARGE AND SCC COMMENTS	DJF	JC
P02	20/08/2021	MH	REVISED FOR PLANNING DISCHARGE AND SCC COMMENTS	DJF	JC
P01	08/03/2021	MH	FIRST ISSUE	DJF	JC

DRAWING STATUS: SUITABLE FOR REVIEW & COMMENT S3

DESIGNER: **Tony Gee** and Partners LLP
Hardy House
140 High Street
Esher, Surrey
KT10 9QJ
Tel: 01372 461600
www.tonygee.com
Consulting Civil, Structural and Geotechnical Engineers

CONTRACTOR: **Balfour Beatty**

CLIENT: **WOKINGHAM BOROUGH COUNCIL**
Shute End, Wokingham, Berkshire RG40 1BN
Tel: (0118) 974 6000 Web: www.wokingham.gov.uk

PROJECT: WOKINGHAM MAJOR HIGHWAYS PROGRAMME
SPINE ROAD AND WESTERN GATEWAY PHASE 1

TITLE: HIGHWAYS
DRAINAGE
ATTENUATION DETAILS
SHEET 1

SCALE @ A1: AS SHOWN	CHECKED: DJF	APPROVED: JC
PROJECT NO: C118047	DESIGNED: MH	DRAWN: MH
DRAWING NO: WMHP-TG-SRWG1-DR-DD-0571	DATE: March 21	REV: P03