




File name: S:\PROJECTS\2018\1807\BIM\01-IM\DRAWINGS\WMHP-TG-SRWG1-DR-DD-0572.DWG, printed on 19 January 2024 15:17:22, by Jennifer Barclay

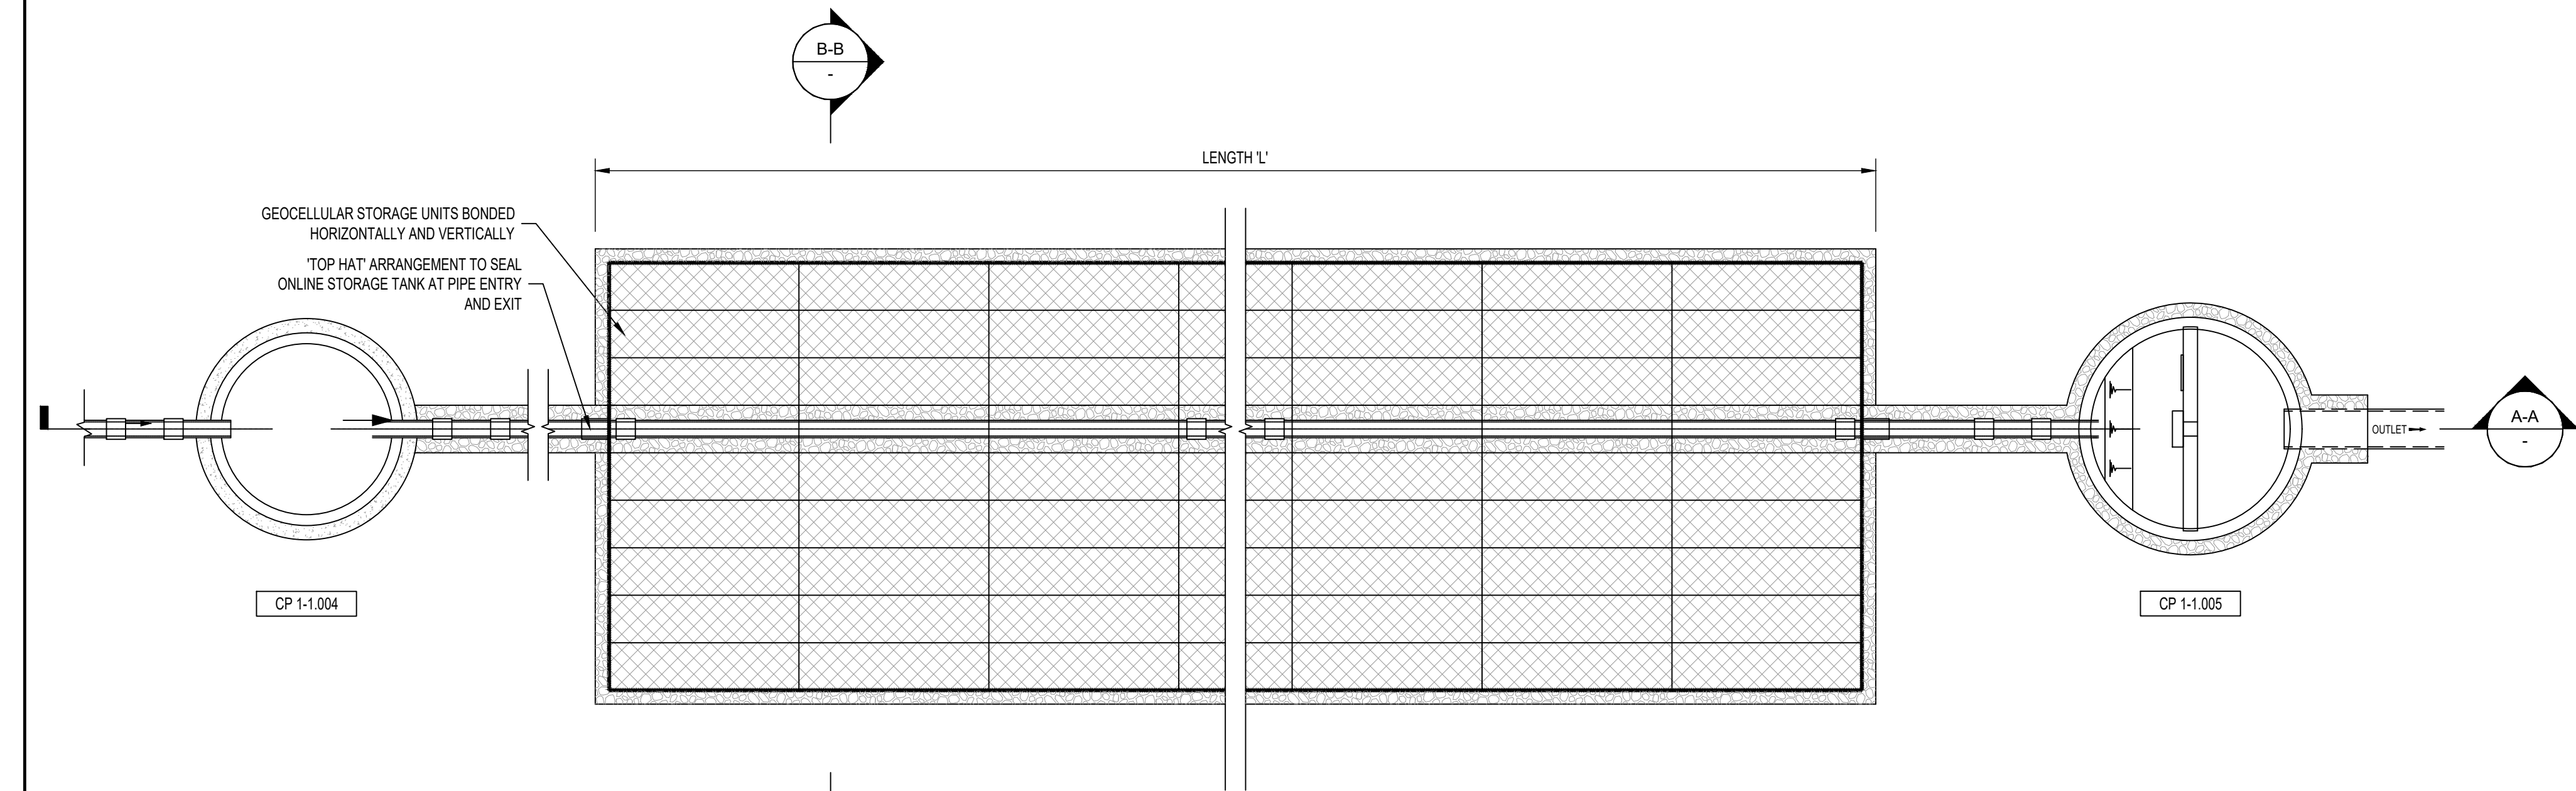


PLAN OF STORAGE TANK
SCALE 1:50

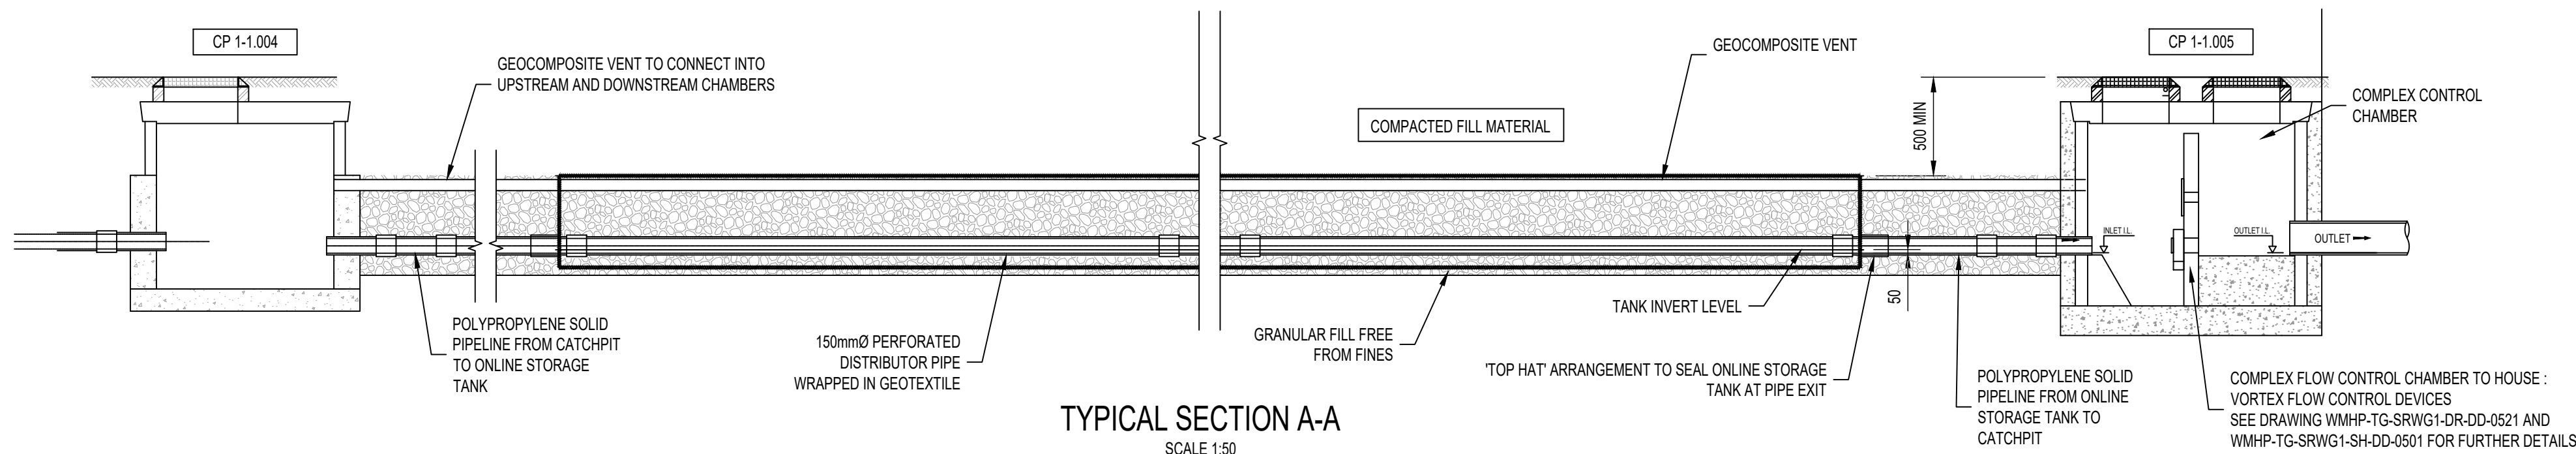

TYPICAL SECTION A-A
SCALE 1:50

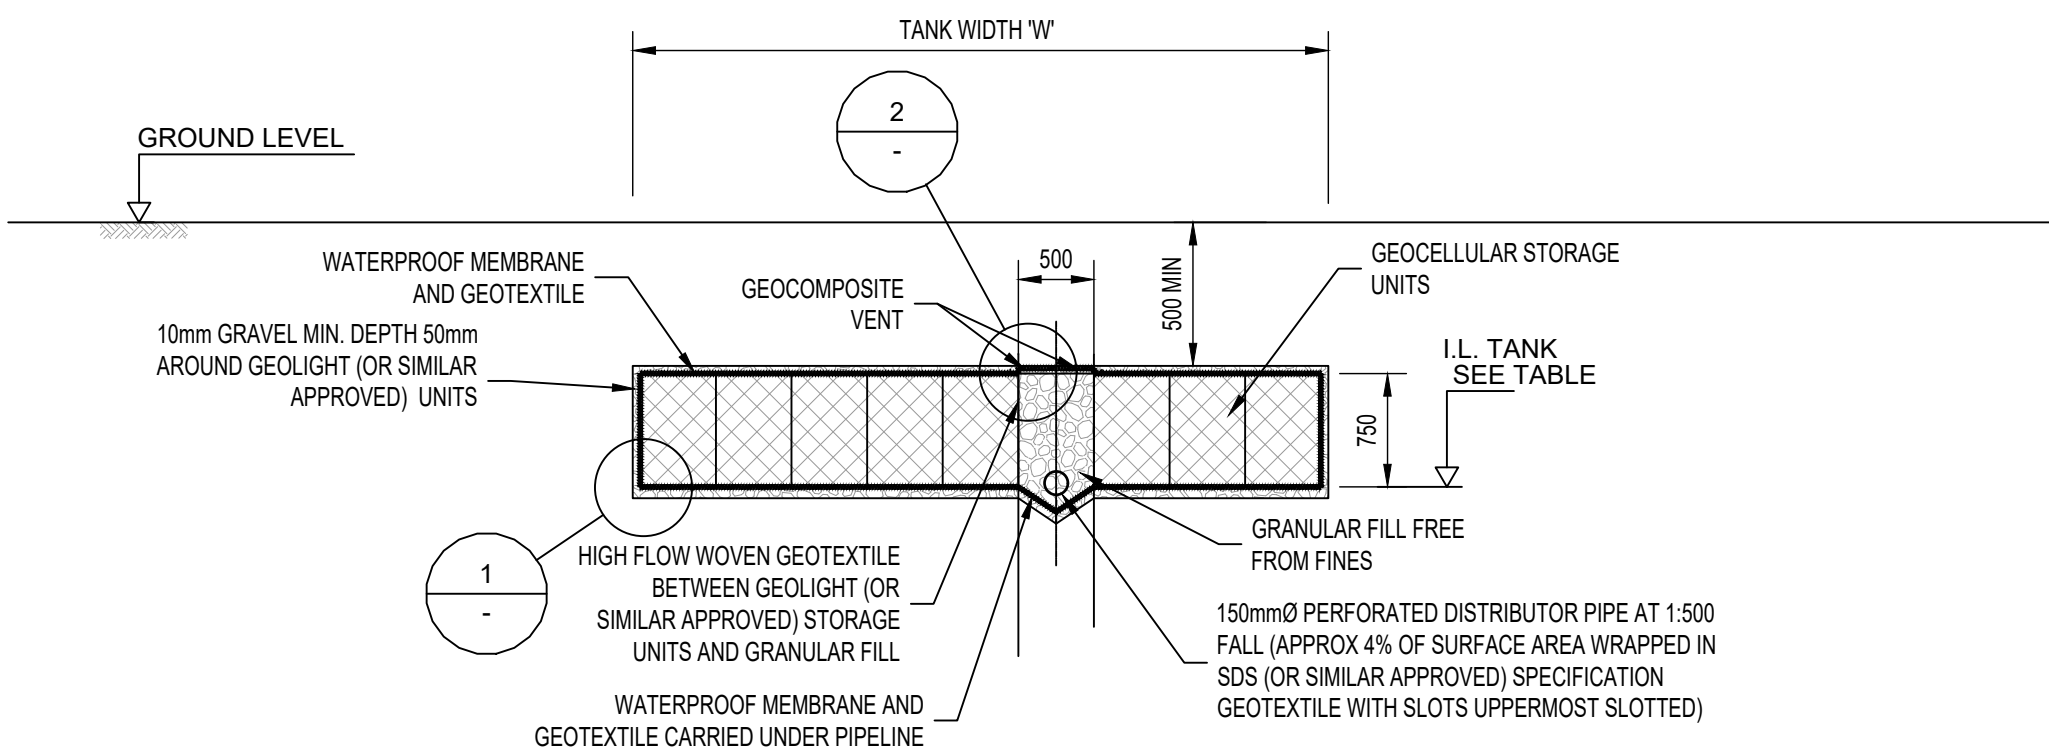


TYPICAL SECTION B-B
SCALE 1:50

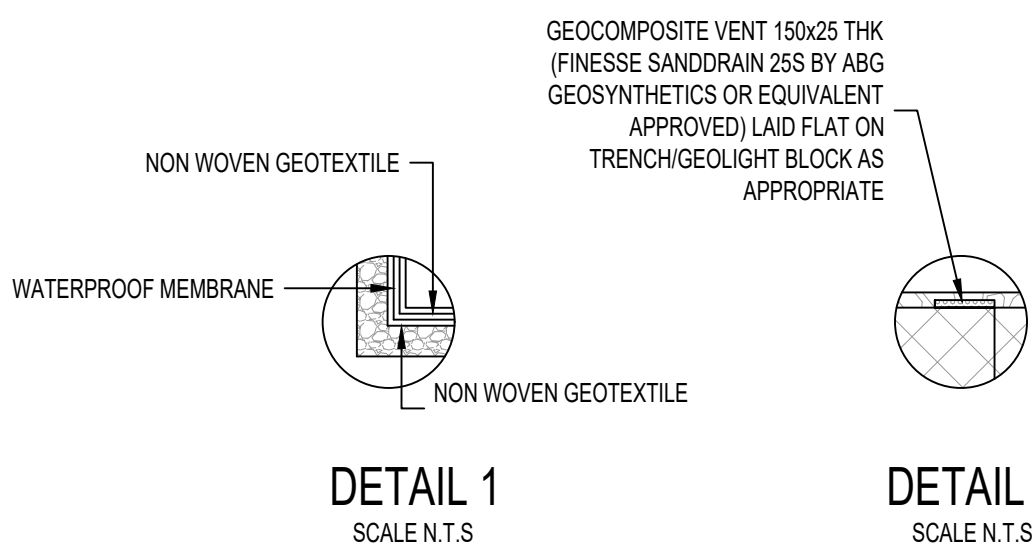

DETAIL 1
SCALE N.T.S.

DETAIL 2
SCALE N.T.S.


LENGTH 'L' (m)	WIDTH 'W' (m)	TANK INVERT LEVEL (m AOD)	TANK COVER LEVEL (m AOD)	PIPE SIZE (mm)
18	4.5	49.049	51.060	150

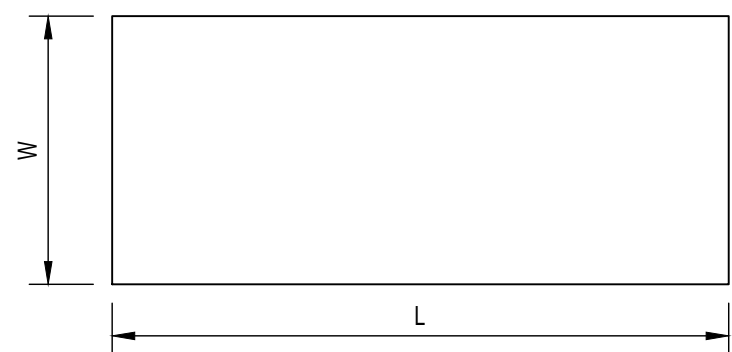

DO NOT SCALE

NOTES:

- ALL DIMENSIONS ARE IN MILLIMETRES UNLESS NOTED OTHERWISE.
- ALL LEVELS ARE IN METRES AOD UNLESS NOTED OTHERWISE.
- TO BE READ IN CONJUNCTION WITH DRAWING WMHP-TG-SRWG1-DR-DD-0501 TO 0507, WMHP-TG-SRWG1-DR-DD-0521, WMHP-TG-SRWG1-DR-DD-0523, WMHP-TG-SRWG1-DR-DD-0571, WMHP-TG-SRWG1-DR-DD-0572 AND DRAINAGE SPECIFICATION WMHP-TG-SRWG1-SP-DD-0501, DRAINAGE SCHEDULE WMHP-TG-SRWG1-SH-DD-0501, AND WBC STANDARD DETAILS.

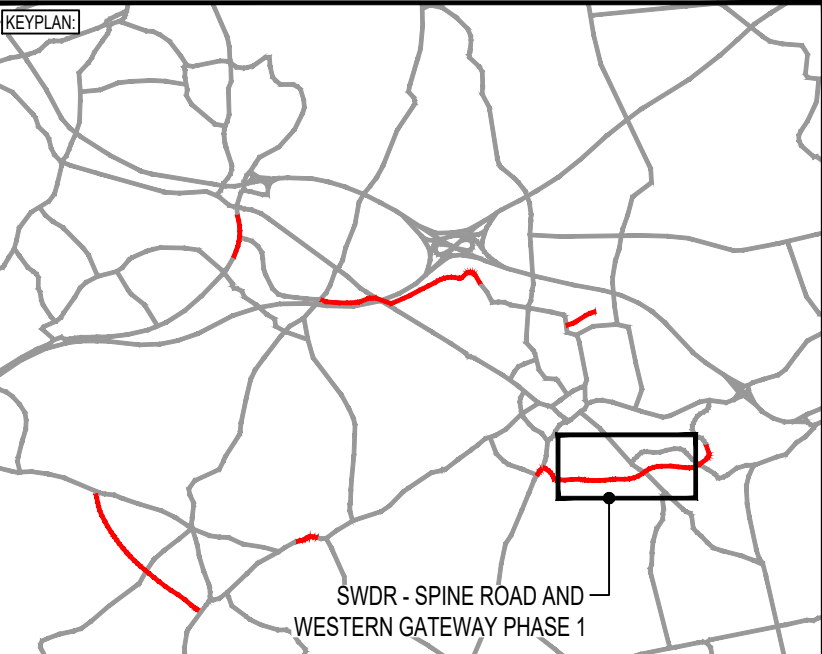

P05	19/01/2024	JB	ROUNDABOUT VE UPDATE	DJF	JC
P04	02/06/2022	HD	MATTERS OUTSTANDING WMHP-TG-SRWG1-RG-DM-0010	BH	JC
P03	01/10/2021	MH	REVISED FOR PLANNING DISCHARGE AND SCO COMMENTS	DJF	JC
REV	DATE	BY	DESCRIPTION	CHK	APP

DRAWING STATUS:

SUITABLE FOR REVIEW & COMMENT

S3

DESIGNER:

Tony Gee and Partners LLP
Hardy House
140 High Street
Esher, Surrey
KT10 9QJ
Tel: 01372 461600
www.tonygee.com
Consulting Civil, Structural and Geotechnical Engineers

CLIENT:

WOKINGHAM BOROUGH COUNCIL
Shute End, Wokingham, Berkshire RG40 1BN
Tel: (0118) 974 6000 Web: www.wokingham.gov.uk

PROJECT:

WOKINGHAM MAJOR HIGHWAYS PROGRAMME
SPINE ROAD AND WESTERN GATEWAY PHASE 1

TITLE:

HIGHWAYS
DRAINAGE
ATTENUATION DETAILS

SHEET 2

SCALE @ A1:	CHECKED:	APPROVED:
AS SHOWN	DJF	JC
PROJECT NO:	DESIGNED:	DRAWN:
C118047	MH	MH
DRAWING No:	DATE:	REV:
WMHP-TG-SRWG1-DR-DD-0572	March 21	P05