


DO NOT SCALE

NOTES:

- ALL DIMENSIONS ARE IN MILLIMETRES UNLESS NOTED OTHERWISE.
- ALL LEVELS ARE IN METRES AOD UNLESS NOTED OTHERWISE.
- INTEGRATED GUARDRAIL ON HEADWALL TO BE HOT DIP GALVANISED TUBE AND CLAMP "KEE KLAMP" OR EQUIVALENT AND MEET CLASS 1 LOADING OF 500N/m TO BS 7818.
- EROSION PROTECTION IS SHOWN INDICATIVELY, EXTENTS ARE TO BE CONFIRMED.

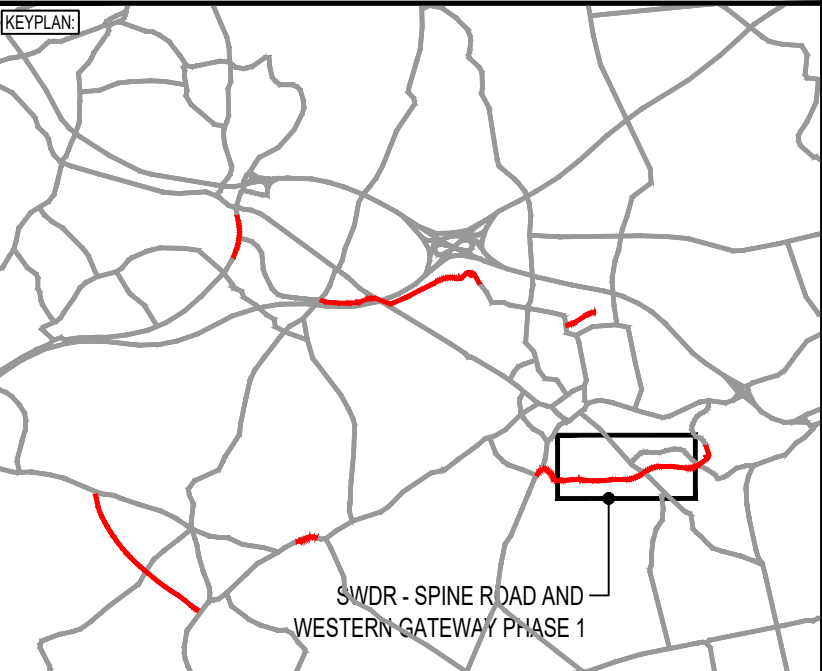

P01	18/06/2021	MS	FIRST ISSUE	DJF	JC
REV	DATE	BY	DESCRIPTION	CHK	APP

DRAWING STATUS: **SUITABLE FOR REVIEW & COMMENT** **S3**

DESIGNER: **Tony Gee** and Partners LLP
Hardy House
140 High Street
Esher, Surrey
KT10 9QJ
Tel: 01372 461600
www.tonygee.com
Consulting Civil, Structural and Geotechnical Engineers

CONTRACTOR:

Balfour Beatty

CLIENT: **WOKINGHAM BOROUGH COUNCIL**
Shute End, Wokingham, Berkshire RG40 1BN
Tel: (0118) 974 6000 Web: www.wokingham.gov.uk

PROJECT: **WOKINGHAM MAJOR HIGHWAYS PROGRAMME
SPINE ROAD AND WESTERN GATEWAY PHASE 1**






TITLE: **PRELIMINARY SANG
DRAINAGE
CULVERT F**

SHEET 1

SCALE @ AT:	CHECKED:	APPROVED:
AS SHOWN	DJF	JC

PROJECT NO:	DESIGNED:	DRAWN:	DATE:
C118047	MS	MS	June 21

DRAWING NO:	REV:
WMHP-TG-SRWG1-DR-DD-0574	P01

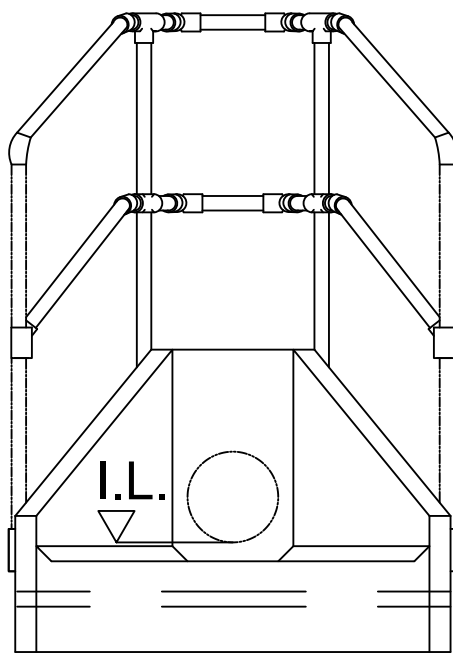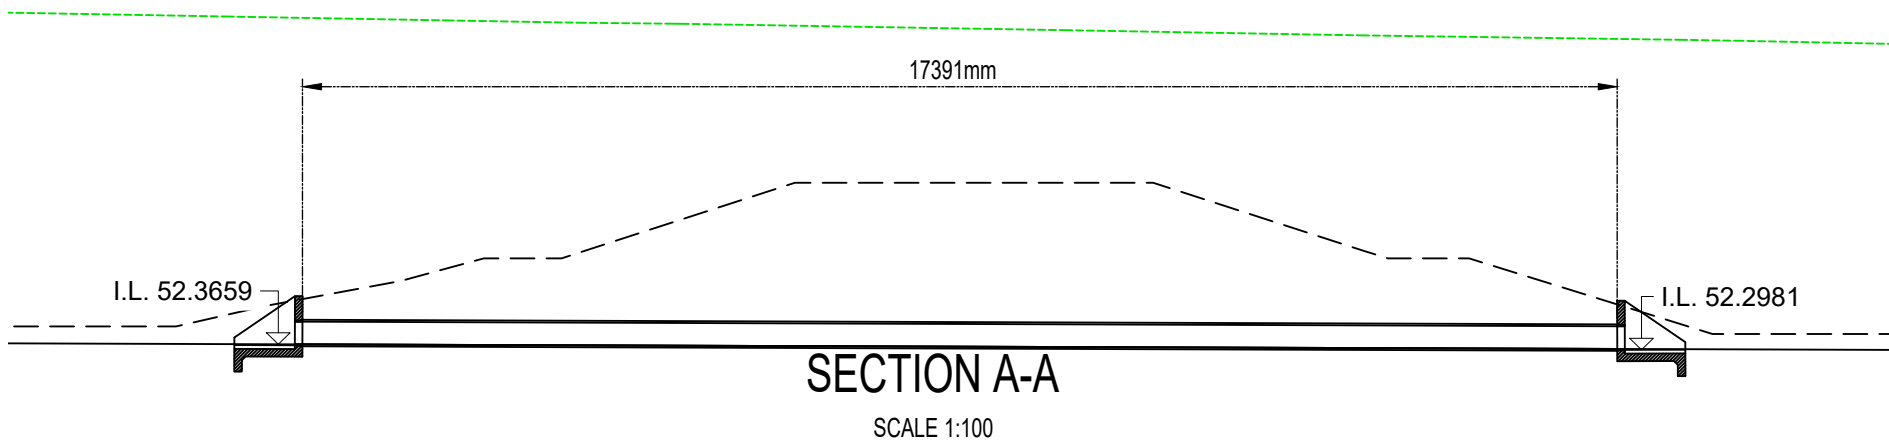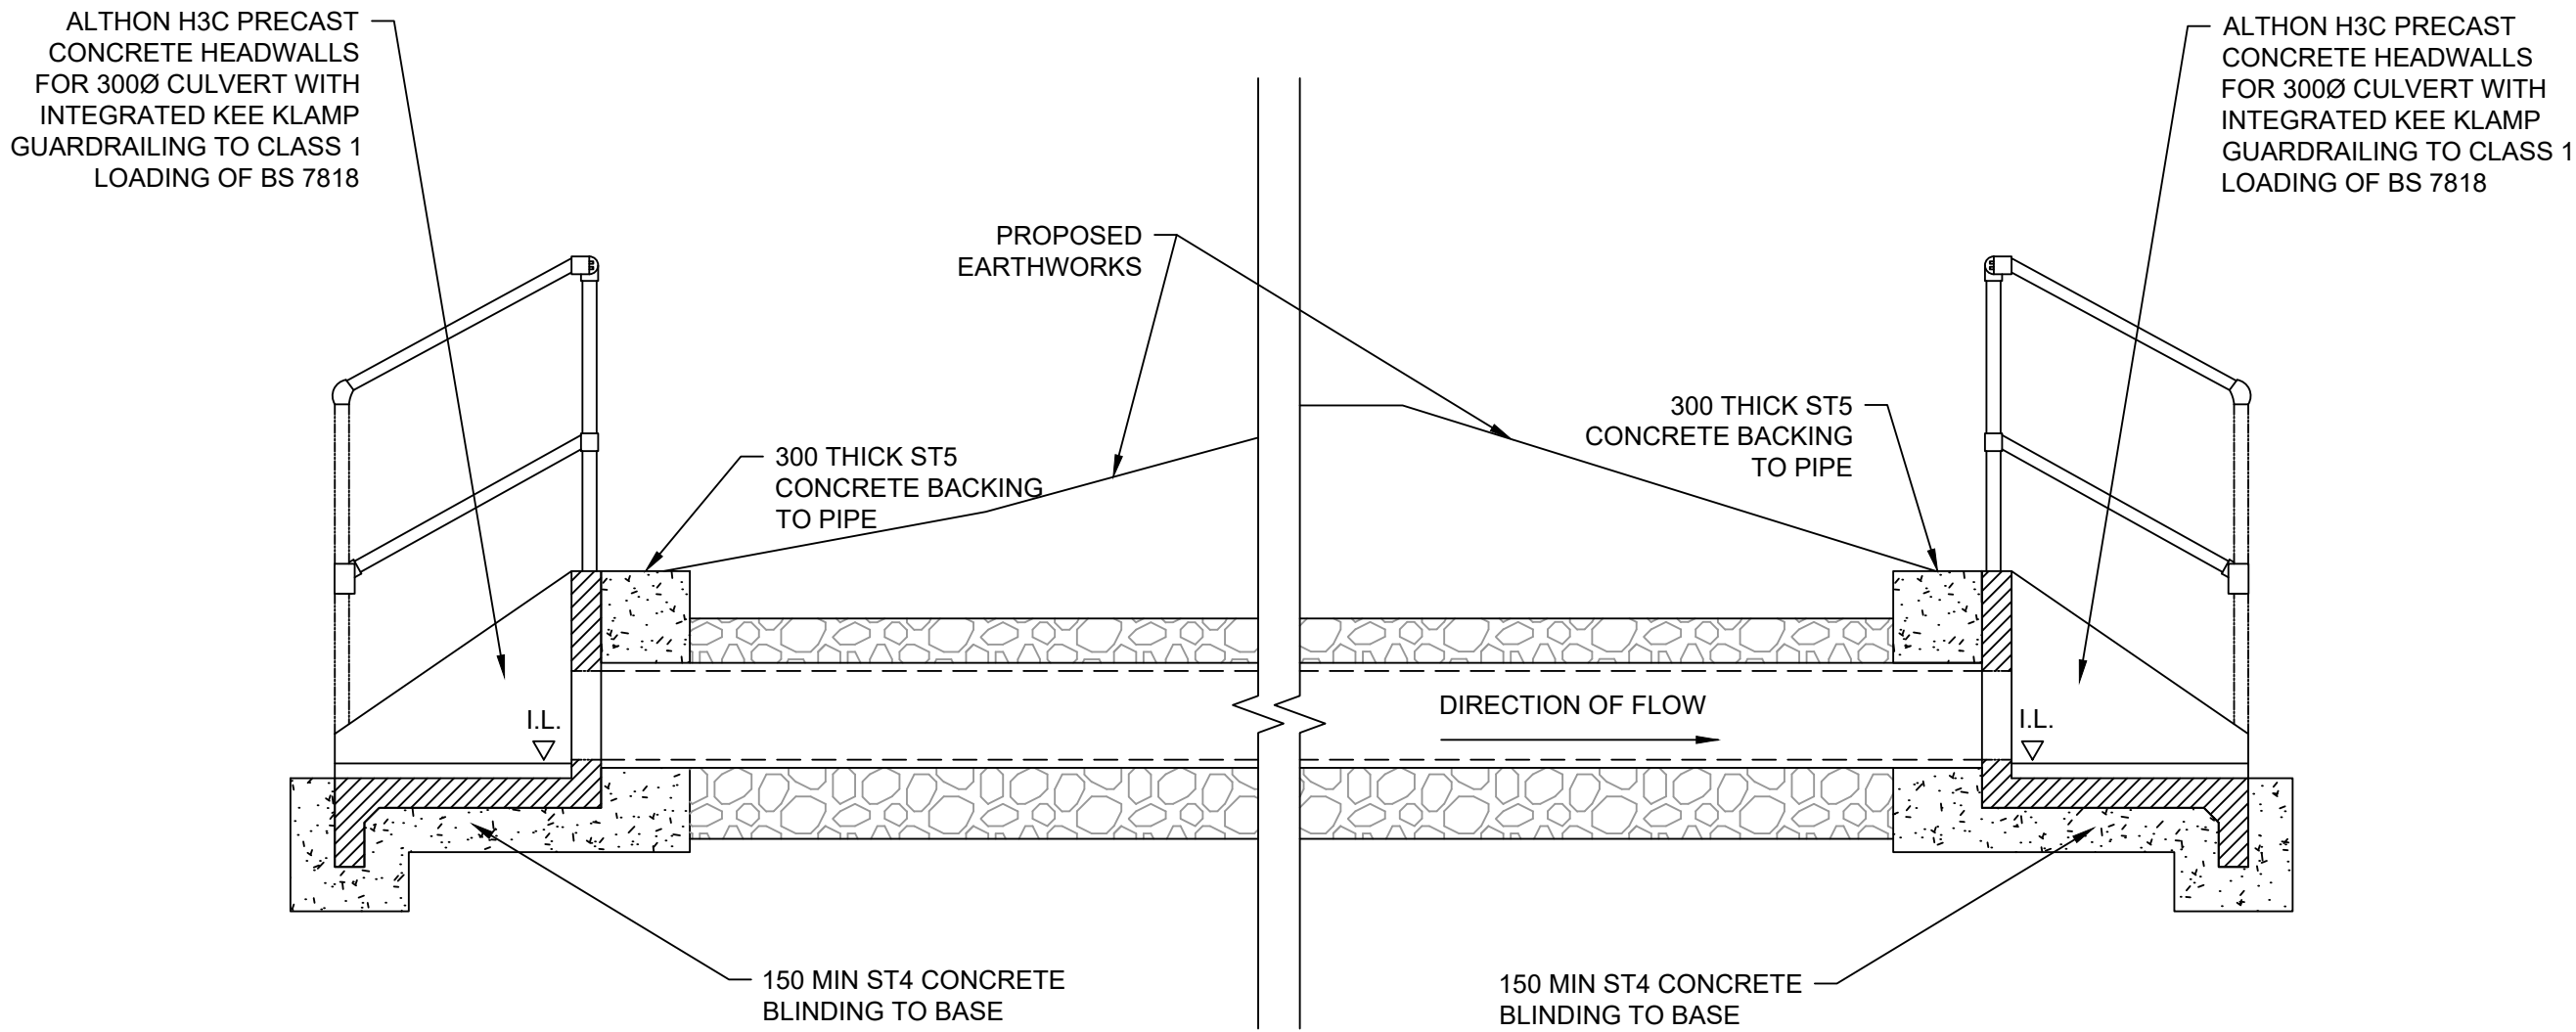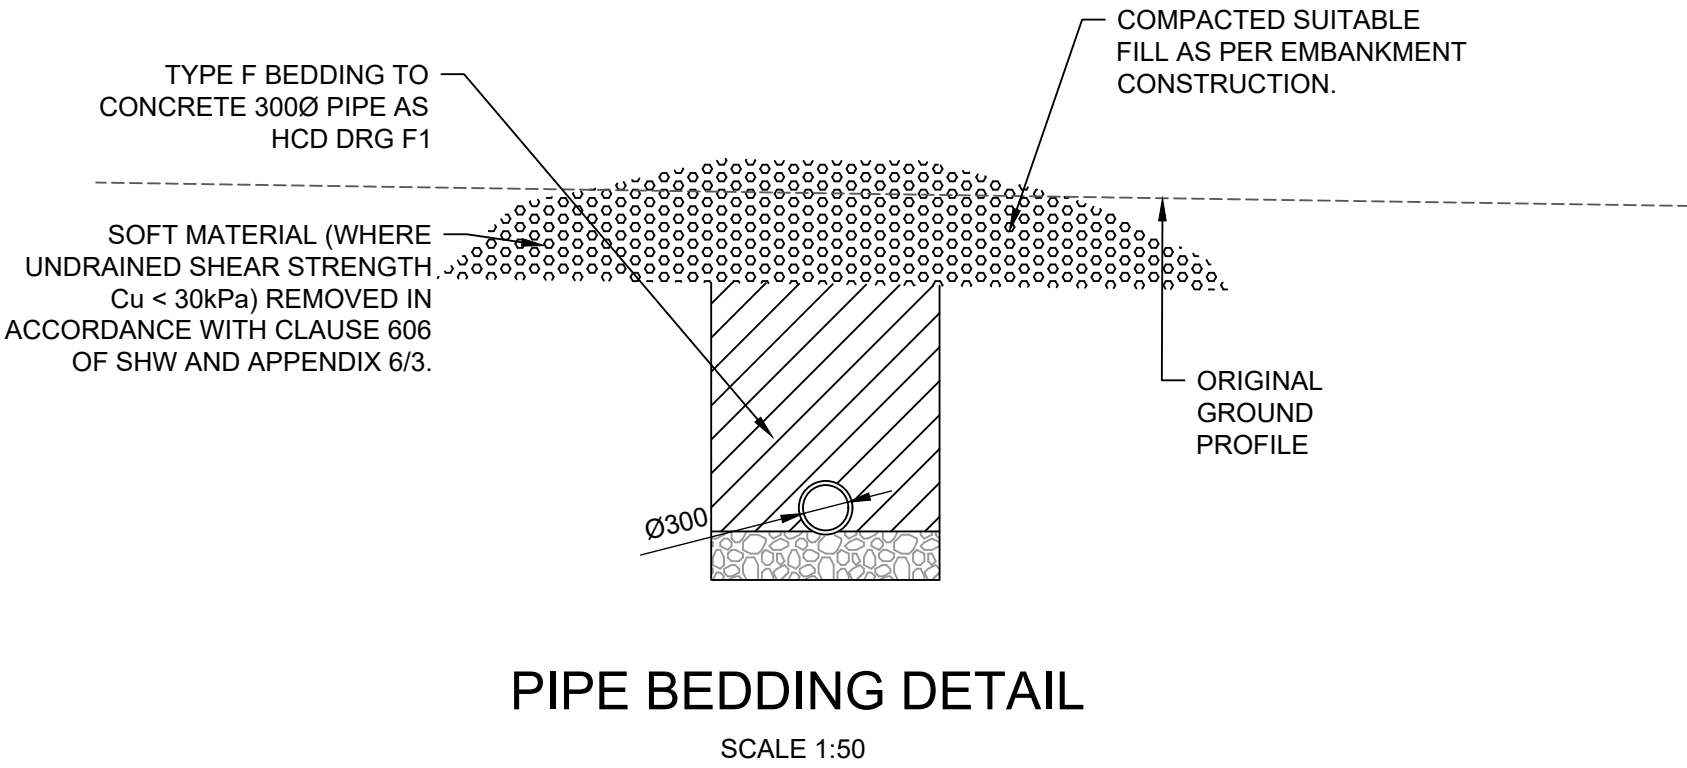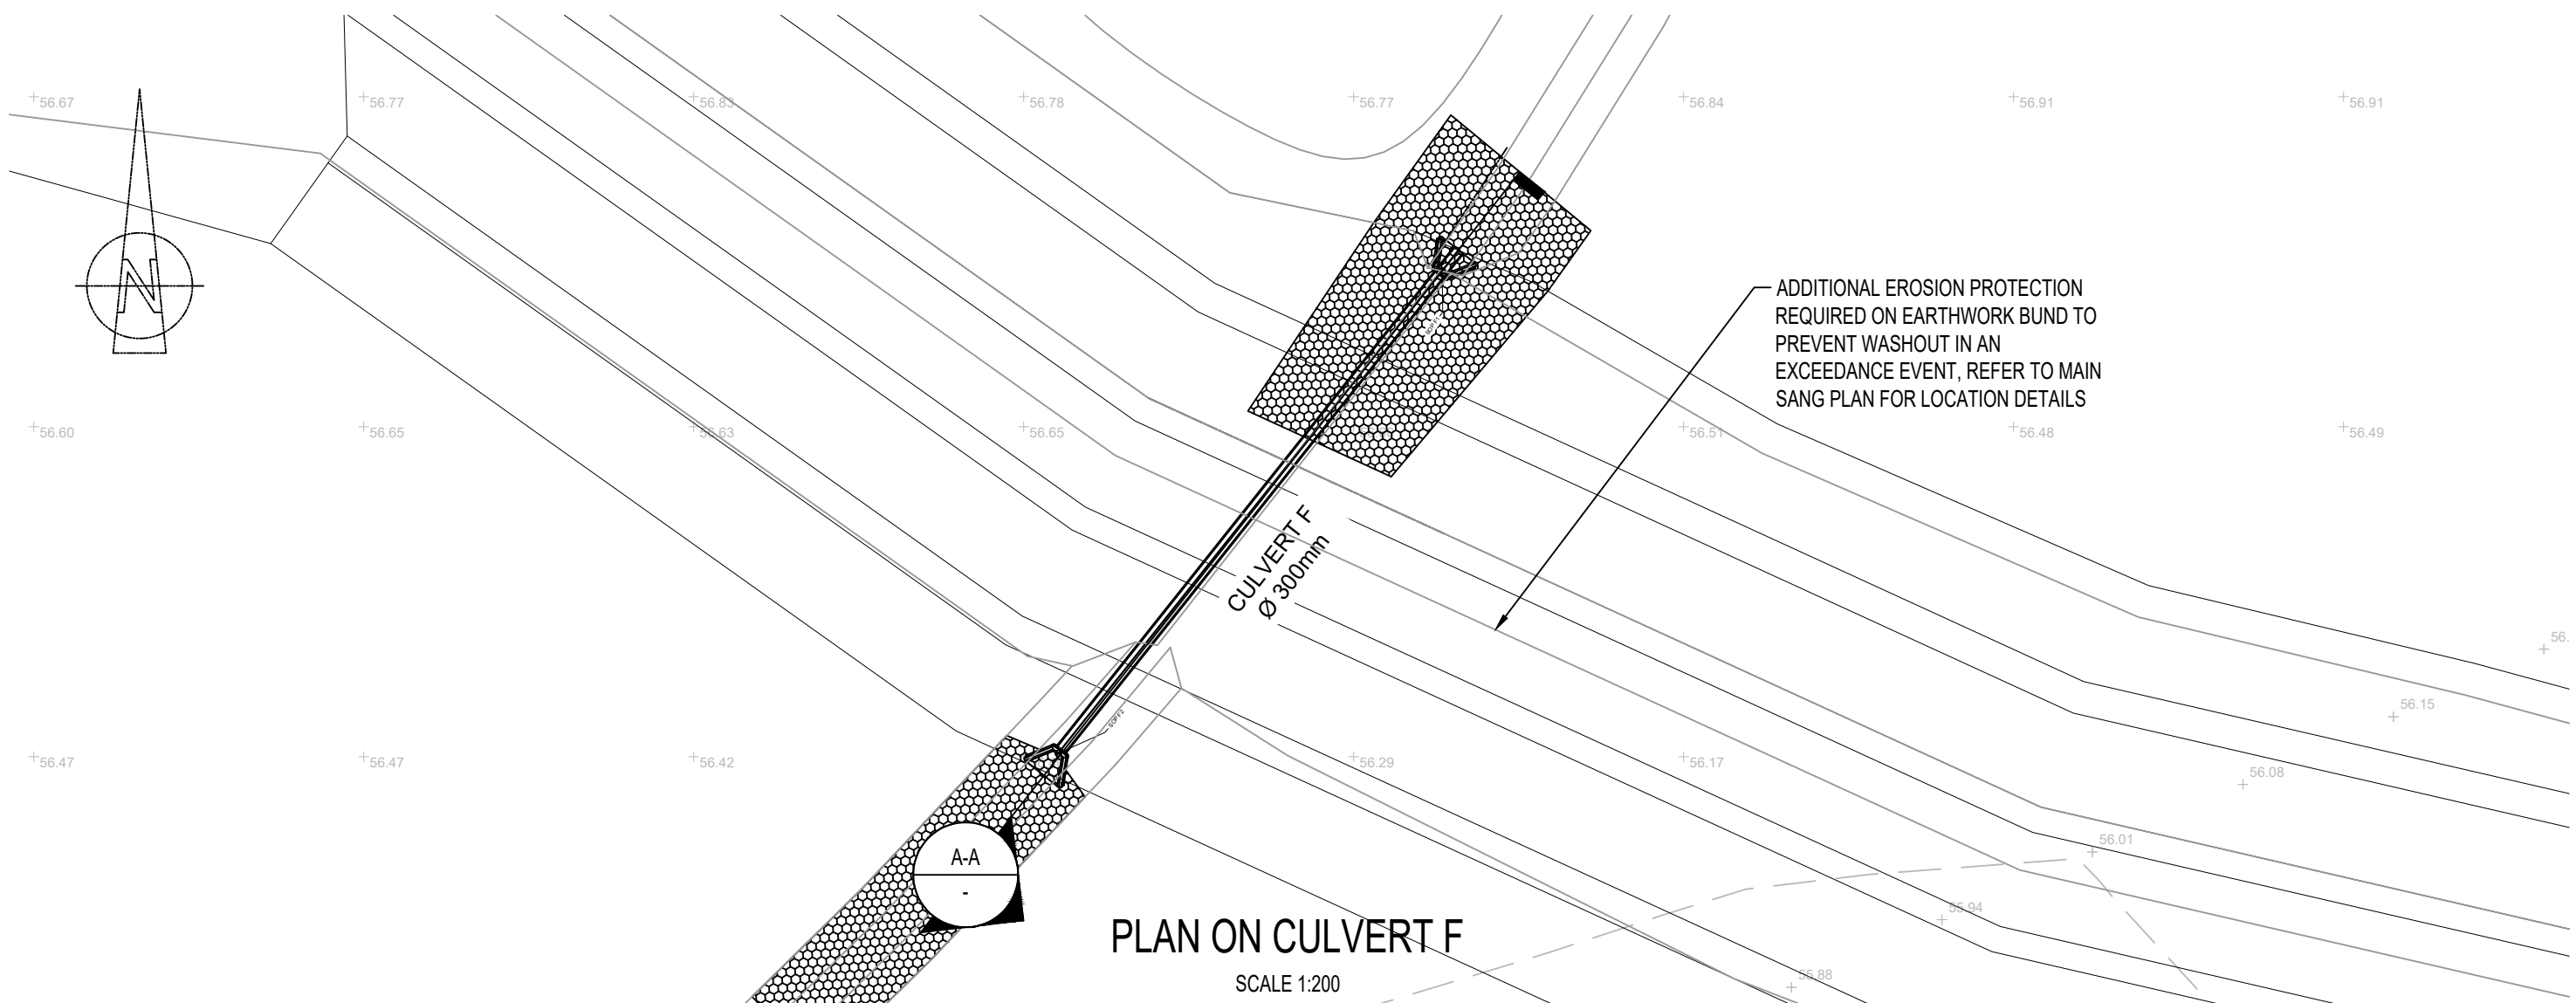

HEADWALL ELEVATION
SCALE 1:25

S.O.P	EASTING (m)	NORTHING (m)
F1	482345.95	167555.13
F2	482334.01	167540.76

CULVERT SETTING OUT

