

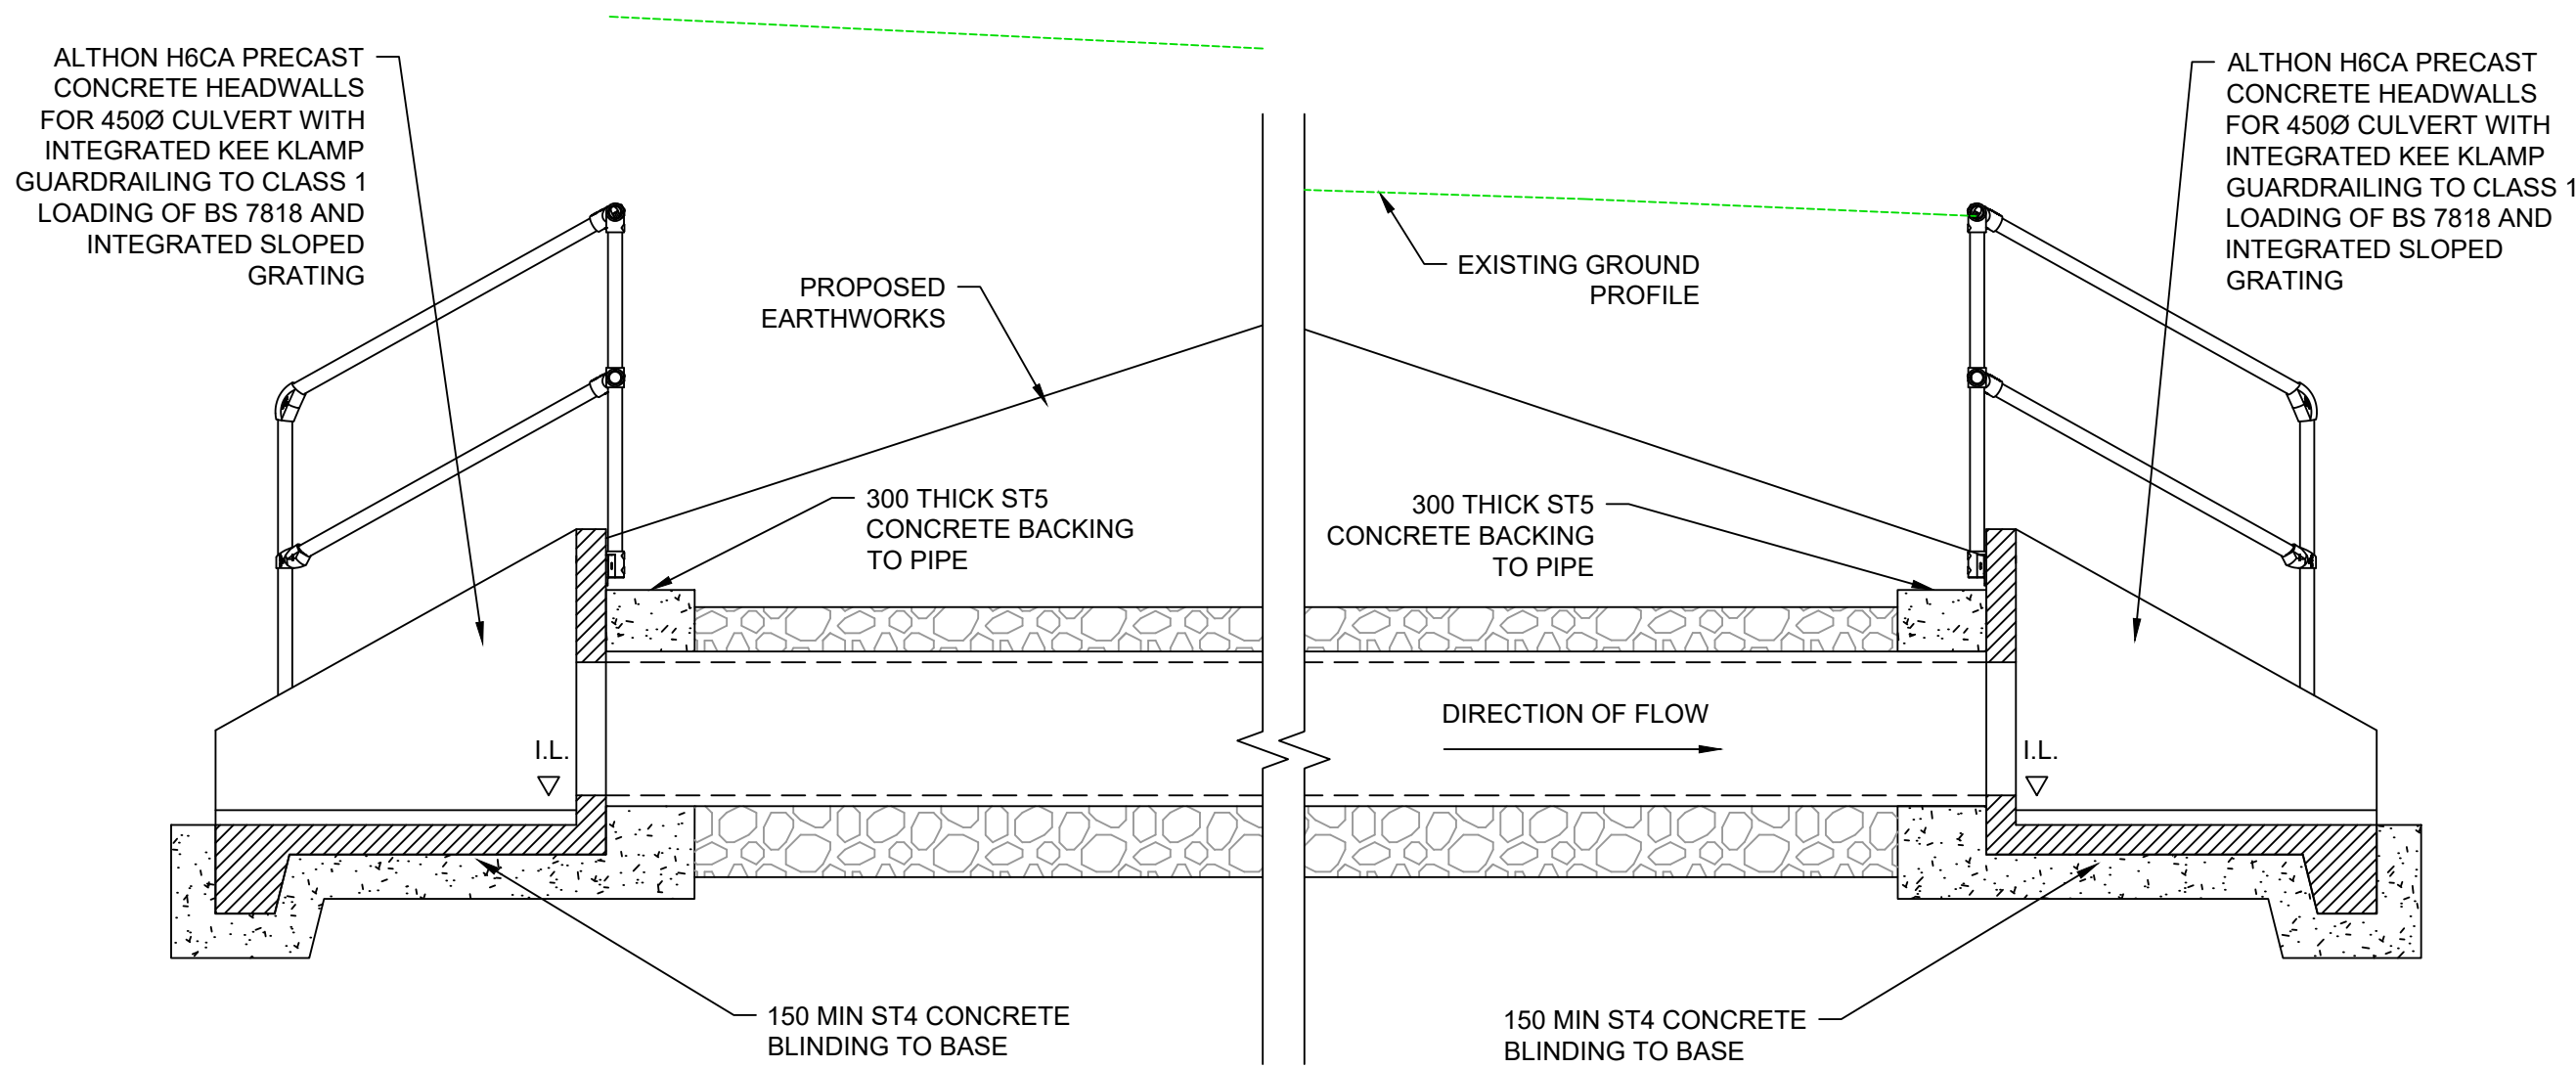
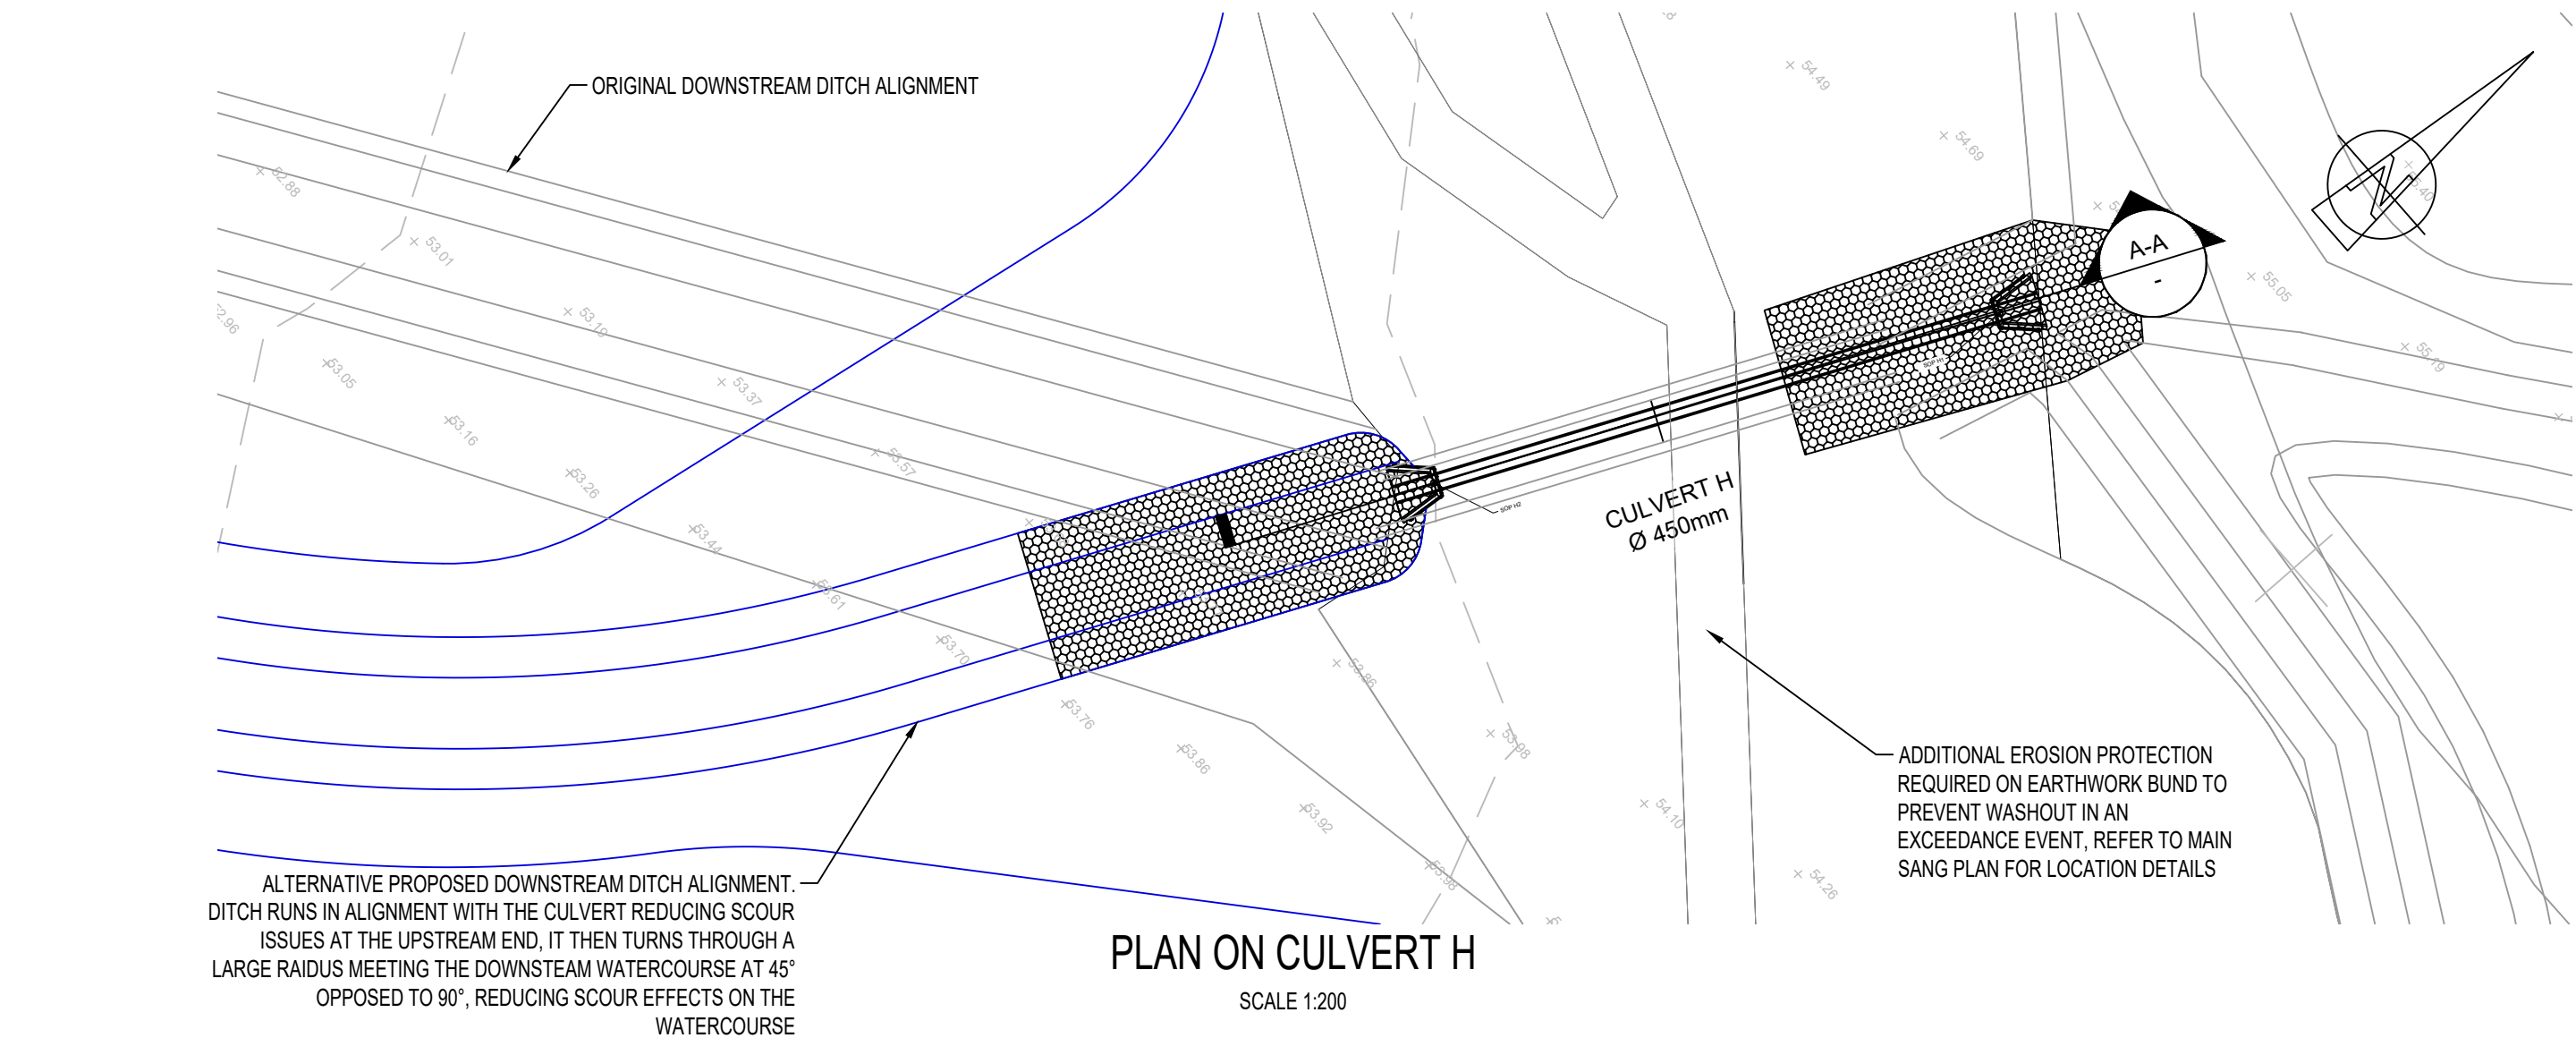
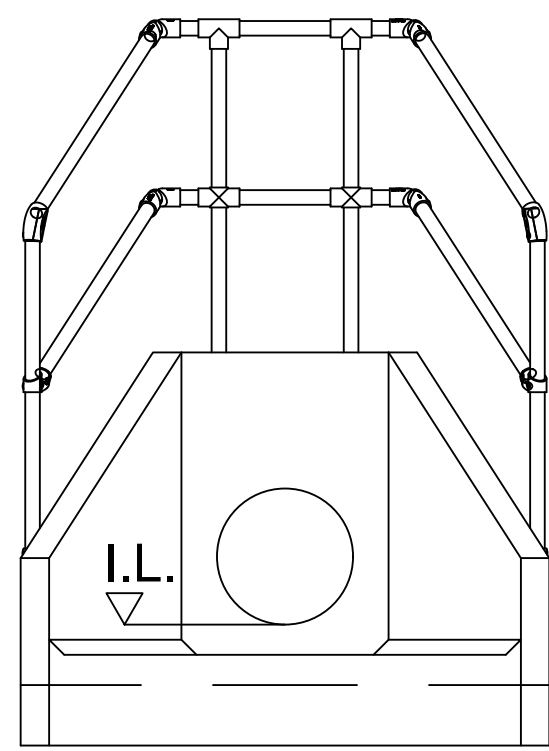
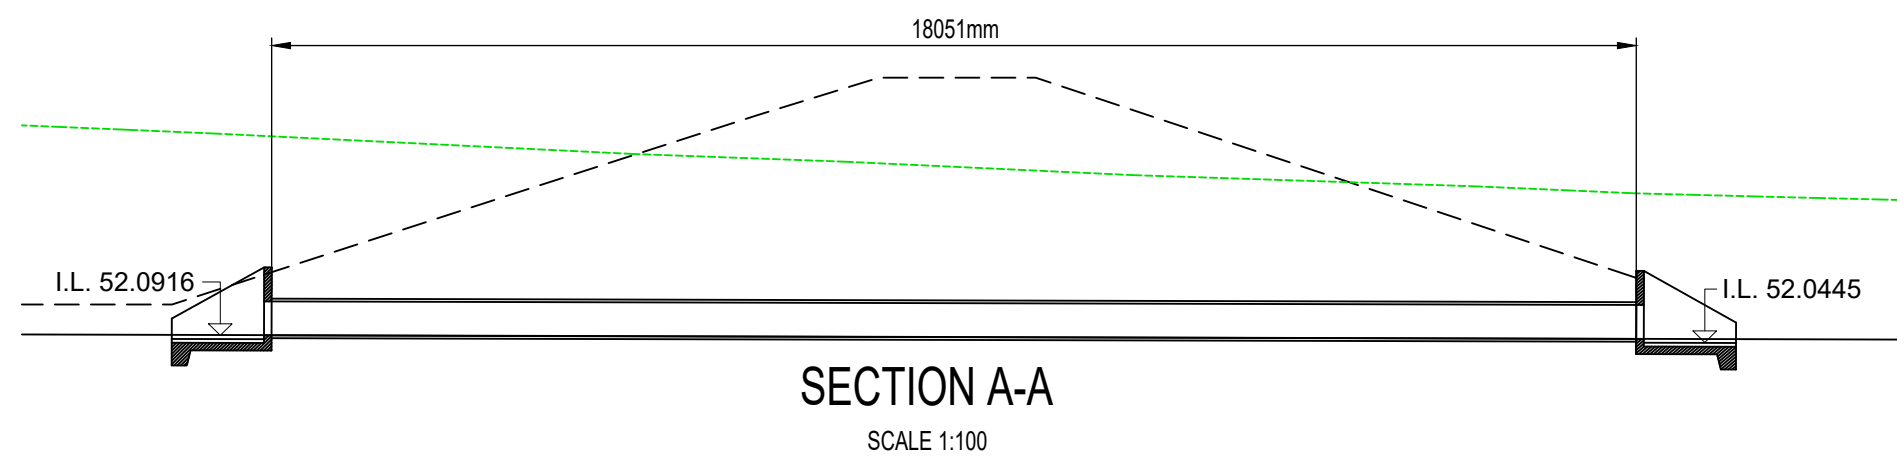


File name: S:\PROJECTS\2018\18047\BIM\01-WP\DRAWINGS\WMP-TG-SRWG1-DR-DD-0575.DWG, printed on: 25 June 2021 14:57:03, by: David Farnham

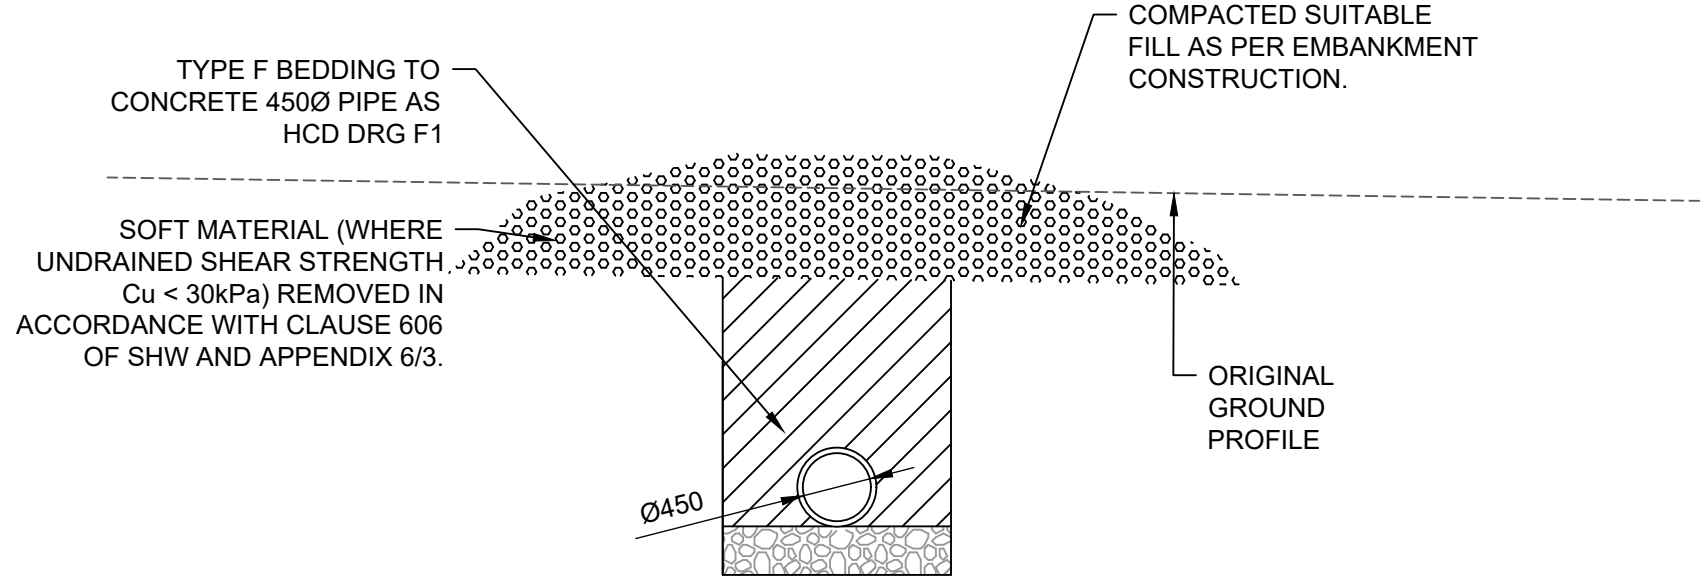


DOWNSTREAM/OUTLET HEADWALL
(SECTION ALONG C.L. OF CULVERT)
SCALE 1:25

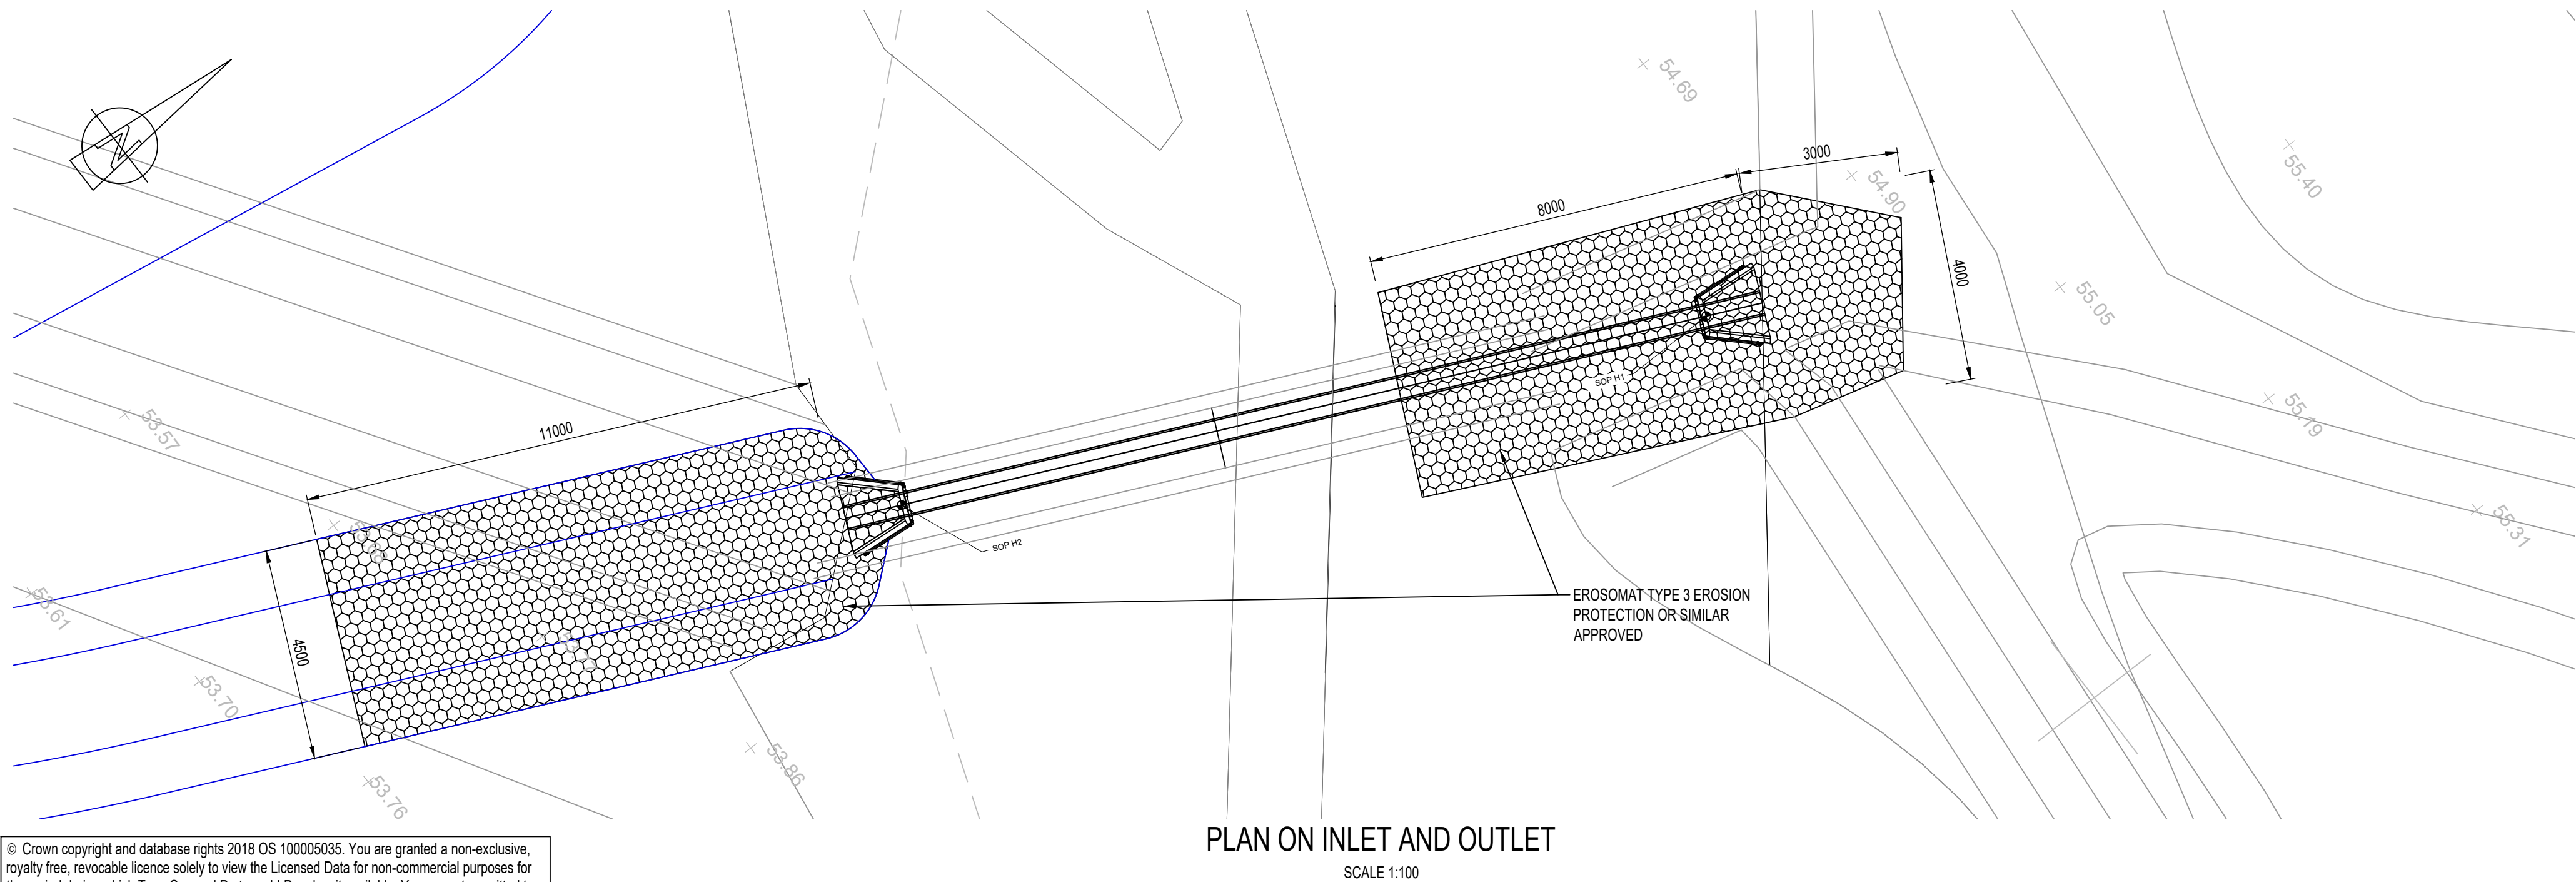

HEADWALL ELEVATION
SCALE 1:25

S.O.P.	EASTING (m)	NORTHING (m)
H1	482288.59	167498.43
H2	482281.36	167482.52


CULVERT SETTING OUT

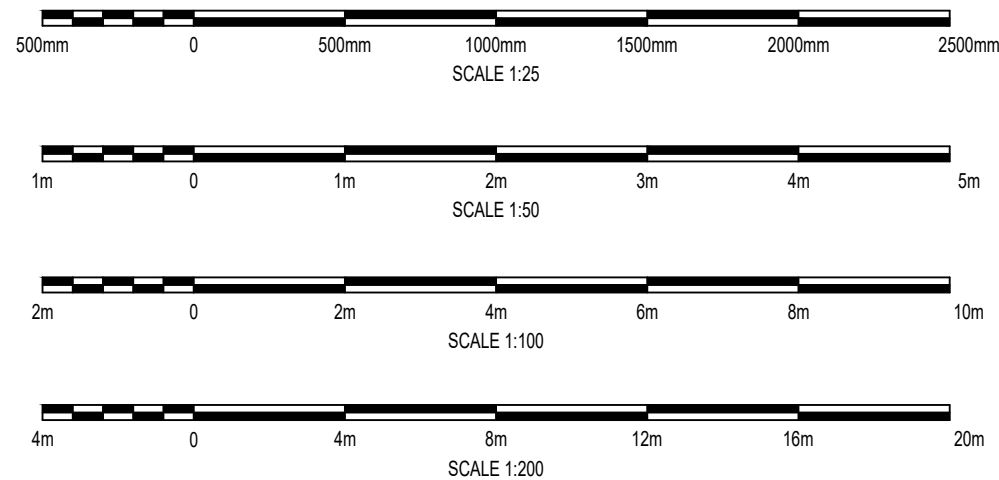

DO NOT SCALE

NOTES:

- ALL DIMENSIONS ARE IN MILLIMETRES UNLESS NOTED OTHERWISE.
- ALL LEVELS ARE IN METRES AOD UNLESS NOTED OTHERWISE.
- INTEGRATED GUARDRAIL ON HEADWALL TO BE HOT DIP GALVANISED TUBE AND CLAMP "KEE KLAMP" OR EQUIVALENT AND MEET CLASS 1 LOADING OF 500N/m TO BS 7818.

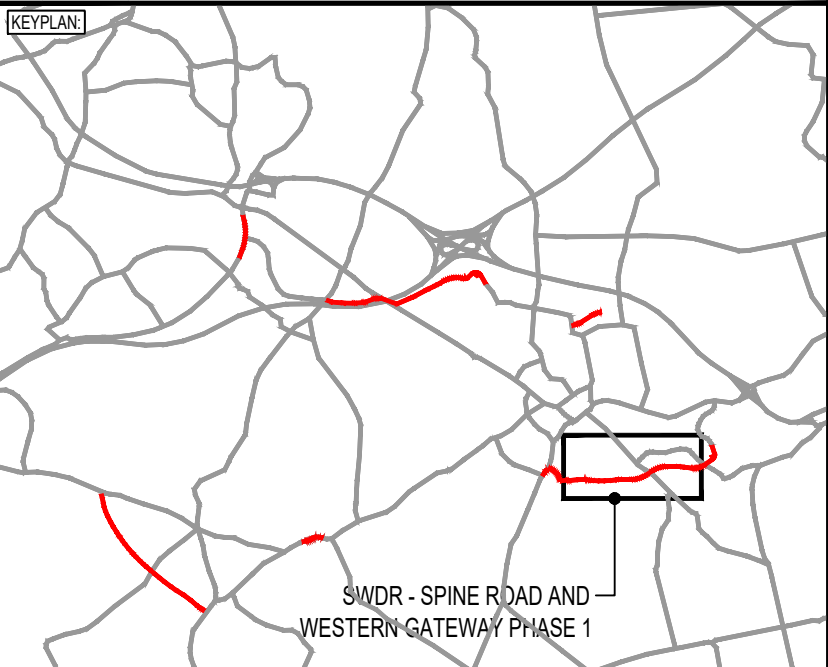

P01	18/06/2021	MS	FIRST ISSUE	DJF	JC
REV	DATE	BY	DESCRIPTION	CHK	APP

DRAWING STATUS: **SUITABLE FOR REVIEW & COMMENT** **S3**

DESIGNER: **Tony Gee and Partners LLP**
Hardy House
140 High Street
Esher, Surrey
KT10 9QJ
Tel: 01372 461600
www.tonygee.com
Consulting Civil, Structural and Geotechnical Engineers

CONTRACTOR: **Balfour Beatty**

CLIENT: **WOKINGHAM BOROUGH COUNCIL**
Shute End, Wokingham, Berkshire RG40 1BN
Tel: (0118) 974 6000 Web: www.wokingham.gov.uk

PROJECT: **WOKINGHAM MAJOR HIGHWAYS PROGRAMME
SPINE ROAD AND WESTERN GATEWAY PHASE 1**

TITLE: **PRELIMINARY SANG
DRAINAGE
CULVERT H**

SCALE @ AT:	CHECKED:	APPROVED:
AS SHOWN	DJF	JC
PROJECT NO:	DESIGNED:	DRAWN:
C118047	MS	MS
DRAWING No:	DATE:	REV:
WMHP-TG-SRWG1-DR-DD-0575	June 21	P01