




File name: S:\PROJECTS\2018\18047\BIM\01-IMP\DRAWINGS\WMHP-TG-SRWG1-DR-DD-0577.DWG, printed on: 30 September 2021 11:26:08, by: David Frampton

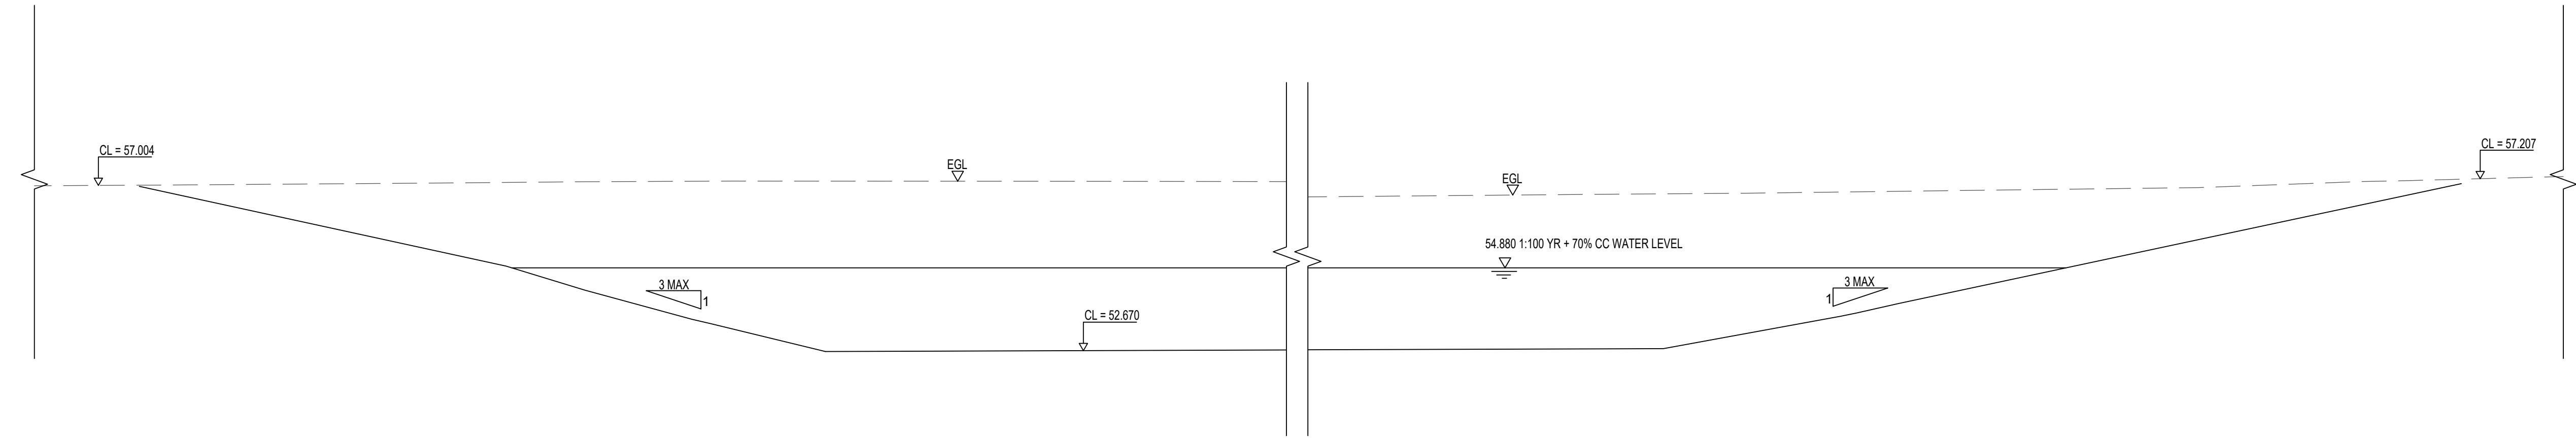


INDICATIVE SECTION OF SANG TOP BASIN
SCALE 1:100

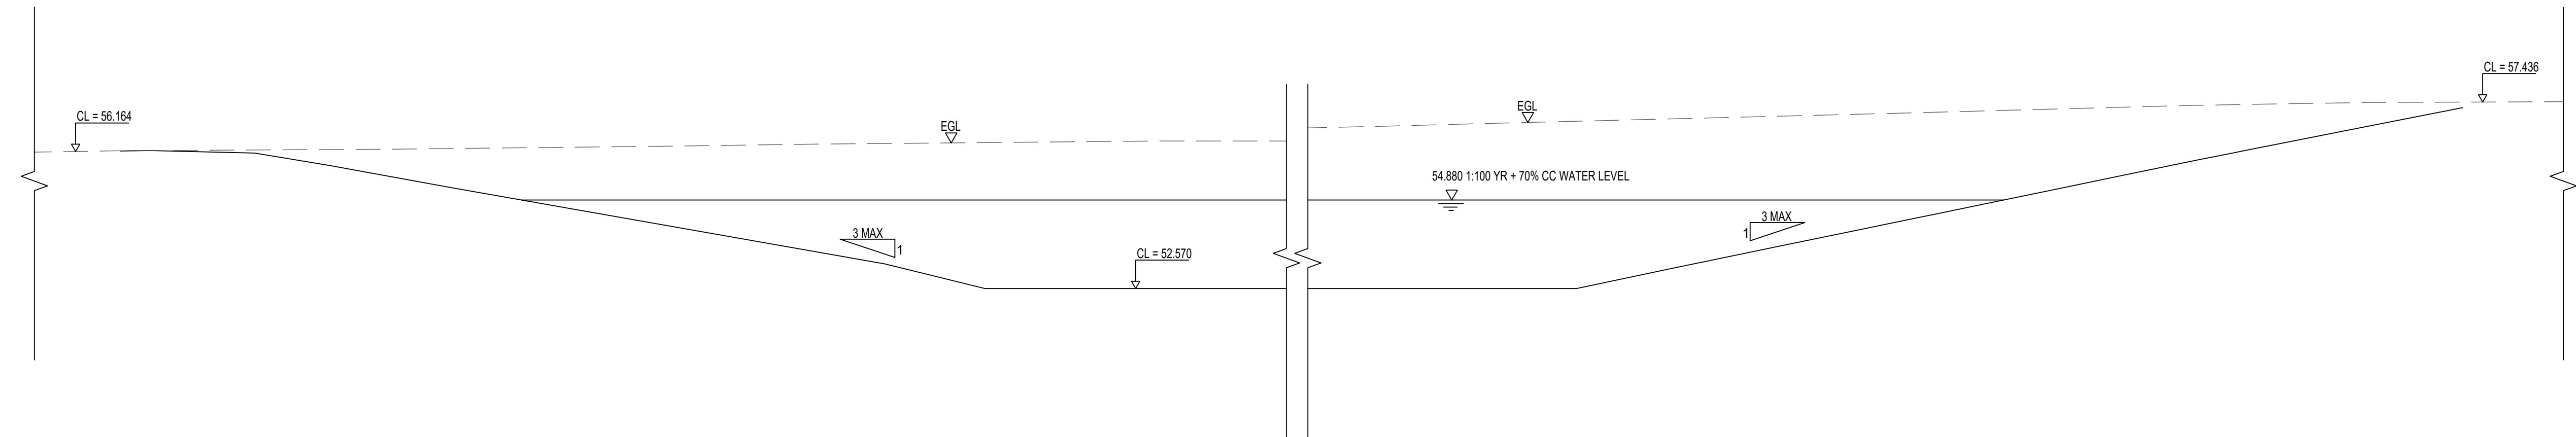

INDICATIVE SECTION OF SANG BOTTOM BASIN
SCALE 1:100

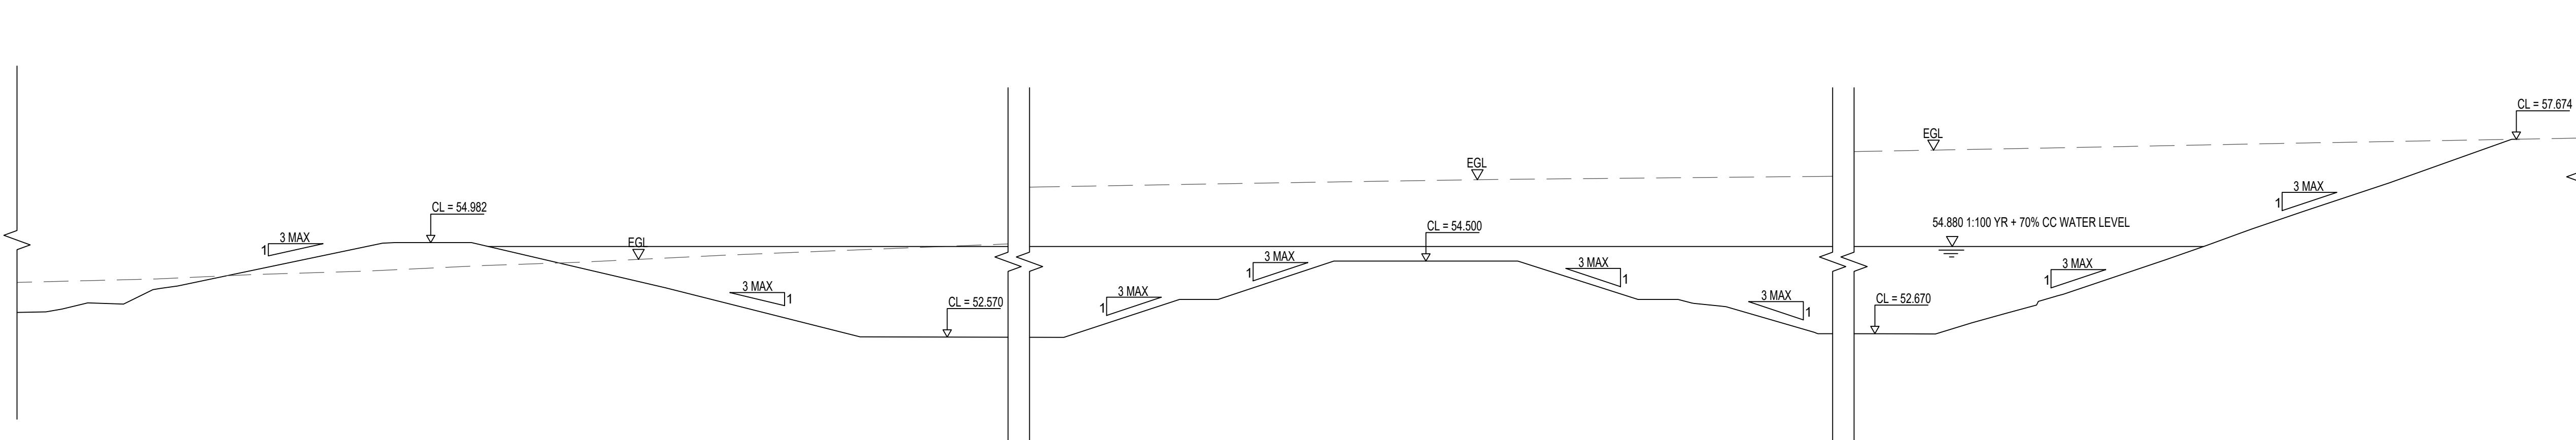


INDICATIVE LONG SECTION OF SANG BASIN
SCALE 1:100

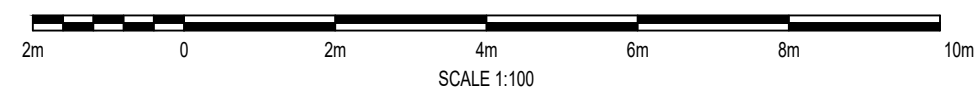

DO NOT SCALE

NOTES:

1. ALL DIMENSIONS ARE IN MILLIMETRES UNLESS NOTED OTHERWISE.
2. ALL LEVELS ARE IN METRES AOD UNLESS NOTED OTHERWISE.
3. TO BE READ IN CONJUNCTION WITH DRAWING WMHP-TG-SRWG1-DR-DD-0501 TO 0509.

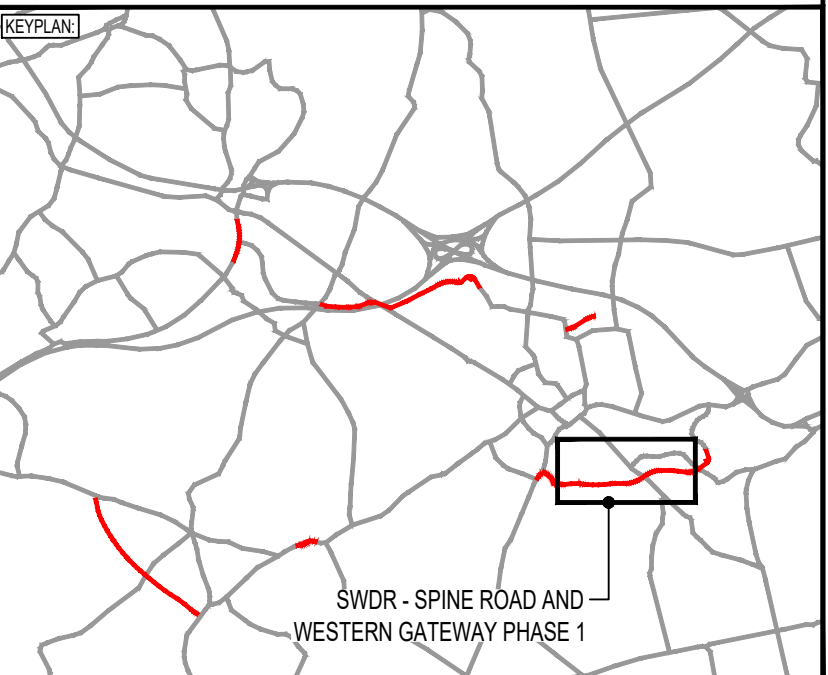

REV	DATE	BY	DESCRIPTION	CHK	APP
P01	29/09/2021	DJF	FIRST ISSUE	ARL	JC

DRAWING STATUS: **SUITABLE FOR REVIEW & COMMENT** **S3**

DESIGNER: **Tony Gee and Partners LLP**
Hardy House
140 High Street
Esher, Surrey
KT10 9QJ
Tel: 01372 461600
www.tonygee.com
Consulting Civil, Structural and Geotechnical Engineers

CONTRACTOR: **Balfour Beatty**

CLIENT: **WOKINGHAM BOROUGH COUNCIL**
Shute End, Wokingham, Berkshire RG40 1BN
Tel: (0118) 974 6000 Web: www.wokingham.gov.uk

PROJECT: **WOKINGHAM MAJOR HIGHWAYS PROGRAMME
SPINE ROAD AND WESTERN GATEWAY PHASE 1**

TITLE: **SANG
TYPICAL SECTIONS**

SHEET 1

SCALE @ A1: AS SHOWN	CHECKED: ARL	APPROVED: JC
-------------------------	-----------------	-----------------

PROJECT NO: C118047	DESIGNED: DJF	DRAWN: DJF	DATE: March 21
------------------------	------------------	---------------	-------------------

DRAWING No: WMHP-TG-SRWG1-DR-DD-0577	REV: P01
---	-------------