



File name: S:\PROJECTS\2018\18047\BIM\03\WIP\DRAWINGS\WMPH-TG-SRWG1-DR-DD-0578.DWG, printed on: 30 September 2021 11:22:58, by: David Frampton

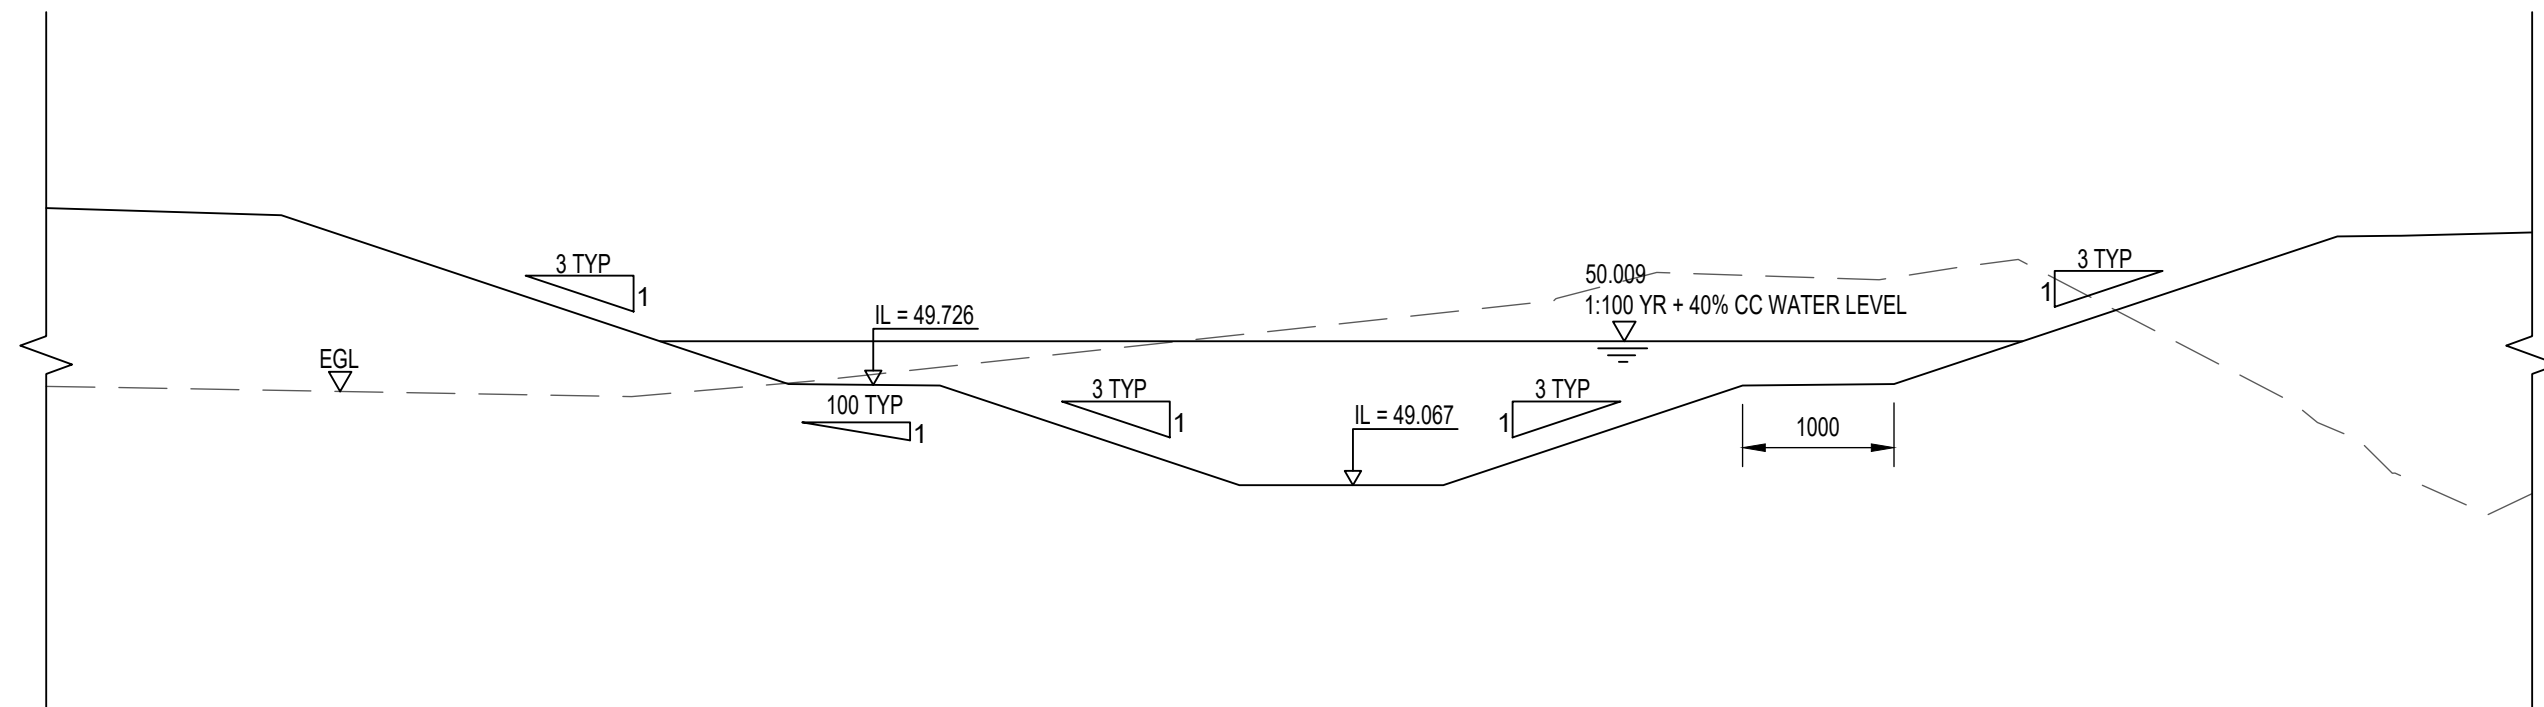

TYPICAL CATCHMENT 2 BASIN CROSS SECTION
SCALE 1:50

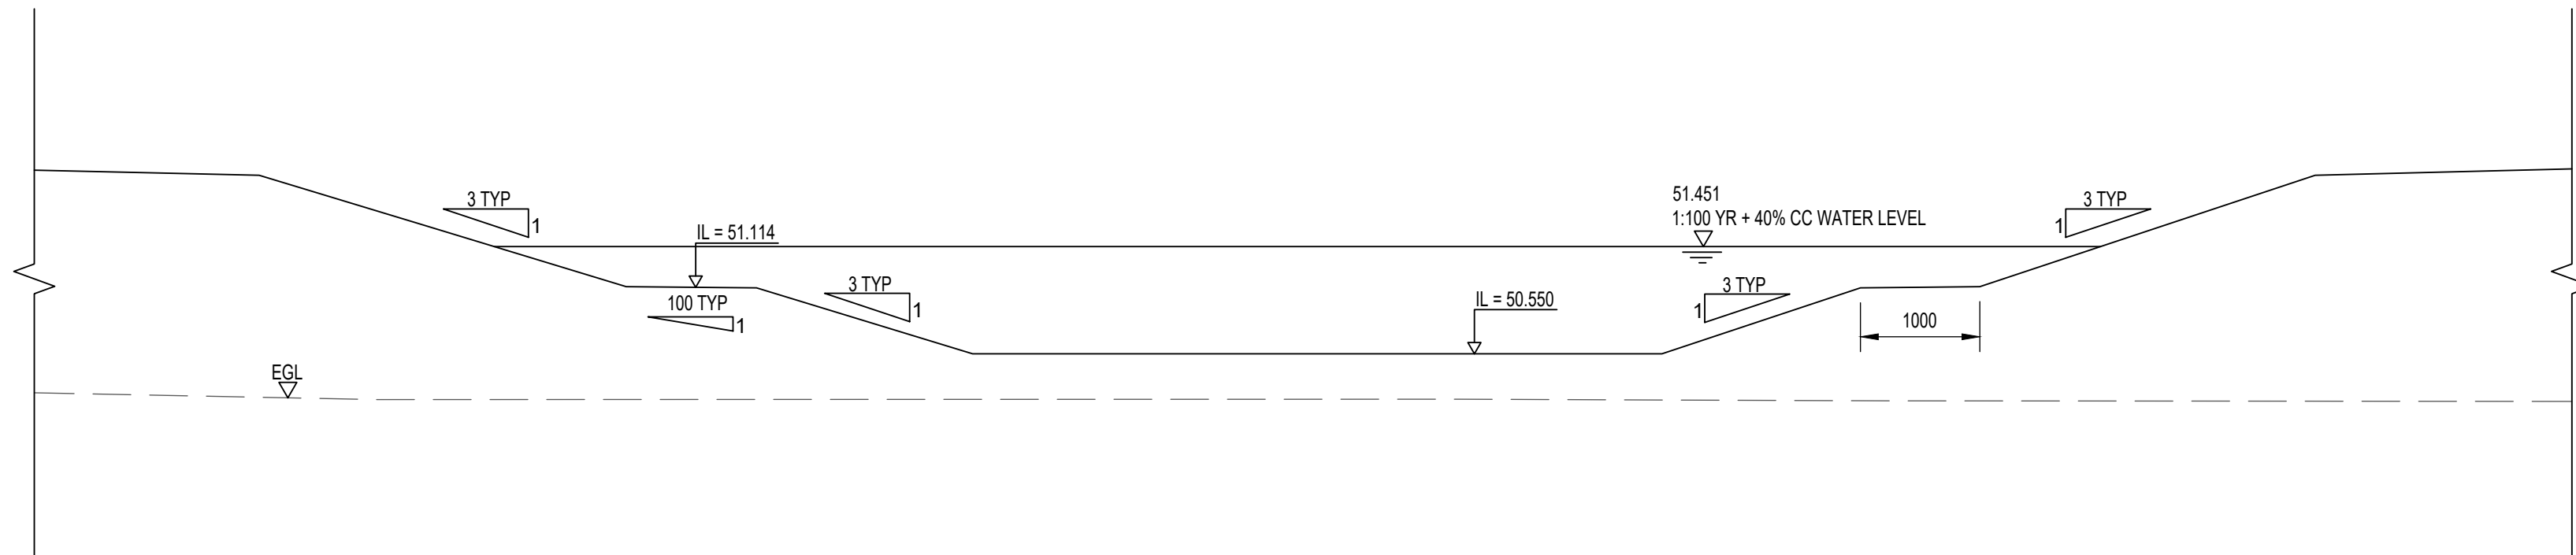


TYPICAL CATCHMENT 4 BASIN CROSS SECTION
SCALE 1:50

DO NOT SCALE

NOTES:

- ALL DIMENSIONS ARE IN MILLIMETRES UNLESS NOTED OTHERWISE.
- ALL LEVELS ARE IN METRES AOD UNLESS NOTED OTHERWISE.
- TO BE READ IN CONJUNCTION WITH DRAWING
WMHP-TG-SRWG1-DR-DD-0501 TO 0509, WMHP-TG-SRWG1-DR-DD-0521,
WMHP-TG-SRWG1-DR-DD-0522, WMHP-TG-SRWG1-DR-DD-0523,
WMHP-TG-SRWG1-DR-DD-0572, DRAINAGE SPECIFICATION
WMHP-TG-SRWG1-SP-DD-0501, DRAINAGE SCHEDULE
WMHP-TG-SRWG1-SH-DD-0501, AND WBC STANDARD DETAILS.

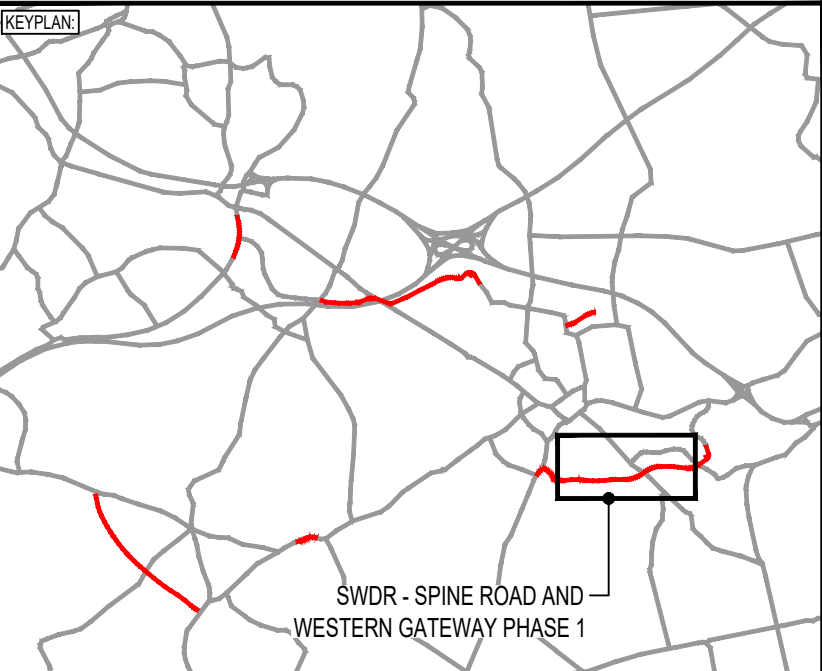

REV	DATE	BY	DESCRIPTION	CHK	APP
P01	29/09/2021	DJF	FIRST ISSUE	ARL	JC

DRAWING STATUS: **SUITABLE FOR REVIEW & COMMENT** **S3**

DESIGNER: **Tony Gee and Partners LLP**
Hardy House
140 High Street
Esher, Surrey
KT10 9QJ
Tel: 01372 461600
www.tonygee.com
Consulting Civil, Structural and Geotechnical Engineers

CONTRACTOR: **Balfour Beatty**

CLIENT: **WOKINGHAM BOROUGH COUNCIL**
Shute End, Wokingham, Berkshire RG40 1BN
Tel: (0118) 974 6000 Web: www.wokingham.gov.uk

PROJECT: **WOKINGHAM MAJOR HIGHWAYS PROGRAMME
SPINE ROAD AND WESTERN GATEWAY PHASE 1**

TITLE: **HIGHWAY DETENTION BASIN
CROSS SECTIONS**
SHEET 1

SCALE @ A1: AS SHOWN	CHECKED: ARL	APPROVED: JC
PROJECT NO: C118047	DESIGNED: DJF	DRAWN: DJF
DRAWING No: WMHP-TG-SRWG1-DR-DD-0578	DATE: March 21	REV: P01