
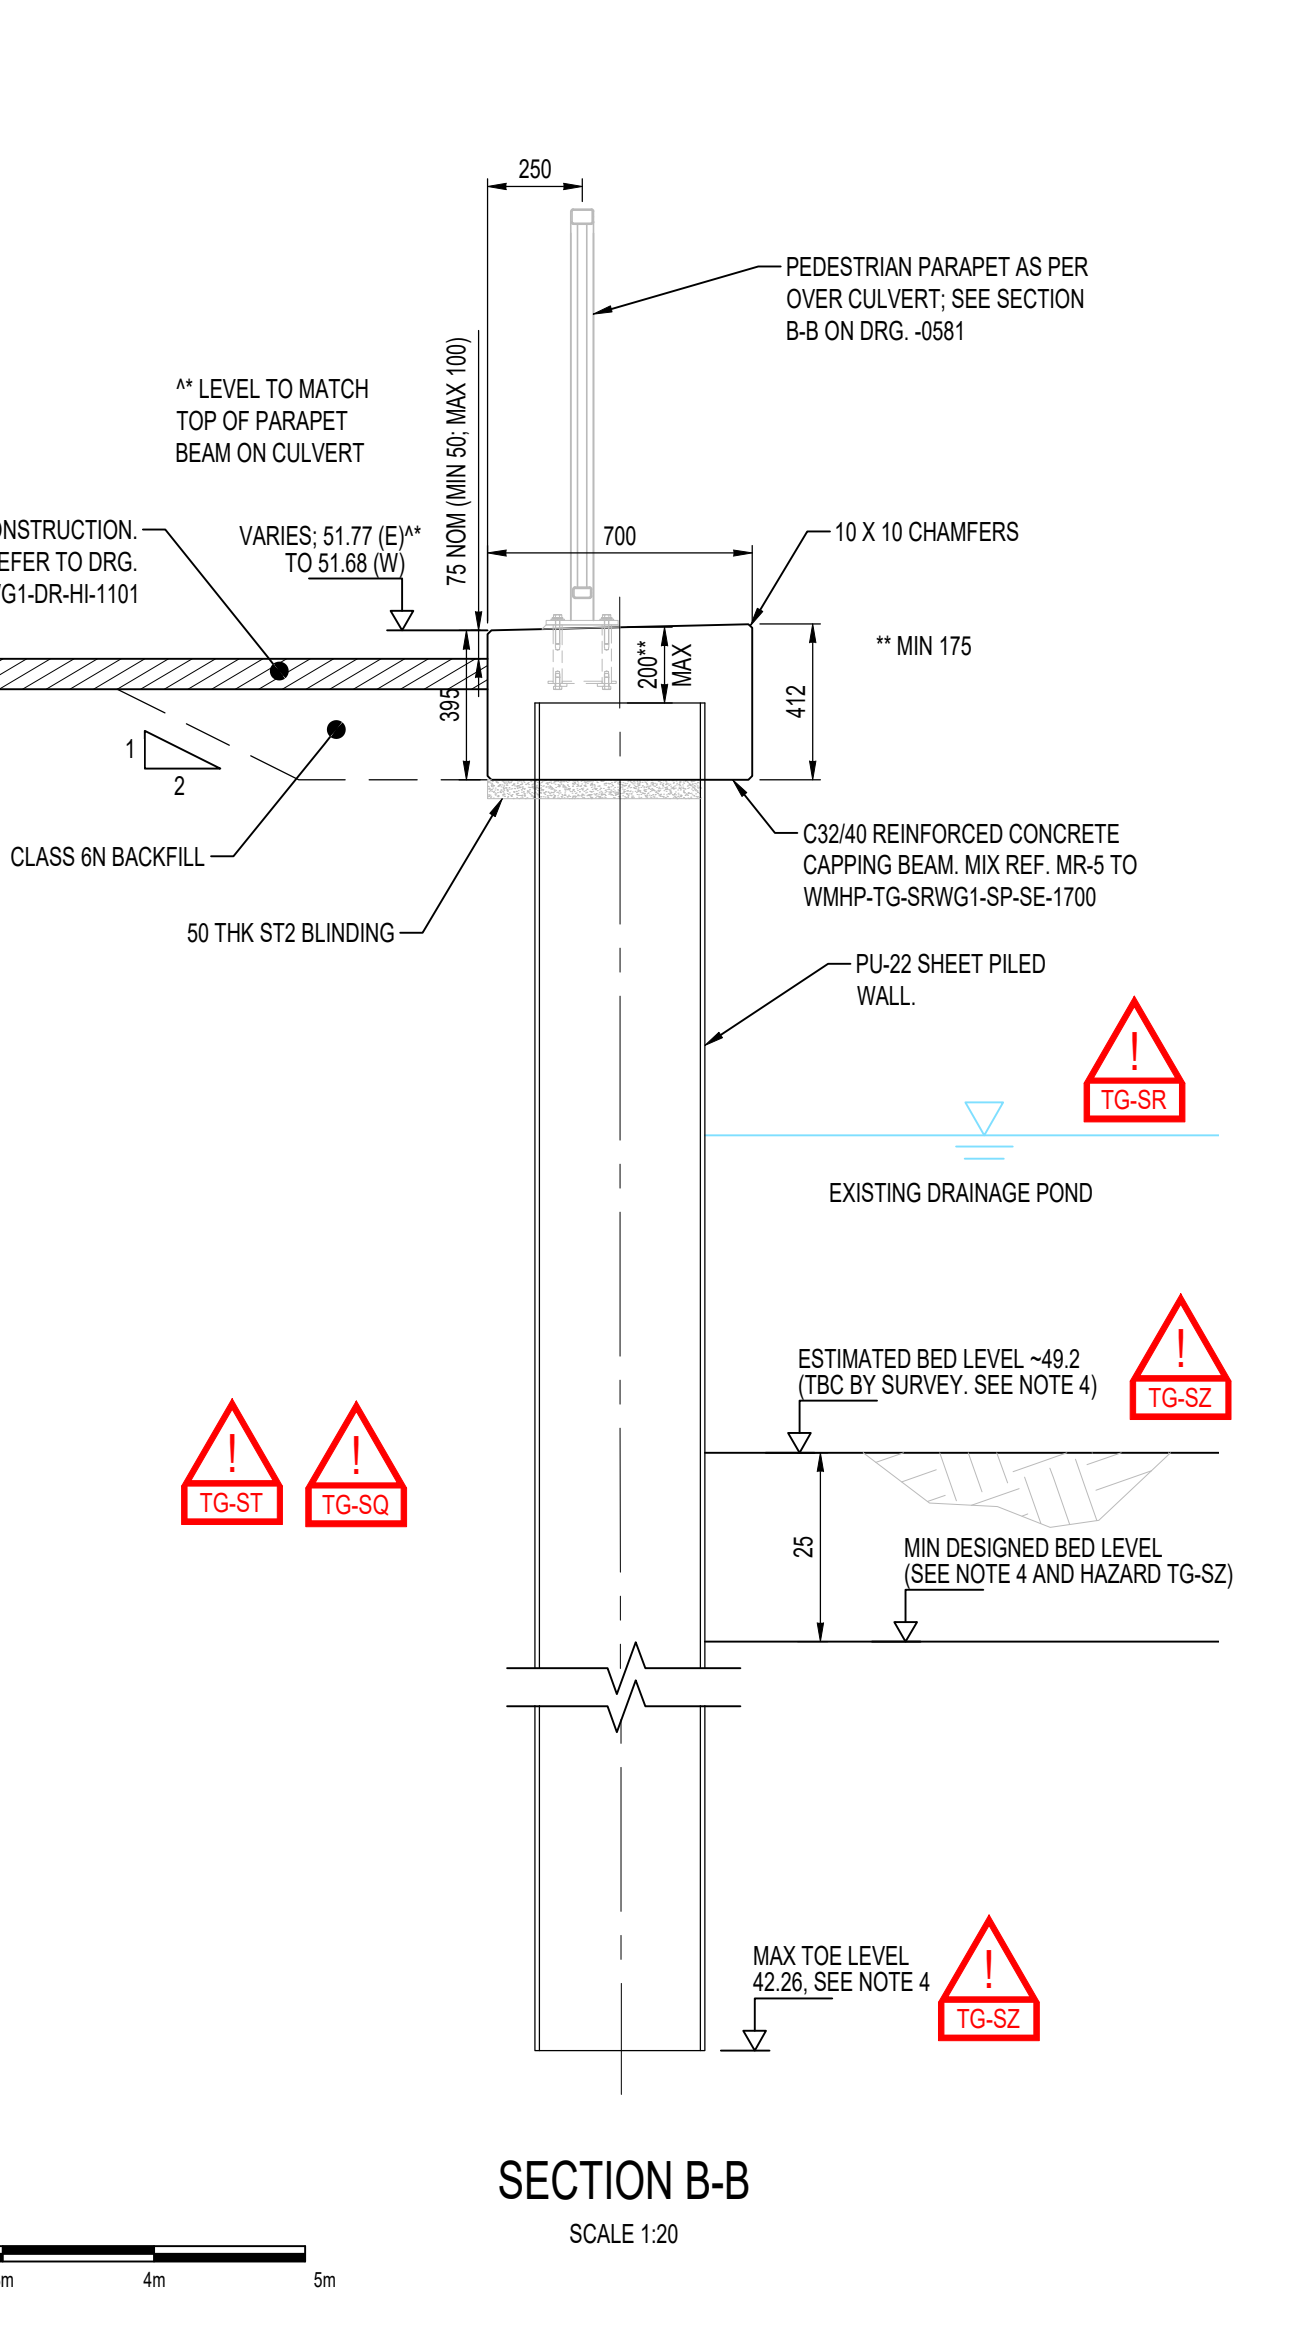


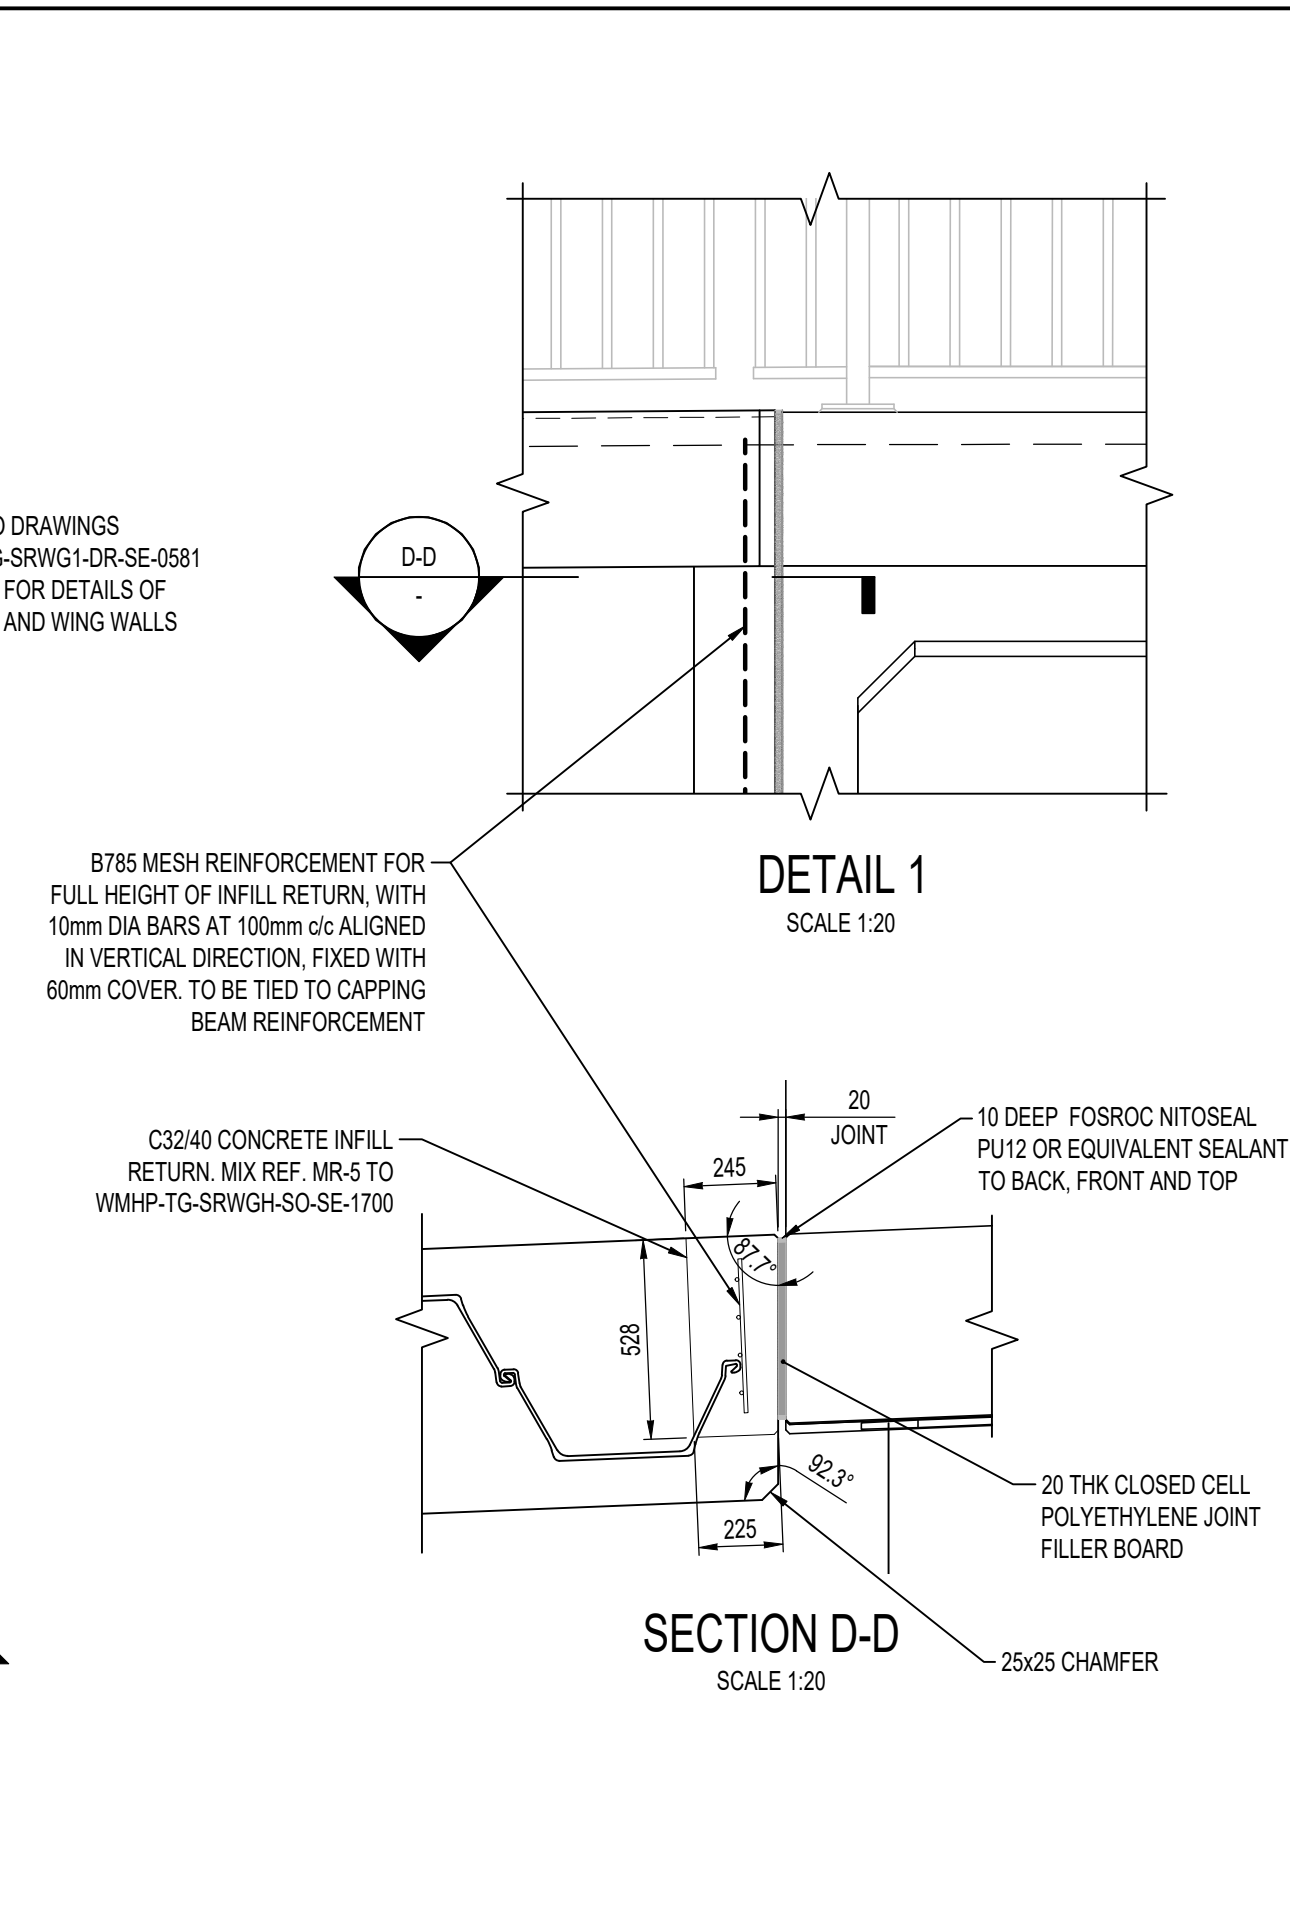

THREE LIP EPDM FLANGED WALL SEAL BY FLEXSEAL OR EQUIVALENT

TO EXISTING CHAMBER

150

WHERE MORE THAN 600 COVER, TYPE S OR T BEDDING / SURROUND TO HCD DRG. F1 WITH CLASS 8N FILL IN PLACE OF CLASS 8. OTHERWISE WHERE LESS THAN 600 COVER, TYPE Z WITH JOINTS TO BE PROVIDED TO DRG. WMHP-TG-SRWG1-DR-DD-0521

SECTION C-C

SCALE 1:20

RESIDUAL HAZARD	STAGE	SUGGESTED CONTROL MEASURE
POSSIBLE PRESENCE OF BURIED SERVICES 	C/D	C2 SEARCH RESULTS HAVE INDICATED NO SERVICES. HOWEVER, CONTRACTOR TO CONFIRM VIA LATEST STATUTORY UNDERTAKERS' SEARCHES AND SCAN AREA PRIOR TO CONSTRUCTION. SEE NOTE 7
INSTABILITY OF RETAINING WALL DUE TO INSUFFICIENT EMBEDMENT OR OVERLOADING 	C/M/D	SHEET PILED WALL DESIGNED FOR MAX 0.5m REMOVAL OF MATERIAL FROM STATED BED LEVEL AND MAX 5kPa SURCHARGE ON RETAINED SIDE. CONTRACTOR SHALL CONFIRM BED LEVEL PRIOR TO CONSTRUCTION AND ENSURE WALL IS NOT OVERLOADED. SEE NOTE 4
WORKING ADJACENT TO STREAM / POND AND POTENTIAL IN GROUNDWATER / FLOOD RISK 	C/M/D	SUGGEST TEMPORARY DIVERSION OF EXISTING STREAM WITH TEMPORARY PUMP OR OTHER GROUNDWATER MANAGEMENT METHODS. CONTRACTOR TO MONITOR FORECASTS AND REGISTER FOR EA FLOOD ALERTS TO MANAGE RISK OF FLOODING
UNEXPLODED ORDNANCE 	C/D	'1ST RISK' CATEGORY IDENTIFIED BY '1ST LINE DEFENCE' DESK STUDY RA. UXO RISK MANAGEMENT PLAN AND SITE SPECIFIC UXO AWARENESS BRIEFINGS TO BE GIVEN TO ALL PERSONNEL CONDUCTING INTRUSIVE WORKS

NOTE: The above hazards do not include every hazard or assumption, but identify significant residual construction hazards that are not likely to be obvious to a competent contractor and those that could be difficult to manage effectively. Refer also to the designer's risk documentation.

KEY PLAN

SWOR - WESTERN GATEWAY PHASE 2

SWOR - SPINE ROAD AND WESTERN GATEWAY PHASE 1

DRAWING STATUS:		SUITABLE FOR REVIEW & COMMENT		S3	
DESIGNER:		Tony Gee and Partners LLP Hardy House 140 High Street Esher, Surrey KT10 9QJ Tel: 01372 461600 www.tonygee.com Consulting Civil, Structural and Geotechnical Engineers			

CLIENT:

 **WOKINGHAM
BOROUGH COUNCIL**

Shute End, Wokingham, Berkshire RG40 1BN
Tel: (0118) 974 6000 Web: www.wokingham.gov.uk

TITLE: CULVERT N - LUCKLEY BROOK
STRUCTURE REFERENCE: 3104
SHEET PILED WALL

SCALE @ A1:	CHECKED:	APPROVED:
AS SHOWN	KL	RN
PROJECT No: C118047	DESIGNED: SD	DRAWN: RPS
		DATE August 21
DRAWING No:	REV:	
WMHP-TG-SRWG1-DR-SE-0584	P03	