

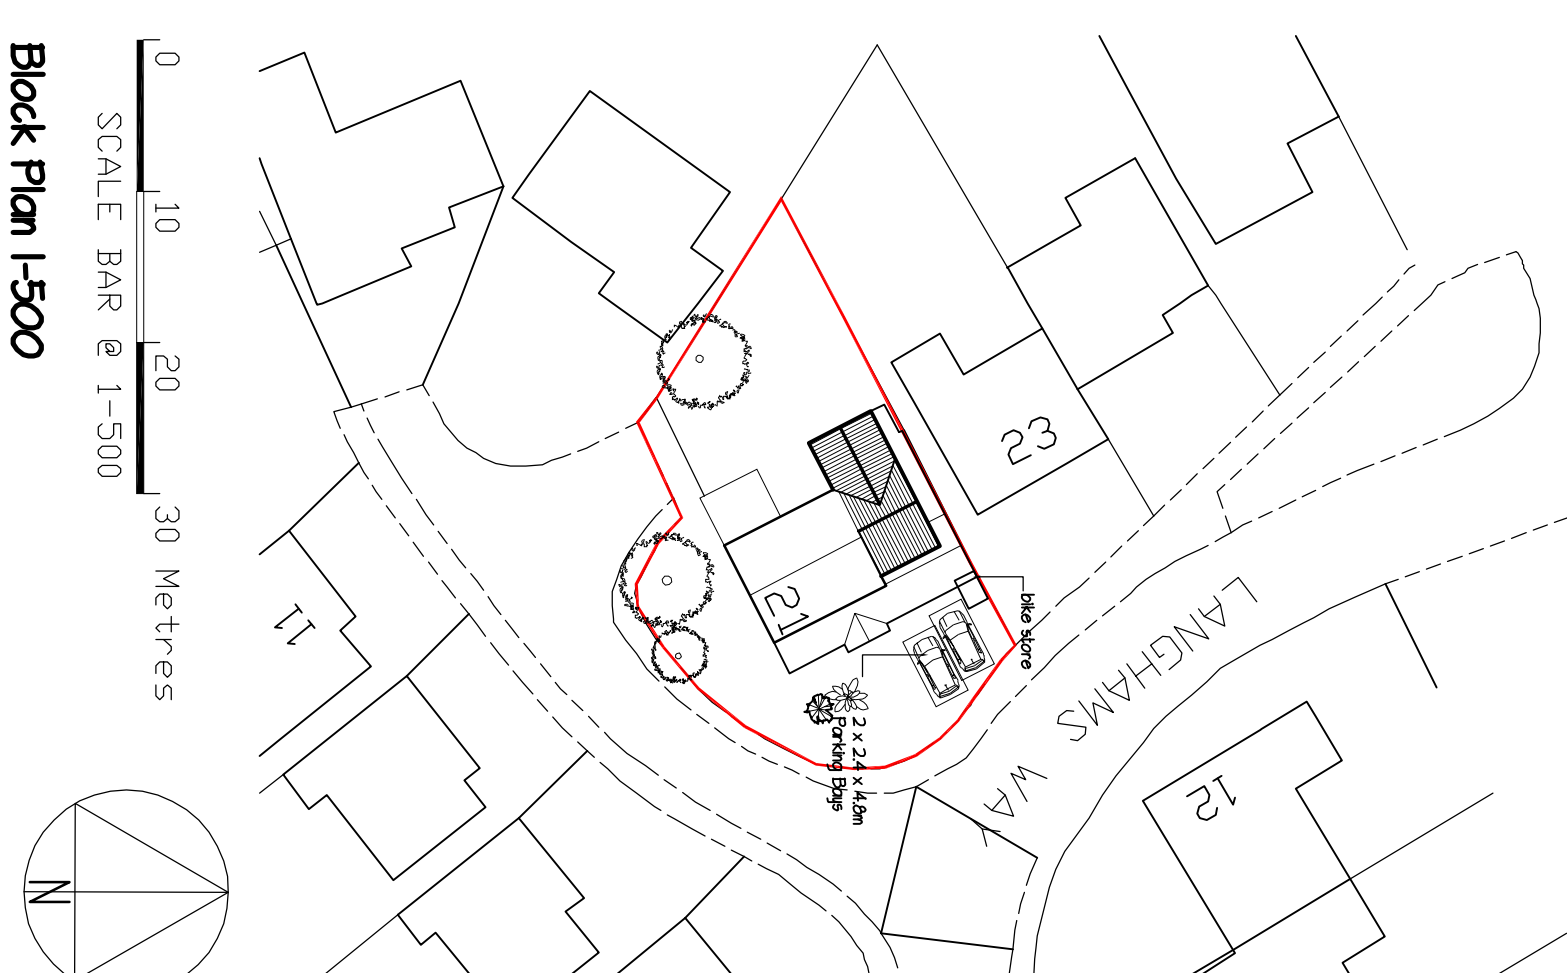
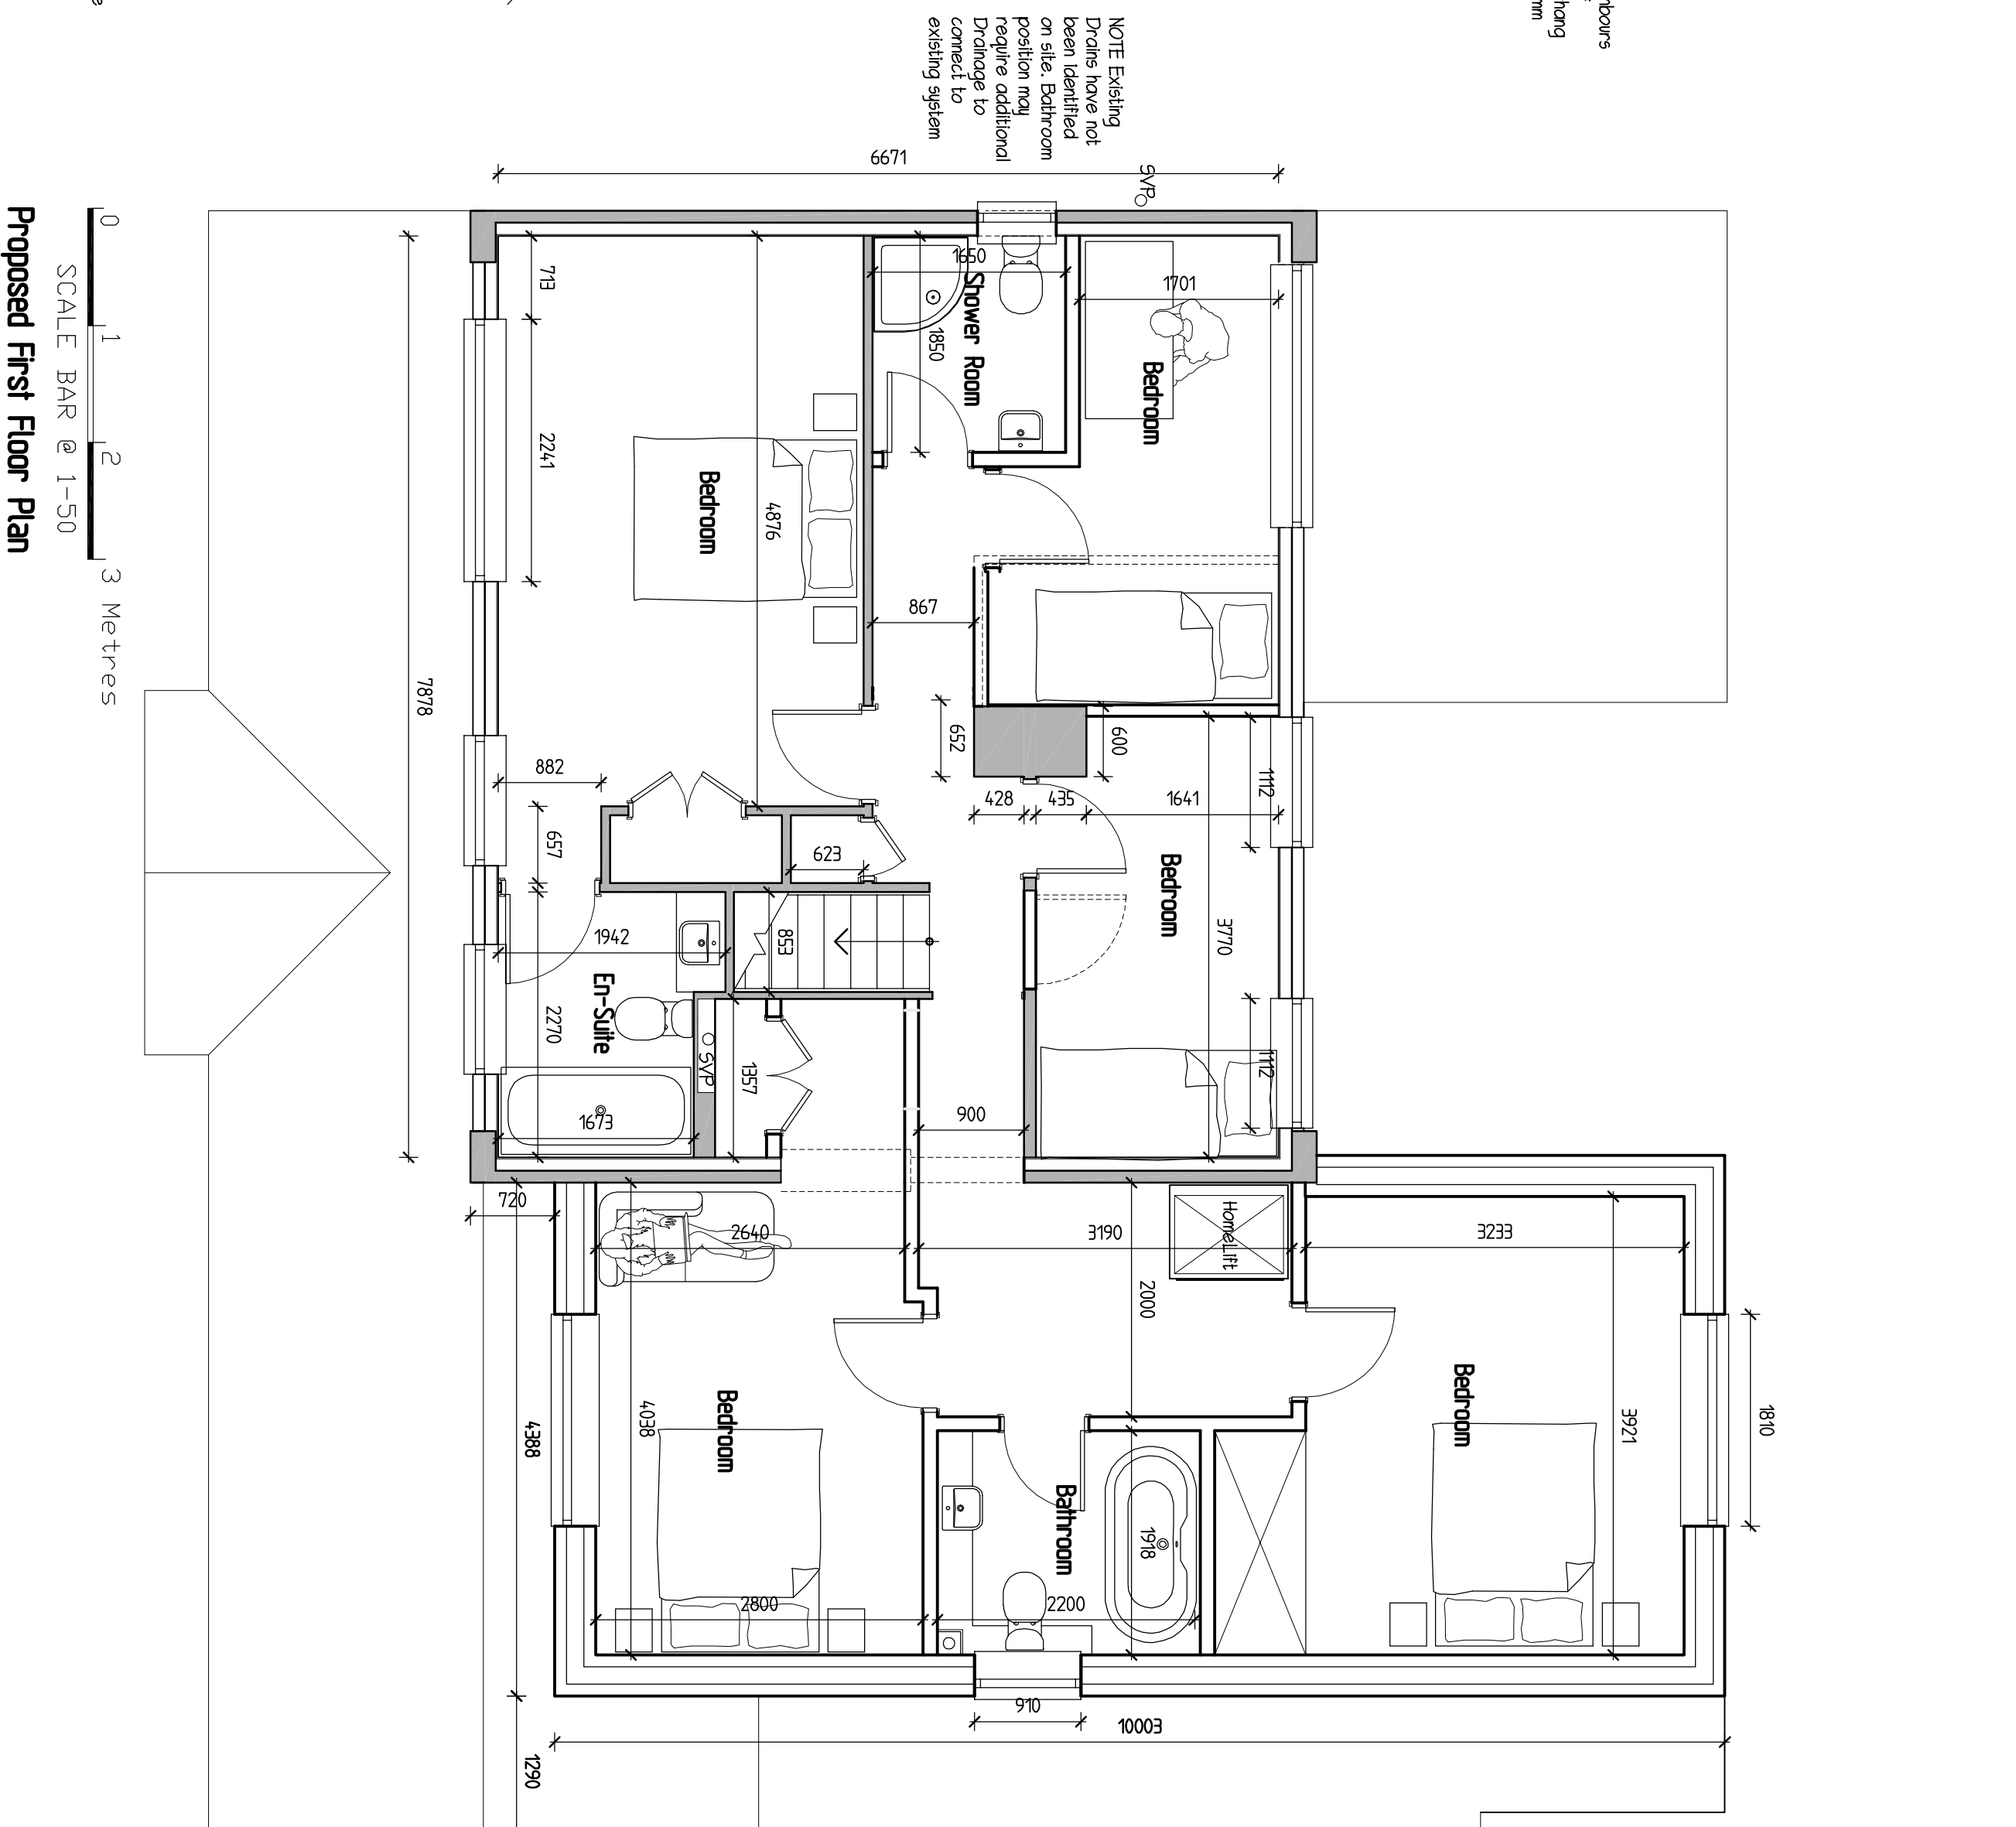
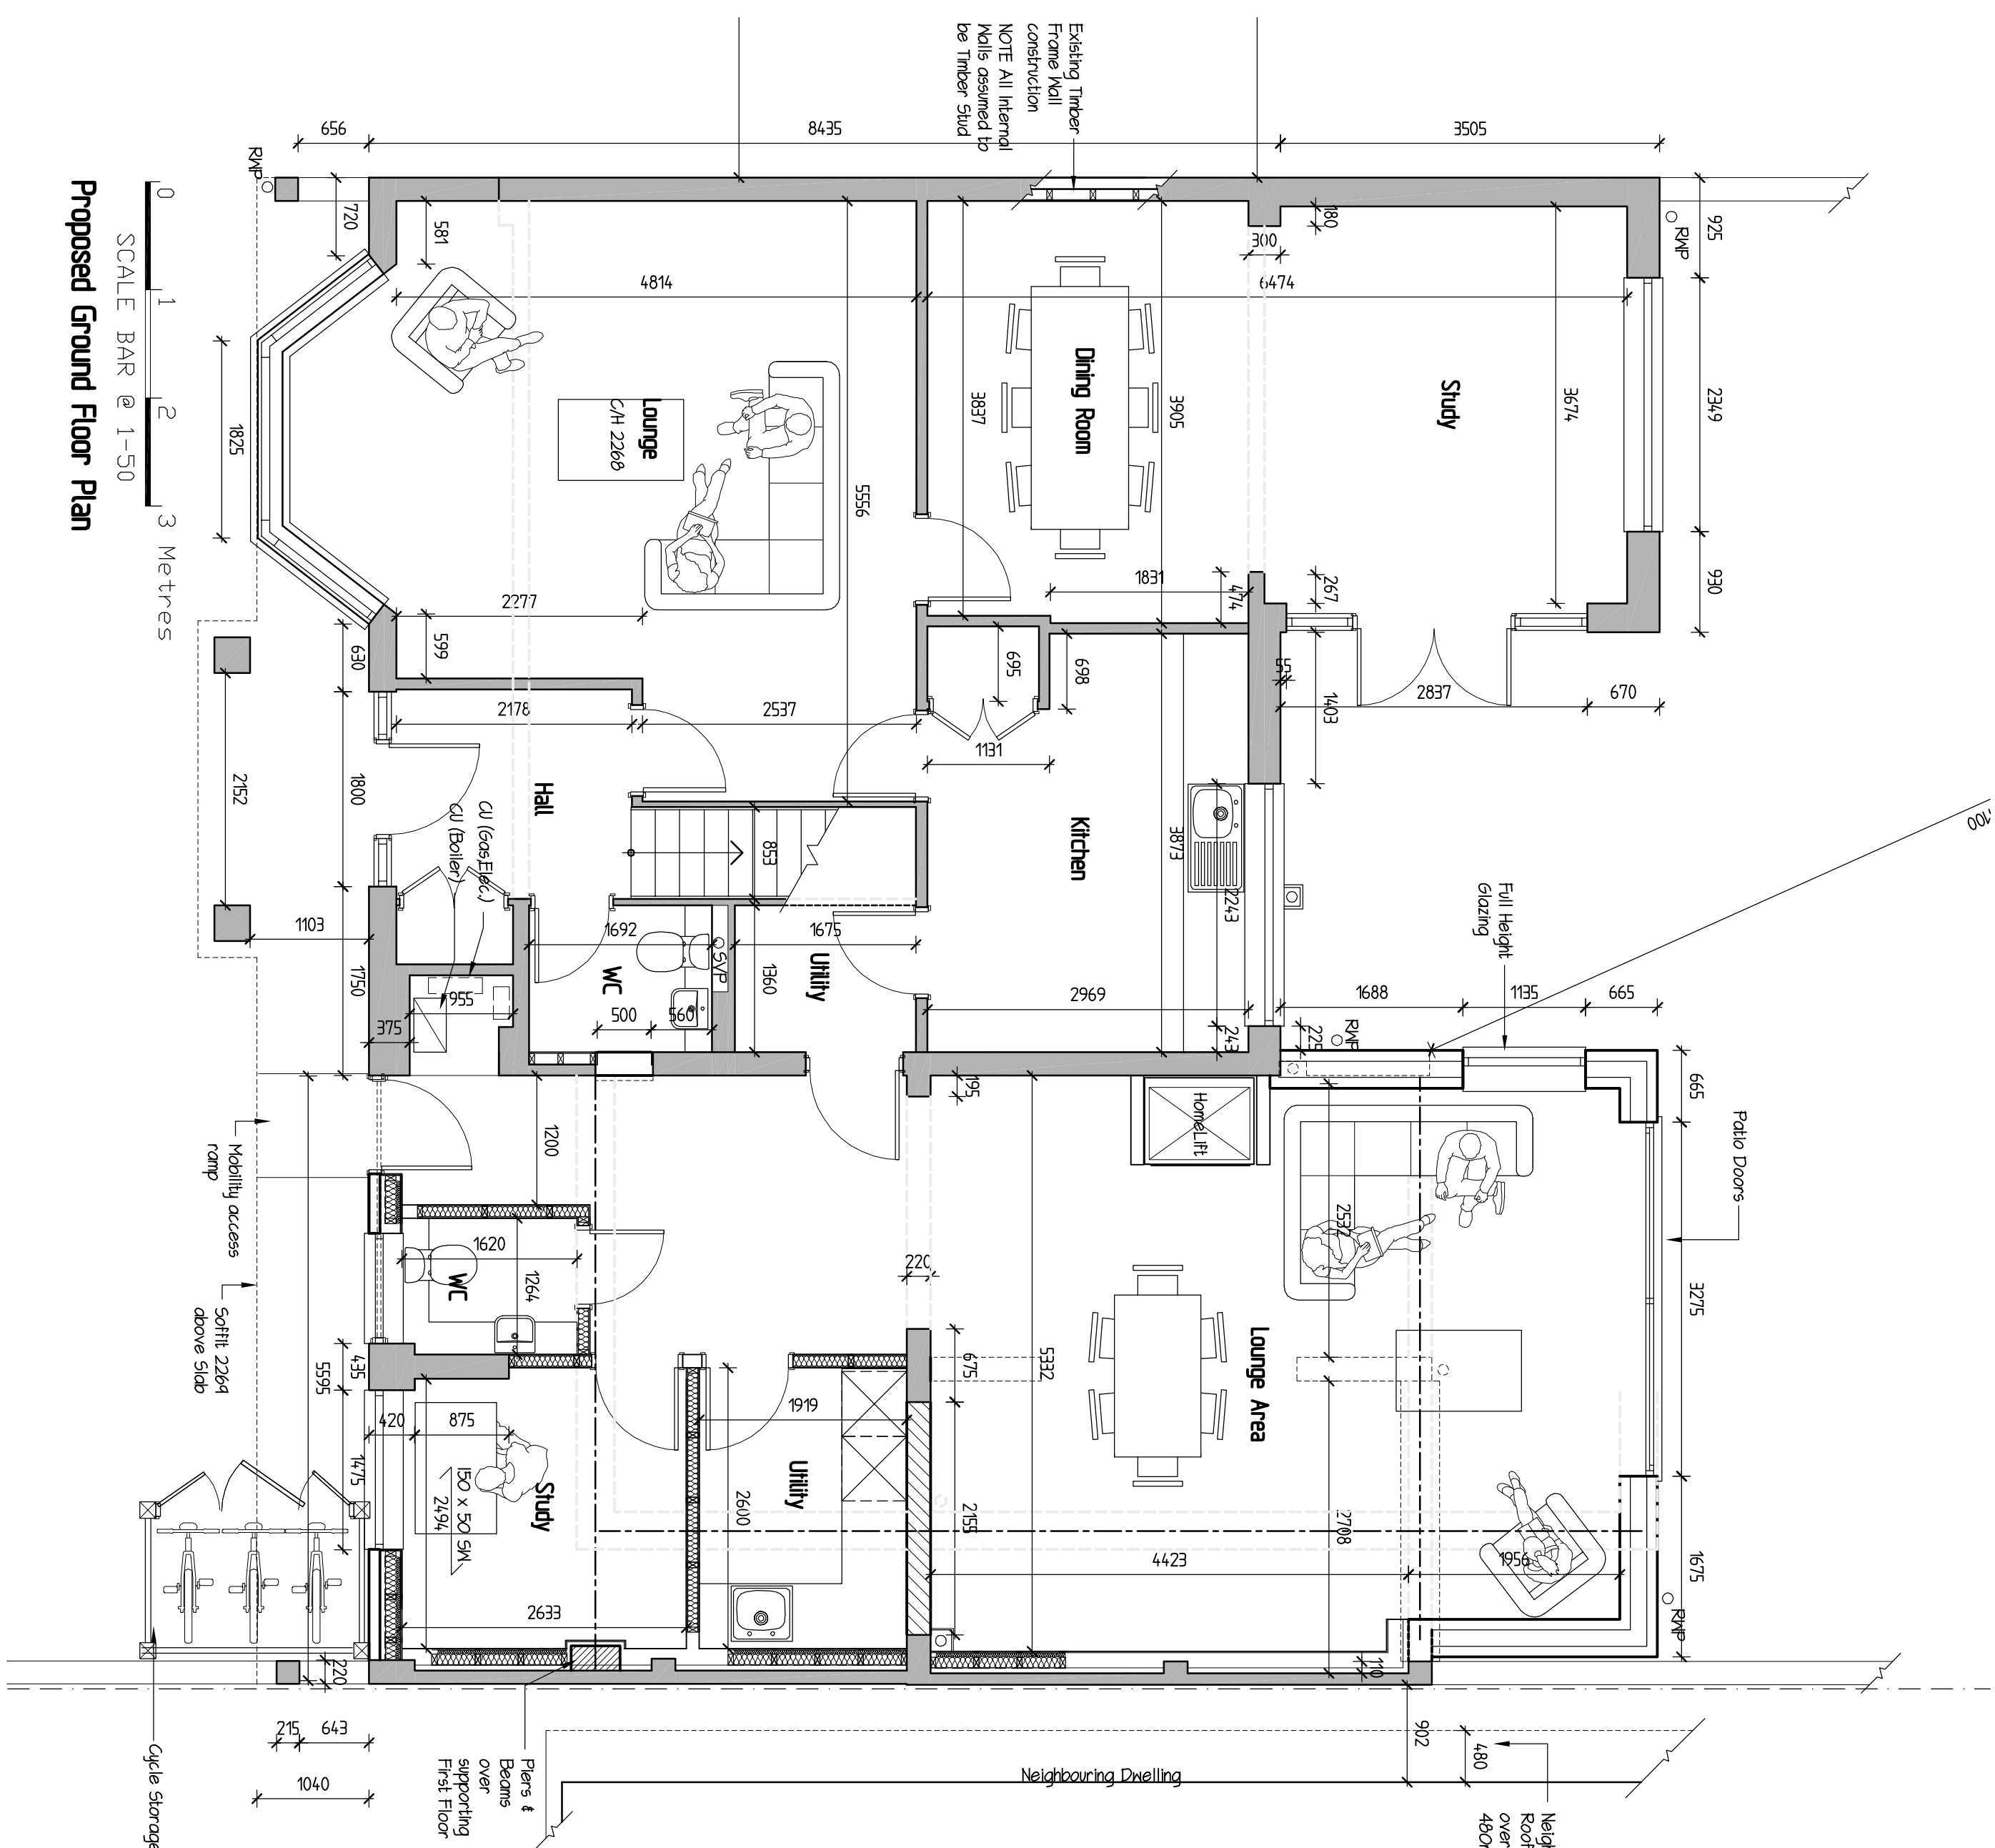
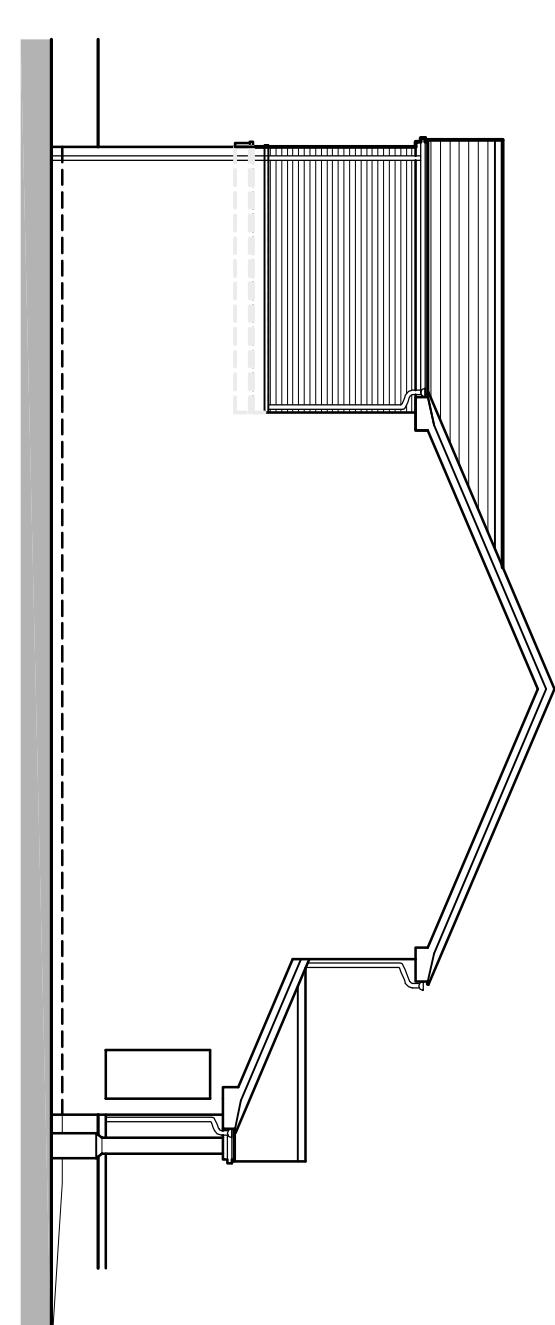
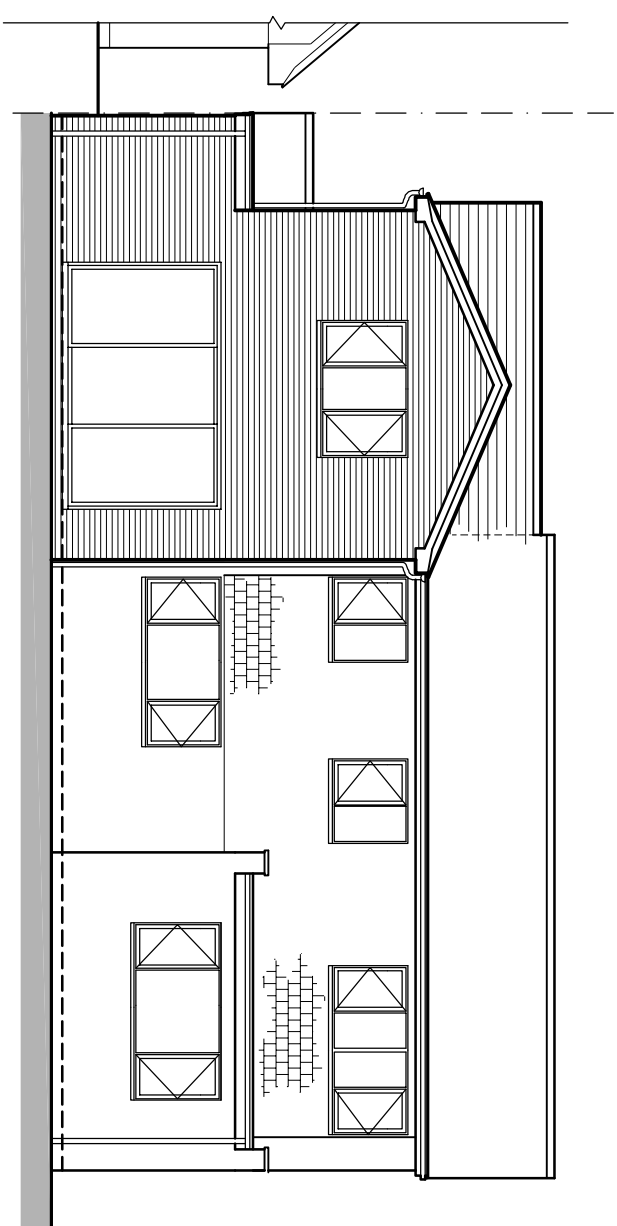


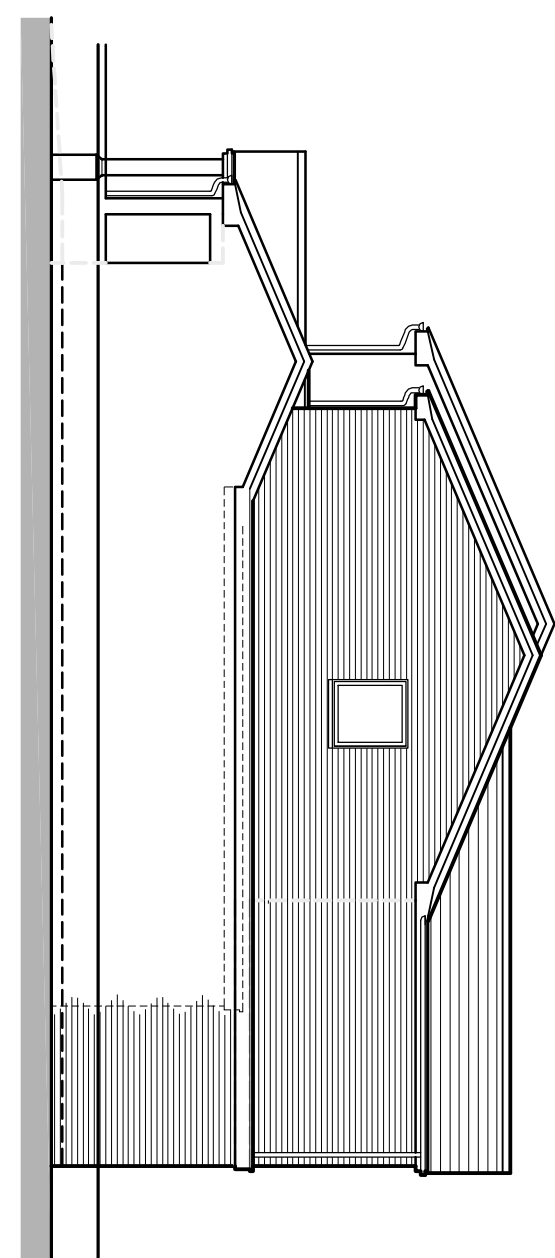

REVIEWS	
Rev.	Date
A	19-0
B	20-0
C	21-0
D	22-9
E	25-9
F	26-9
	15-1

43 Westwood Way,
Tilburus, Reading,
Berkts RG20 4AU
Tel & fax: 0118 941 0240
Mobile: 07967 009862
Web: gregfarrell.co.uk

**GREG
Farrell**
Building & Design Consultants

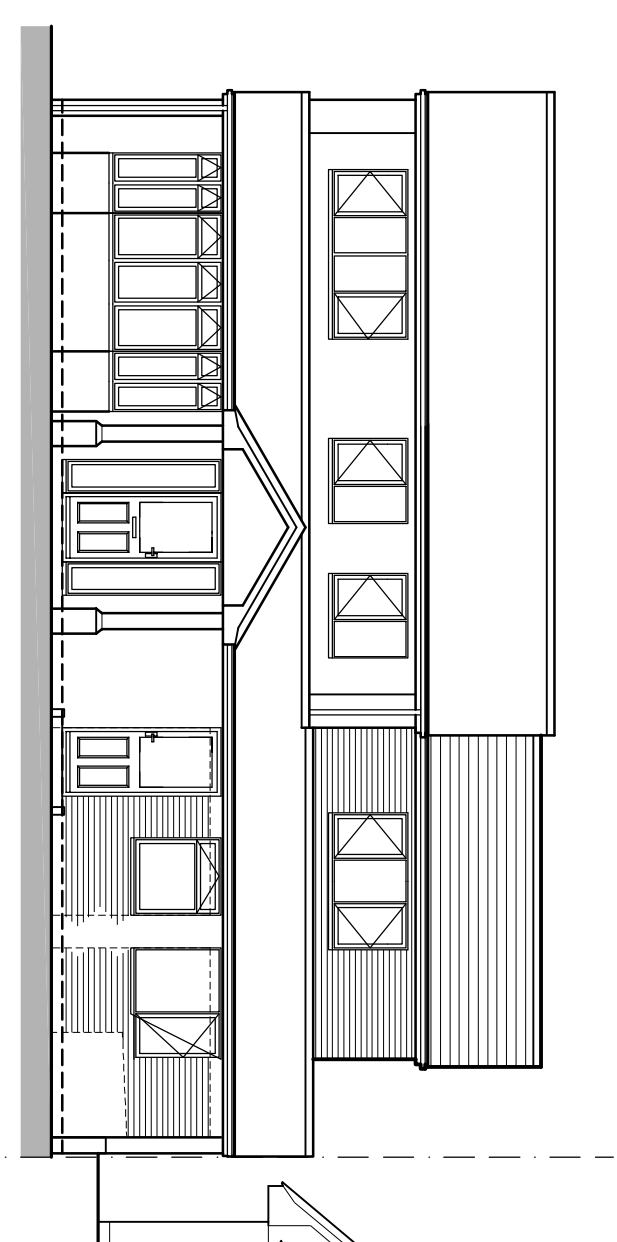

Planning, Building Regulations & Structural Design

21 Langhams Way
Margrave

Proposed Plans & Elevations

SCALE 1:50 1:100 DATE June 2024 DRAWING No. 02