



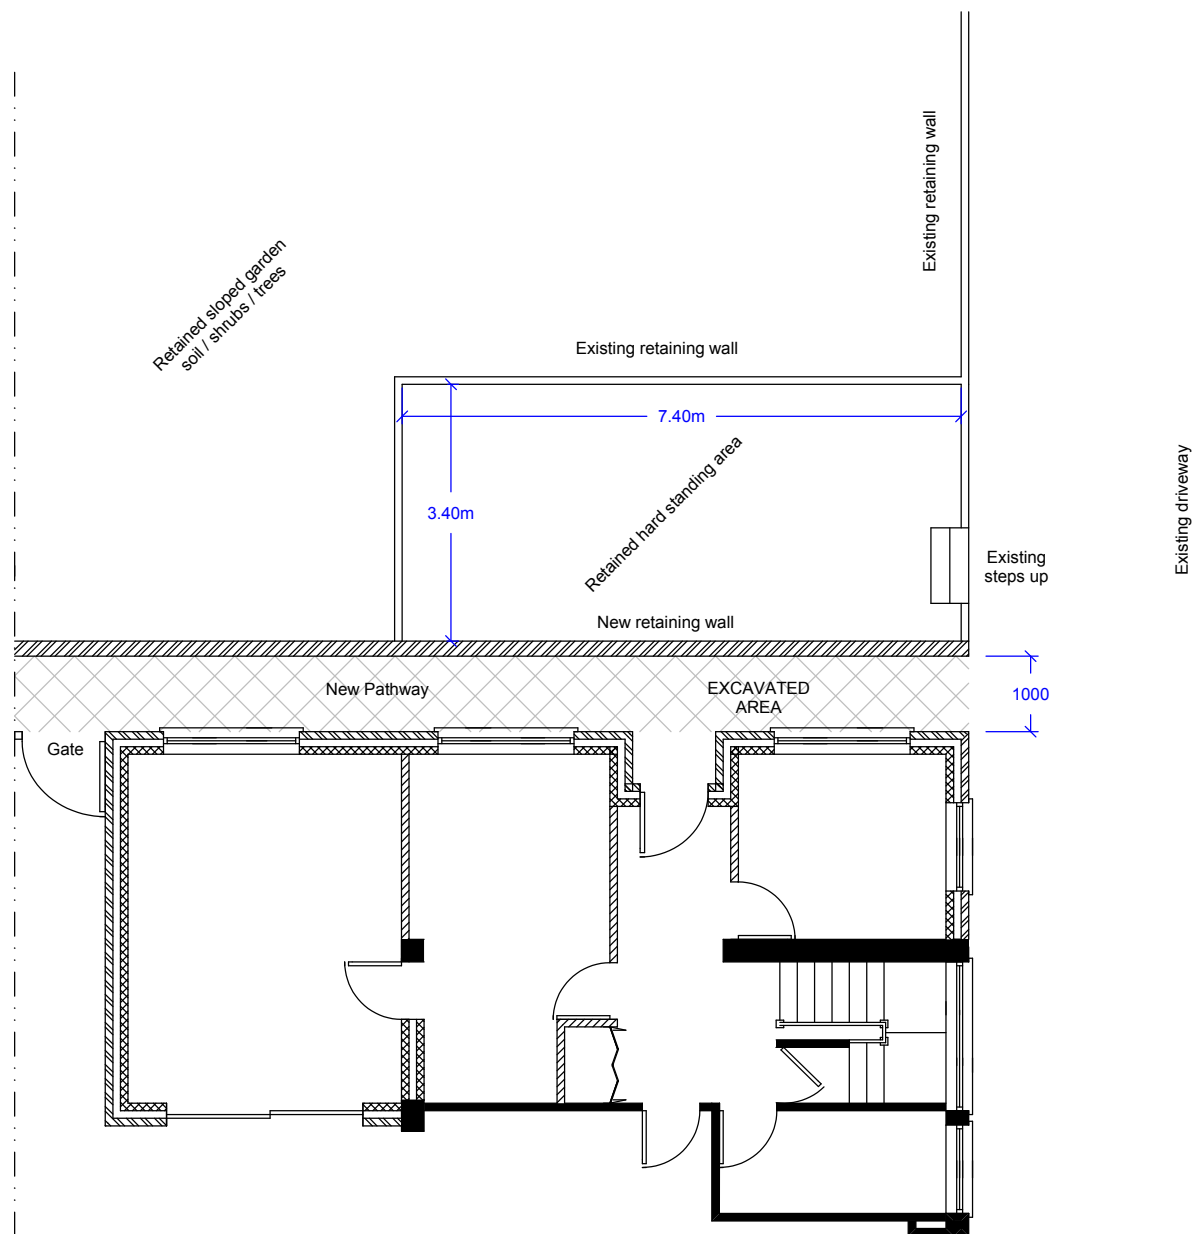

Mr B Ross
41 Heathermount Drive
Edgecombe Park
Crowthorne, RG45 6HJ

Drawing : LP 9
Landscape Plan

Scale 1:100 on A3

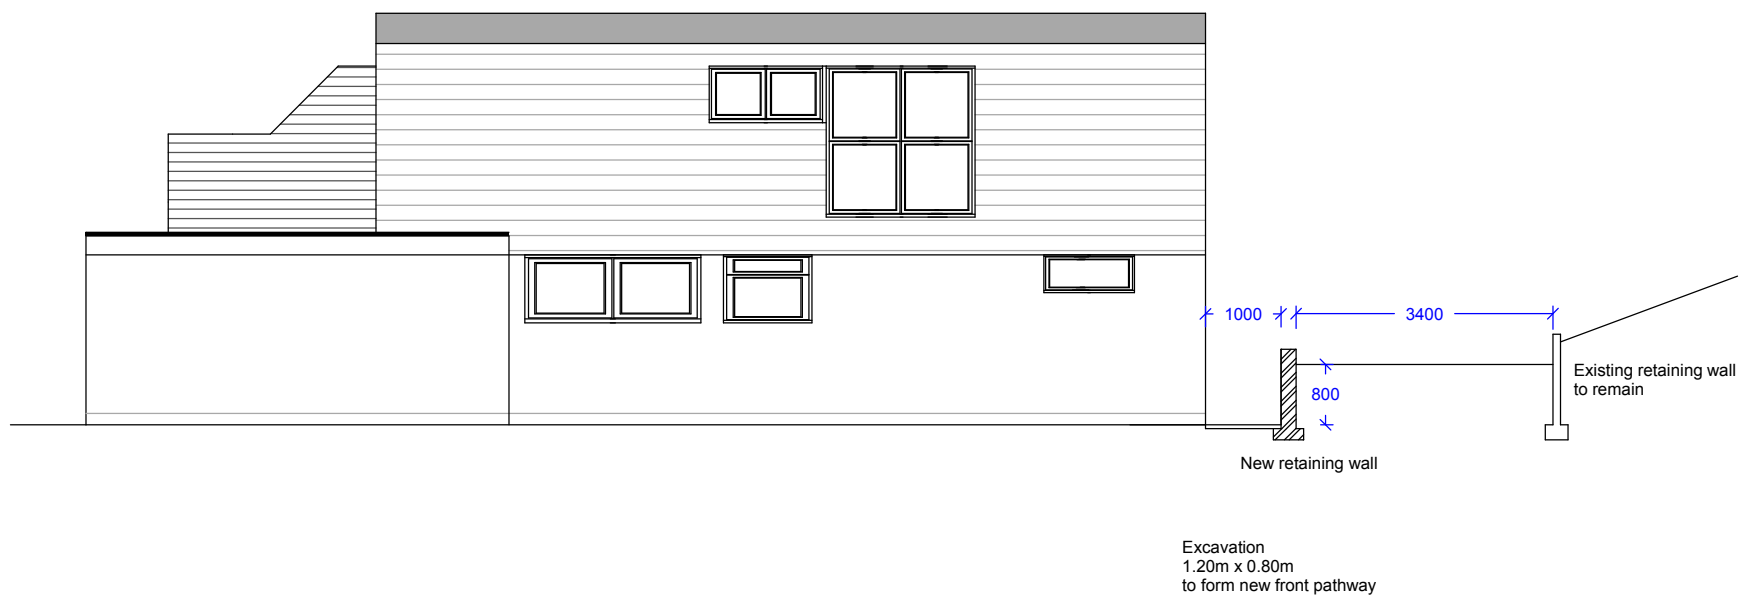

Agent: Yateley Drawing Service Ltd
www.YateleyDrawingService.co.uk