

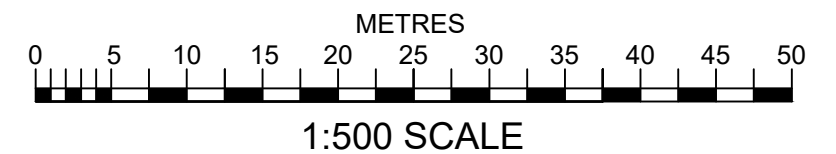


**LOCATION PLAN 1:1250**

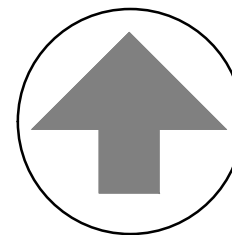

**IAN HUNT ASSOCIATES**

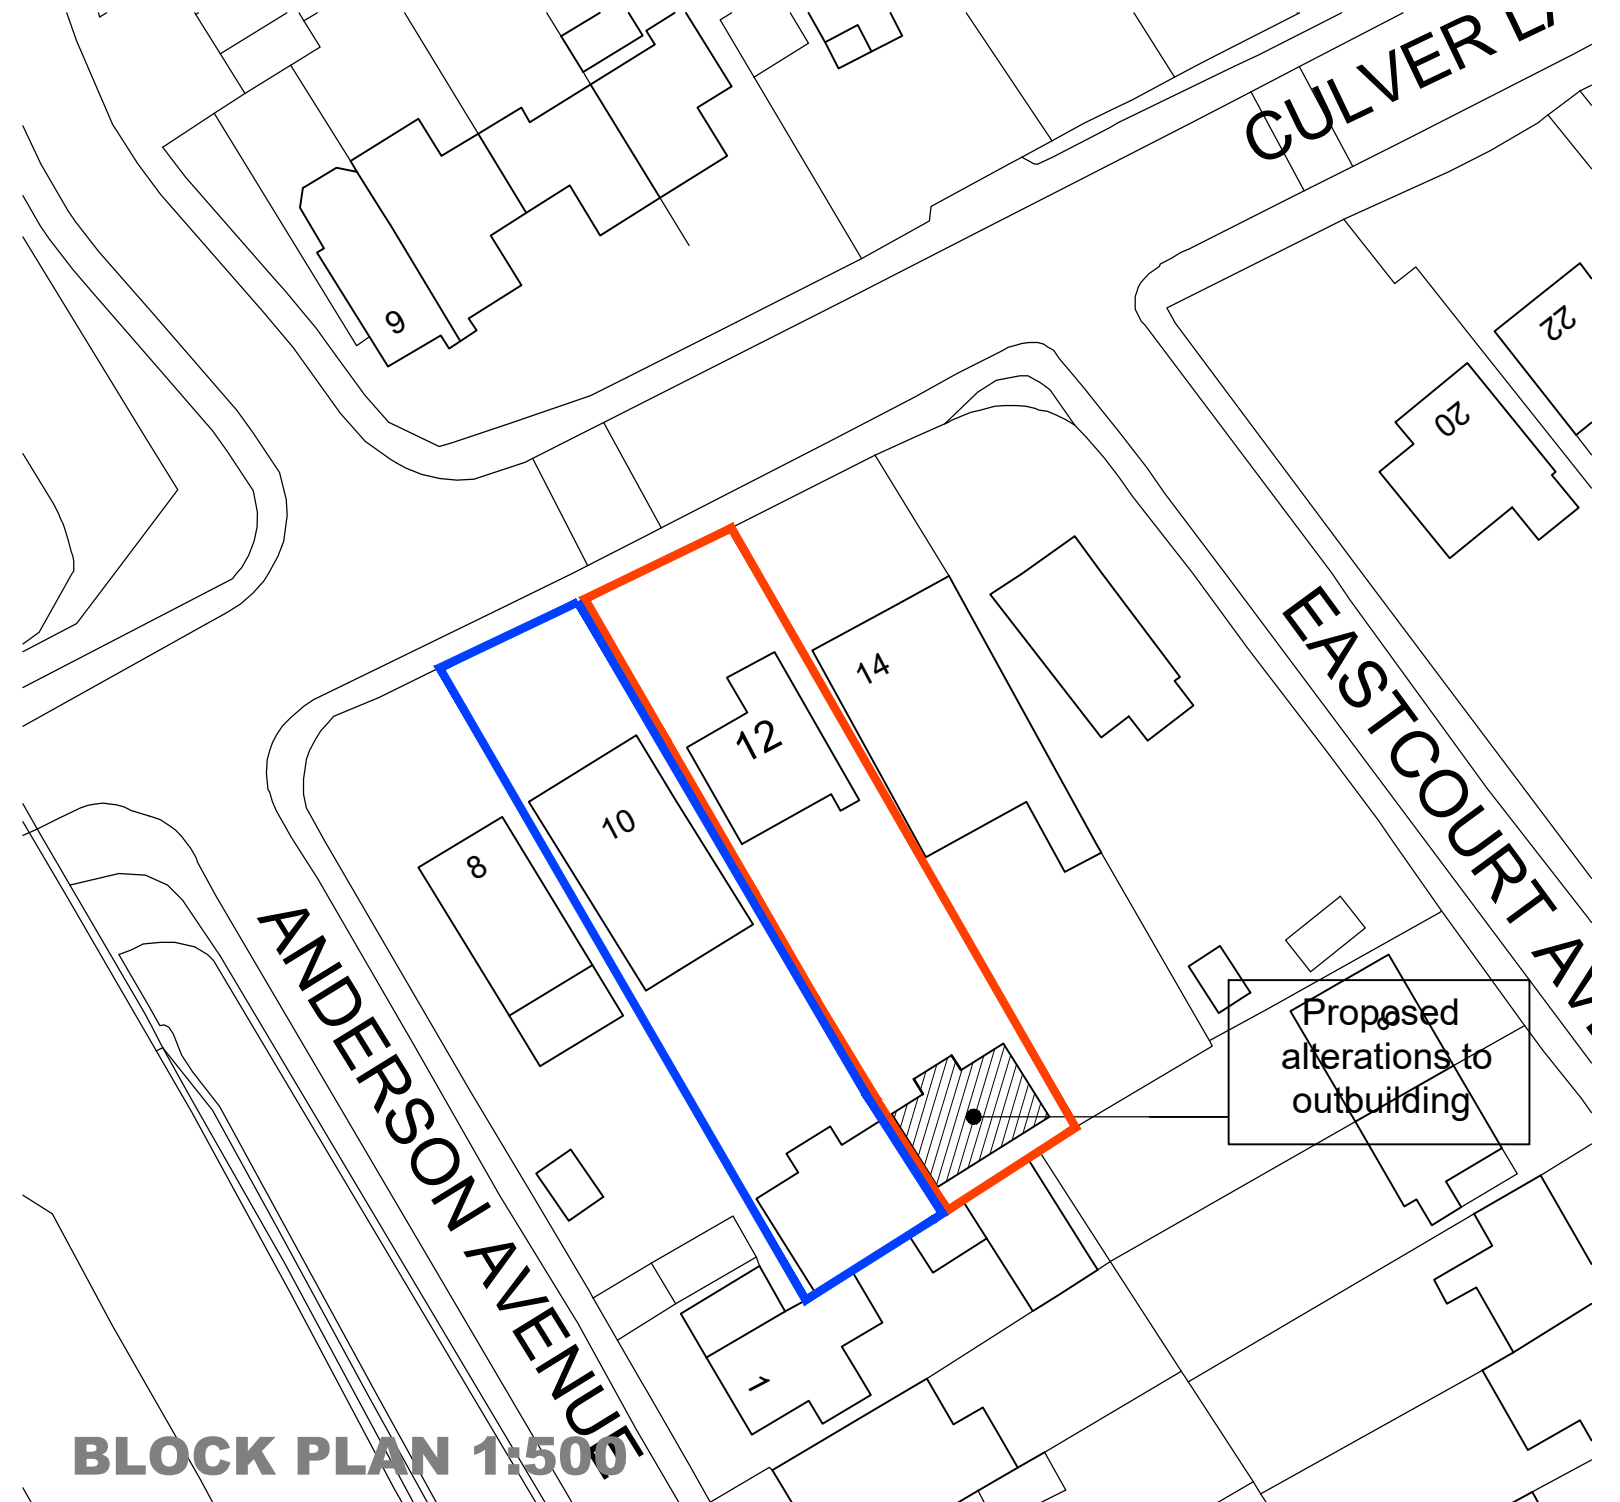

**Oakwood House**  
14 High Tree Drive Earley  
Reading Berkshire RG6 1EU  
0118 935 3655  
info@ihaltld.co.uk

**Project**  
Proposed Alterations to Outbuilding:  
at 12 Culver Lane, Earley, Reading  
RG6 1DS

**Client**  
Mr Ali Khan

**Title**  
Location Plan and Block Plan

**Revision**

**Drawn**  
IRH

**Scale**  
As Shown @ A3

**Date**  
Dec 2024

**Drawing No**  
**1596.01**

**Rev**

All dimensions to be checked on site prior to the commencement of any construction. This drawing may not be reproduced in any part or form without the written consent of Ian Hunt Associates Ltd.

ALL COPYRIGHTS RESERVED

A3