




TYPICAL TRANSITION DETAIL BETWEEN SAFETY
BARRIER AND PARAPET
(BASED ON HILL & SMITH TRANZFLEX TRANSITION - SEE DRG. NO.
PD-ENGRTR101 OR EQUIVALENT APPROVED)
SCALE 1:50

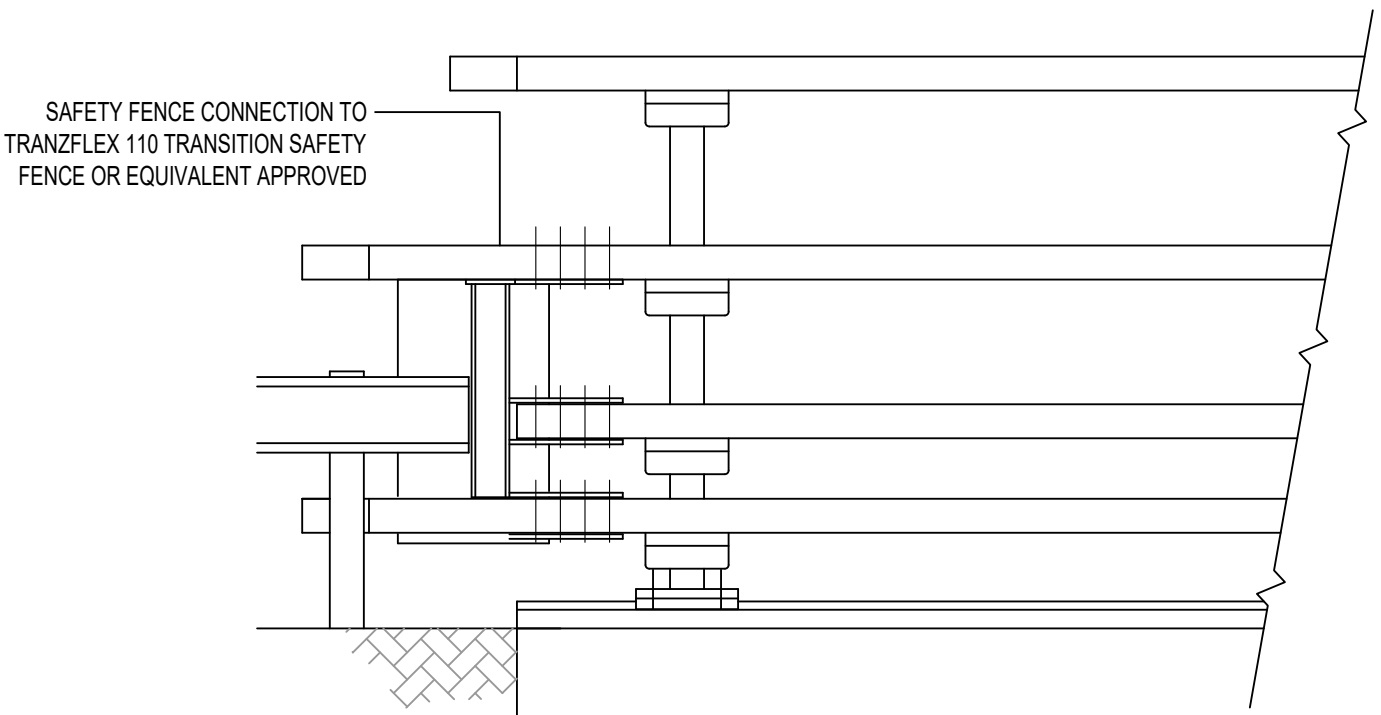


ELEVATION VIEW OF "TRANZFLEX" SAFETY FENCE
CONNECTOR TO TRANSITION FROM N1 PARAPET
(SEE SUPPLIER'S DRAWING VGSN 500-13 FOR DETAILS)
SCALE 1:20

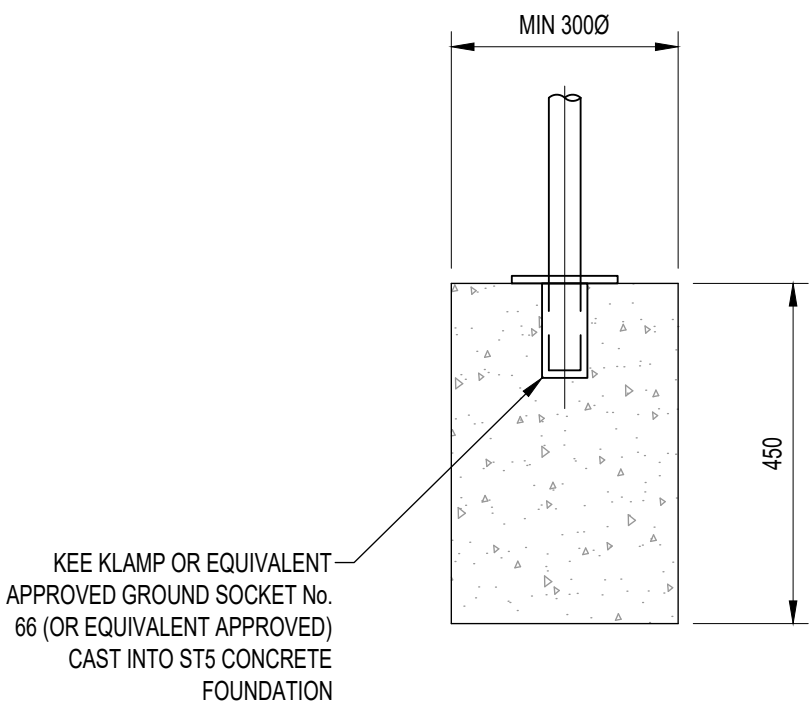


ON STRUCTURE PEDESTRIAN
RESTRAINT CONCRETE
FOOTING
SCALE 1:10

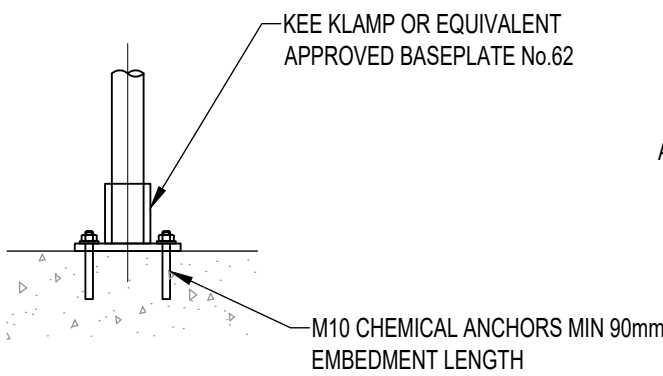


ON STRUCTURE
PEDESTRIAN
RESTRAINT
BASEPLATE
SCALE 1:10

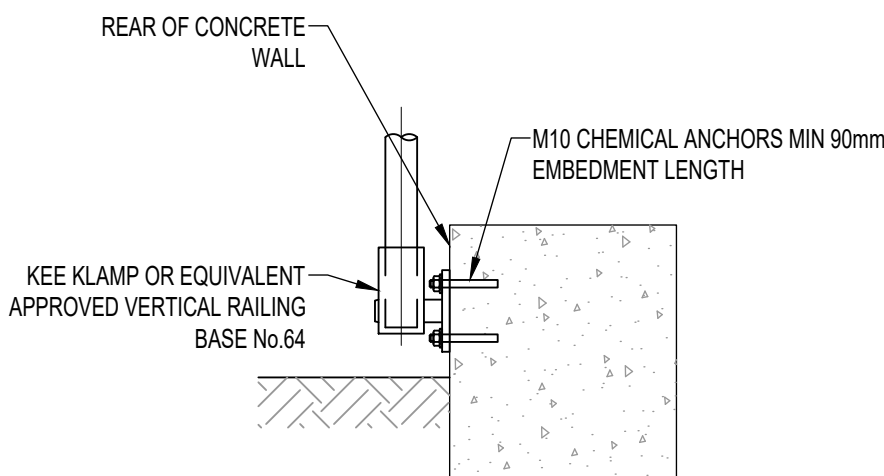

ON STRUCTURE PEDESTRIAN
RESTRAINT SIDE FIXING
SCALE 1:10

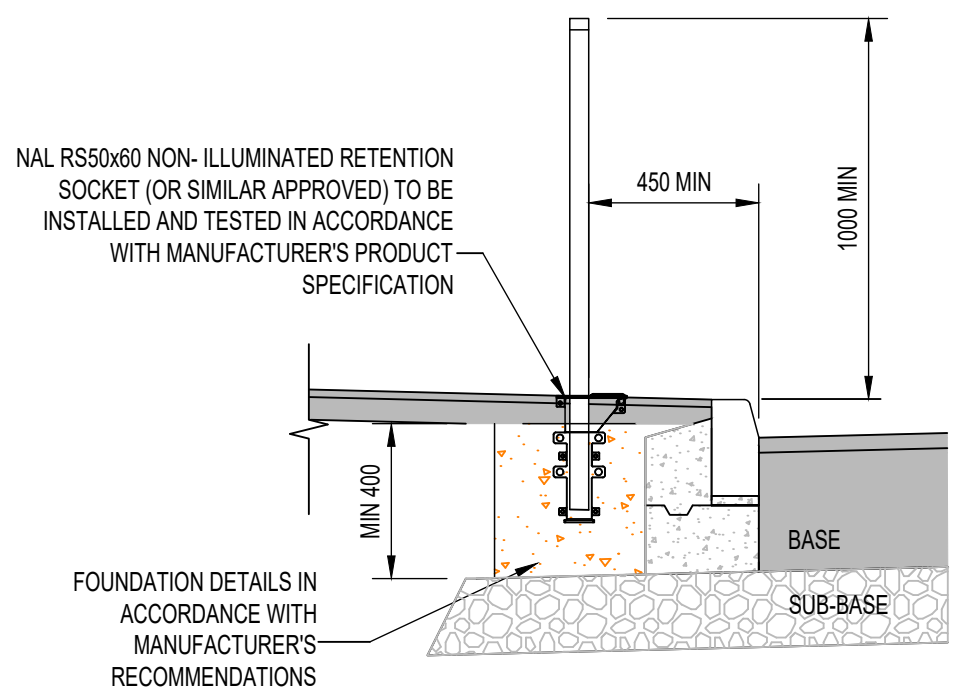

PEDESTRIAN GUARDRAIL DETAIL
SCALE 1:20

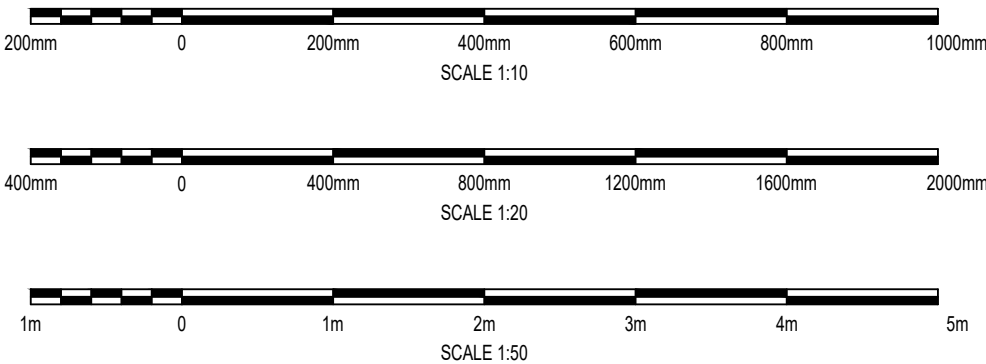

SIGNIFICANT RESIDUAL HAZARDS


RESIDUAL HAZARD	STAGE	SUGGESTED CONTROL MEASURE
-----------------	-------	---------------------------

NO SIGNIFICANT RESIDUAL HAZARD IDENTIFIED

NOTE: The above hazards do not include every hazard or assumption, but identify significant residual construction hazards that are not likely to be obvious to a competent contractor and those that could be difficult to manage effectively. Refer also to the designer's risk documentation.

DO NOT SCALE

- NOTES:
- ALL DIMENSIONS ARE IN MILLIMETRES UNLESS NOTED OTHERWISE.
 - ALL LEVELS ARE IN METRES AOD UNLESS NOTED OTHERWISE.
 - DRAWING TO BE READ IN CONJUNCTION WITH SPECIFICATION REFERENCE WMHP-TG-SRWG1-SP-HI-0401 AND ROAD RESTRAINT LAYOUT DRAWING WMHP-TG-SRWG1-DR-HI-0401 TO WMHP-TG-SRWG1-DR-HI-0407.

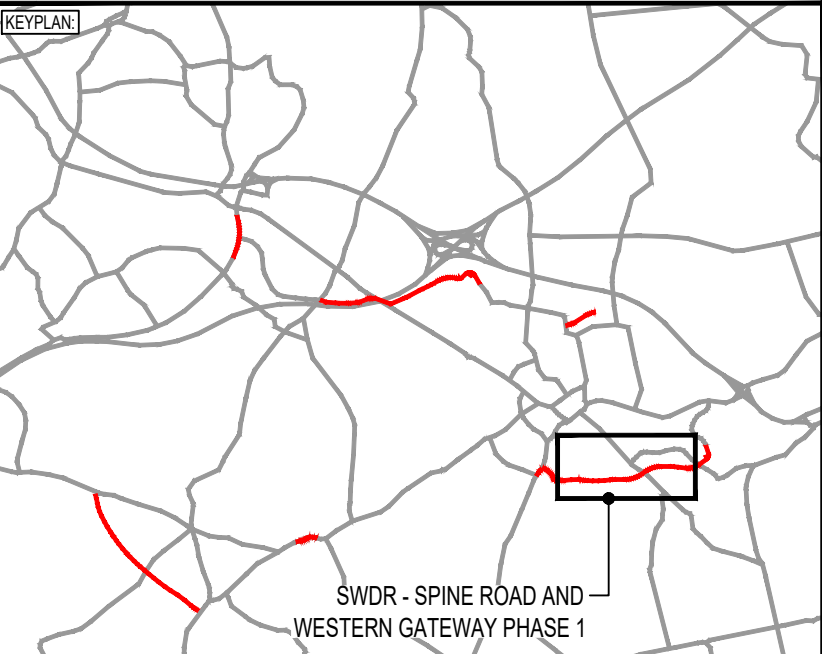

P05	19/01/2024	JC	ROUNDOABOUT VE UPDATE	DJF	JC
P04	02/09/2022	HD	MATTERS OUTSTANDING WMHP-TG-SRWG1-RG-DM-0010	BH	JC
P03	01/04/2022	MH	INTERNAL REVIEW UPDATES	ARL	JC
REV	DATE	BY	DESCRIPTION	CHK	APP

DRAWING STATUS: SUITABLE FOR REVIEW & COMMENT S3

DESIGNER:

Tony Gee

Consulting Civil, Structural and Geotechnical Engineers

Tony Gee and Partners LLP
Hardy House
140 High Street
Esher, Surrey
KT10 9QJ
Tel: 01372 461600

www.tonygee.com

CLIENT:

WOKINGHAM BOROUGH COUNCIL

Shute End, Wokingham, Berkshire RG40 1BN
Tel: (0118) 974 6000 Web: www.wokingham.gov.uk

PROJECT: WOKINGHAM MAJOR HIGHWAYS PROGRAMME
SPINE ROAD AND WESTERN GATEWAY PHASE 1

TITLE: HIGHWAYS
ROAD RESTRAINTS
DETAILS

SHEET 1

SCALE @ AT:	N/A	CHECKED:	BH	APPROVED:	JC
PROJECT NO:	C118047	DESIGNED:	MH	DRAWN:	MH
				DATE:	April 21
DRAWING No:	WMHP-TG-SRWG1-DR-HI-0421				REV:
					P05