




File name: S:\PROJECTS\2018\201807\B07\B0701\WIP\DRAWINGS\WMHP-TG-SRWG1-DR-HI-112.DWG, printed on 01 April 2022 10:03:51, by Ben Hawkins

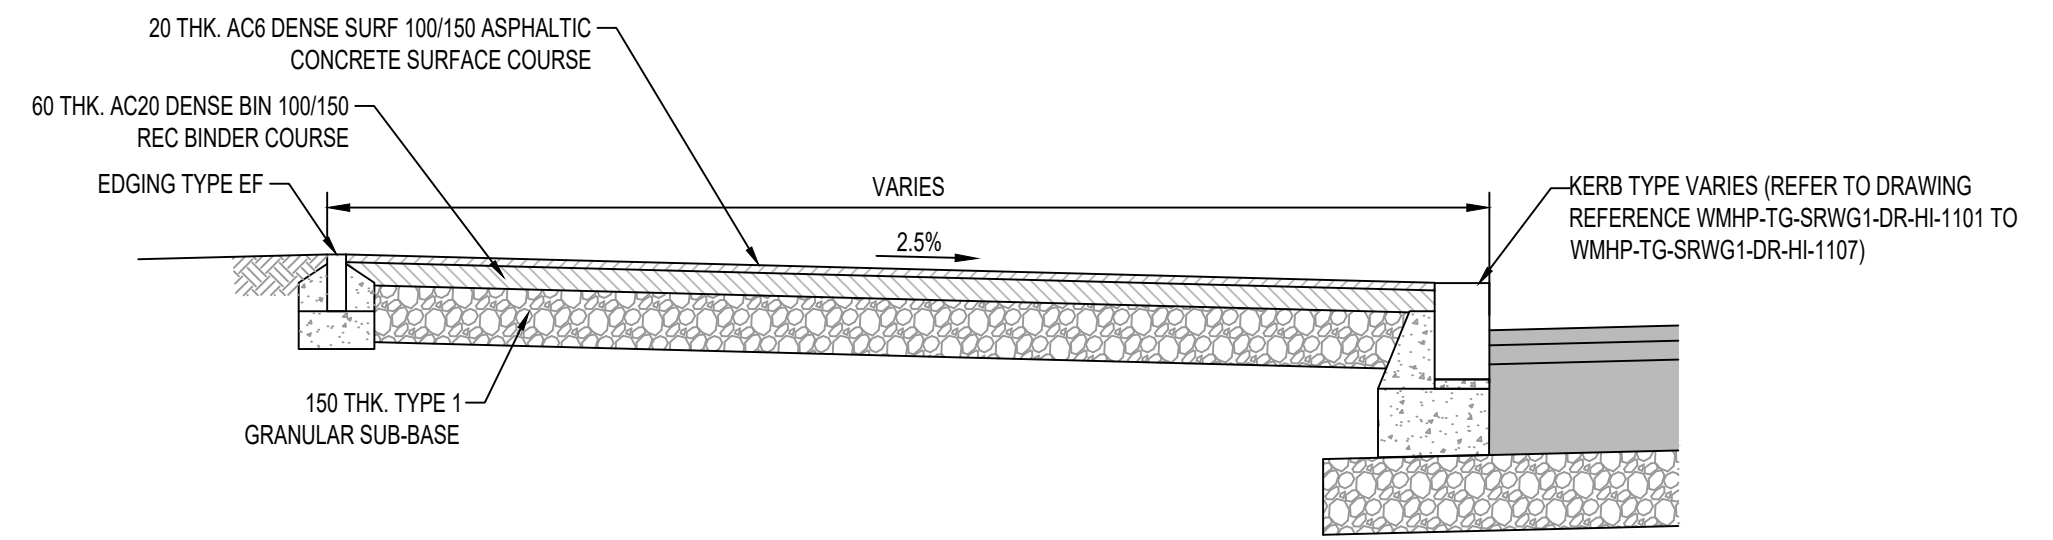


TYPICAL FOOTWAY/CYCLEWAY (TYPE FC) WITH KERBING AND EDGING  
SCALE 1:20

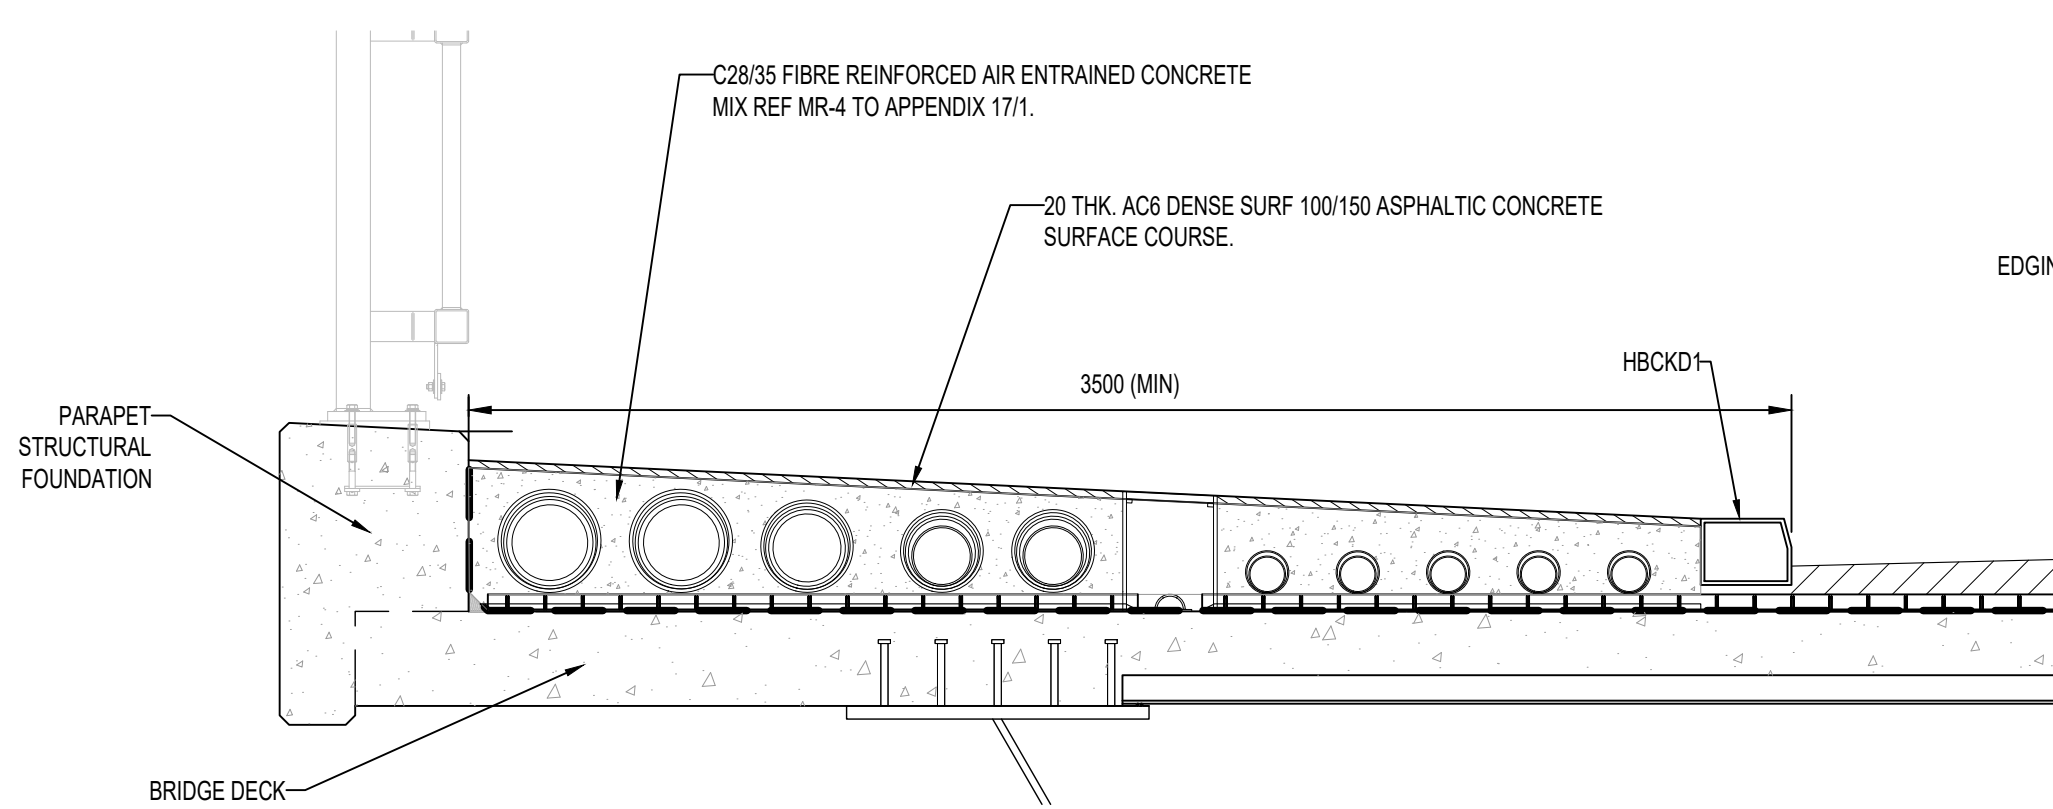


BRIDGE DECK VERGE CONSTRUCTION (TYPE BV)  
SCALE 1:20

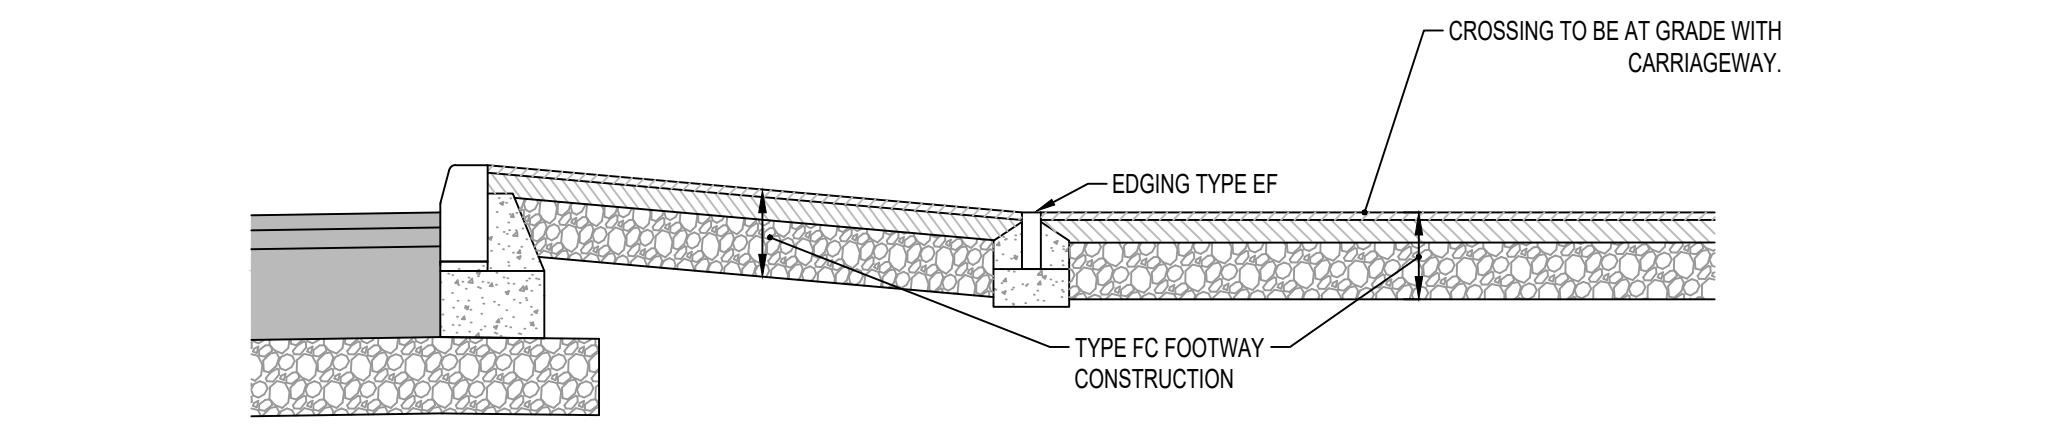


SECTION A-A - TYPICAL ROUNDABOUT ISLAND CROSSING  
SCALE 1:20

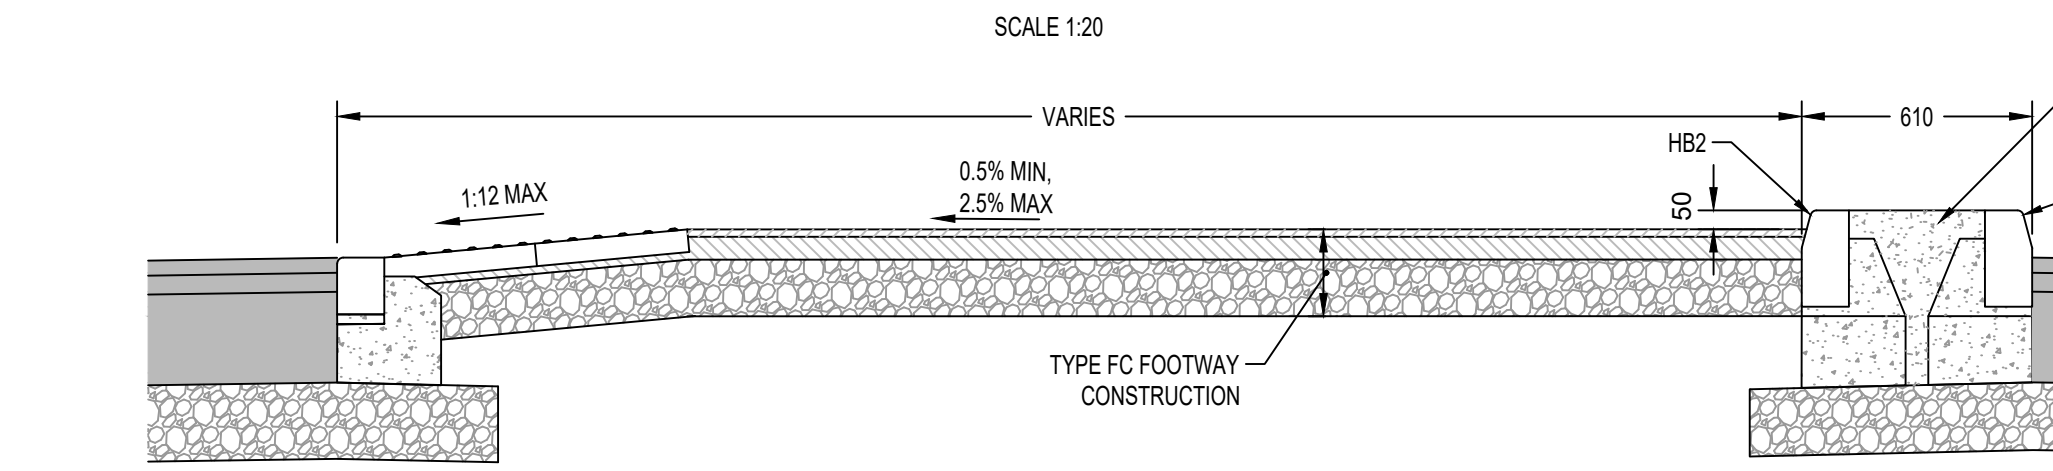


SECTION B-B - TYPICAL STAGGERED CROSSING ISLAND  
SCALE 1:20

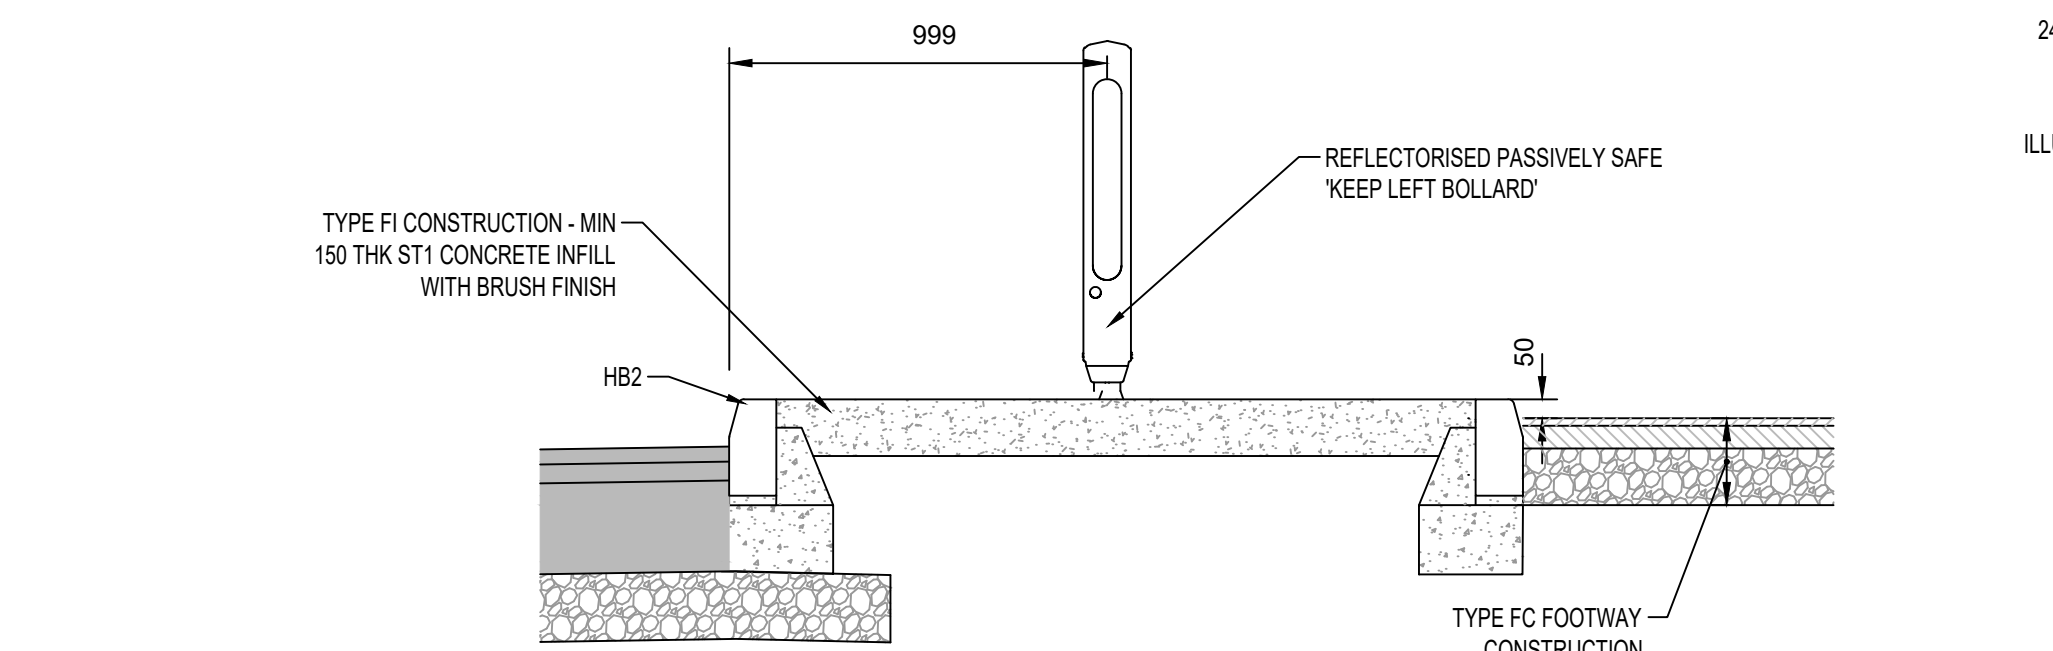


SECTION C-C - TYPICAL STAGGERED CROSSING ISLAND (TYPE FI)  
SCALE 1:20

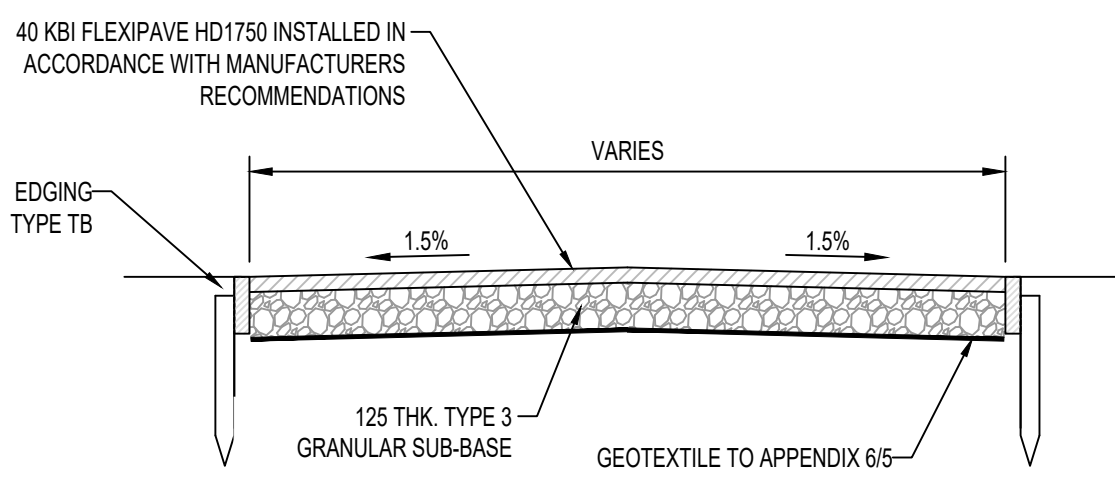


TYPICAL FOOTPATH (TYPE FP)  
SCALE 1:20

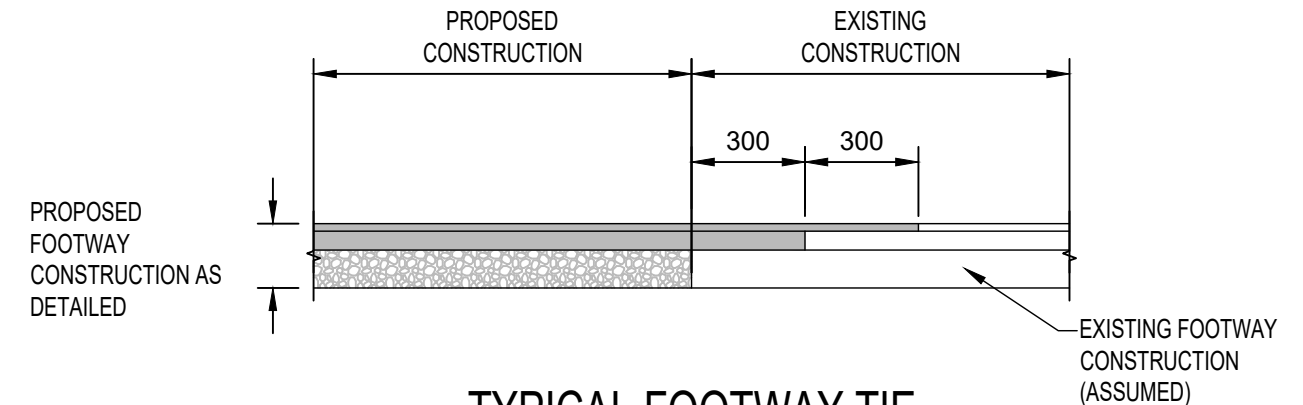


TYPICAL FOOTWAY TIE IN DETAIL  
SCALE 1:20

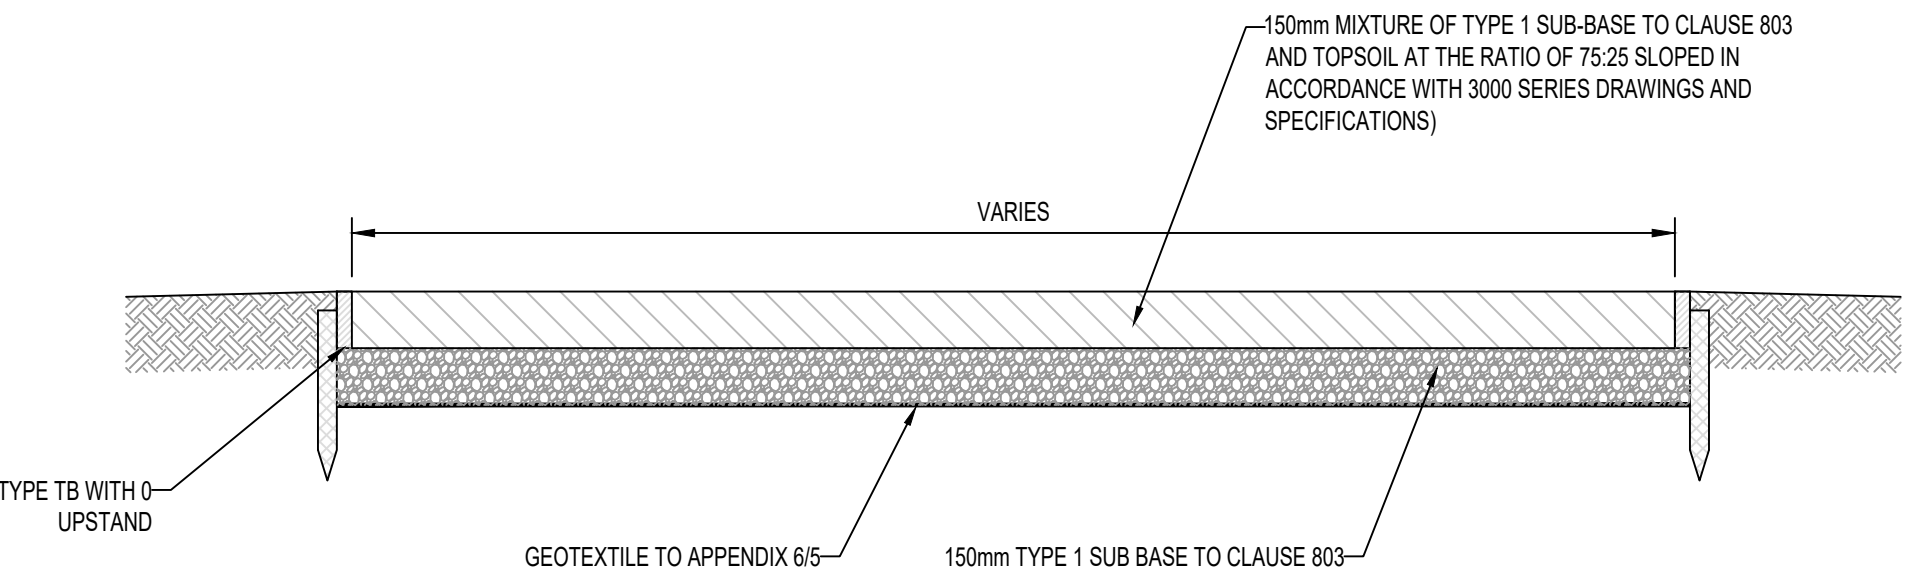


MAINTENANCE VEHICLE ACCESS CONSTRUCTION (TYPE MV)  
SCALE 1:20

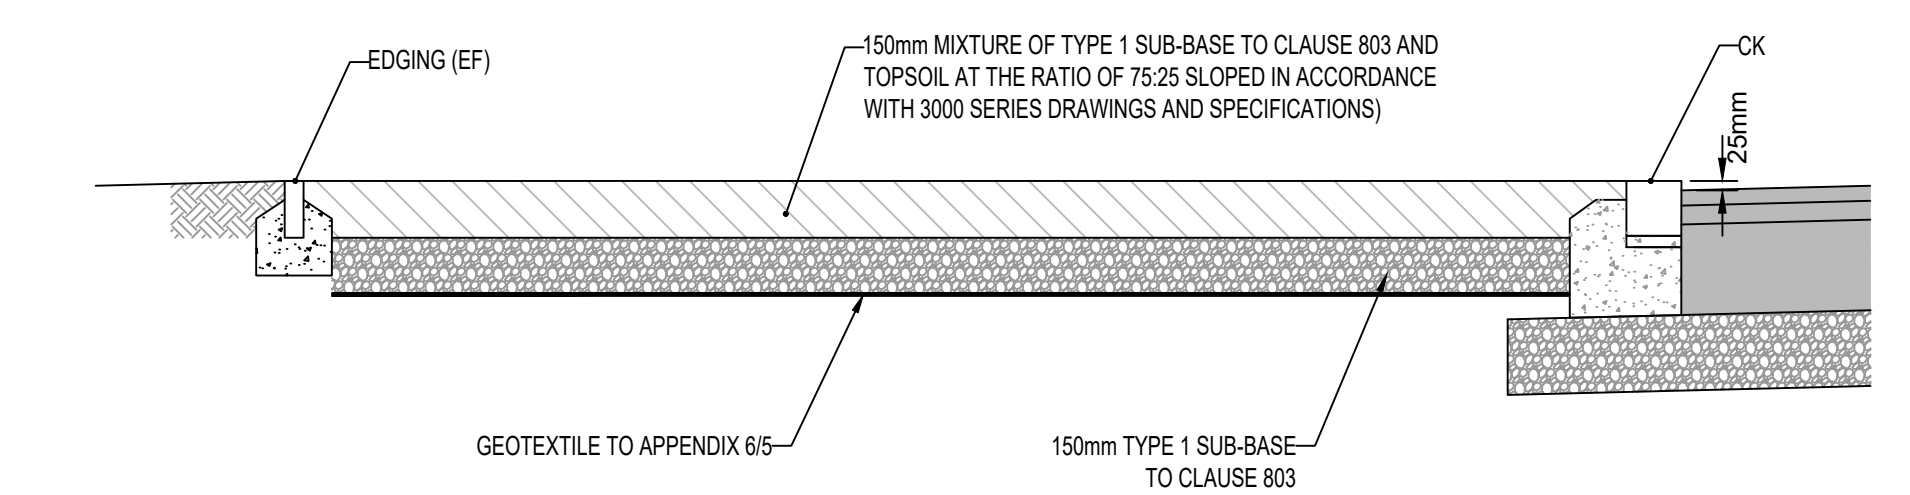

MAINTENANCE VEHICULAR LAY-BY CONSTRUCTION (TYPE MV)  
SCALE 1:20

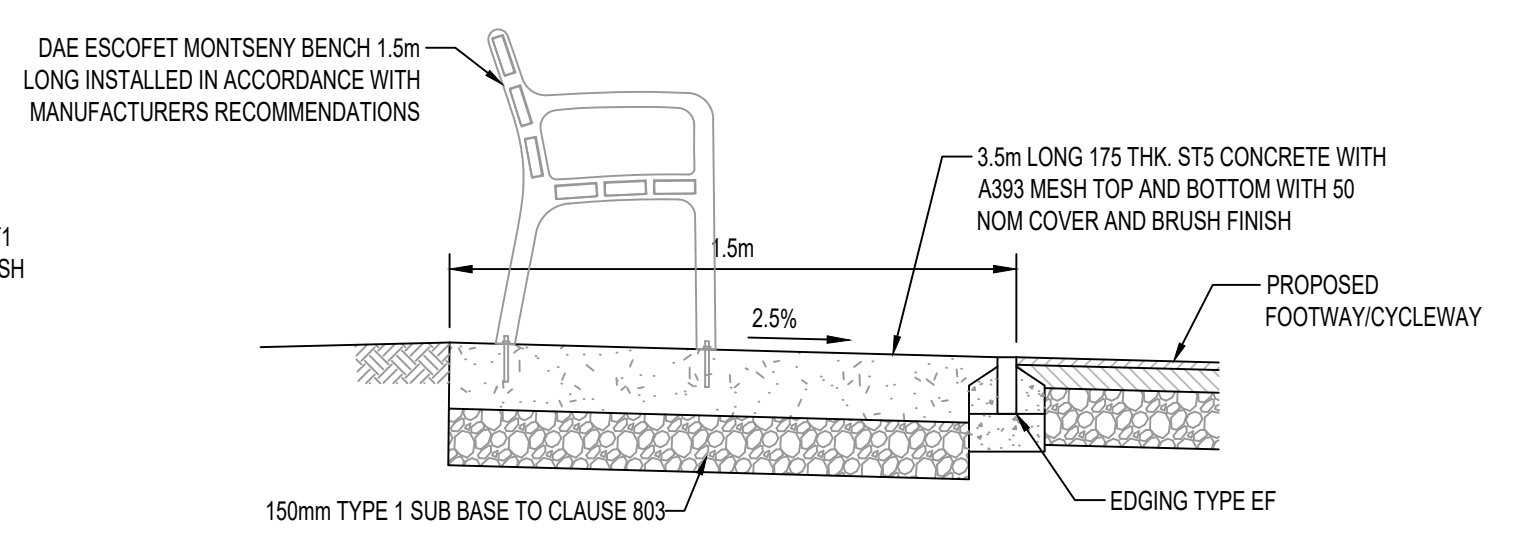

TYPICAL CONCRETE HARDSTAND FOR BENCH (TYPE CH)  
SCALE 1:20

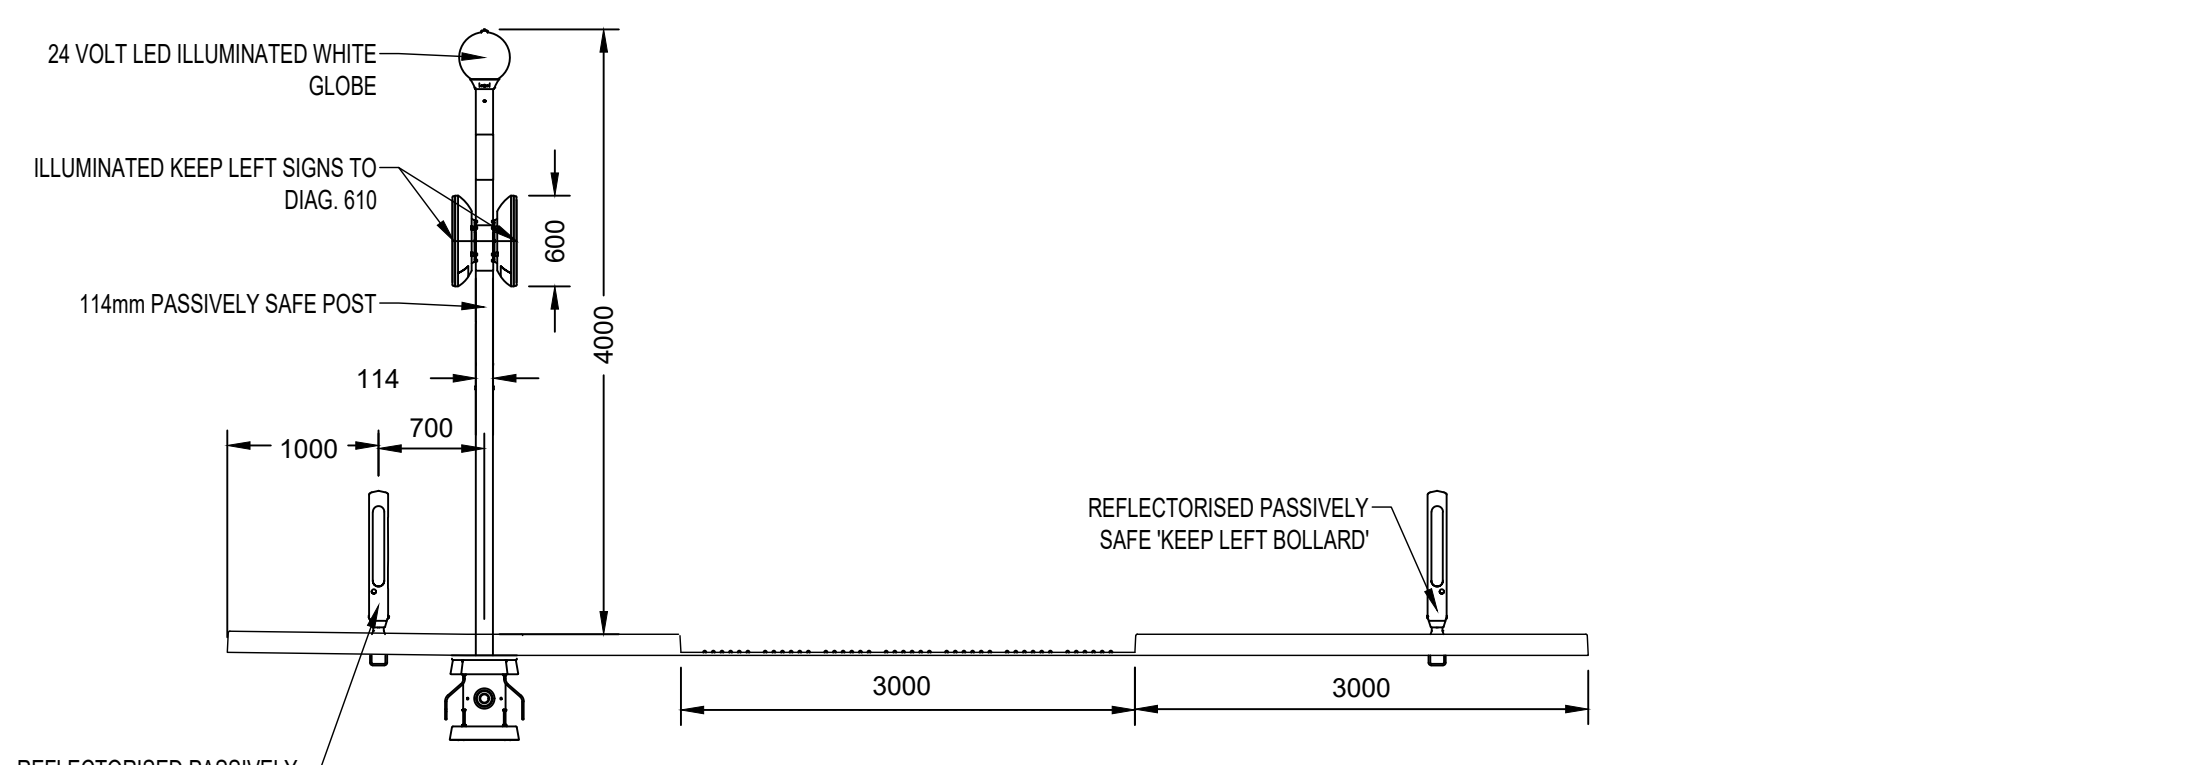

DETAIL OF MIDBLOCK ISLAND CROSSING  
SCALE 1:50



DO NOT SCALE

NOTES:

- ALL DIMENSIONS ARE IN MILLIMETRES UNLESS NOTED OTHERWISE.
- ALL LEVELS ARE IN METRES AOD UNLESS NOTED OTHERWISE.
- DRAWING TO BE READ IN CONJUNCTION WITH SPECIFICATION WMHP-TG-SRWG1-SP-HI-1100.
- DRAWING TO BE READ IN CONJUNCTION WITH LAYOUT DRAWINGS WMHP-TG-SRWG1-DR-HI-1101 TO WMHP-TG-SRWG1-DR-HI-1107. REFER TO KBI DRAWING FOOTPATH HD1500 (RFS) FOR DETAILS OF FLEXIPAVE CONSTRUCTION.

KEYPLAN

|     |            |    |                                |     |     |
|-----|------------|----|--------------------------------|-----|-----|
| P03 | 01/04/2022 | MH | REVISED FOR PLANNING DISCHARGE | JC  | ARL |
| P02 | 28/09/2021 | AT | REVISED FOR SCO COMMENTS       | BH  | JC  |
| P01 | 16/06/2021 | MH | DETAILED DESIGN ISSUE          | BH  | JC  |
| REV | DATE       | BY | DESCRIPTION                    | CHK | APP |

DRAWING STATUS:

SUITABLE FOR REVIEW & COMMENT

S3

DESIGNER:

**Tony Gee**  
Consulting Civil, Structural and Geotechnical Engineers

**Tony Gee and Partners LLP**  
Hardy House  
140 High Street  
Esher, Surrey  
KT10 9JL  
Tel: 01372 461600  
www.tonygee.com

CONTRACTOR:

**Balfour Beatty**

CLIENT:

**WOKINGHAM BOROUGH COUNCIL**

Shute End, Wokingham, Berkshire RG40 1BN  
Tel: (0118) 974 6000 Web: www.wokingham.gov.uk

PROJECT:

WOKINGHAM MAJOR HIGHWAYS PROGRAMME  
SPINE ROAD AND WESTERN GATEWAY PHASE 1

TITLE:

HIGHWAYS  
KERBS AND FOOTWAYS  
DETAILS

SHEET 2

|                                                 |                          |                         |
|-------------------------------------------------|--------------------------|-------------------------|
| SCALE @ A1: <div>AS SHOWN</div>                 | CHECKED: <div>BH</div>   | APPROVED: <div>JC</div> |
| PROJECT NO: <div>C118047</div>                  | DESIGNED: <div>MH</div>  | DRAWN: <div>MH</div>    |
| DRAWING NO: <div>WMHP-TG-SRWG1-DR-HI-1122</div> | DATE: <div>June 21</div> | REV: <div>P03</div>     |

| SIGNIFICANT RESIDUAL HAZARDS   |       |                           |
|---|-------|---------------------------|
| RESIDUAL HAZARD   | STAGE | SUGGESTED CONTROL MEASURE |
| NO SIGNIFICANT RESIDUAL HAZARD IDENTIFIED   |       |                           |
| NOTE: The above hazards do not include every hazard or assumption, but identify significant residual construction hazards that are not likely to be obvious to a competent contractor and those that could be difficult to manage effectively. Refer also to the designer's risk documentation. |       |                           |