

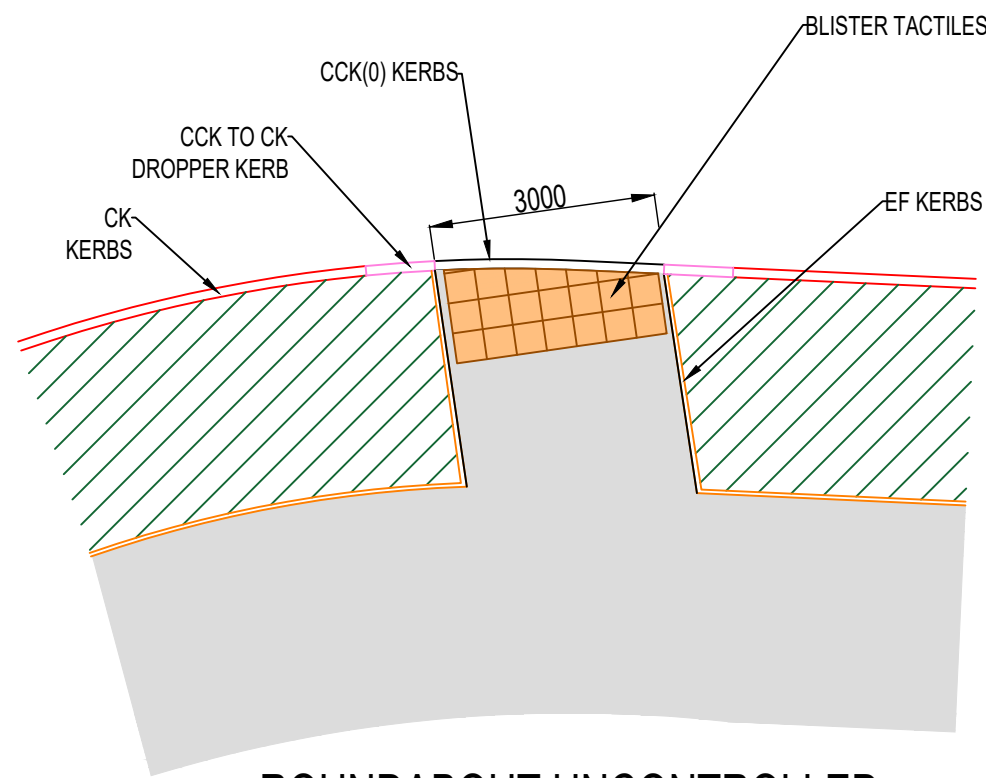



File name: S:\PROJECTS\2018\18047\BIM\1-WIP\DRAWINGS\WMHP-TG-SRWG1-DR-HI-1124.DWG, printed on 01 April 2022 18:01:59, by Ben Hawkins

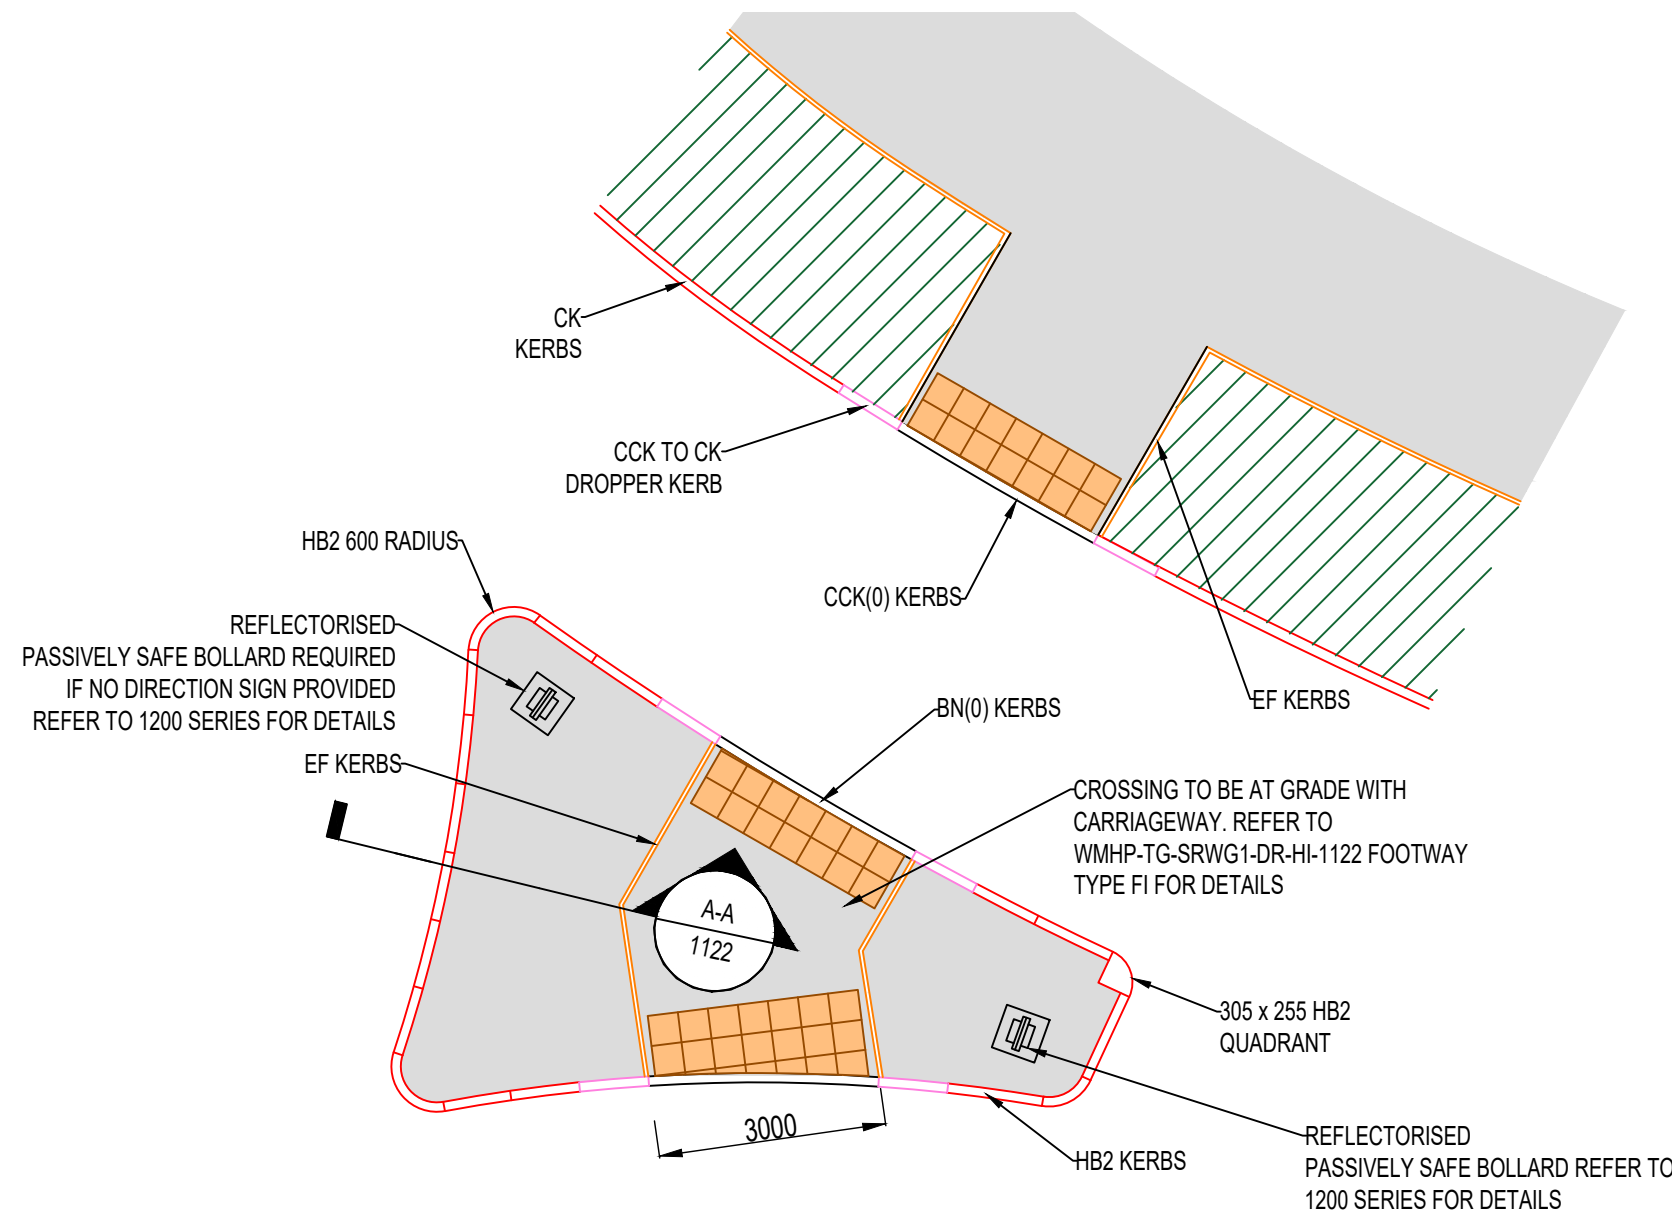


ROUNDAABOUT UNCONTROLLED CROSSING  
SCALE 1:100

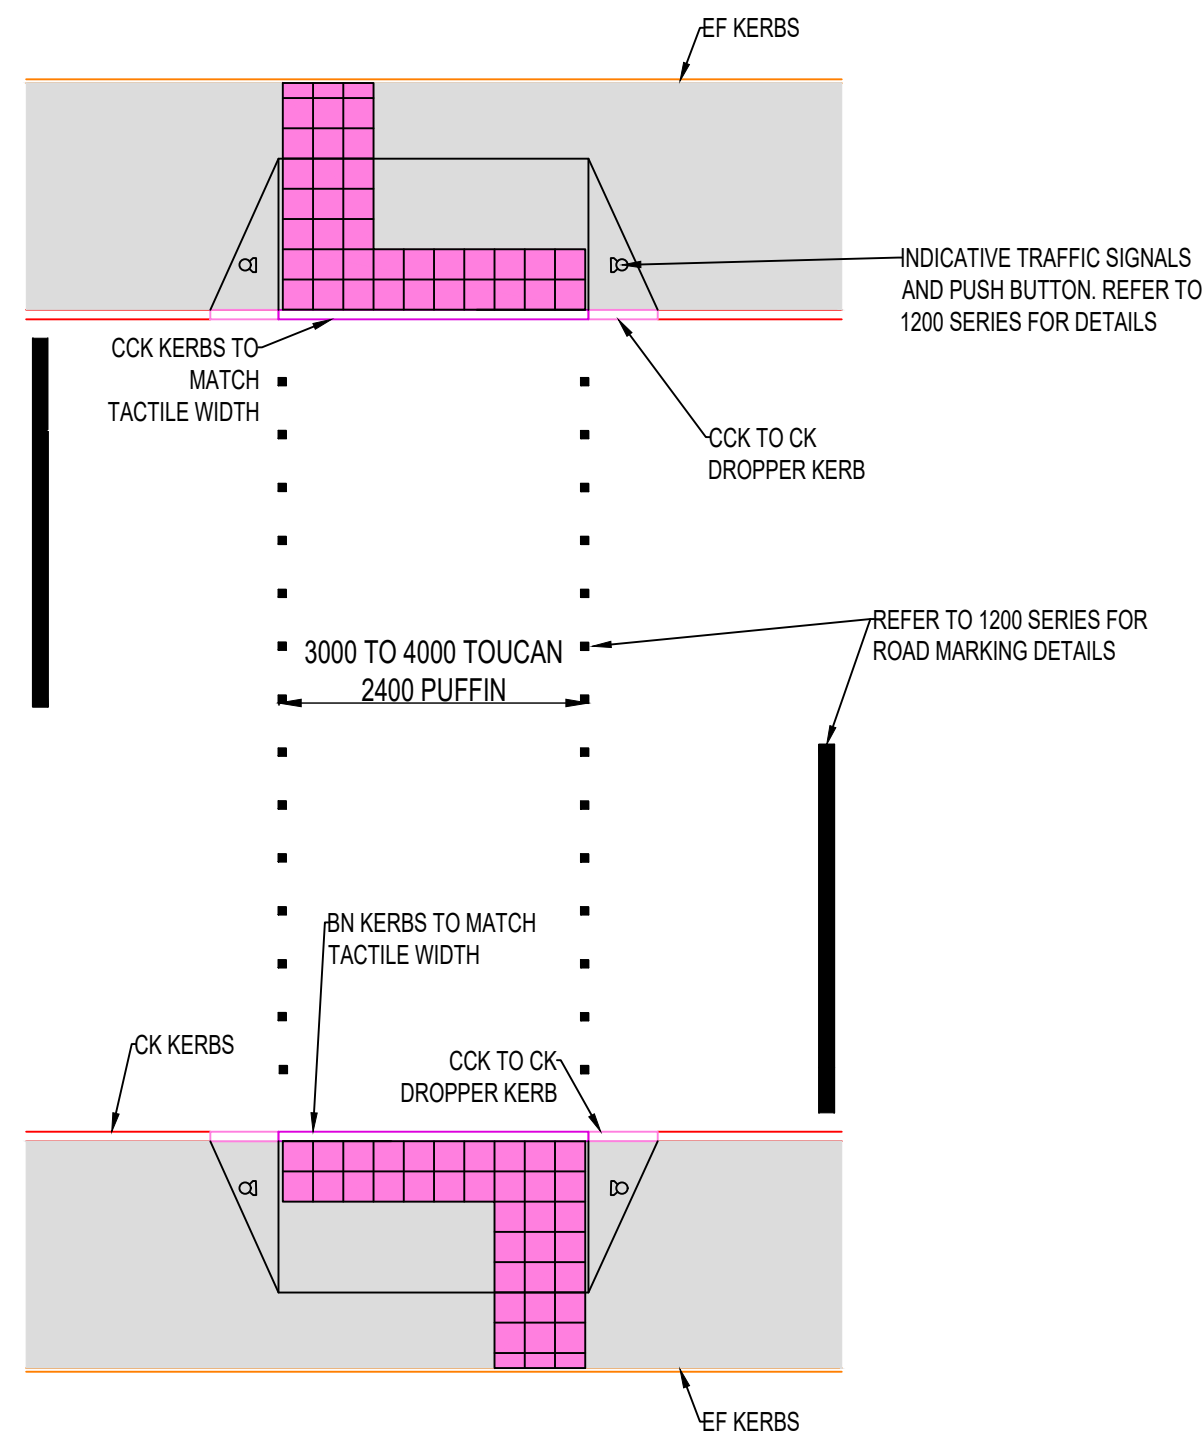


CONTROLLED CROSSING  
SCALE 1:100

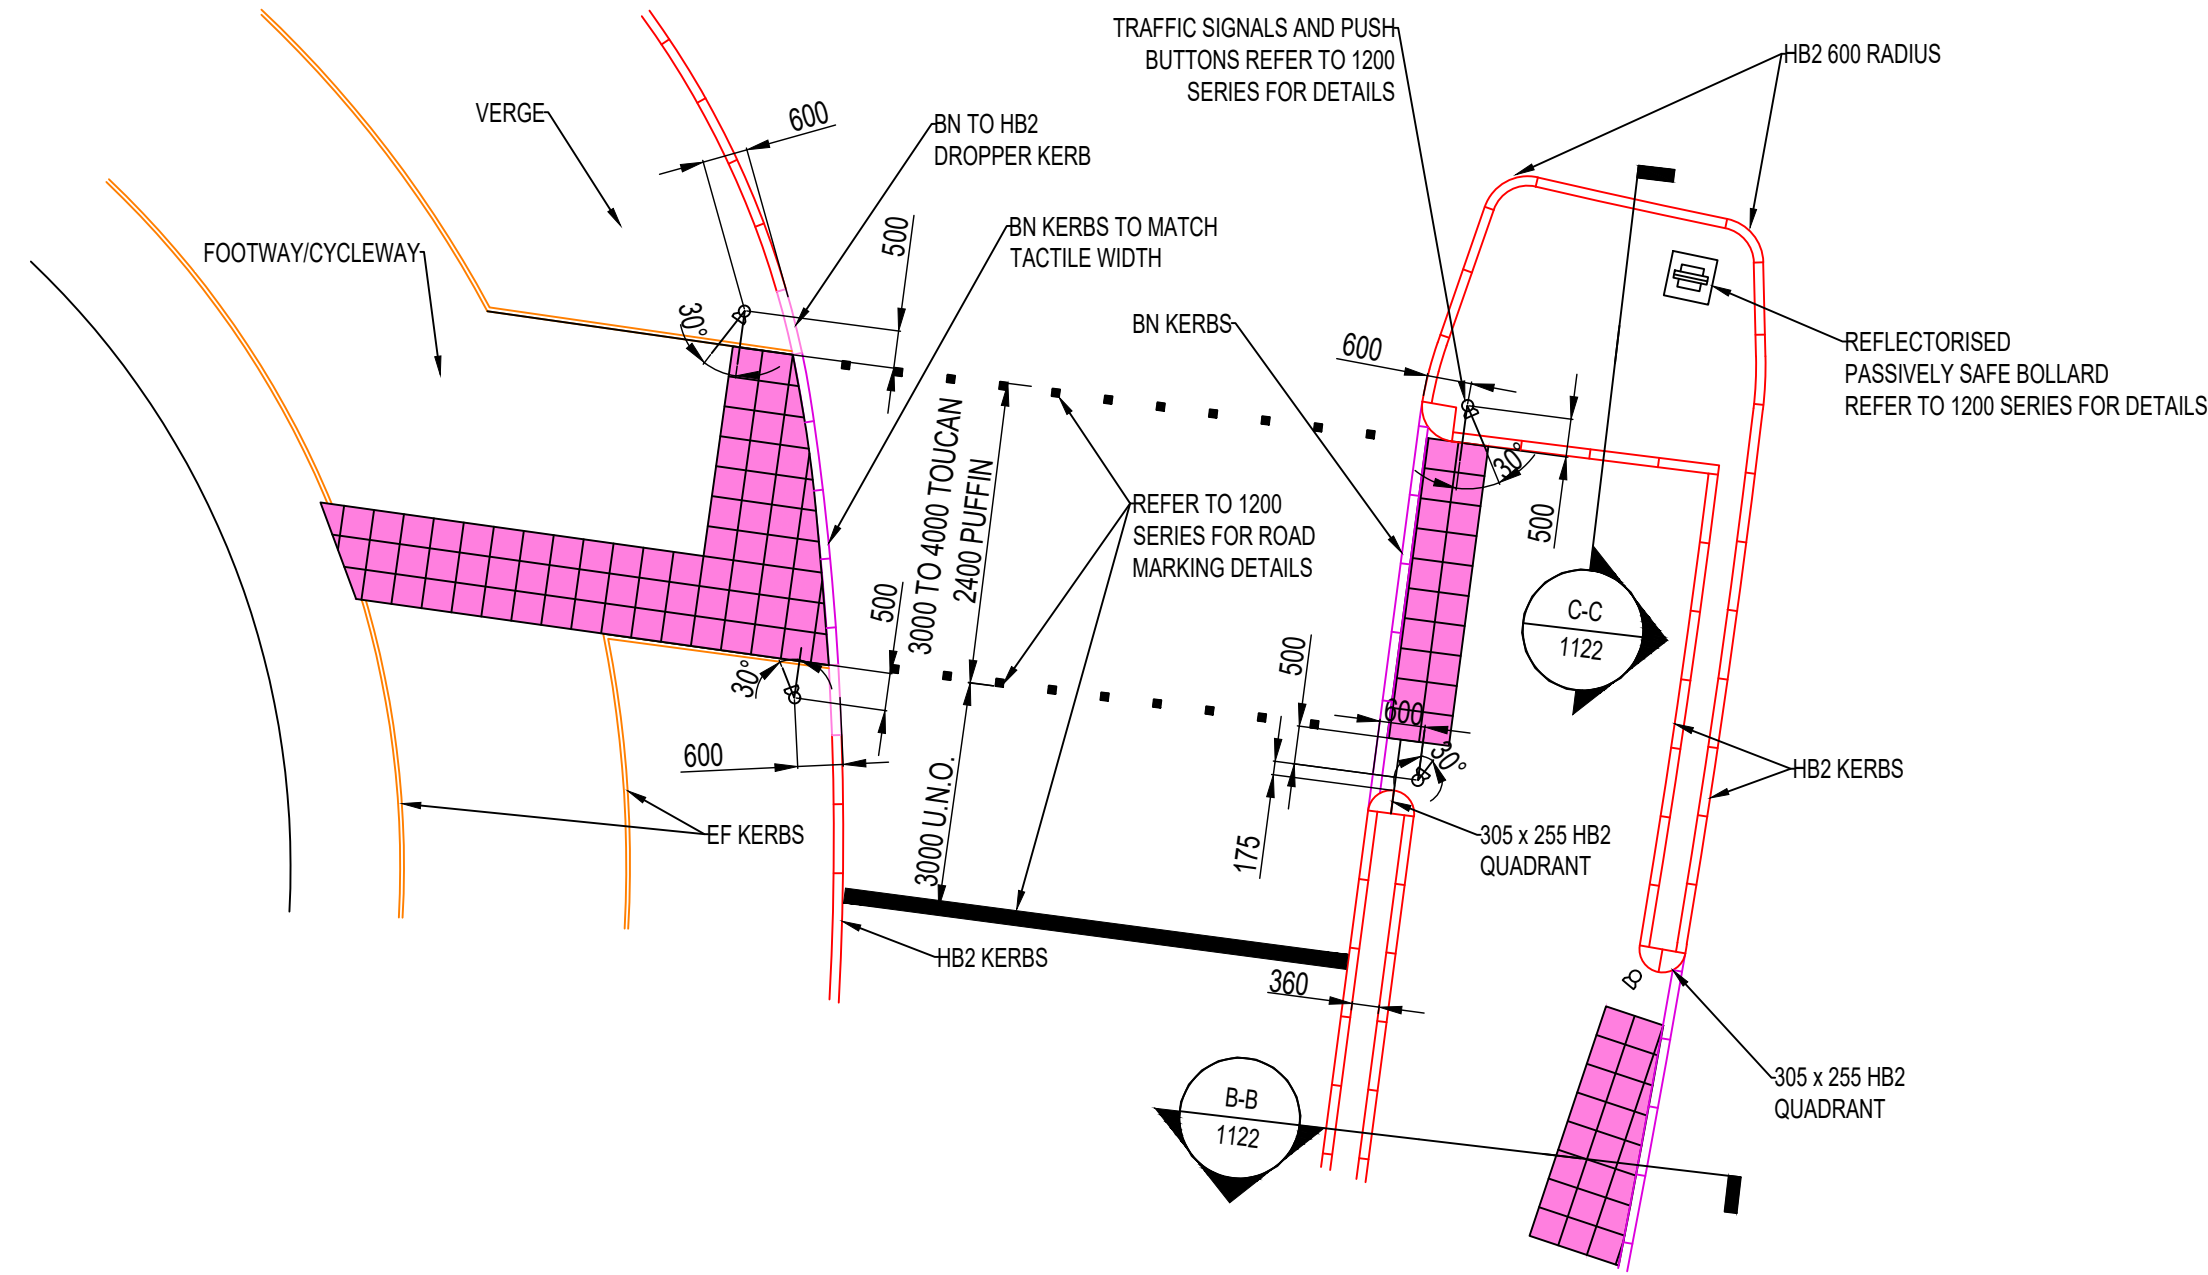

CONTROLLED STAGGERED CROSSING  
SCALE 1:100

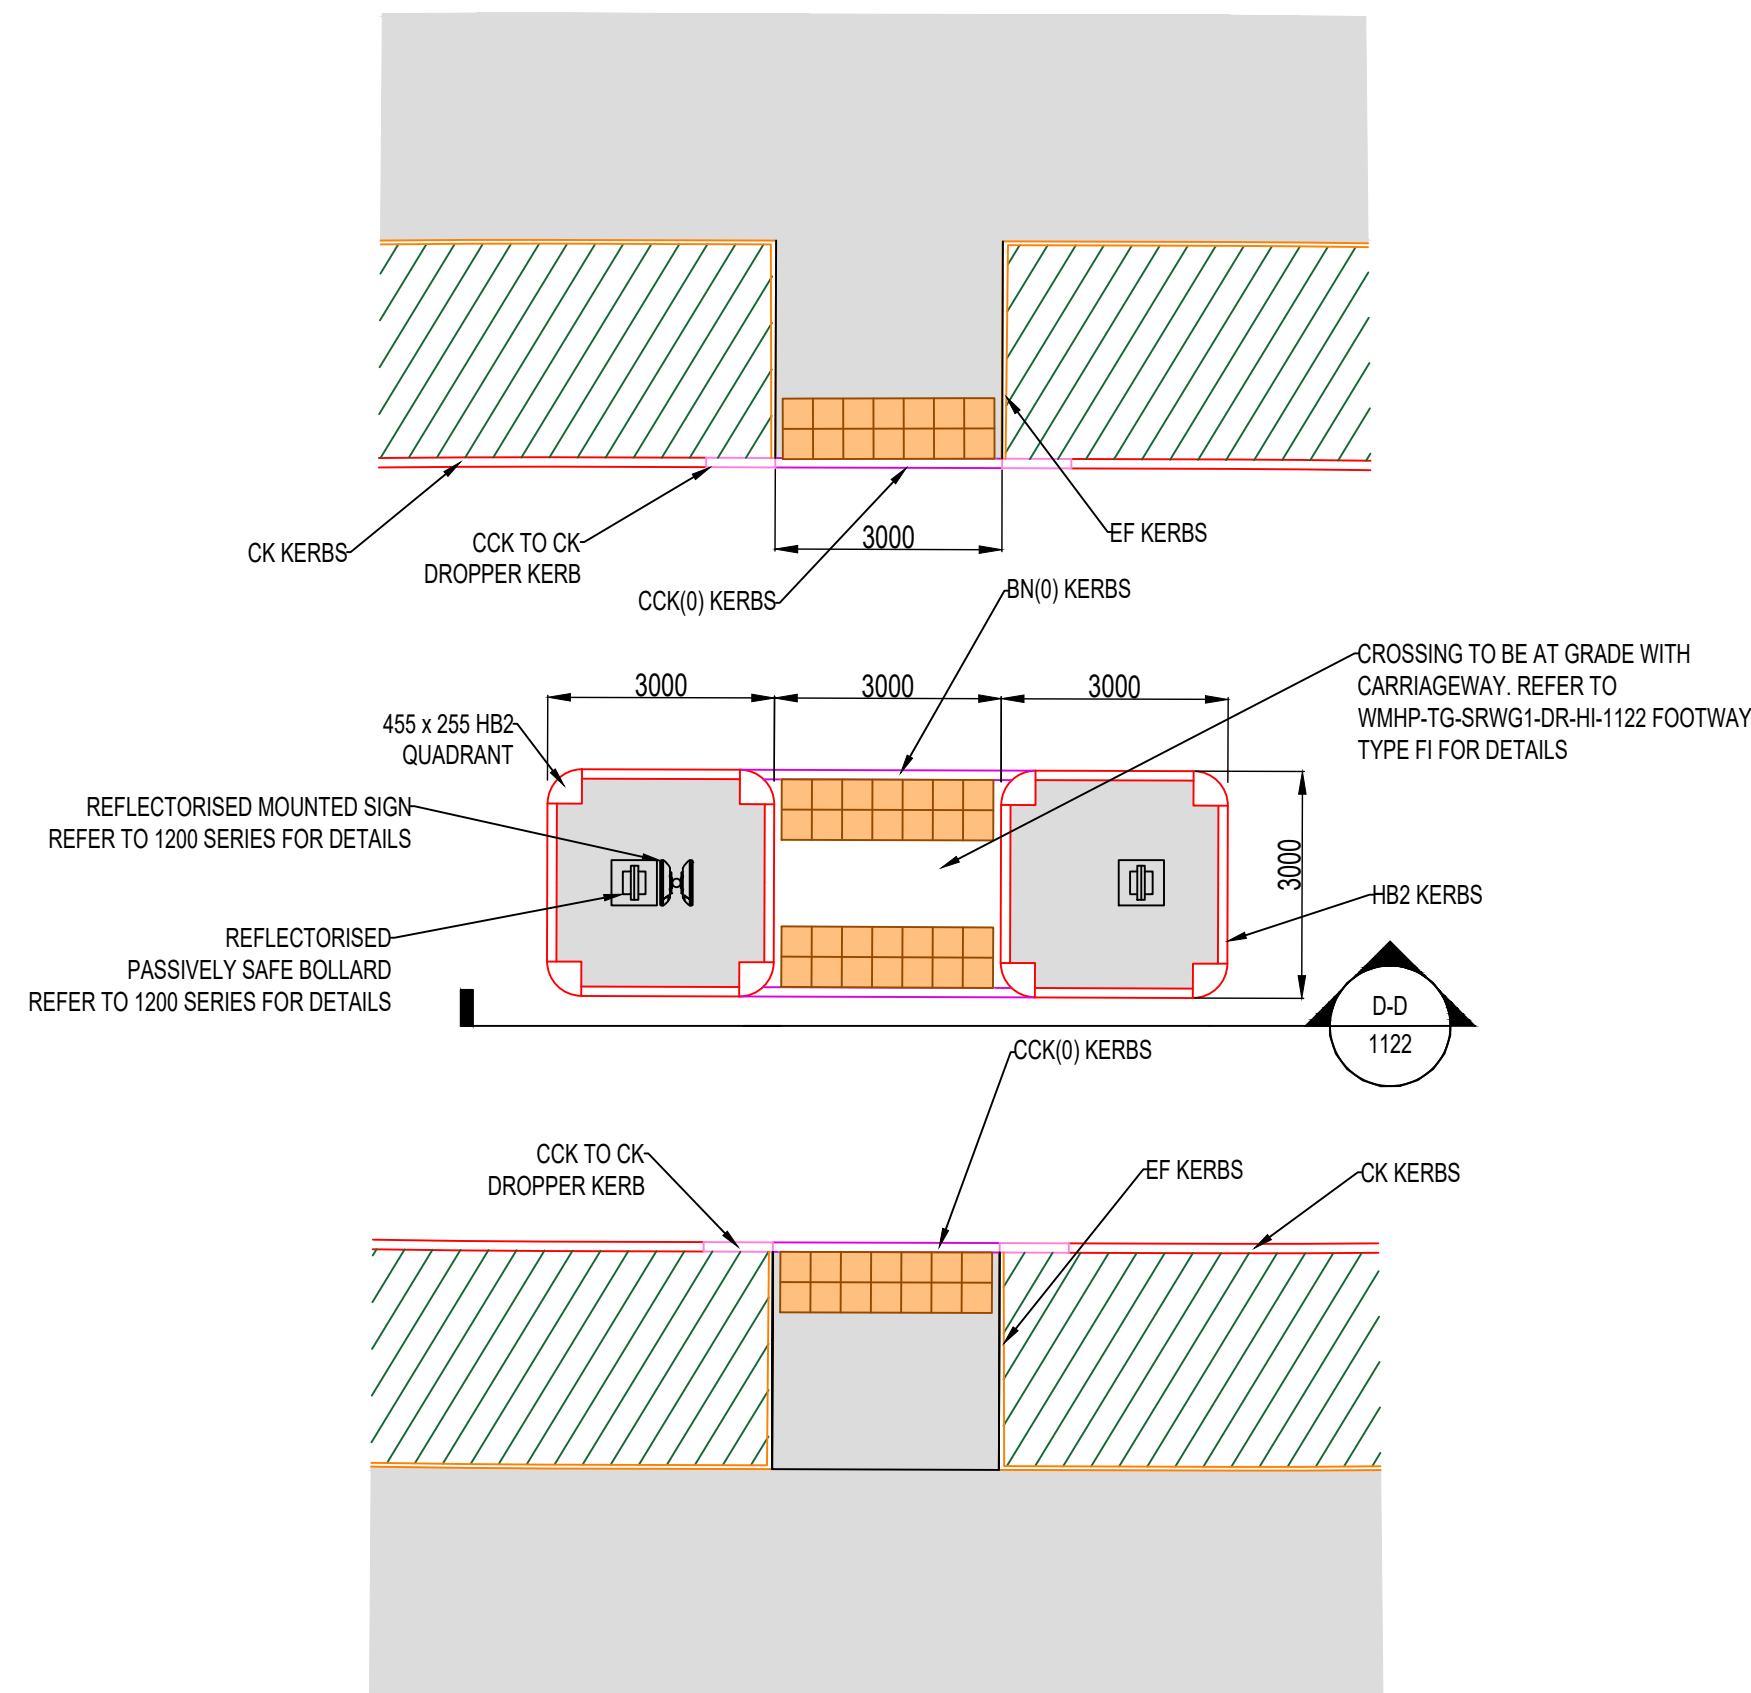

MIDBLOCK UNCONTROLLED CROSSING  
SCALE 1:100

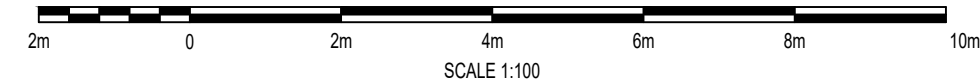


| SIGNIFICANT RESIDUAL HAZARDS   |       |                           |
|---|-------|---------------------------|
| RESIDUAL HAZARD   | STAGE | SUGGESTED CONTROL MEASURE |
| NO SIGNIFICANT RESIDUAL HAZARD IDENTIFIED   |       |                           |
| NOTE: The above hazards do not include every hazard or assumption, but identify significant residual construction hazards that are not likely to be obvious to a competent contractor and those that could be difficult to manage effectively. Refer also to the designer's risk documentation. |       |                           |

## DO NOT SCALE

### NOTES:

- ALL DIMENSIONS ARE IN MILLIMETRES UNLESS NOTED OTHERWISE.
- ALL LEVELS ARE IN METRES AOD UNLESS NOTED OTHERWISE.
- DRAWING TO BE READ IN CONJUNCTION WITH SPECIFICATION WMHP-TG-SRWG1-SP-HI-1100.
- DRAWING TO BE READ IN CONJUNCTION WITH LAYOUT DRAWINGS WMHP-TG-SRWG1-DR-HI-1101 TO WMHP-TG-SRWG1-DR-HI-1107.

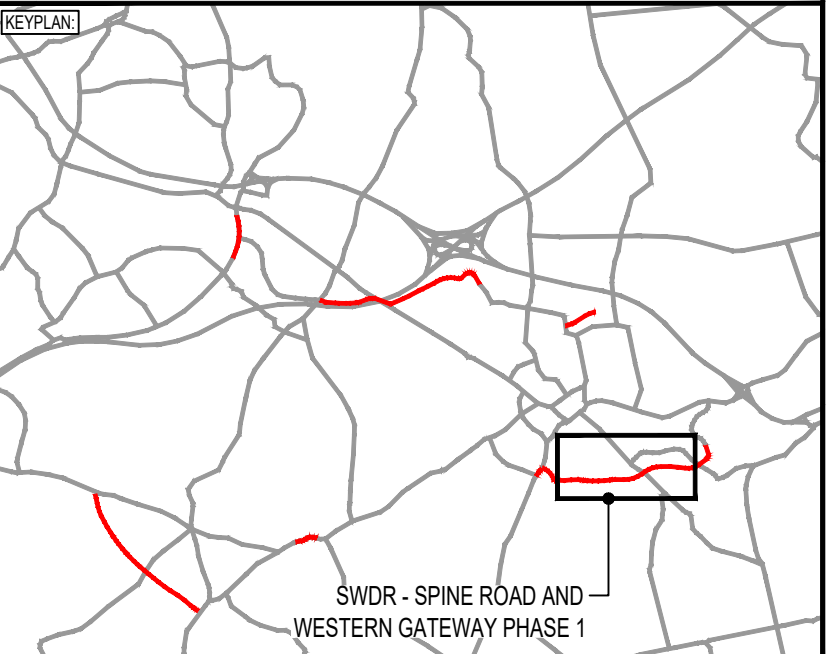

|      |            |    |                                |     |     |
|------|------------|----|--------------------------------|-----|-----|
| PI0  | 01/04/2022 | MH | REVISED FOR PLANNING DISCHARGE | JC  | ARL |
| PI02 | 29/09/2021 | AT | REVISED FOR SCO COMMENTS       | BH  | JC  |
| PI01 | 16/06/2021 | MH | DETAILED DESIGN ISSUE          | BH  | JC  |
| REV  | DATE       | BY | DESCRIPTION                    | CHK | APP |

DRAWING STATUS: **SUITABLE FOR REVIEW & COMMENT** **S3**

DESIGNER: **Tony Gee and Partners LLP**  
Hardy House  
140 High Street  
Esher, Surrey  
KT10 9QJ  
Tel: 01372 461600  
www.tonygee.com  
Consulting Civil, Structural and Geotechnical Engineers

CONTRACTOR:

**Balfour Beatty**

CLIENT: **WOKINGHAM BOROUGH COUNCIL**  
Shute End, Wokingham, Berkshire RG40 1BN  
Tel: (0118) 974 6000 Web: www.wokingham.gov.uk

PROJECT: **WOKINGHAM MAJOR HIGHWAYS PROGRAMME  
SPINE ROAD AND WESTERN GATEWAY PHASE 1**

TITLE: **HIGHWAYS  
KERBS AND FOOTWAYS  
DETAILS**

|                          |           |           |
|--------------------------|-----------|-----------|
| SCALE @ A1:              | CHECKED:  | APPROVED: |
| AS SHOWN                 | BH        | JC        |
| PROJECT NO:              | DESIGNED: | DRAWN:    |
| C118047                  | MH        | MH        |
| DRAWING NO:              | DATE:     | REV:      |
| WMHP-TG-SRWG1-DR-HI-1124 | June 21   | P03       |