

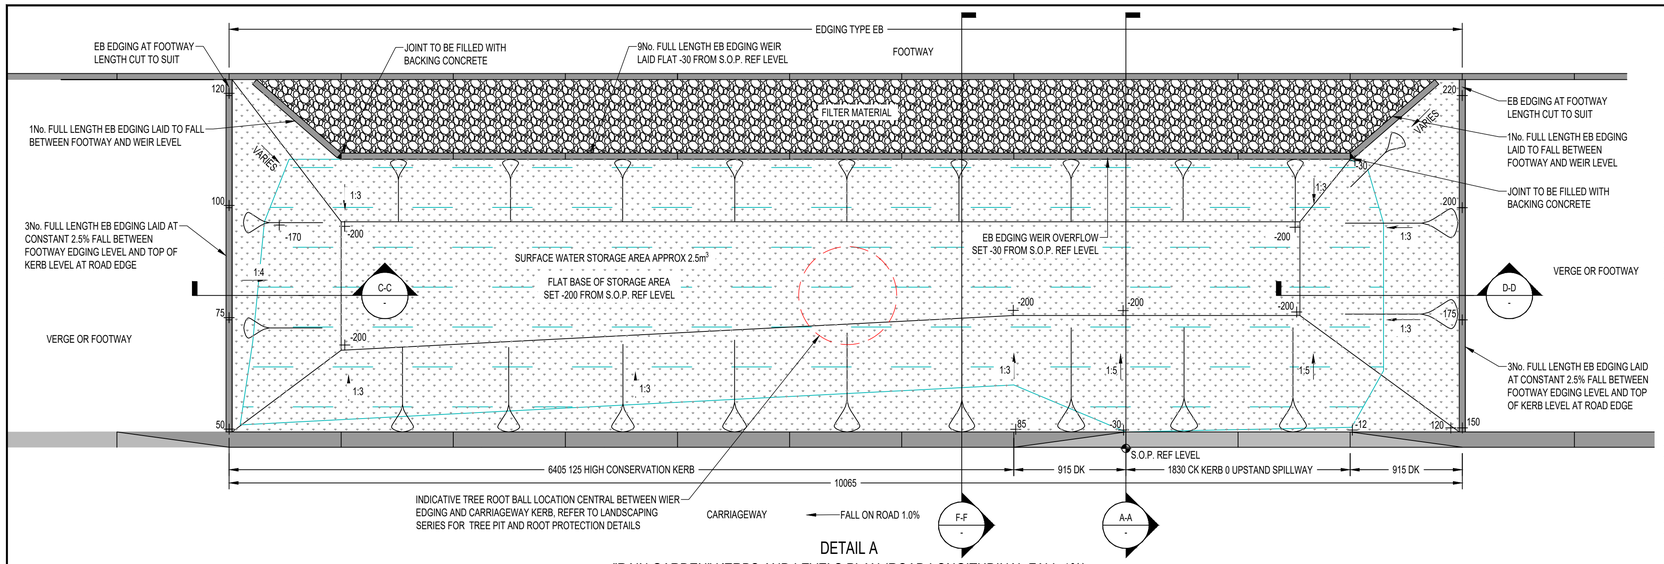



DETAIL A
"RAIN GARDEN" KERBS AND LEVELS PLAN (ROAD LONGITUDINAL FALL 1%)
SCALE 1:25

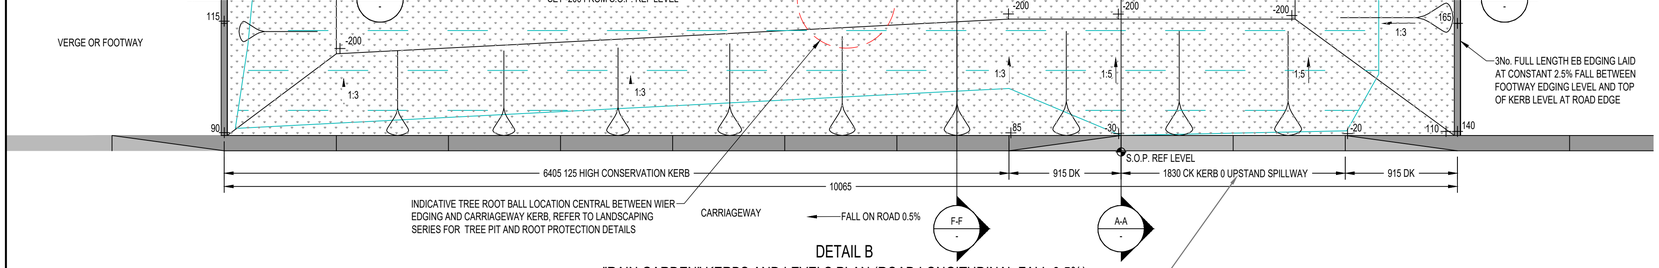

DETAIL B
"RAIN GARDEN" KERBS AND LEVELS PLAN (ROAD LONGITUDINAL FALL 0.5%)
SCALE 1:25

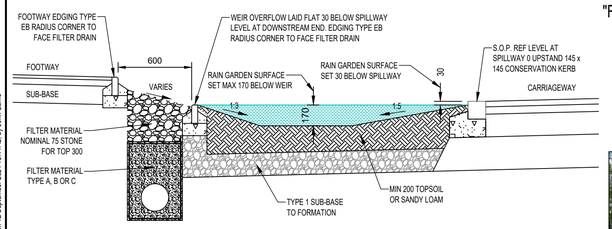


DETAIL A-A
AT RAIN GARDEN SPILLWAY S.O.P. REF LEVEL
SCALE 1:25

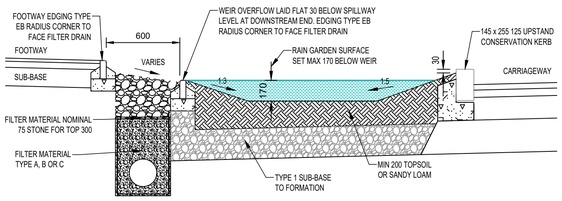


DETAIL F-F
AT FULL HEIGHT KERB
SCALE 1:25




EXAMPLE OF DROPPED KERB SPILLWAY INTO VERGE WITHIN WOKINGHAM (DIAMOND JUBILEE WAY)

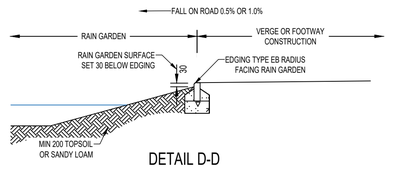


DETAIL D-D
AT START OF RAIN GARDEN
SCALE 1:25

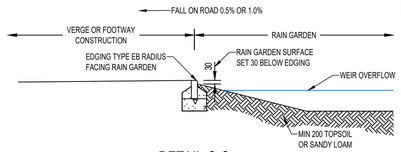


DETAIL C-C
AT END OF RAIN GARDEN
SCALE 1:25

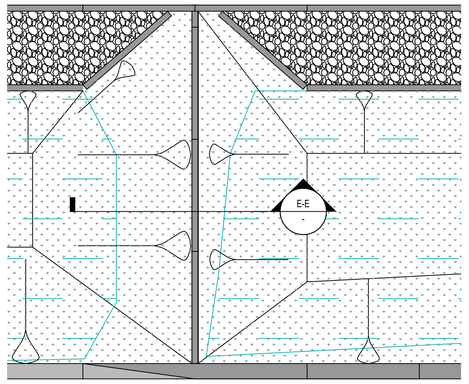


DETAIL E
"PLAN OF EDGING BETWEEN RAIN GARDENS
SCALE 1:25

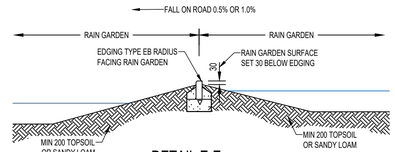

DETAIL E-E
EDGING BETWEEN ADJACENT RAIN GARDENS
SCALE 1:25

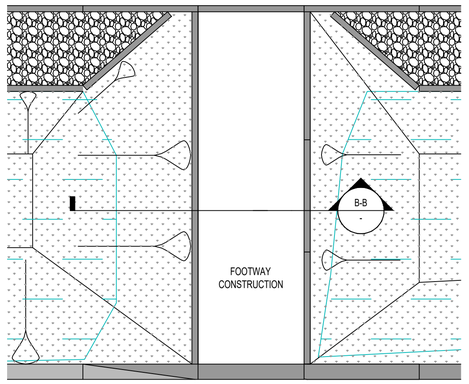

DETAIL C
PLAN OF MARGIN FOR LIGHTING BETWEEN RAIN GARDENS
SCALE 1:25

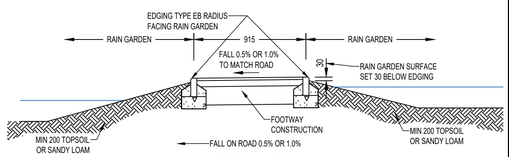

DETAILB
FOOTWAY/MARGIN FOR LIGHTING COLUMN BETWEEN RAIN GARDENS
SCALE 1:25

SIGNIFICANT RESIDUAL HAZARDS		
RESIDUAL HAZARD	STAGE	SUGGESTED CONTROL MEASURE
NO SIGNIFICANT RESIDUAL HAZARD IDENTIFIED		
NOTE: The above hazards do not include every hazard or assumption, but identify significant residual construction hazards that are not likely to be obvious to a competent contractor and those that could be difficult to manage effectively. Refer also to the designer's risk documentation.		

DO NOT SCALE


NOTES:

1. ALL DIMENSIONS ARE IN MILLIMETRES UNLESS NOTED OTHERWISE.
2. ALL LEVELS ARE IN MILLIMETRES UNLESS NOTED OTHERWISE.
3. DRAWING TO BE READ IN CONJUNCTION WITH SPECIFICATION WMHP-TG-SRWG1-SP-HI-1100.
3. DRAWING TO BE READ IN CONJUNCTION WITH LAYOUT DRAWINGS WMHP-TG-SRWG1-DR-HI-1101 TO WMHP-TG-SRWG1-DR-HI-1107.

KEY

-30 LEVEL DIFFERENCE TO CHANNEL REFERENCE LEVEL FOR 0.5% FALL ON HIGHWAY (LEVEL DIFFERENCE FOR 1.0% FALL)

KEYPLAN

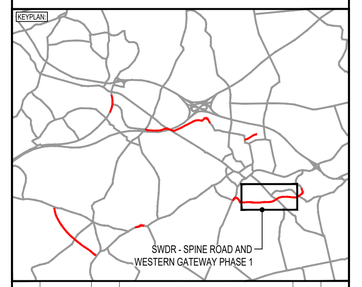

REV	DATE	BY	DESCRIPTION	CHK	APP
P05	12/09/2024	JB	MINOR AMENDMENTS	DJF	JC
P04	02/06/2022	NZM	MATTERS OUTSTANDING WMHP-TG-SRWG1-RG-DM-0010	BH	JC
P03	01/04/2022	MH	REVISED FOR PLANNING DISCHARGE	JC	ARL

DRAWING STATUS: SUITABLE FOR REVIEW & COMMENT — S3

DESIGNER:
Tony Gee and Partners LLP
Hardy House
140 High Street
Esher, Surrey
KT10 9QJ
Tel: 01372 461600
www.tonygee.com
Consulting Civil, Structural and Geotechnical Engineers

CONTRACTOR:
Balfour Beatty

CLIENT:
WOKINGHAM BOROUGH COUNCIL
Shute End, Wokingham, Berkshire RG40 1BN
Tel: (0118) 974 6000 Web: www.wokingham.gov.uk

PROJECT:
WOKINGHAM MAJOR HIGHWAYS PROGRAMME
SPINE ROAD AND WESTERN GATEWAY PHASE 1

TITLE:
HIGHWAYS
KERBS AND FOOTWAYS
DETAILS
SHEET 5

SCALE @ A1:	CHECKED:	APPROVED:
AS SHOWN	BH	JC

PROJECT NO:	DESIGNED:	DRAWN:	DATE:
C118047	MH	MH	June 21

DRAWING No: WMHP-TG-SRWG1-DR-HI-1125 — REV: P05

File name: S:\PROJECTS\2018\C118047\BIM\01-WIP\DRAWINGS\WMHP-TG-SRWG1-DR-HI-1125.DWG, printed on 12 September 2024 15:14:42, by John Came