
SIGNIFICANT RESIDUAL HAZARDS

RESIDUAL HAZARD	STAGE	SUGGESTED CONTROL MEASURE
TG-HA STRIKING UNDERGROUND SERVICES	C	HAND DIGGING AND CAT SCANNING TECHNIQUES SHALL BE UNDERTAKEN TO LOCATE SERVICES/UTILITIES. MARK UP ON SITE IF REQUIRED. NO WORKS TO BE UNDERTAKEN WITHOUT A PERMIT TO DIG.
TG-HB ELECTROCUTION OF PERATIVES. STRIKING OVERHEAD CABLES. EQUIPMENT STRIKING ELECTRICITY PYLON/POLE(S)	C, M, D	ALL OPERATIVES WORKING IN THE VICINITY ARE TO BE AWARE OF THE LOCATION OF OVERHEAD CABLES AND ELECTRICITY PYLON/POLE(S) AT ALL TIMES DURING THE WORKS. IF THE EXISTING POSITION REMAINS DURING THE WORKS, ENSURE THAT THE PROCEDURES SET OUT IN GUIDANCE NOTE GS6 AND AGRICULTURE INFORMATION SHEET NO. 8 ARE CARRIED OUT AND A SAFE SYSTEM OF WORK IS IN PLACE. TEMPORARY FENCE TO BE ERECTED AROUND THE PYLON AT 6M FROM ITS BASE TO CREATE EXCLUSION ZONE.

NOTE: The above hazards do not include every hazard or assumption, but identify significant residual construction hazards that are not likely to be obvious to a competent contractor and those that could be difficult to manage effectively. Refer also to the designer's risk documentation.

RESIDUAL HAZARD	STAGE	SUGGESTED CONTROL MEASURE
TG-HC WORKING IN CLOSE PROXIMITY TO WATERCOURSES. EXPOSURE TO HAZARDOUS SUBSTANCES, E.G. LEPTOSPIROSIS	C, D	CONTRACTOR TO LIAISE WITH THE LEAD LOCAL FLOOD AUTHORITY TO GAIN FLOOR ALERTS. ENSURE WORKFORCE IS SUITABLY TRAINED AND COMPETENT AND ARE WEARING THE APPROPRIATE LEVEL OF PPE FOR THE INTENDED TASK TO REDUCE THE RISK OF WORKERS CONTRACTING LEPTOSPIROSIS OR WEIL'S DISEASE.

NOTE: The above hazards do not include every hazard or assumption, but identify significant residual construction hazards that are not likely to be obvious to a competent contractor and those that could be difficult to manage effectively. Refer also to the designer's risk documentation.

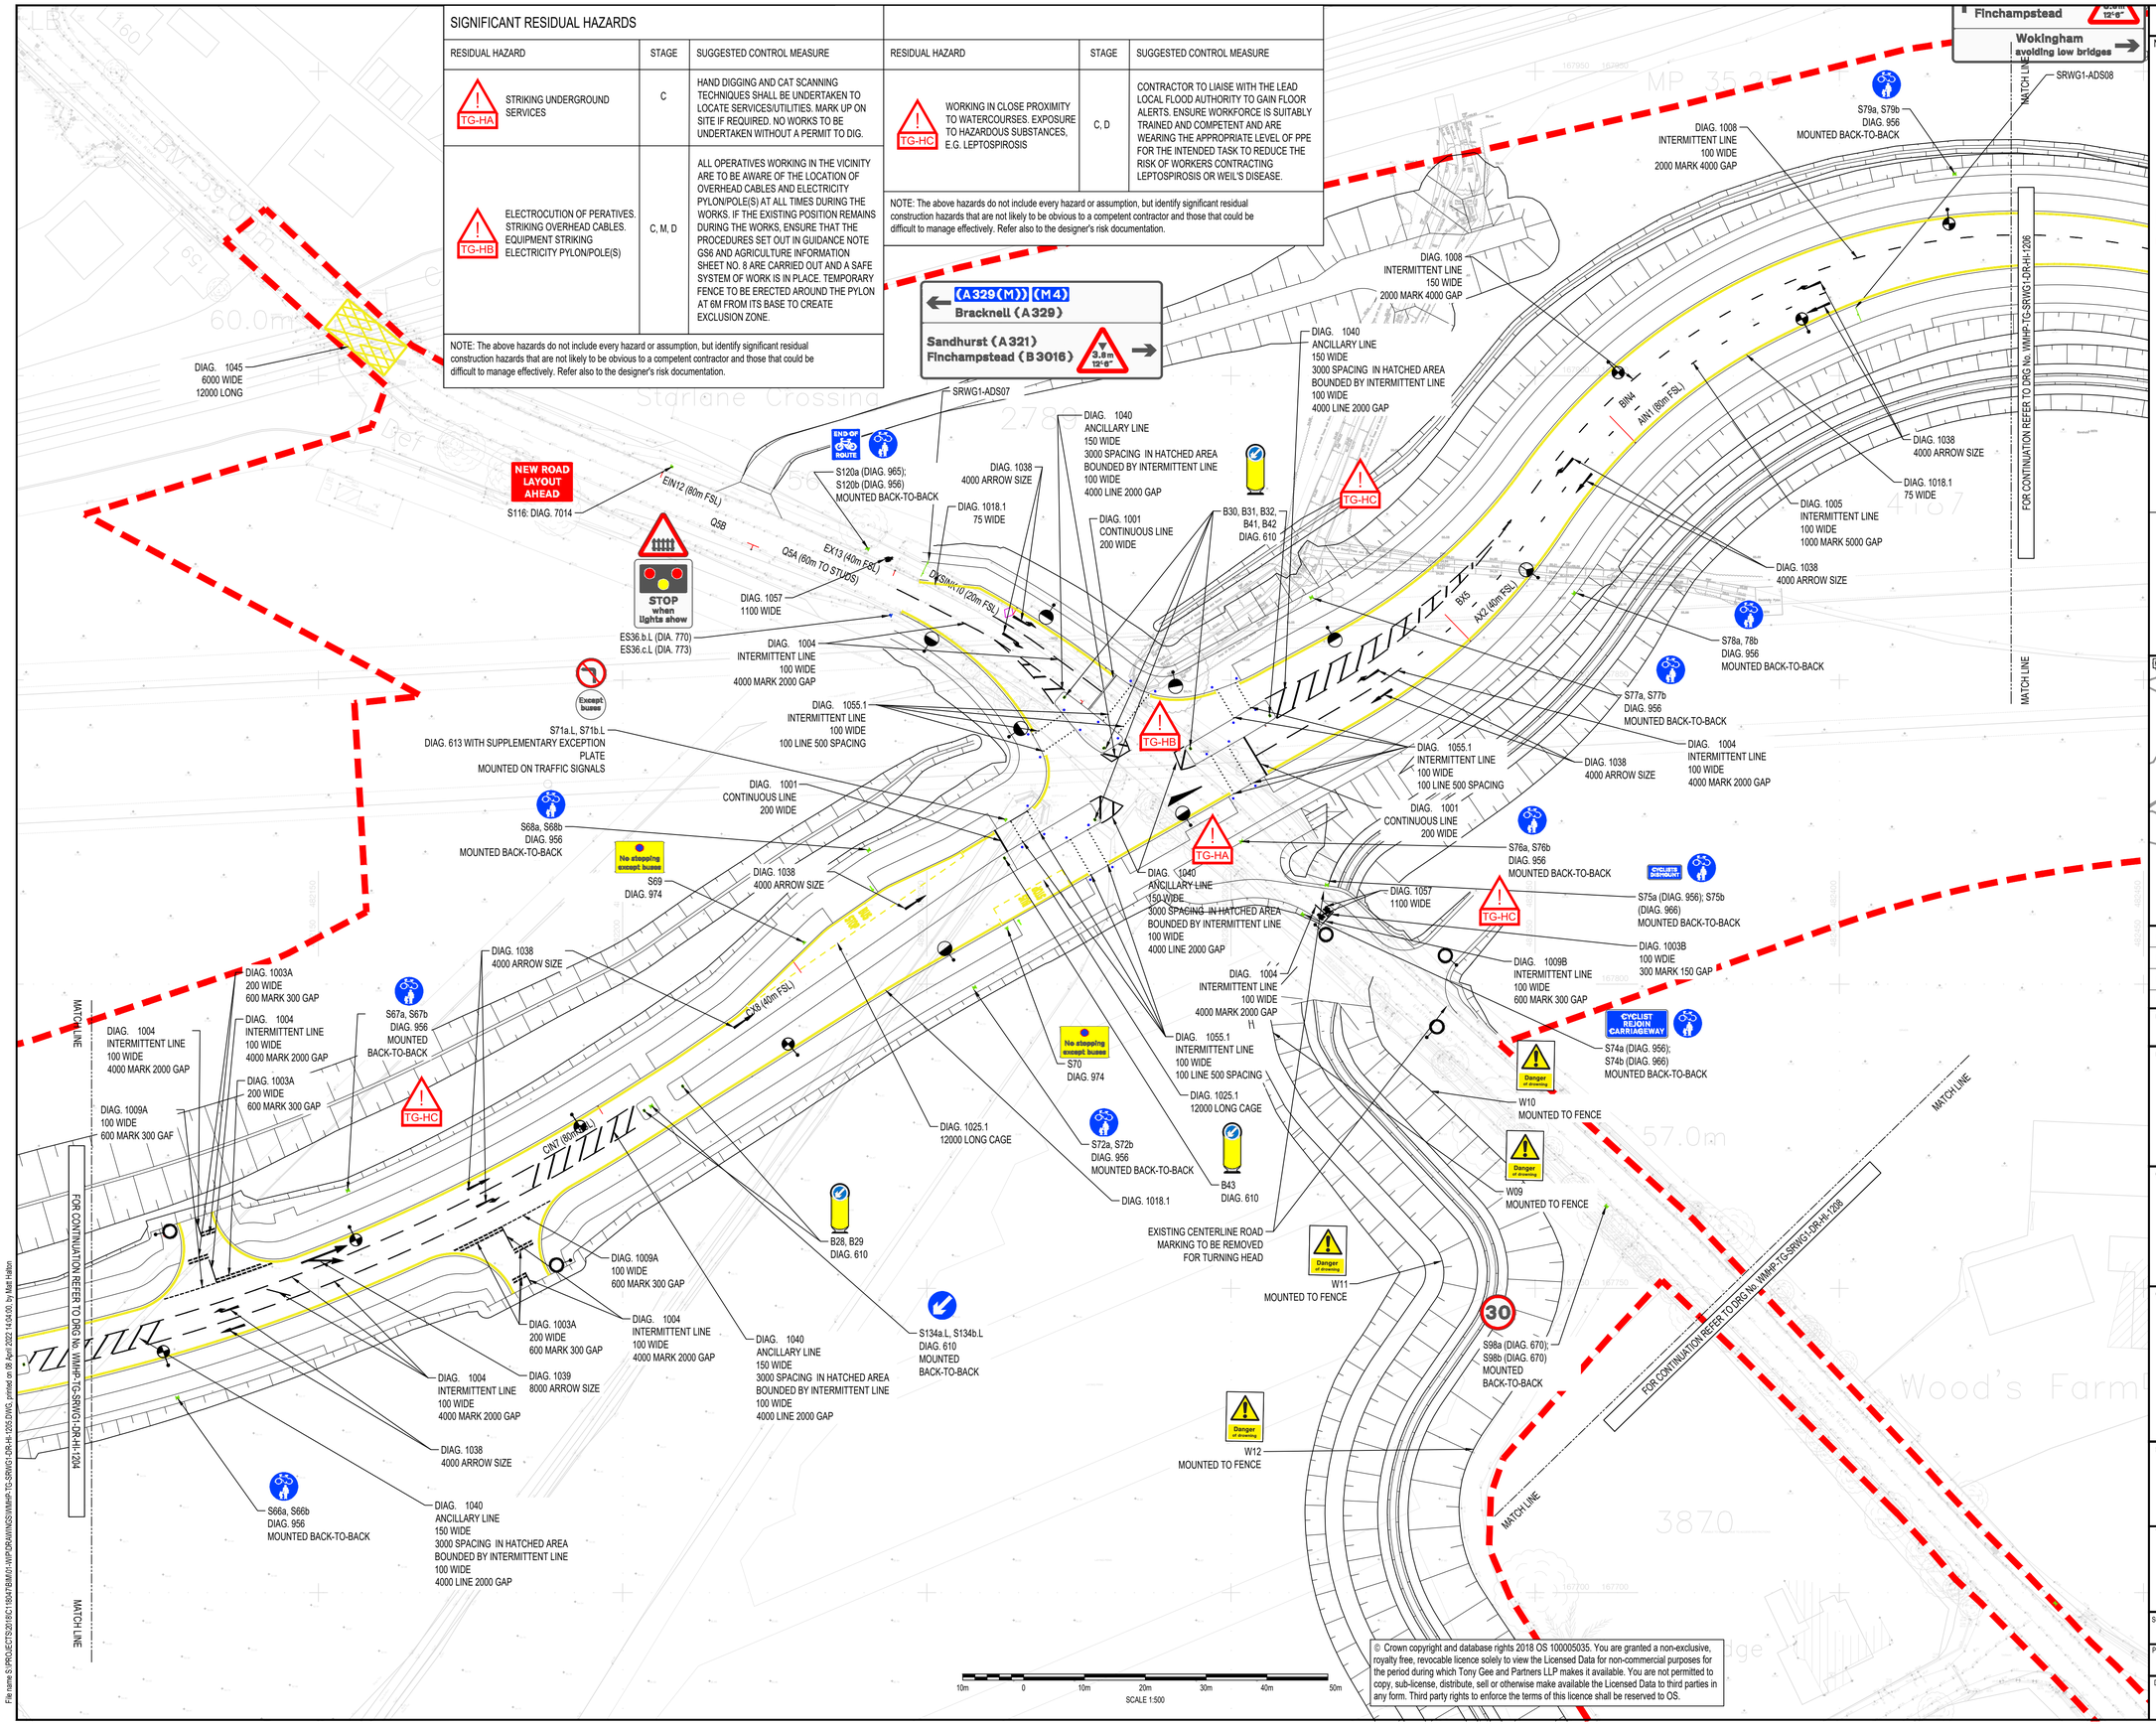

© Crown copyright and database rights 2018 OS 100005035. You are granted a non-exclusive, royalty free, revocable licence solely to view the Licensed Data for non-commercial purposes for the period during which Tony Gee and Partners LLP makes it available. You are not permitted to copy, sub-license, distribute, sell or otherwise make available the Licensed Data to third parties in any form. Third party rights to enforce the terms of this licence shall be reserved to OS.

DO NOT SCALE

NOTES:
1. ALL DIMENSIONS ARE IN MILLIMETRES UNLESS NOTED OTHERWISE.
2. ALL LEVELS ARE IN METRES AOD UNLESS NOTED OTHERWISE.
3. DRAWING TO BE READ IN CONJUNCTION WITH SPECIFICATION WMHP-TG-SRWG1-SP-HI-1200, SIGN FACE DETAIL DRAWING WMHP-TG-SRWG1-DR-HI-1221 AND ADS DETAIL DRAWING WMHP-TG-SRWG1-SP-HI-1222- 1223.
4. FOR LIGHTING COLUMN LOCATIONS REFER TO DRAWINGS WMHP-TG-SRWG1-DR-LI-1301 TO WMHP-TG-SRWG1-DR-LI-1307 INCLUSIVE.
5. FOR TRAFFIC SIGNALS REFER TO DRAWINGS WMHP-TG-SRWG1-DR-HI-1231 TO 1245.
6. FOR EXISTING SIGNS (ESXX) TO BE REUSED/RELOCATED REFER TO 200 SERIES PACKAGE


LEGEND

- PLANNING APPLICATION NUMBER 192928 RED LINE BOUNDARY
- PROPOSED TRAFFIC SIGN
- TRAFFIC SIGN TO BE RETAINED AND MOUNTED ON NEW POLE
- PROPOSED SELF-RIGHTING RETROREFLECTIVE BOLLARD
- VARIOUS PROPOSED LIGHTING COLUMNS
- EXISTING LIGHTING COLUMN TO BE RETAINED
- TRAFFIC SIGNAL POLE
- PREFERRED LOCATION OF BUS STOP FLAG AND POST TO BE PROVIDED BY OTHERS



SHEET LOCATION PLAN

N.T.S

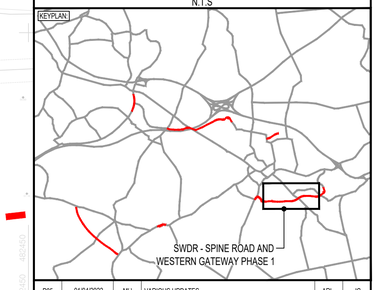

REV	DATE	BY	DESCRIPTION	CHK	APP
P05	01/04/2022	MH	VARIOUS UPDATES	ARL	JC
P04	04/03/2022	AH	ADS UPDATED	JG	ALM
P03	29/09/2021	BH	REVISED FOR PLANNING DISCHARGE	JC	ALM

DRAWING STATUS: SUITABLE FOR REVIEW & COMMENT S3

DESIGNER:
Tony Gee and Partners LLP
Hardy House
140 High Street
Esher, Surrey
KT10 9QJ
Tel: 01372 461600
www.tonygee.com
Consulting Civil, Structural and Geotechnical Engineers

CONTRACTOR:
Balfour Beatty

CLIENT:
WOKINGHAM BOROUGH COUNCIL
Shute End, Wokingham, Berkshire RG40 1BN
Tel: (0118) 974 6000 Web: www.wokingham.gov.uk

PROJECT:
WOKINGHAM MAJOR HIGHWAYS PROGRAMME
SPINE ROAD AND WESTERN GATEWAY PHASE 1

TITLE:
HIGHWAYS
TRAFFIC SIGNS AND ROAD MARKINGS
PLAN LAYOUT
SHEET 5

SCALE @ A1:	CHECKED:	APPROVED:
1:500	BH	JC

PROJECT NO:	DESIGNED:	DRAWN:	DATE:
C118047	ALM	ALM	MARCH 22

DRAWING No: WMHP-TG-SRWG1-DR-HI-1205 REV: P05

File name S:\PROJECTS\2018\C118047\BIM\01-WIP\DRAWINGS\WMHP-TG-SRWG1-DR-HI-1205.DWG, printed on 08 April 2022 14:04:00, by Matt Halton