



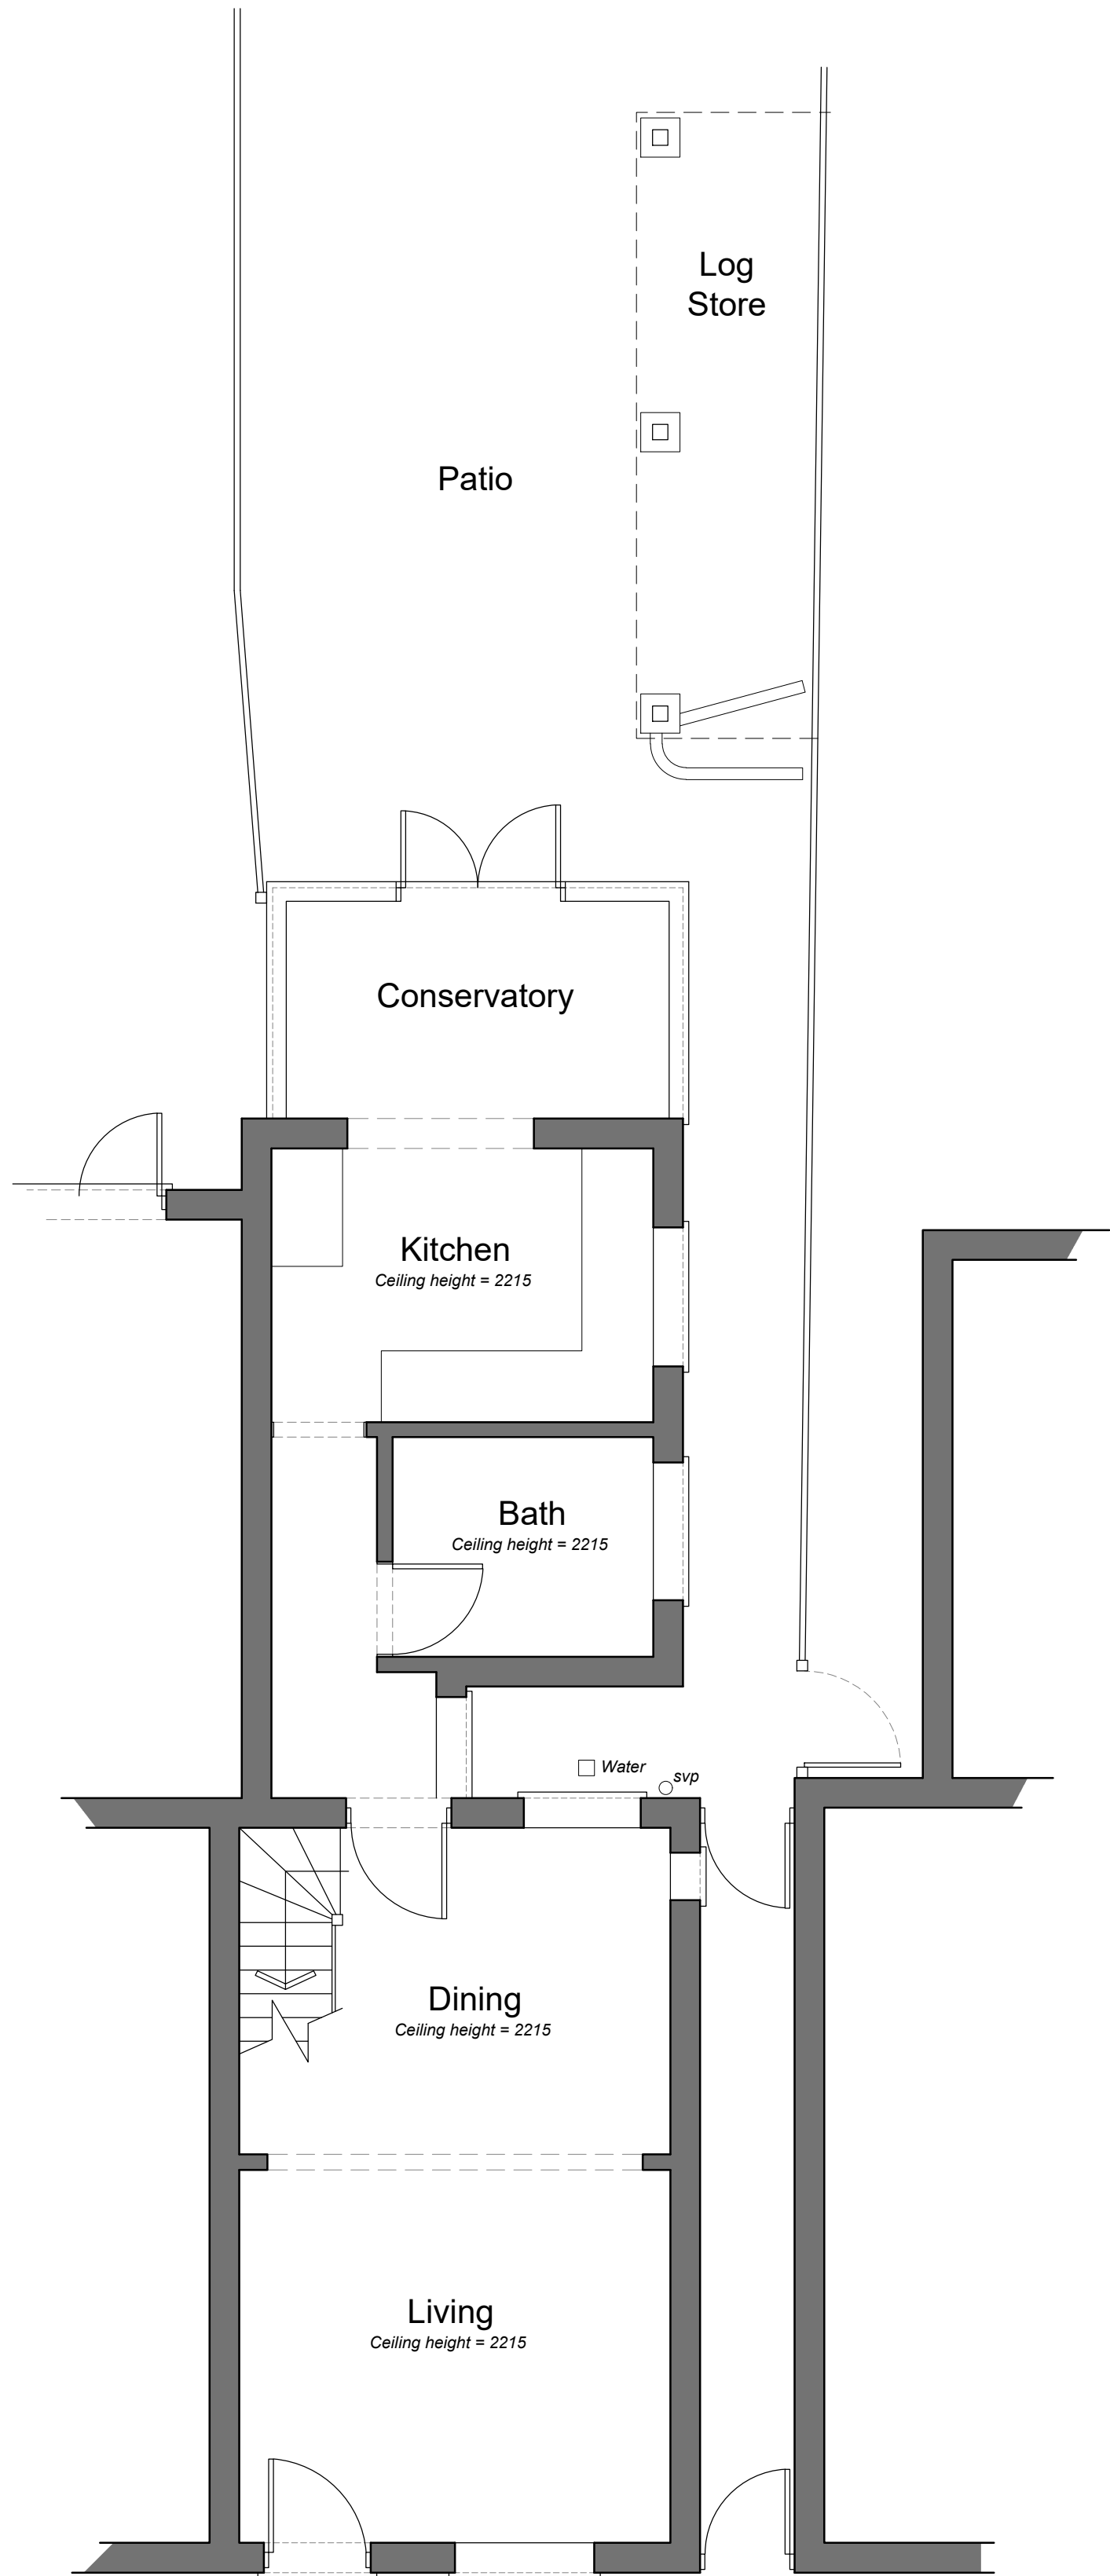


Ground Floor Plan 1:50 Scale

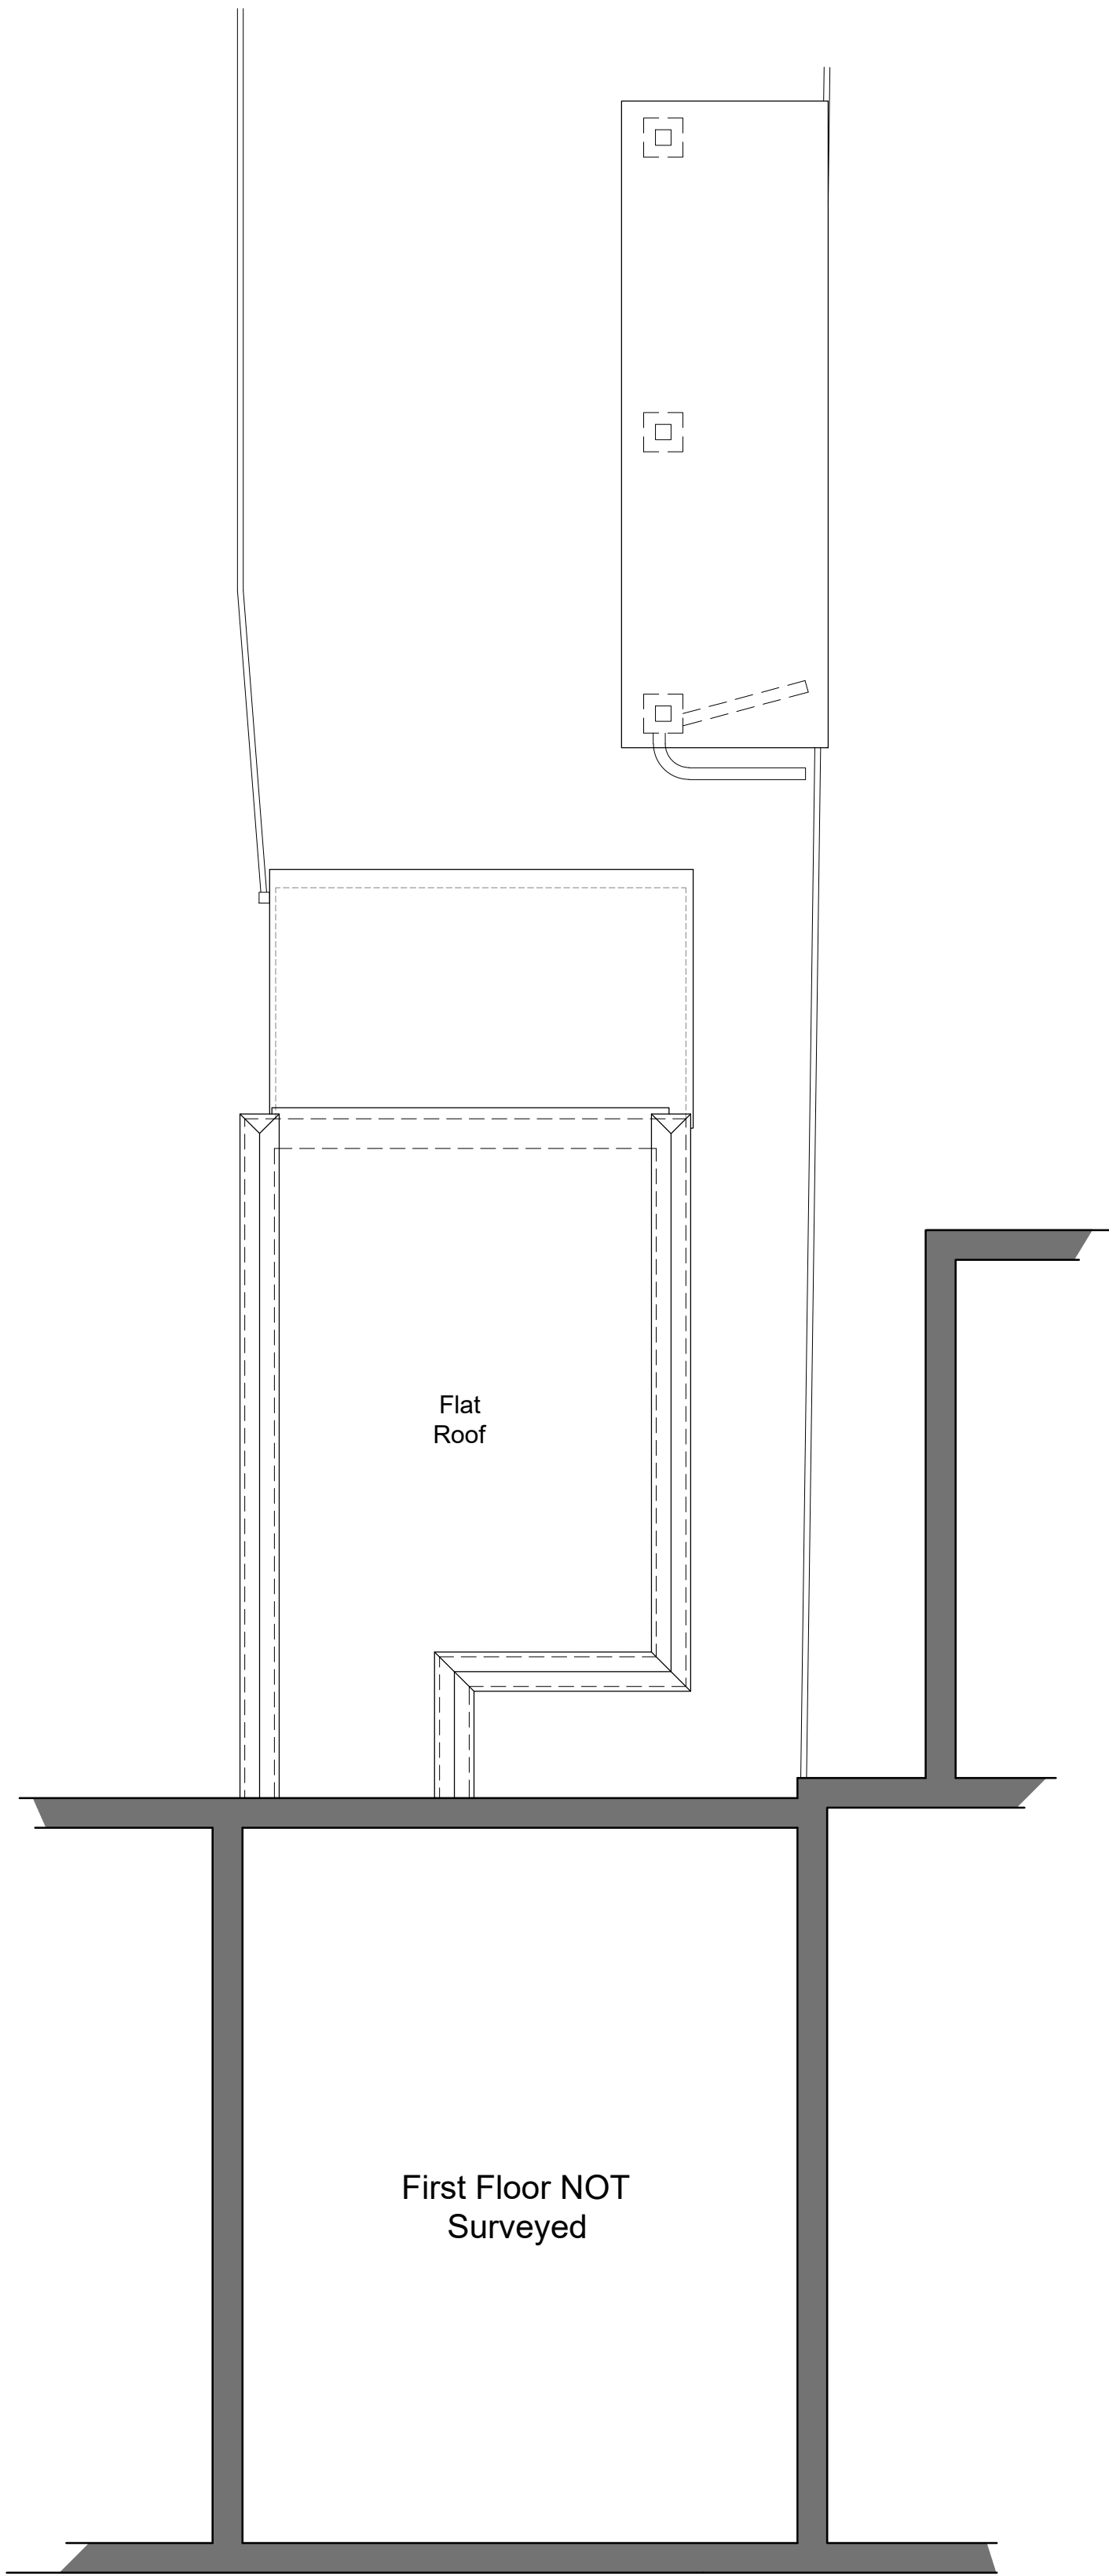


First Floor Plan 1:50 Scale



Rear Elevation 1:100 Scale

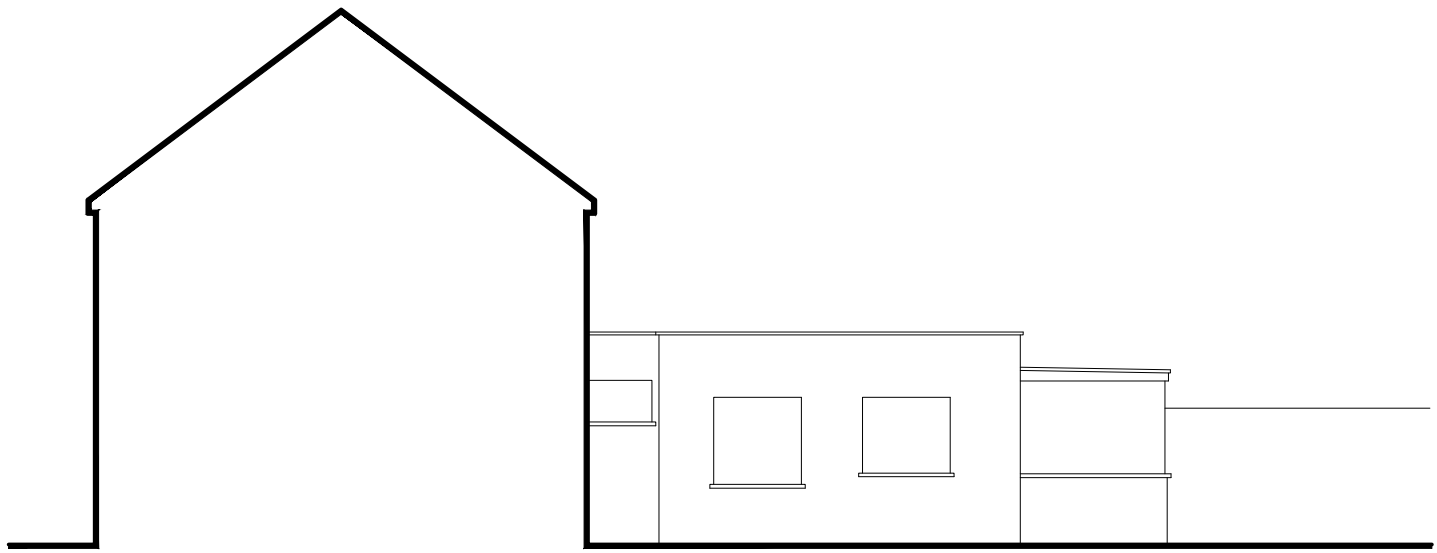


Side Elevation 1:100 Scale

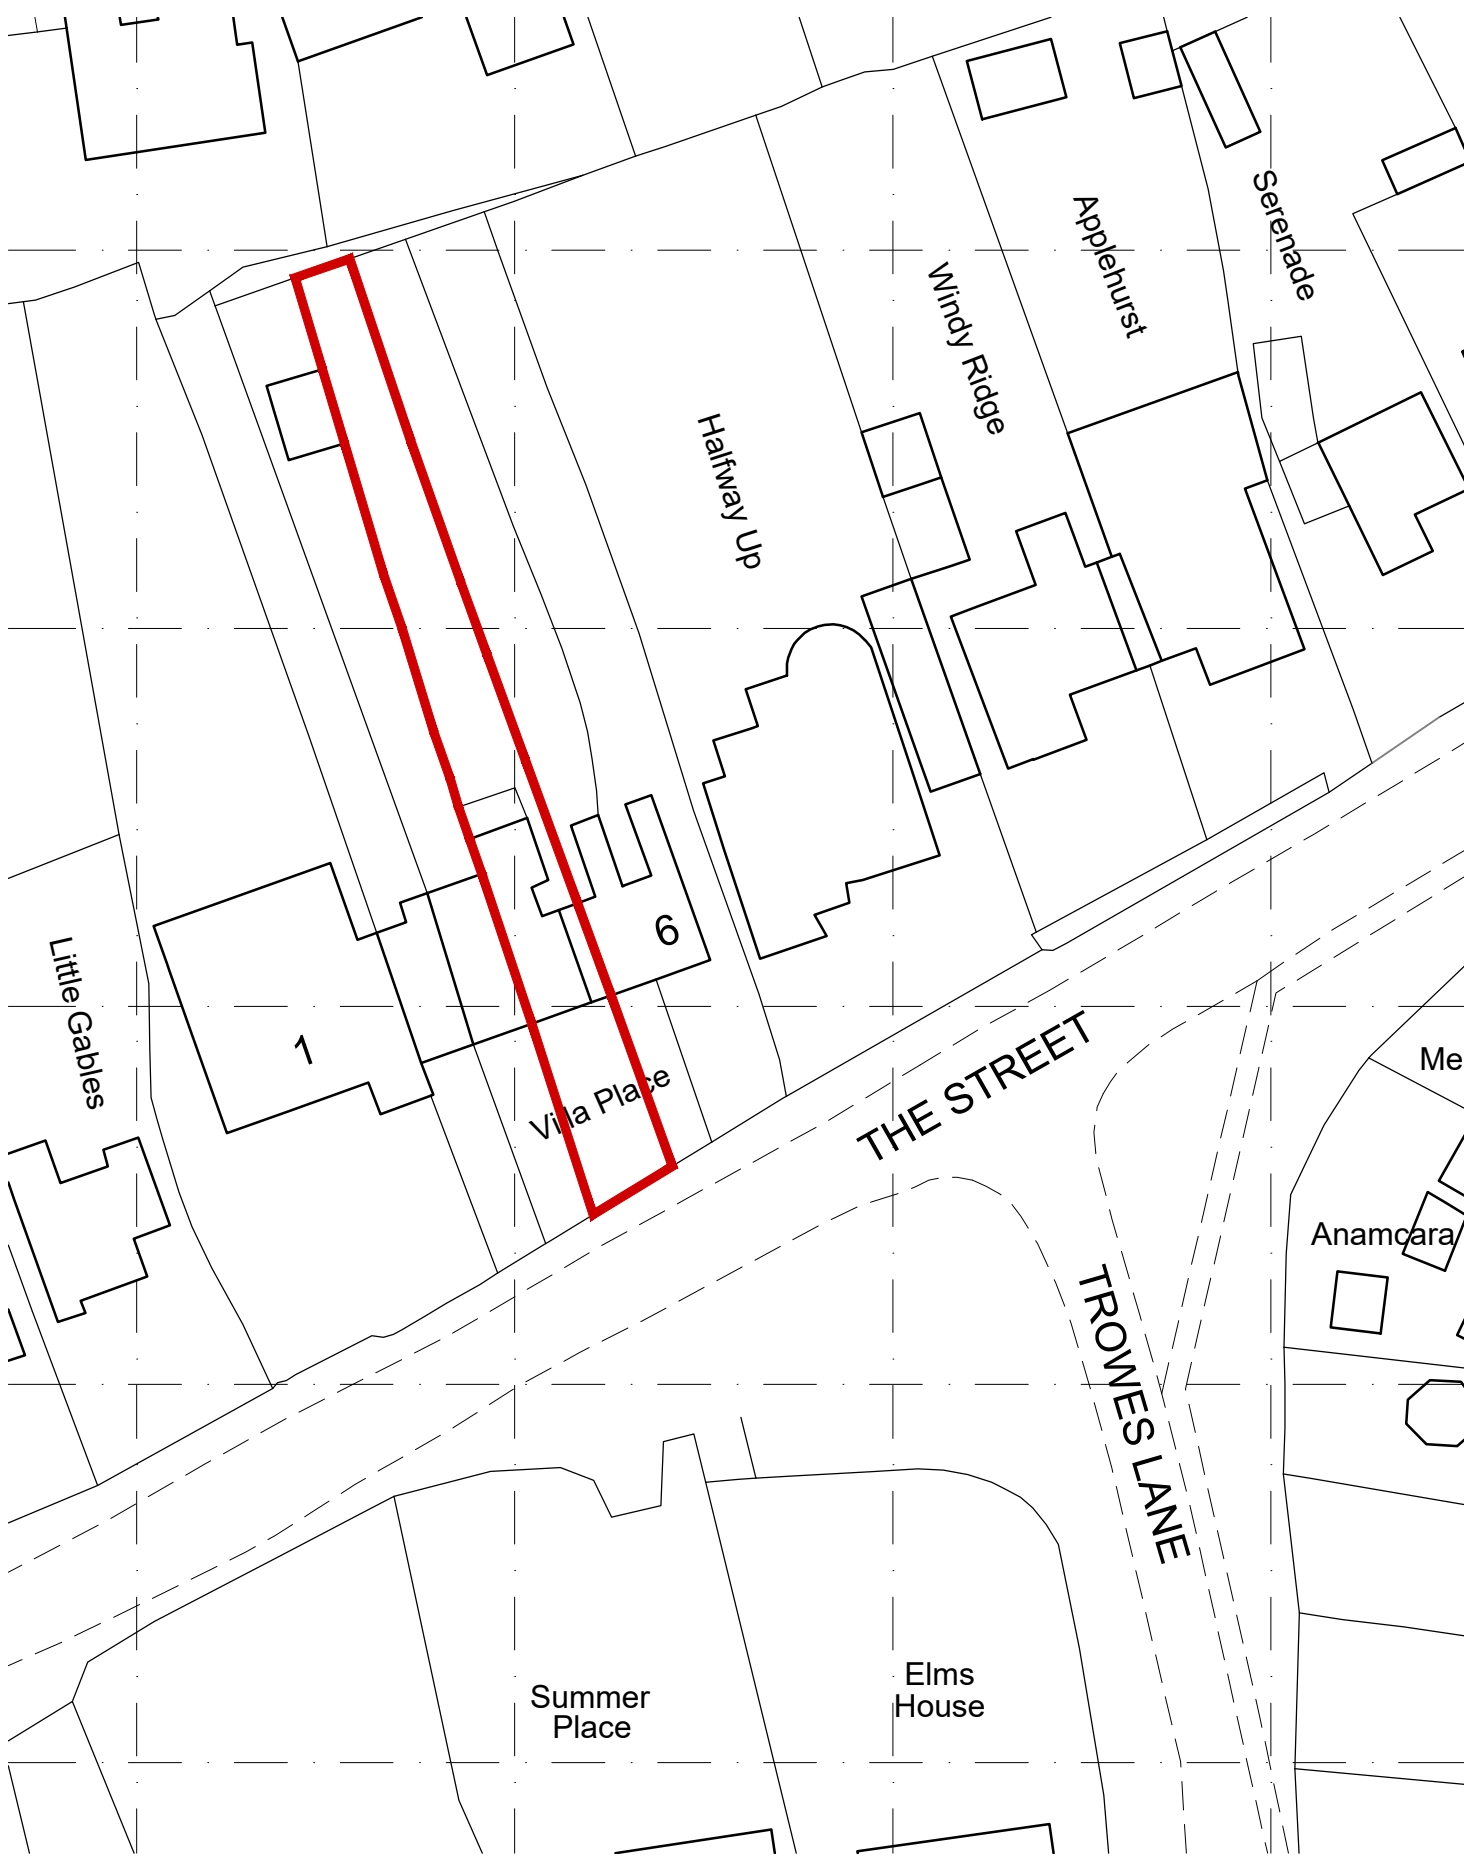


Site Plan 1:500 Scale

© Crown copyright 2025 Ordnance Survey 100053143
Cadastral data is subject to Crown copyright and is reproduced with permission of HM Land Registry.

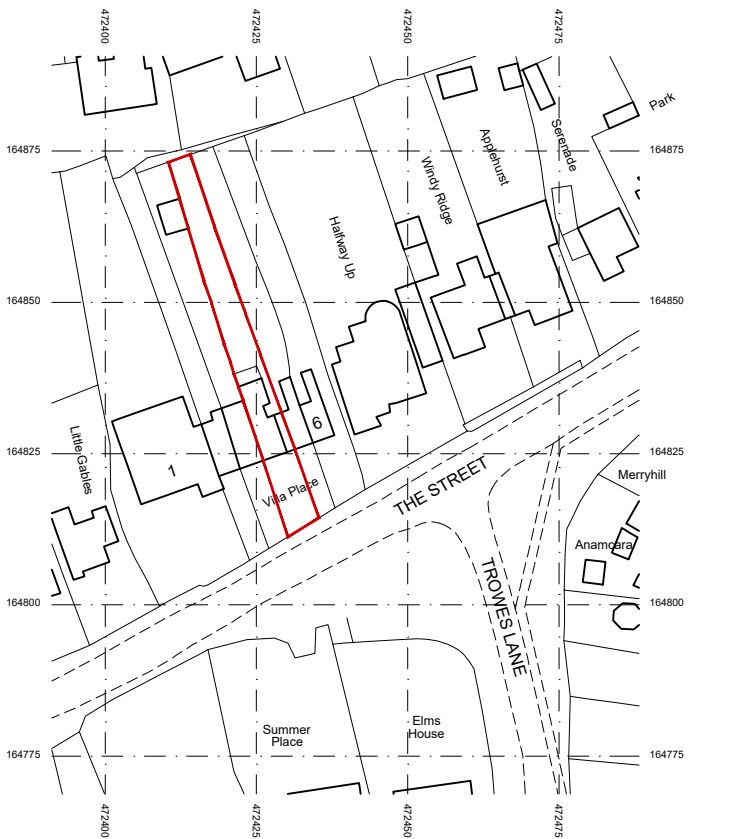

Location Plan 1:1250 Scale

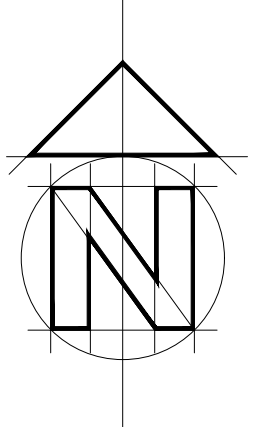

1:50 scale Bar
This Drawing has been produced for printing onto A1 size paper.
If printing on A3 please use the scale below for reference.
0m 1.0m 2.0m 4.0m
1:100 scale Bar
This Drawing has been produced for printing onto A1 size paper.
If printing on A3 please use the scale below for reference.
0m 2.0m 4.0m 8.0m
1:500 scale Bar
This Drawing has been produced for printing onto A1 size paper.
If printing on A3 please use the scale below for reference.
0m 5m 10m 20m 40m
1:1250 scale Bar
This Drawing has been produced for printing onto A1 size paper.
If printing on A3 please use the scale below for reference.
0m 2.5m 5m 10m 20m 40m 100m

Bonney Architecture
PLANNING & TECHNICAL SERVICES

CLIENT

Mrs A Baker

JOB

4 Villa Place, The Street,
Swallowfield, Reading

DRG

EXISTING PLANS & ELEVATIONS

SCALE

As Shown

DRAWN

P Bonney

DATE

May 2025

BA 0313

01

14 Hornbeam Close
Berkham
Wokingham
RG41 4JR
07515 355 770
bonneyarchitecture@gmail.com