


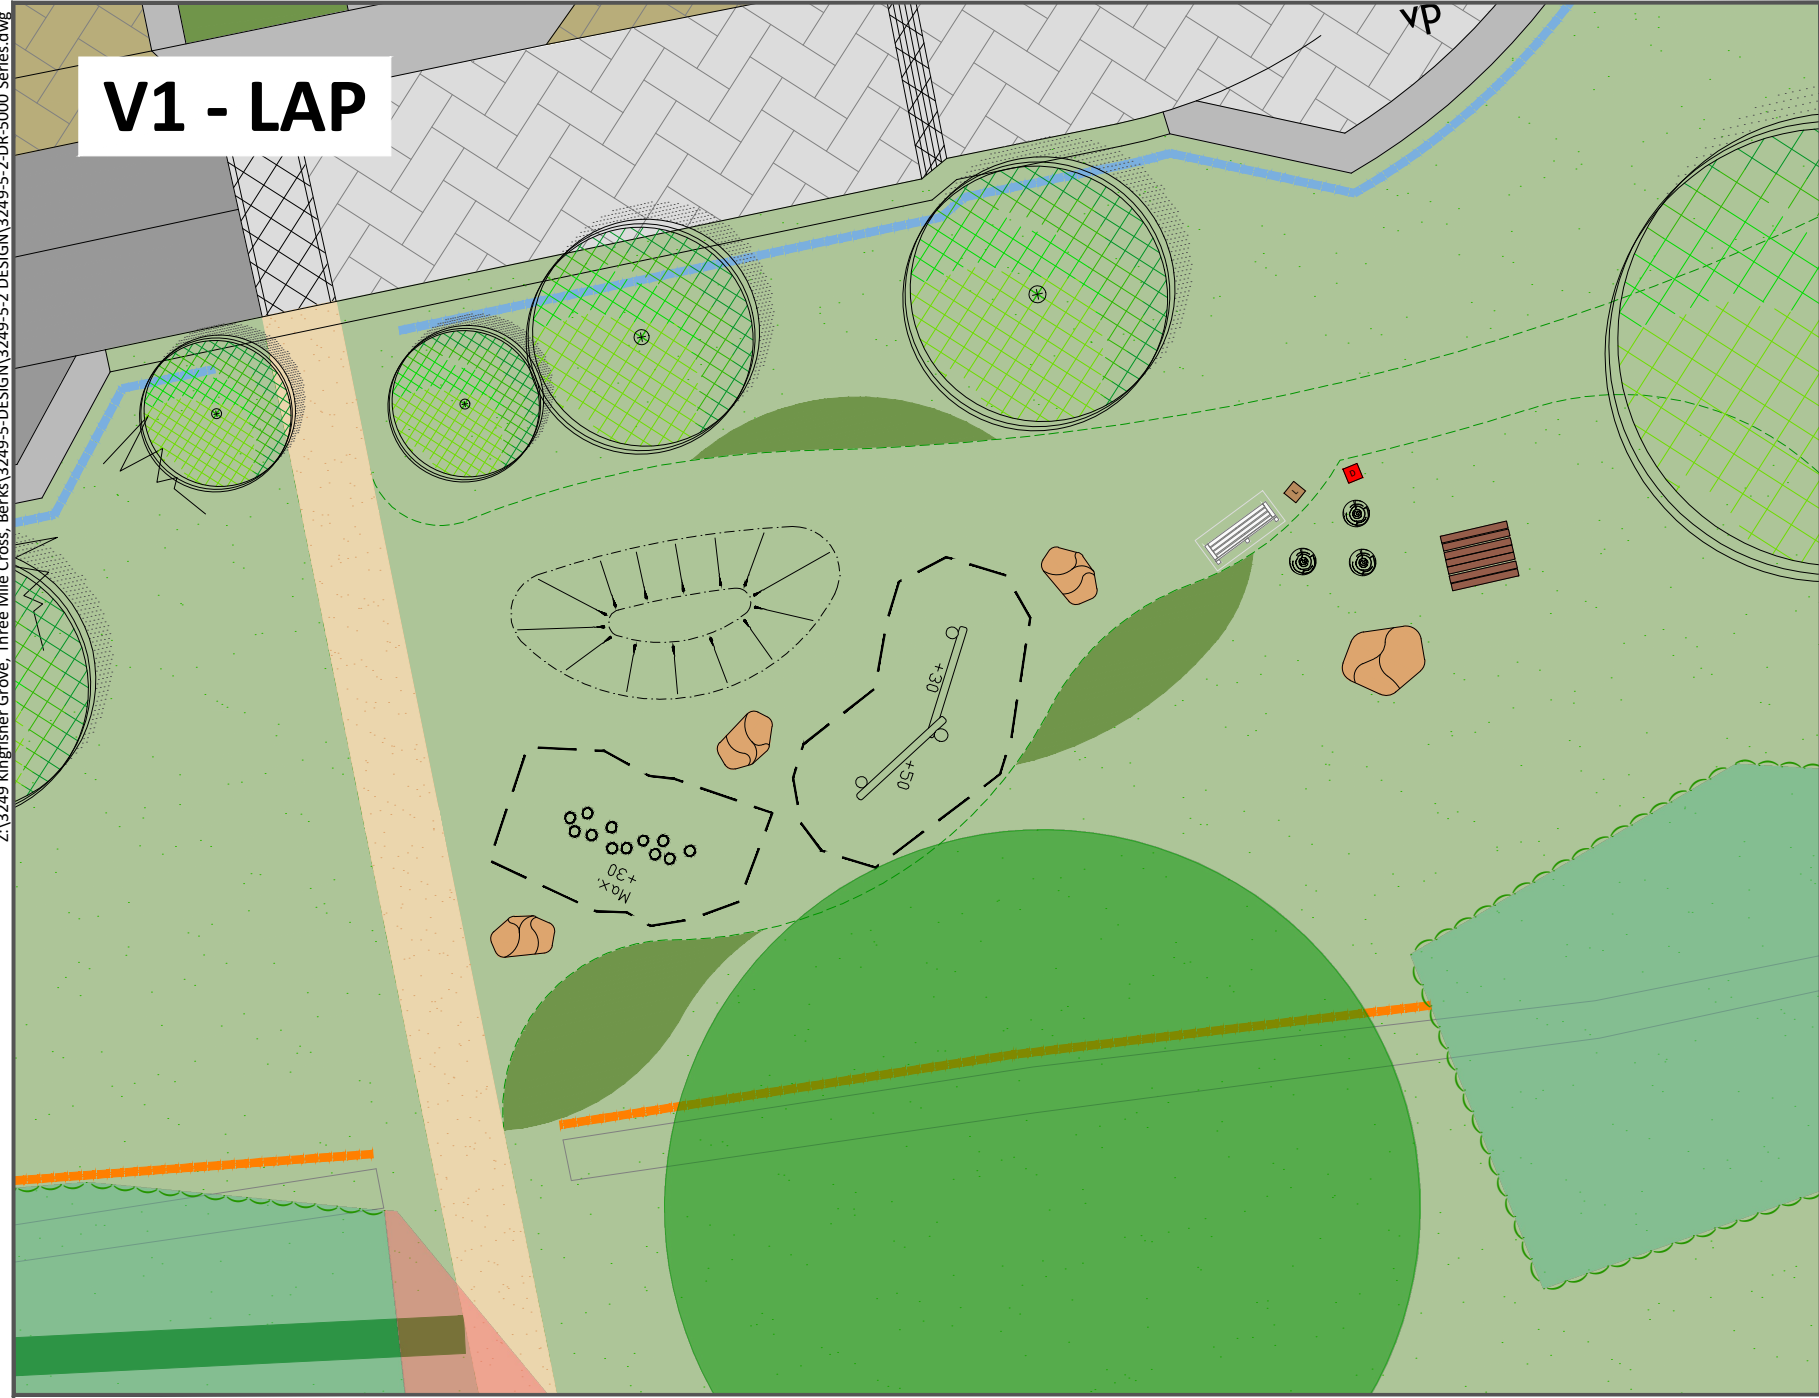

V1 - LAP




TIMBER STEPPING LOGS



TIMBER DOUBLE BALANCE BEAM



V2

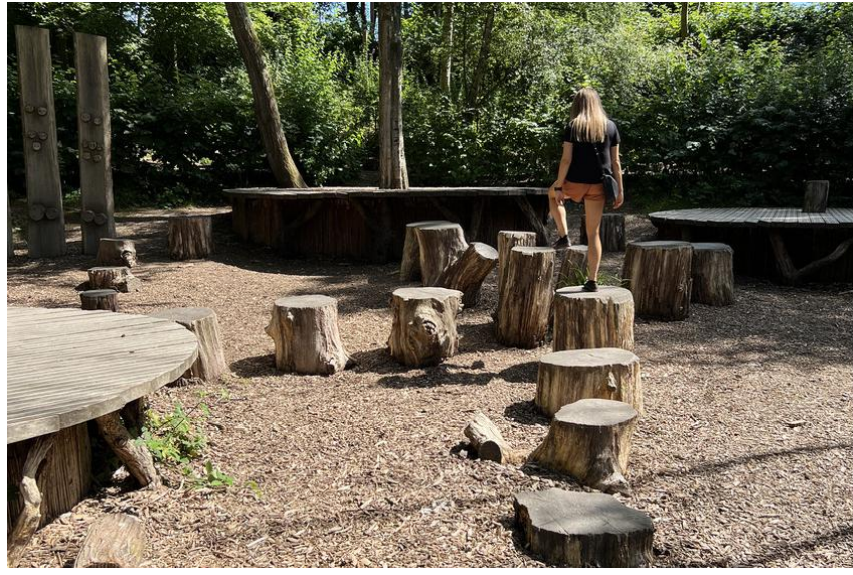

INFORMAL STEPPING LOGS



INFORMAL PLAY LOGS



TIMBER SEATING

KEY

- APPLICATION BOUNDARY
- AMENITY GRASS: PROPOSED
Emorsgate, Flowering Lawn Mixture EL1
- MEADOWS: THESE COMPRISE AREAS OF
EXISTING AND PROPOSED
GRASS/MEADOW
- PROPOSED PLANTED BEDS
See planting schedule on DR-5007 for
details
- PROPOSED LOW DENSITY SCRUB MIX
AND UNDER-STORY SEED MIX
- PROPOSED RAINGARDEN
Planted Raingarden planting mix
- PROPOSED SPECIMEN TREES
To be retained
See planting schedule on DR-5007 for
details
- EXISTING VEGETATION
To be retained
- PICNIC BENCH / TIMBER SEAT
Bench: Woodscape, Standard Picnic
Set Type 1 Seat, hardwood
Broxap, Hodnet Seat with backrest
- LITTER BIN/DOG WASTE BIN
Broxap, Westleigh Timber Slatted Litter
Bin/Sirius Dog Waste Bin
- BOULDERS
Glacial play boulders of various sizes
with either more than 1.5m clear gap
OR less than 0.4m
- FIXED / REMOVABLE BOLLARD
Hardwood, double weathered, 600mm
high
- INFORMAL STEPPING LOGS




SENSORY PLANTING




PICNIC BENCH



TIMBER SEATING

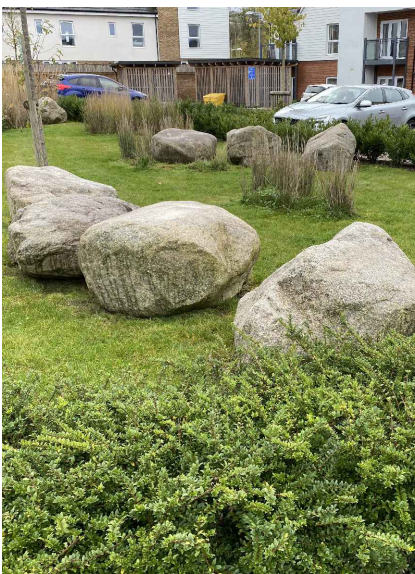


INFORMAL PLAY
BOULDERS

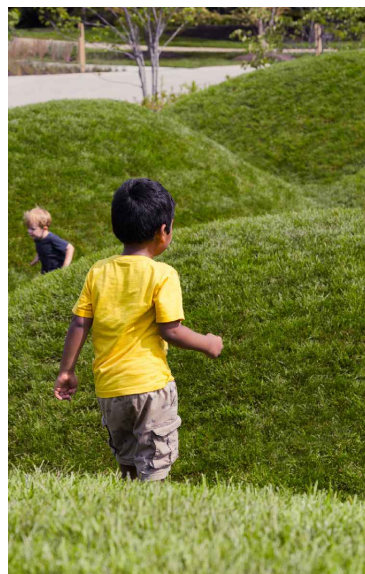

INFORMAL PLAY
MOUNDS



V3

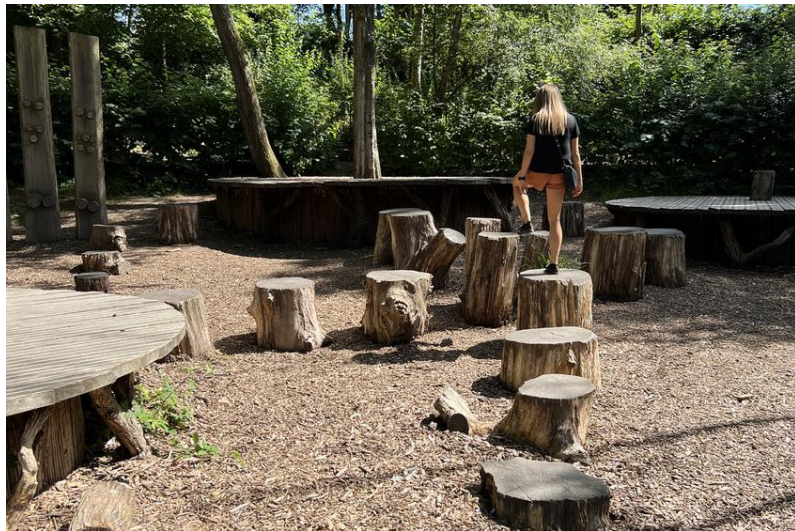

INFORMAL STEPPING LOGS



INFORMAL PLAY MOUNDS



INFORMAL STEPPING STONES




V4




INFORMAL PLAY LOGS



INFORMAL PLAY MOUNDS

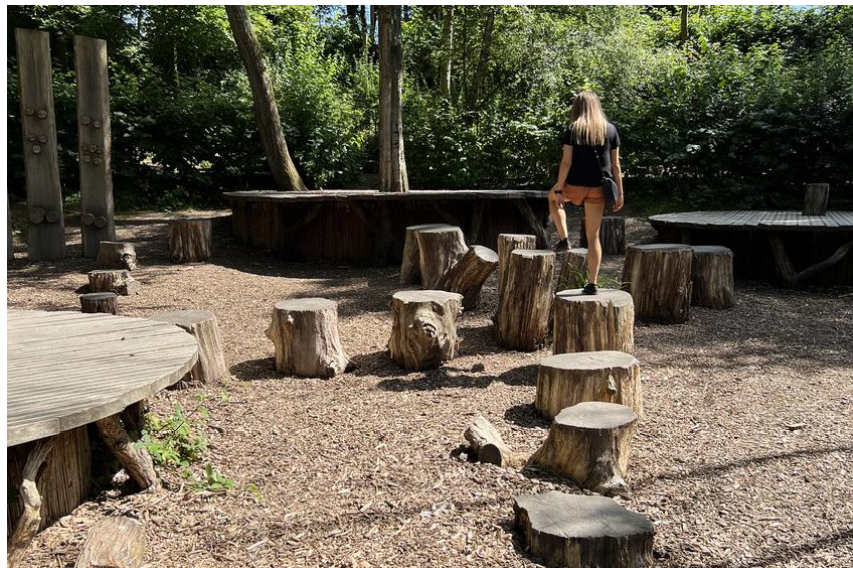

INFORMAL STEPPING LOGS

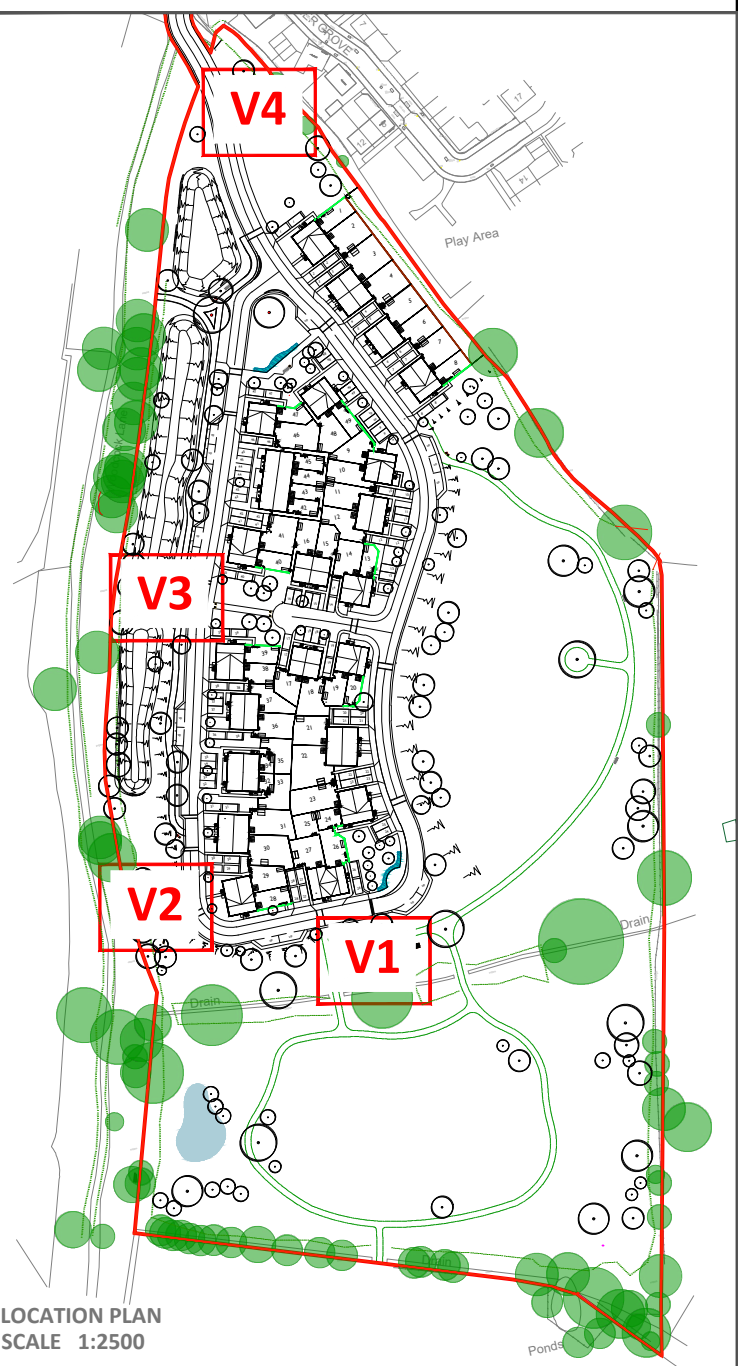

LOCATION PLAN
SCALE 1:2500

Rev.	Date	Description	Drawn	Checked
P3	15/05/2025	Background info updated to latest revs.	AC	AC
P2	20/02/2025	Updated to latest layout	IE	AC

PLANNING

DAVID JARVIS ASSOCIATES
DAVID JARVIS ASSOCIATES LIMITED
1 Tennyson Street Swindon Wiltshire SN1 5DT
t: 01793 612173
e: mail@ davidjarvis.biz
w: www.davidjarvis.biz

Client
SOVEREIGN NETWORK GROUP

Project
KINGFISHER GROVE, THREE MILE CROSS

Drawing Title
PLAY AREAS

Scale 1:200	Sheet Size A1	Date Plotted 15/05/2025
Client Ref. -	Drawing Ref. 3249-5-2	Drawing No. DR-5012
		Version P3