


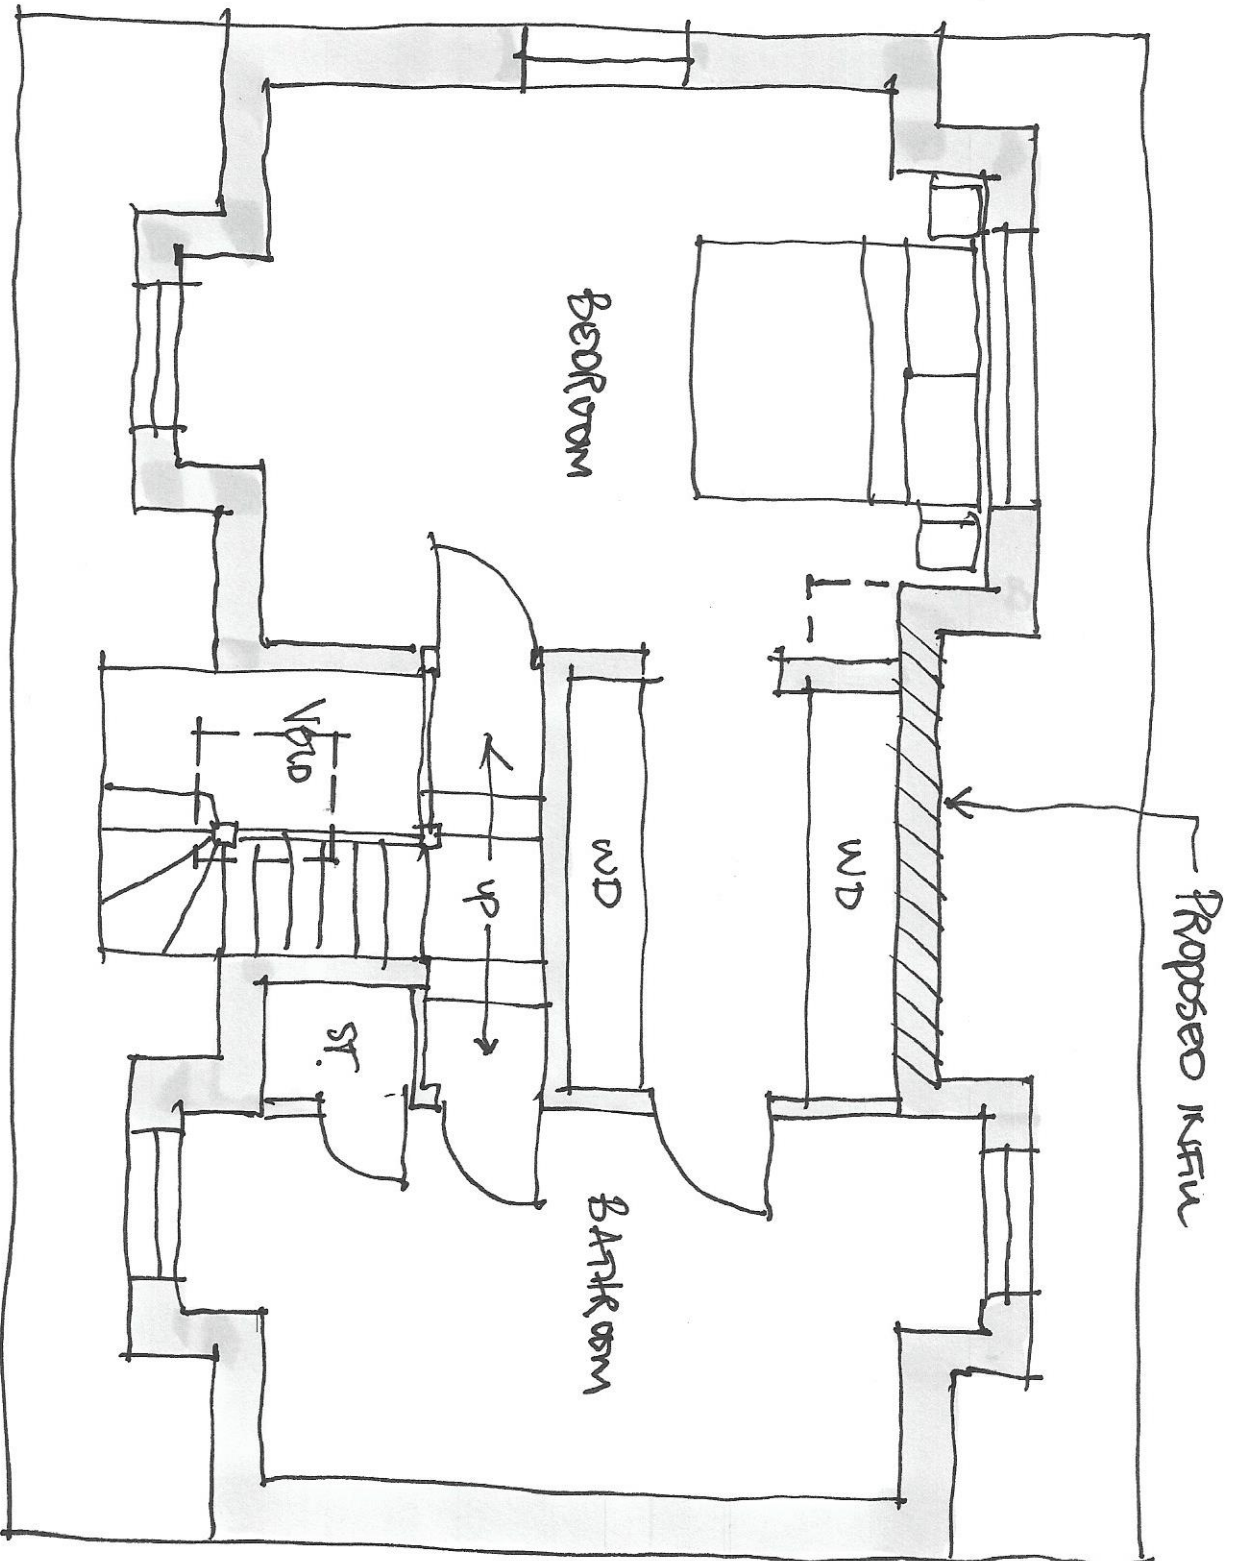

DWG. 23-25-054.

18 HODAKIN WAY, WOKINGHAM
 PROPOSED SECOND FLOOR
 1:50 SCALE @ A4.