




Notes

All dimensions and levels on site are to be checked prior to commencement of work

This drawing is the copyright of Paul Edwards Architecture

SCALE mm

0 200 400 600 800 1000 1500

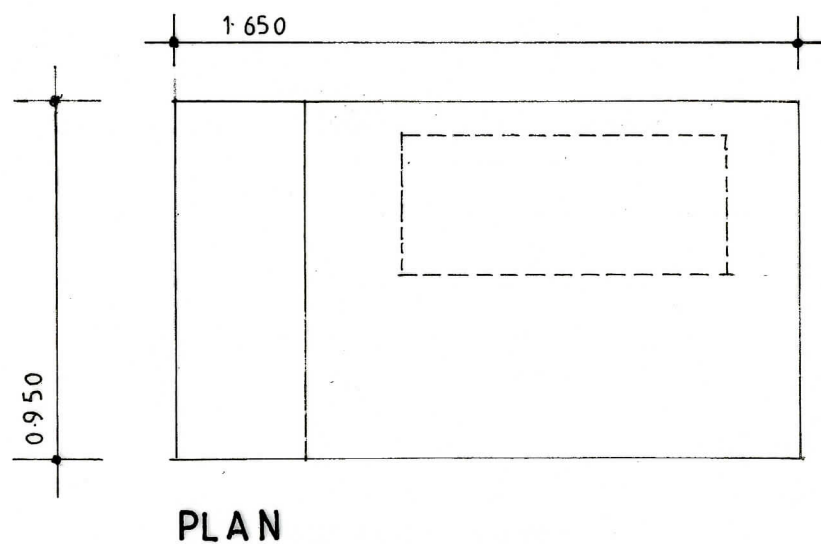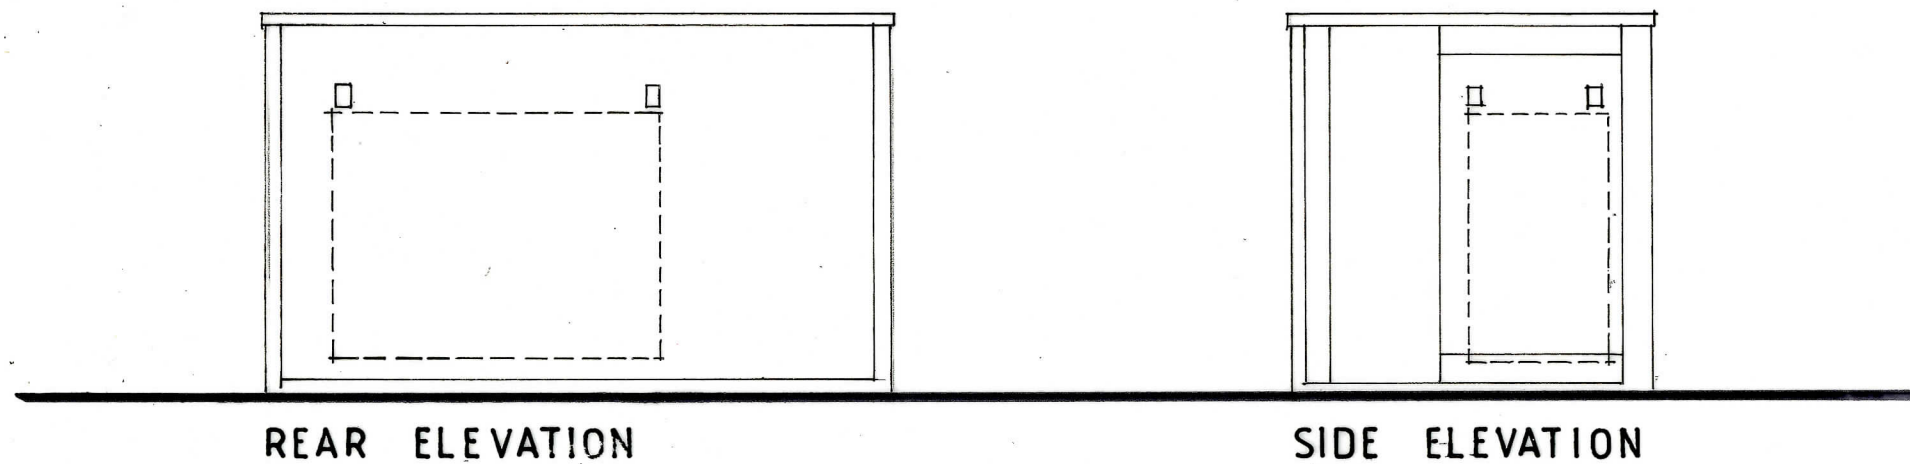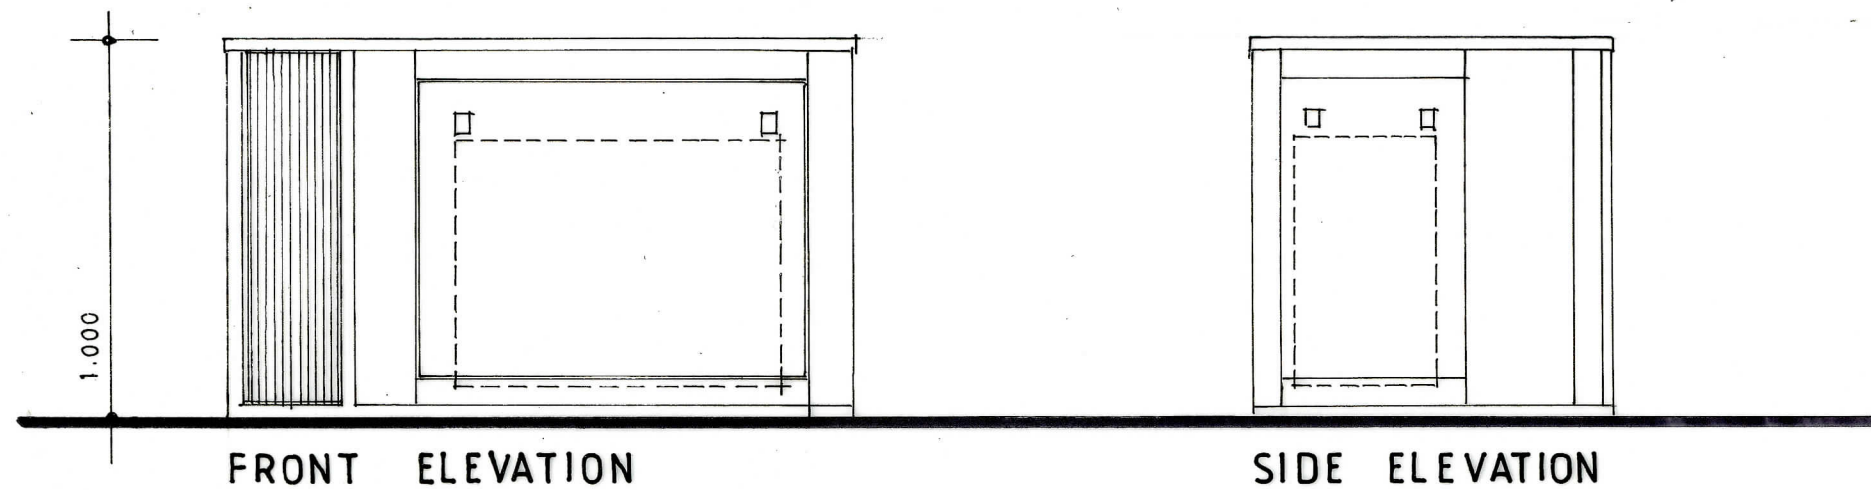

Broken lines indicate
condenser unit within cabinet

Project	Air conditioning unit Fieldfayre The Street SWALLOWFIELD Berks
Client	Swallowfield Parish Council

Drawing
**AIR CONDITIONING UNIT
PLAN and ELEVATION**

Scale	1:20 at A3	Date	Nov 2025
-------	------------	------	----------



Paul Edwards Architecture

12 Sandy Lane, Barkham, Wokingham, Berks RG41 4DB
Tel: 01189772925 Mob: 07831837415 E-mail: paul@paulledwardsarchitecture.co.uk
VAT Registration Number: 38441619

Job 2702 Dwg. 05