




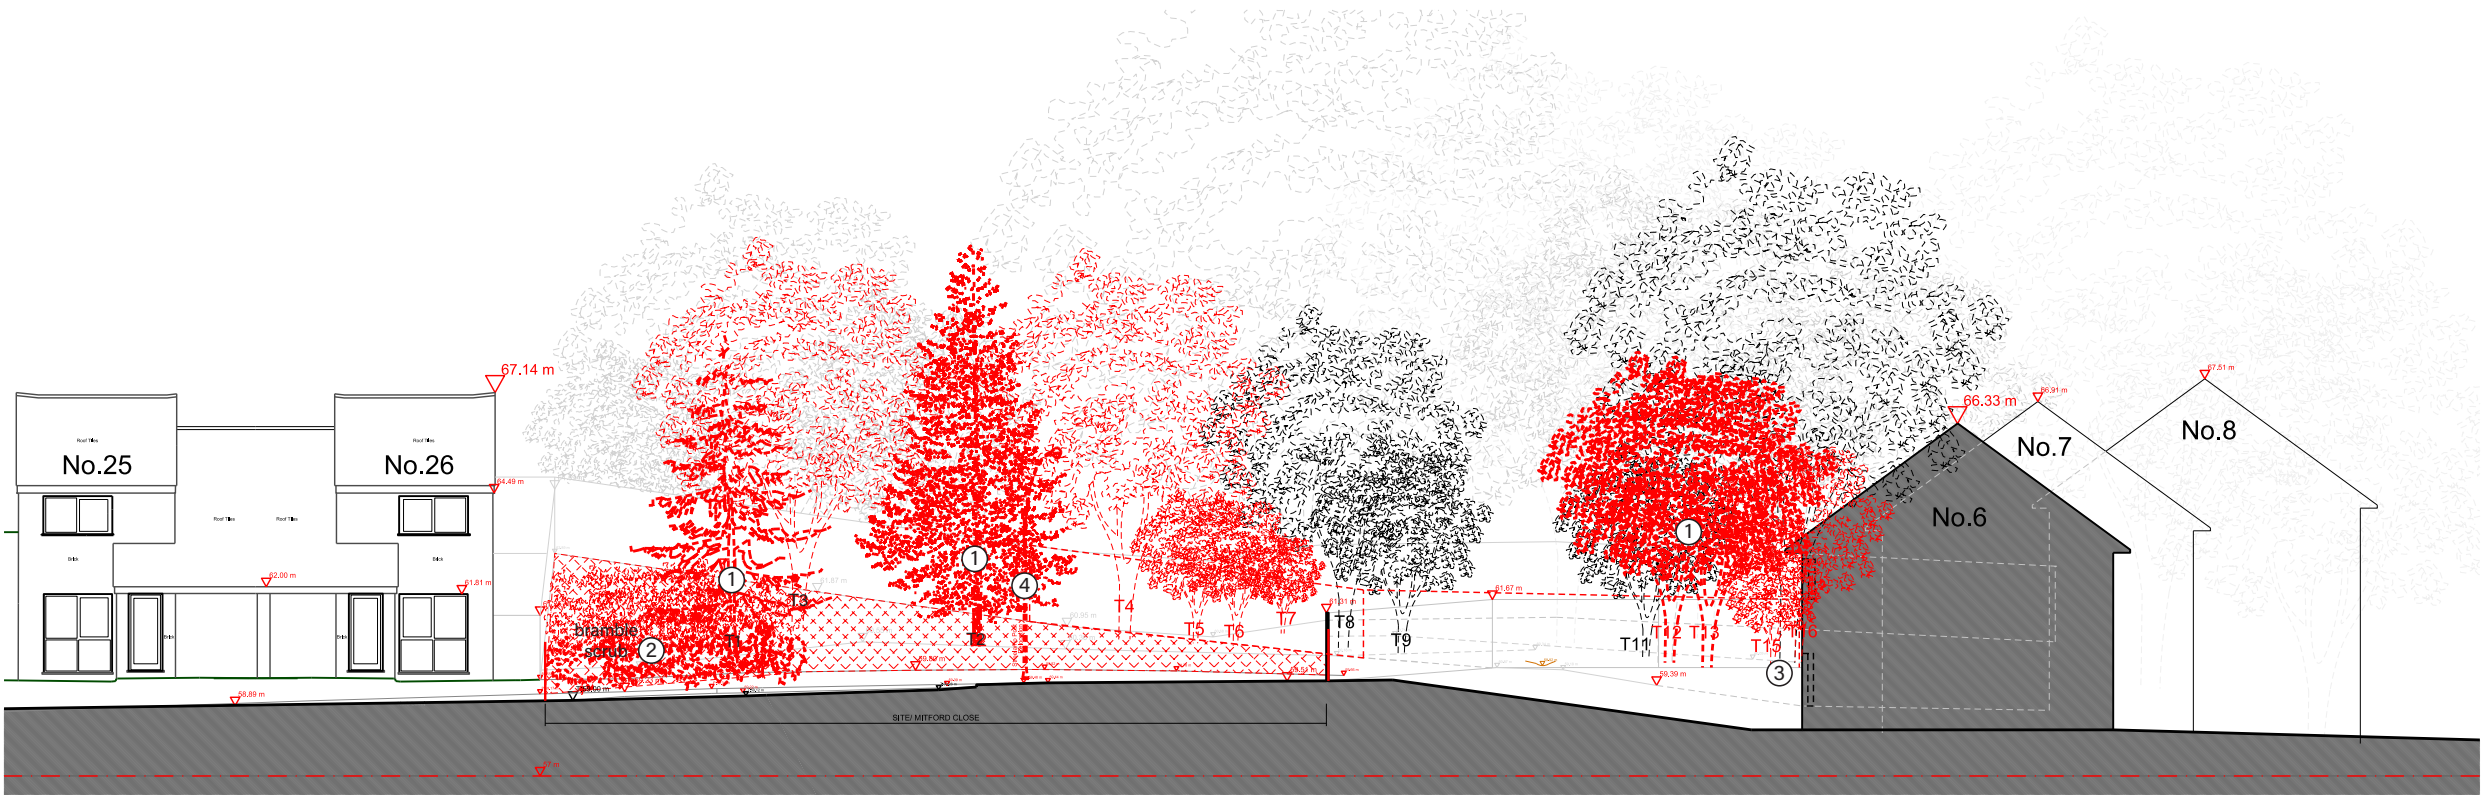


Existing Street Elevation AA

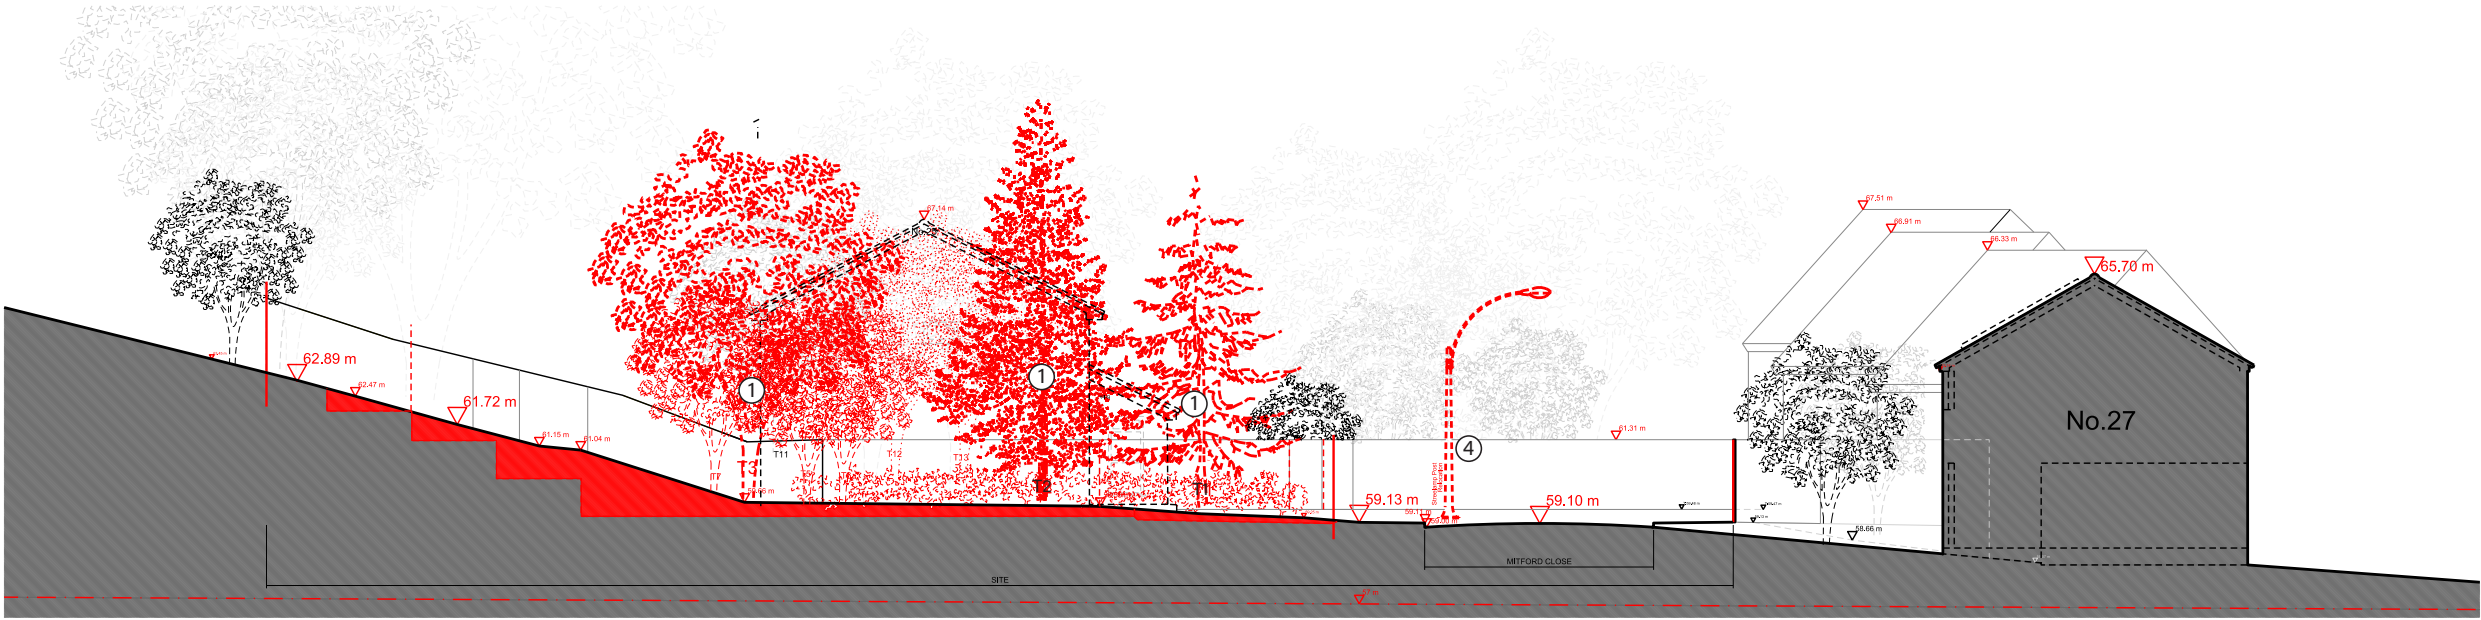

Existing Street Elevation BB

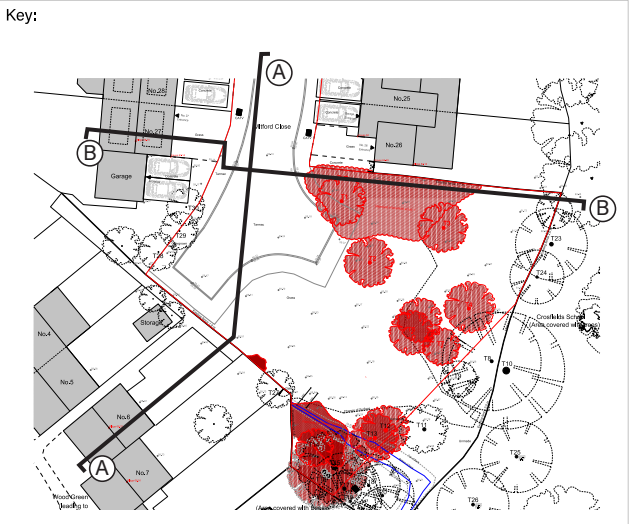

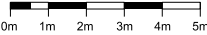 Laura Nica Studio Anayah Apartments, 54B Trundleys Rd, London, SE8 5FB T.: +44 7413176161 E: adajura.nica@gmail.com No implied license exists. All dimensions should not be used to calculate areas for the purposes of valuation. All dimensions to be checked on site by the contractor and such dimensions to be their responsibility. Do not scale drawings. All work must comply with relevant British Standards and Building Regulations requirements. Drawings errors and omissions to be reported to the architect.	Project Address: Land lying to the East Side of Whitley Wood Road, Mitford Close, Shinfield, RG2 8JQ, Reading.	Date: August 2025	Legend and Notes:  Proposed removal of trees.  Proposed removal of earth and mild excavation. ① Proposed removal of trees. To be read in conjunction with the documents above and the 'Tree Schedule, pages 11 -17 from the Design and Access Statement. ② Proposed removal of overgrown vegetation. ③ Existing dry ditch. ④ Proposed relocation of streetlight post, to accommodate the new carparking splay and manoeuvres.
	Client: Ayro Property Investments Ltd.	Drawing Number: 100_05	
	Drawing Title: EXISTING STREETSCENE ELEVATIONS	 0m 1m 2m 3m 4m 5m	
	Drawing Status: Planning		
	Scale 1:100 @A1/ 1:200 @A3		