
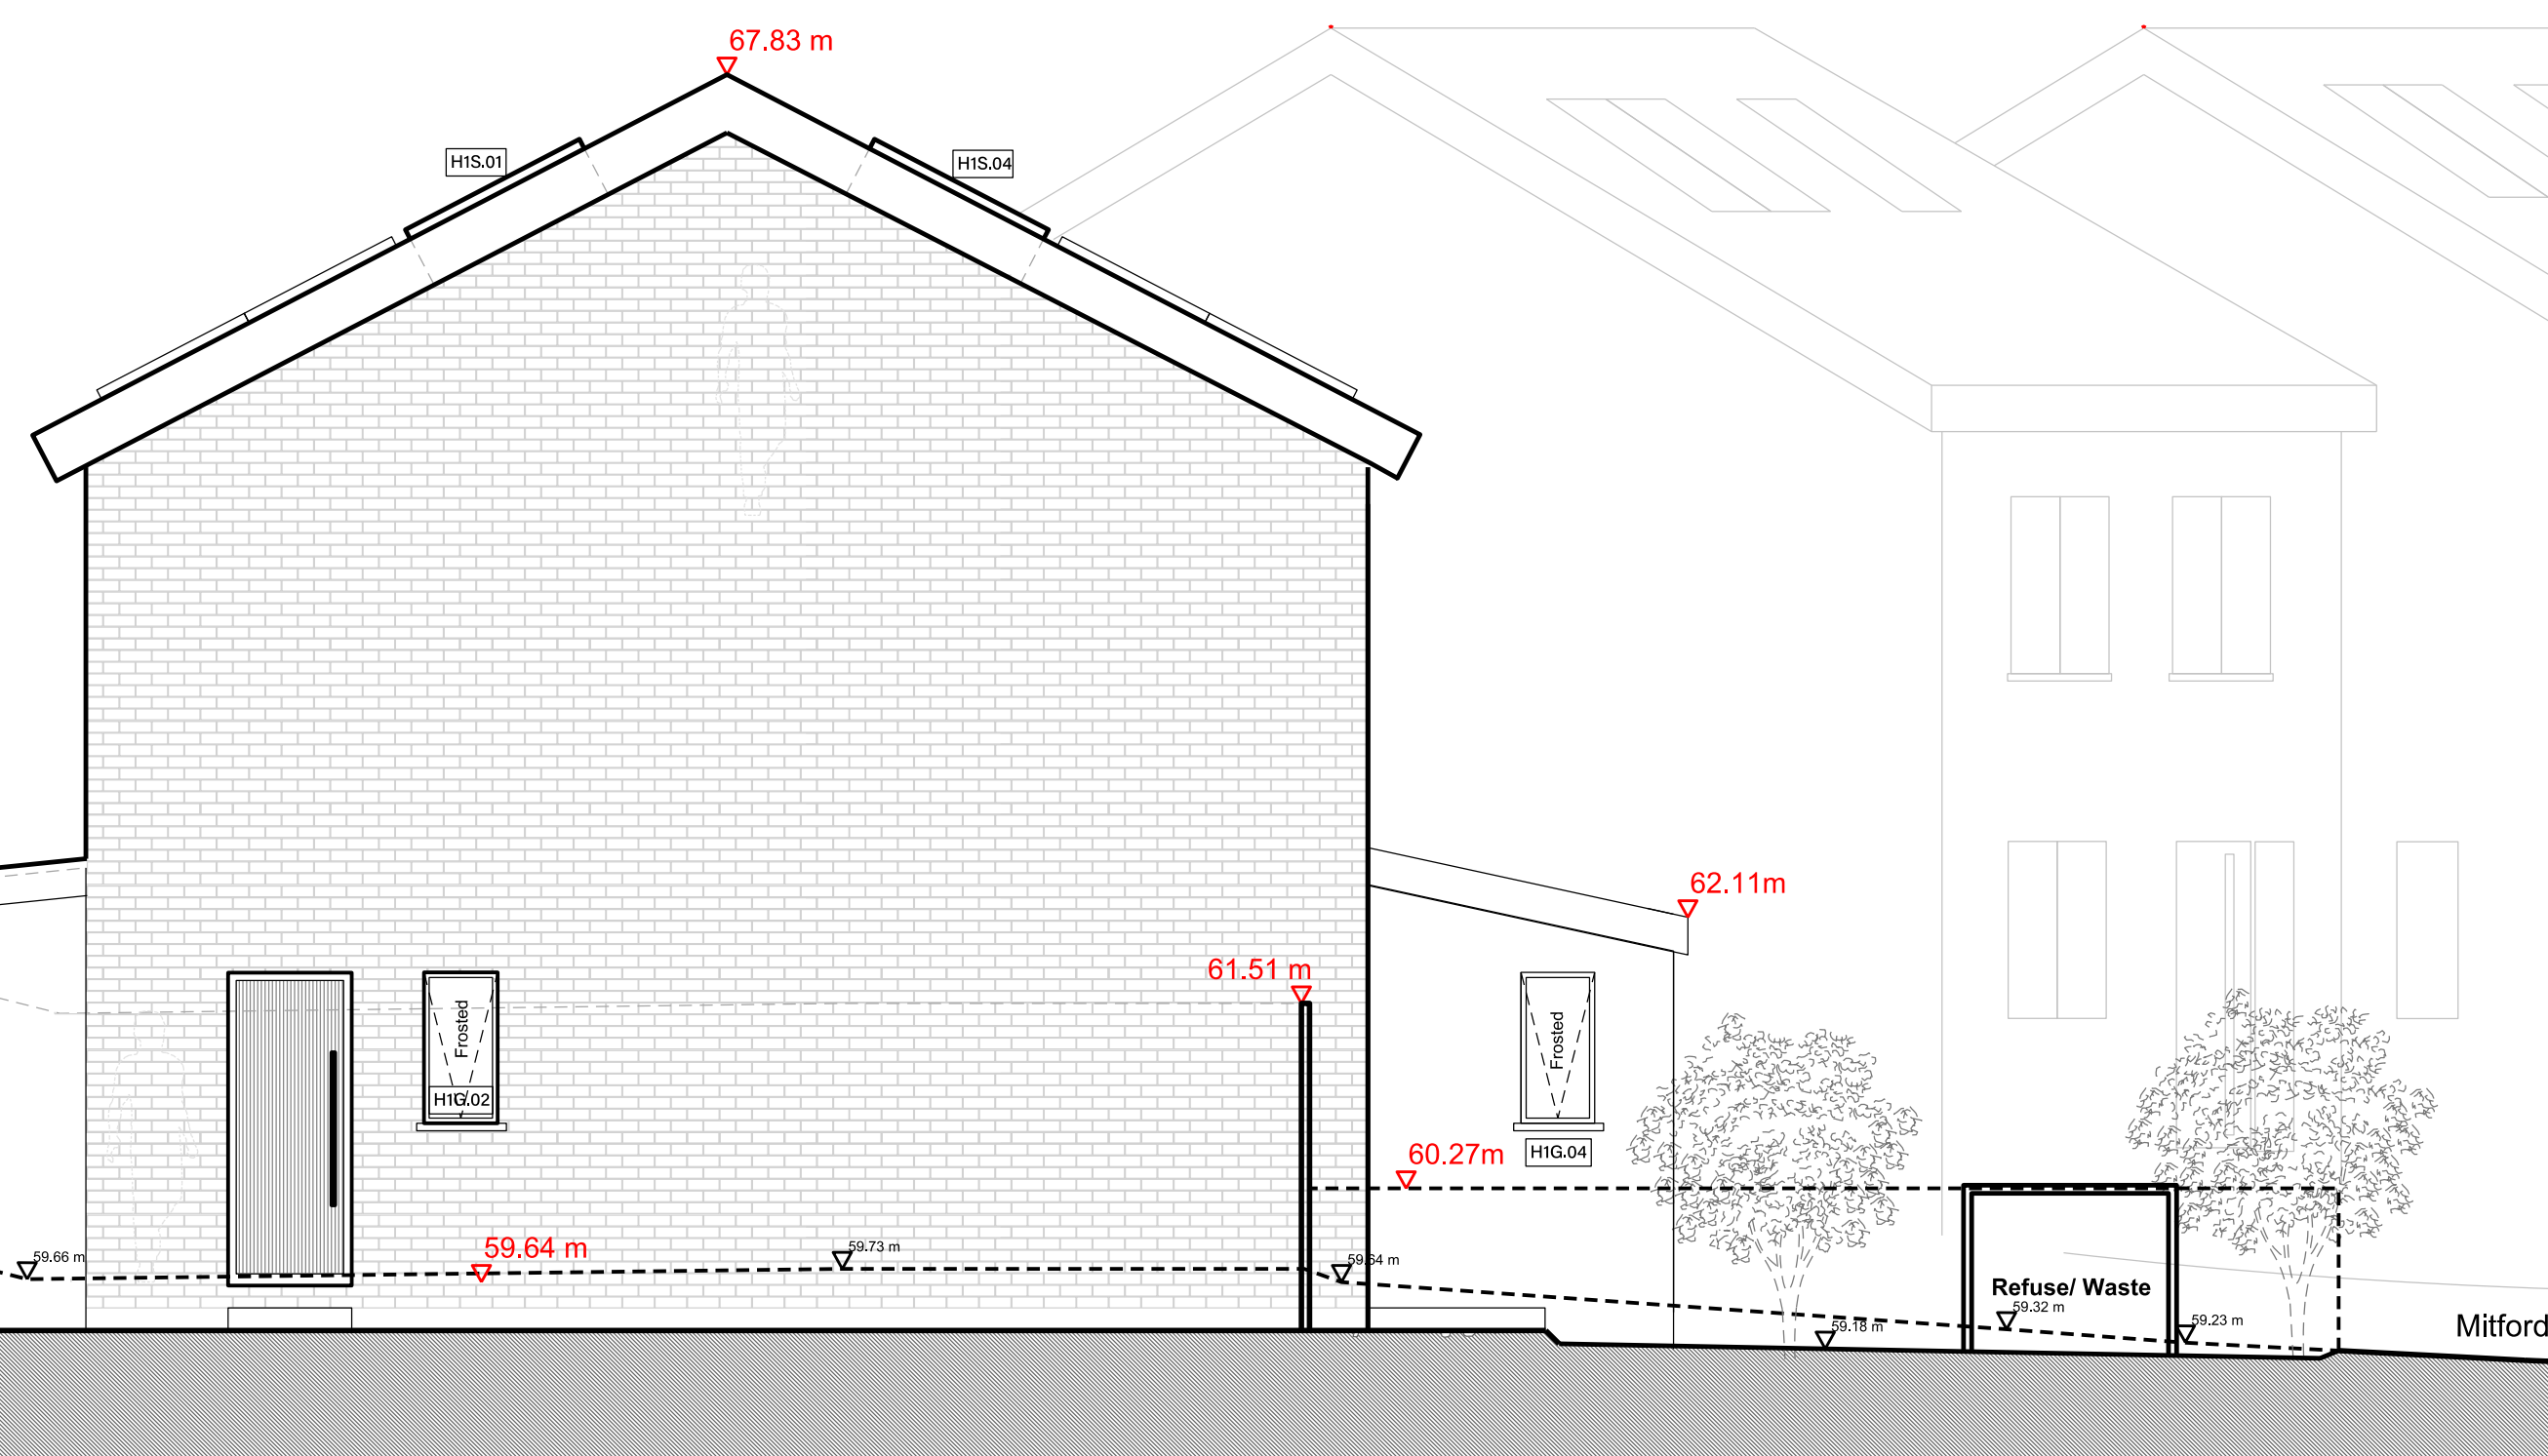
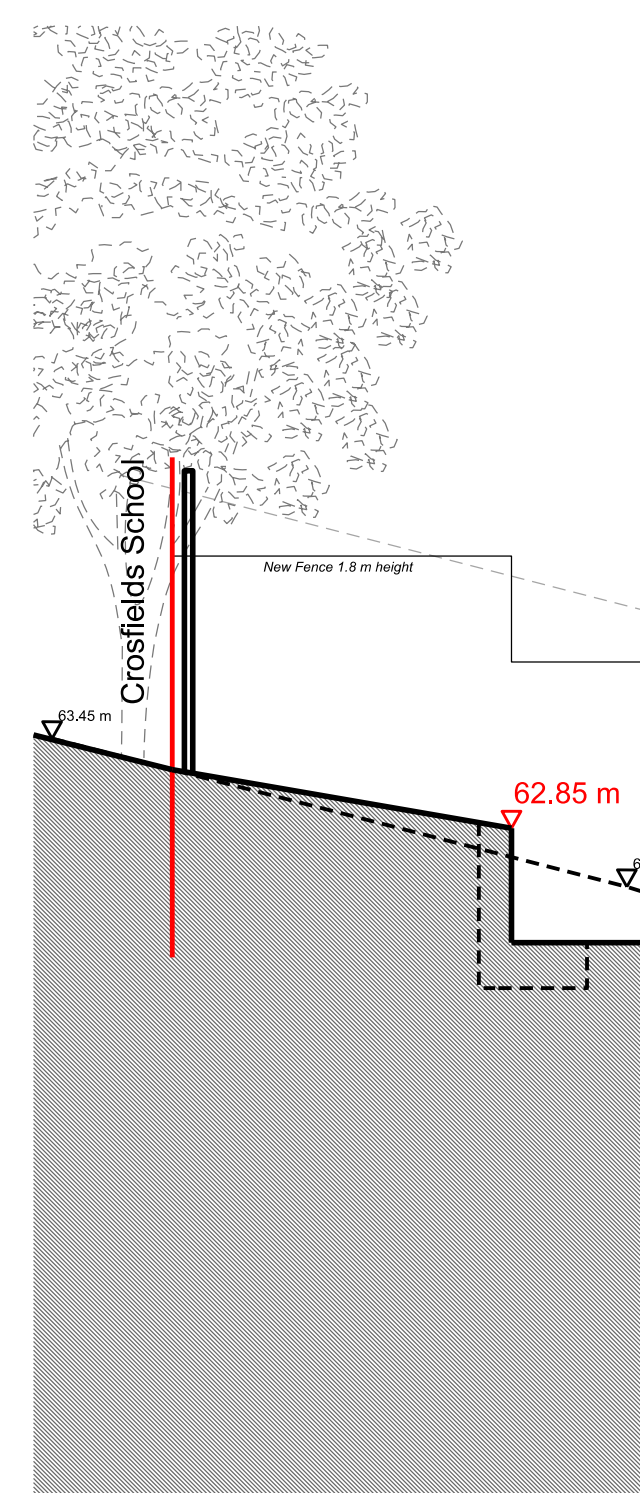
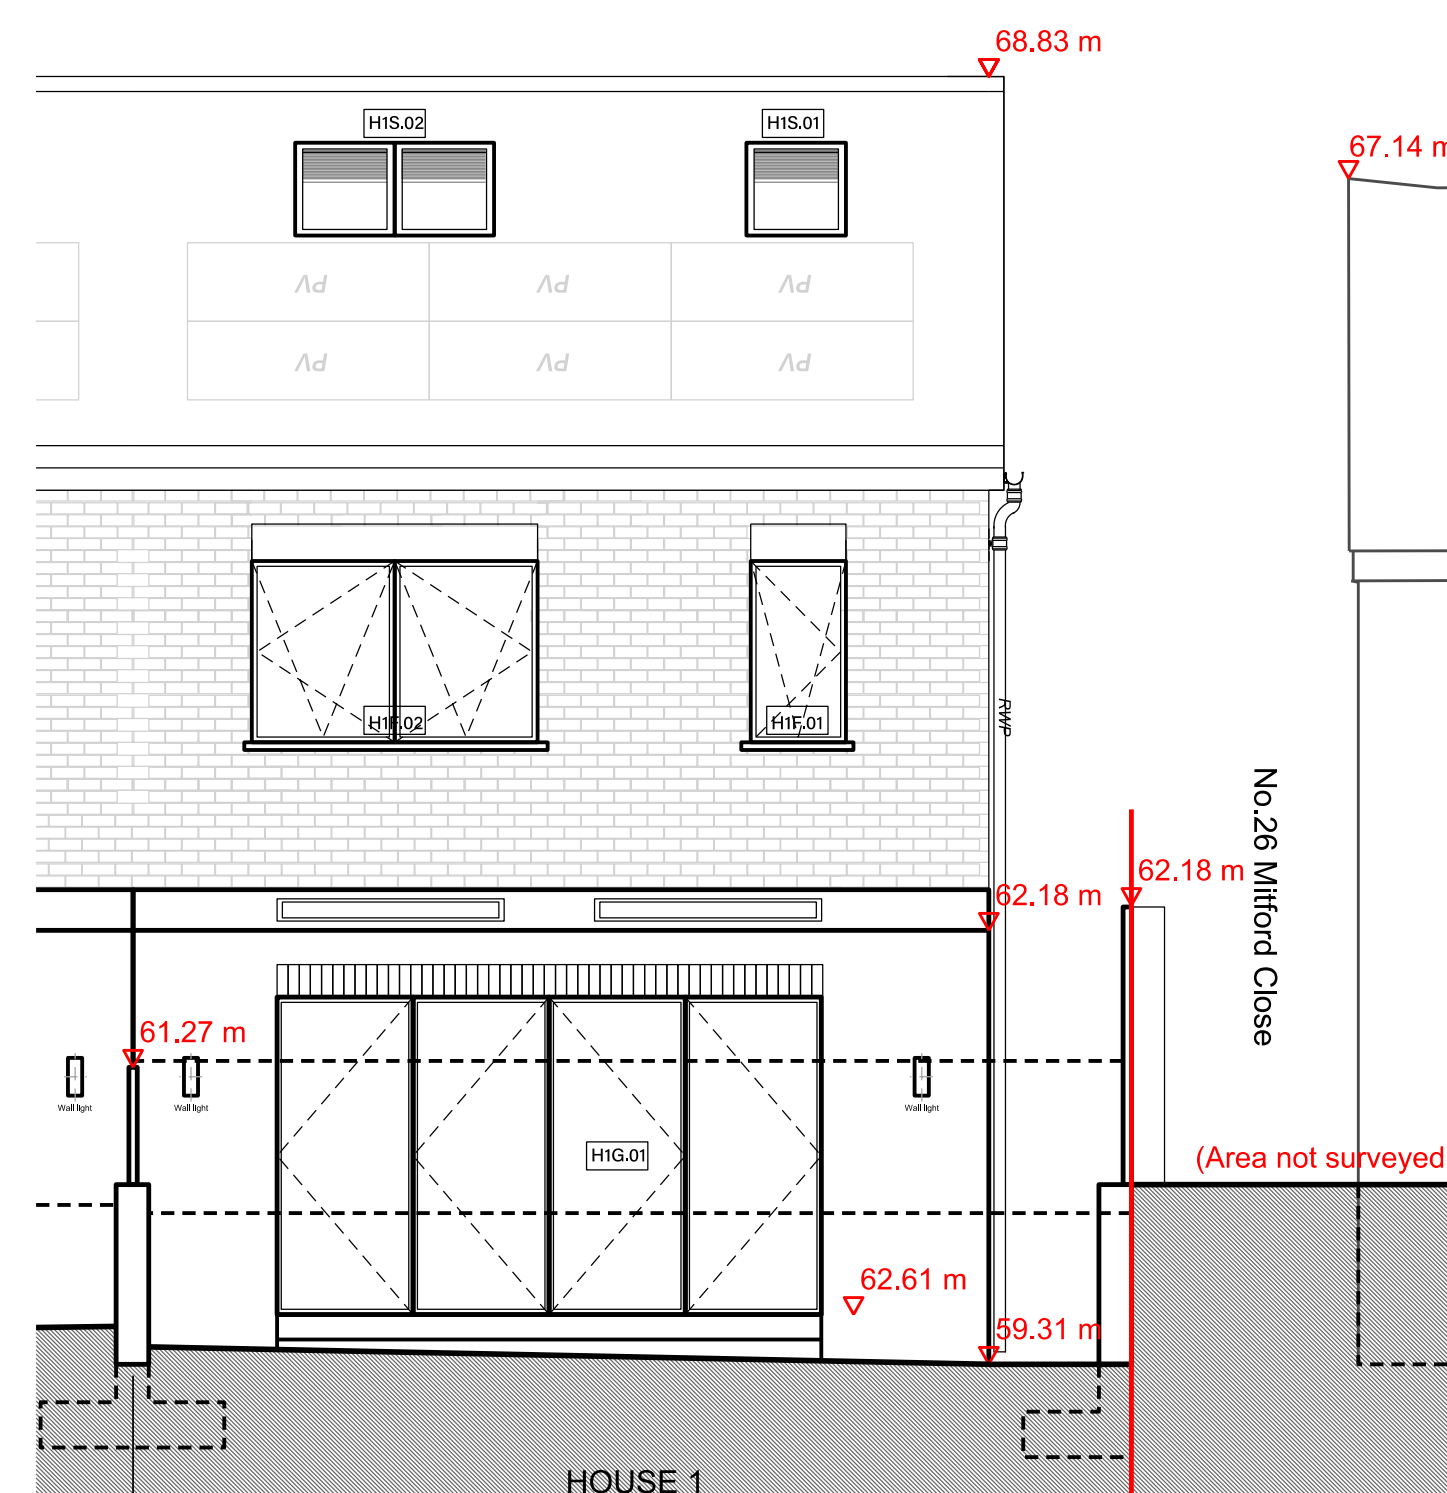
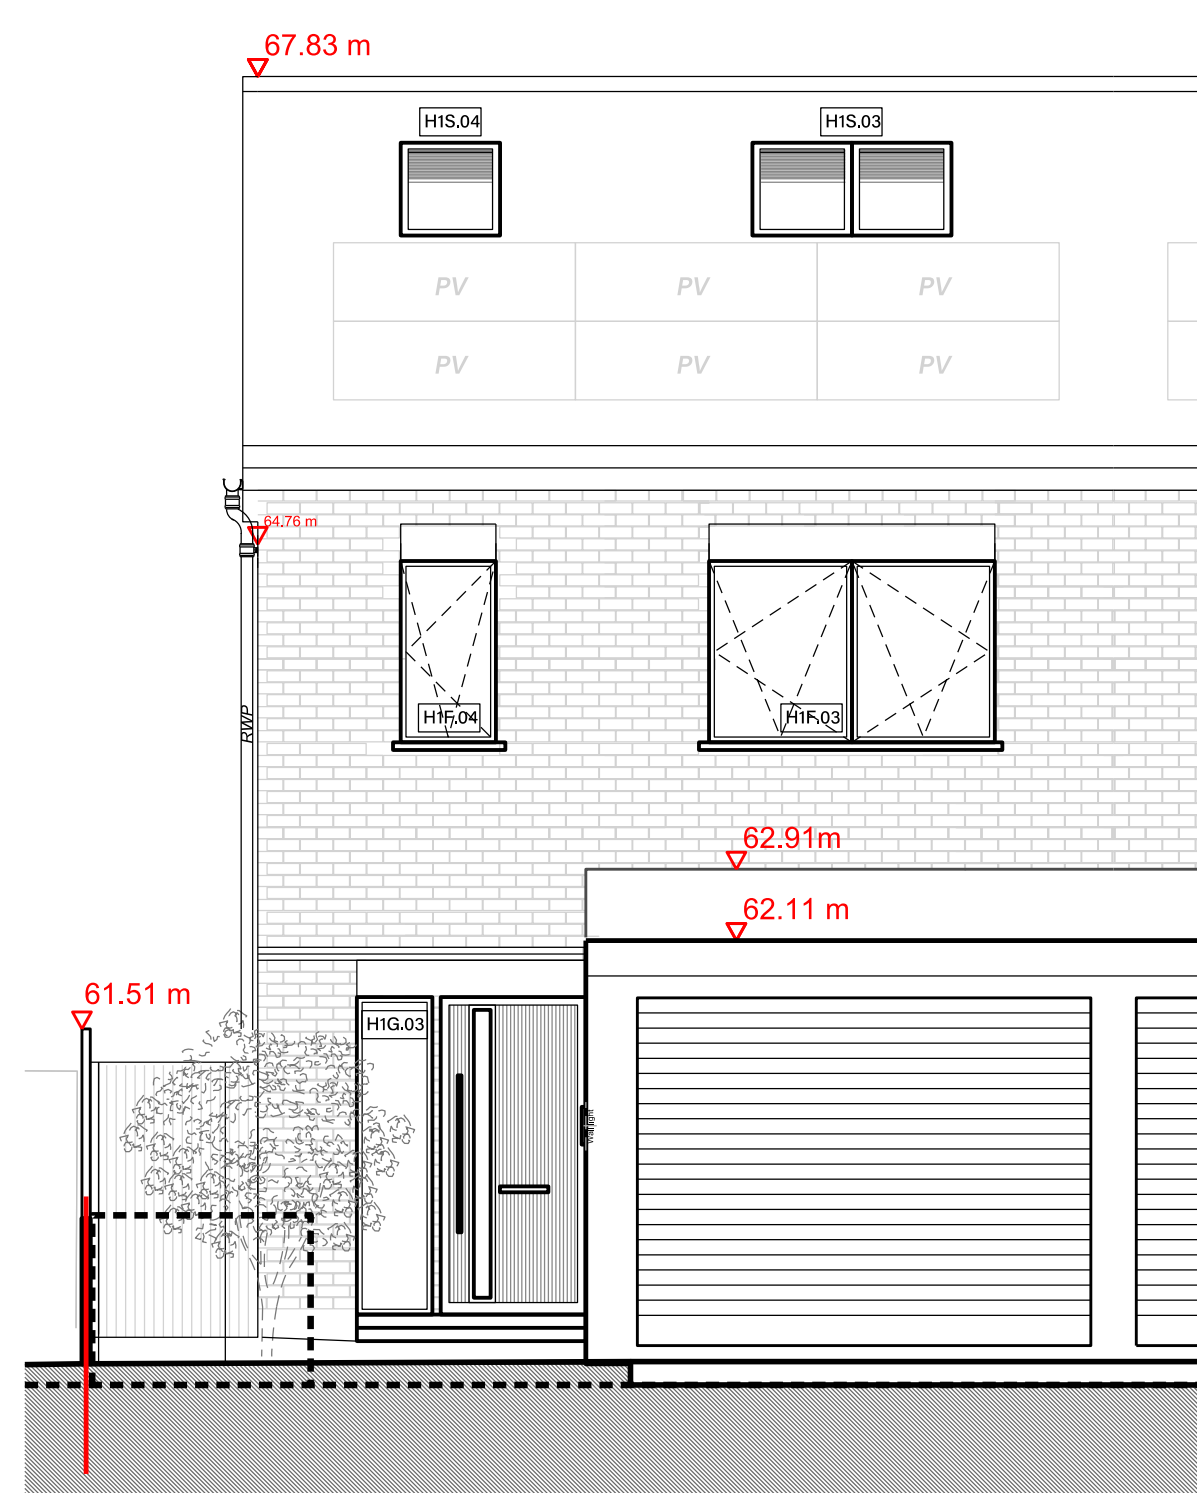
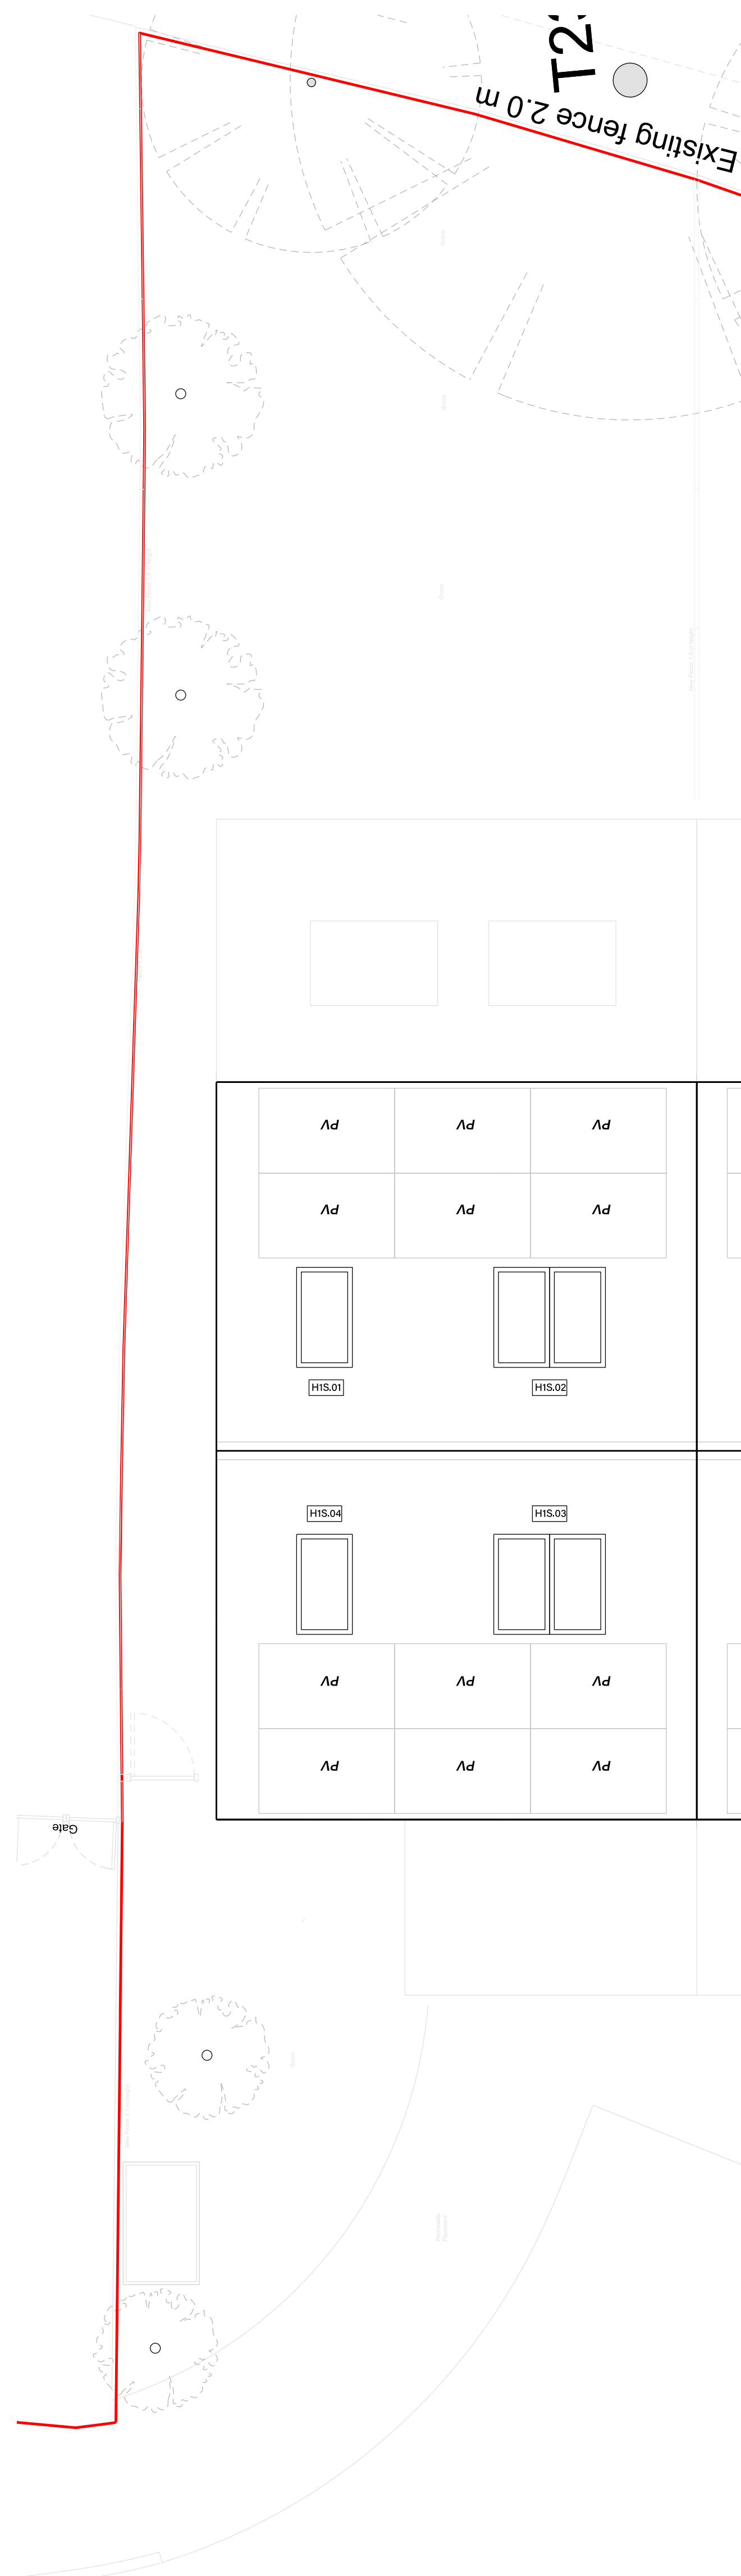
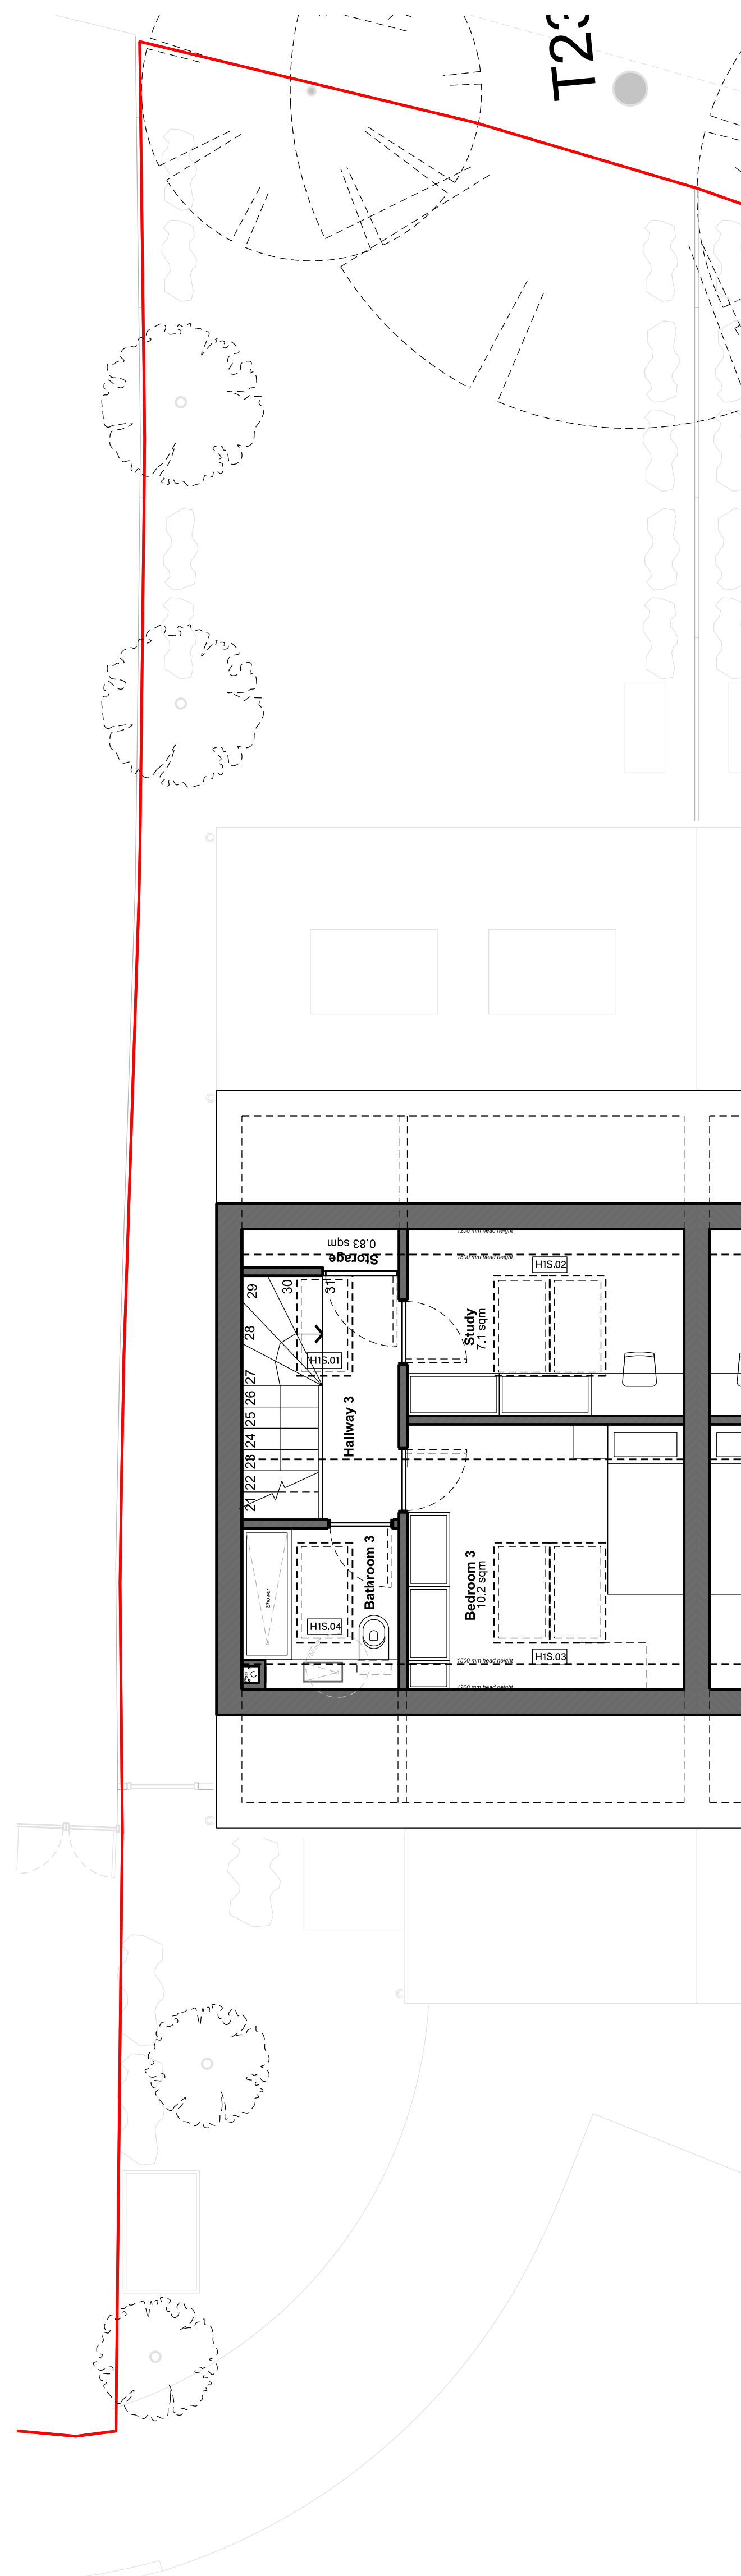
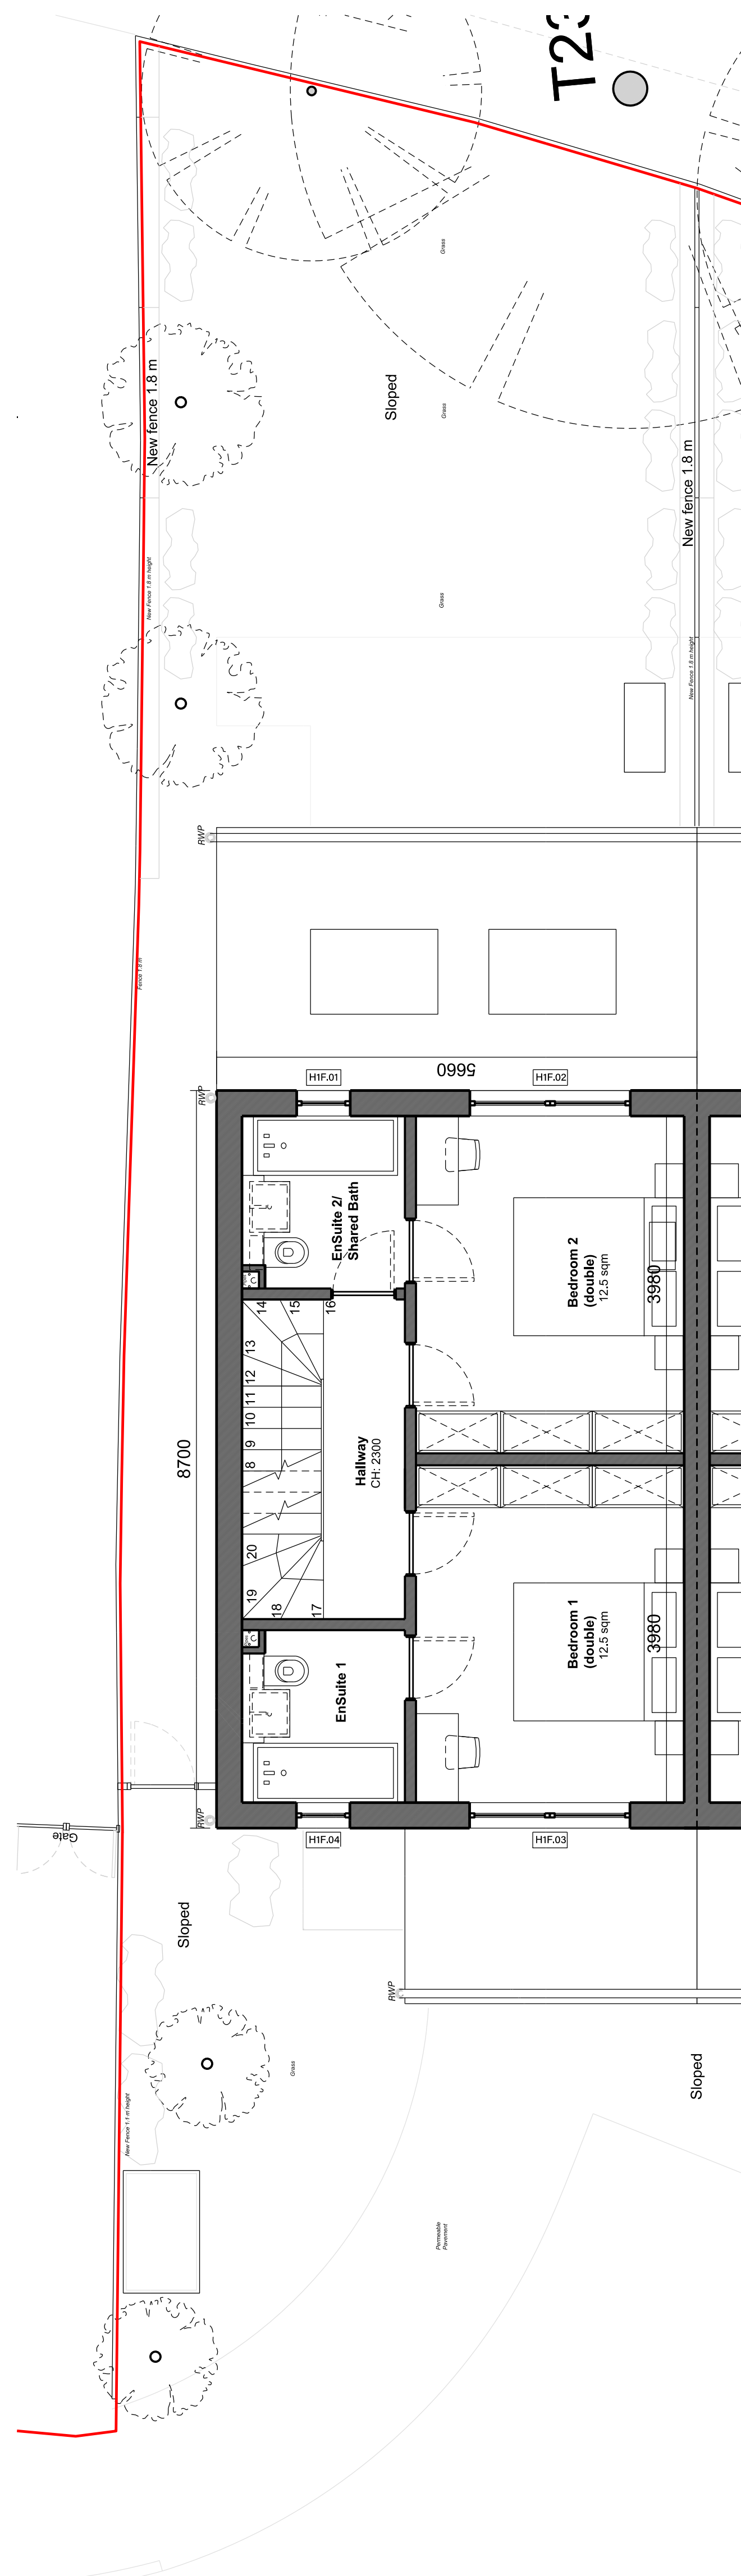
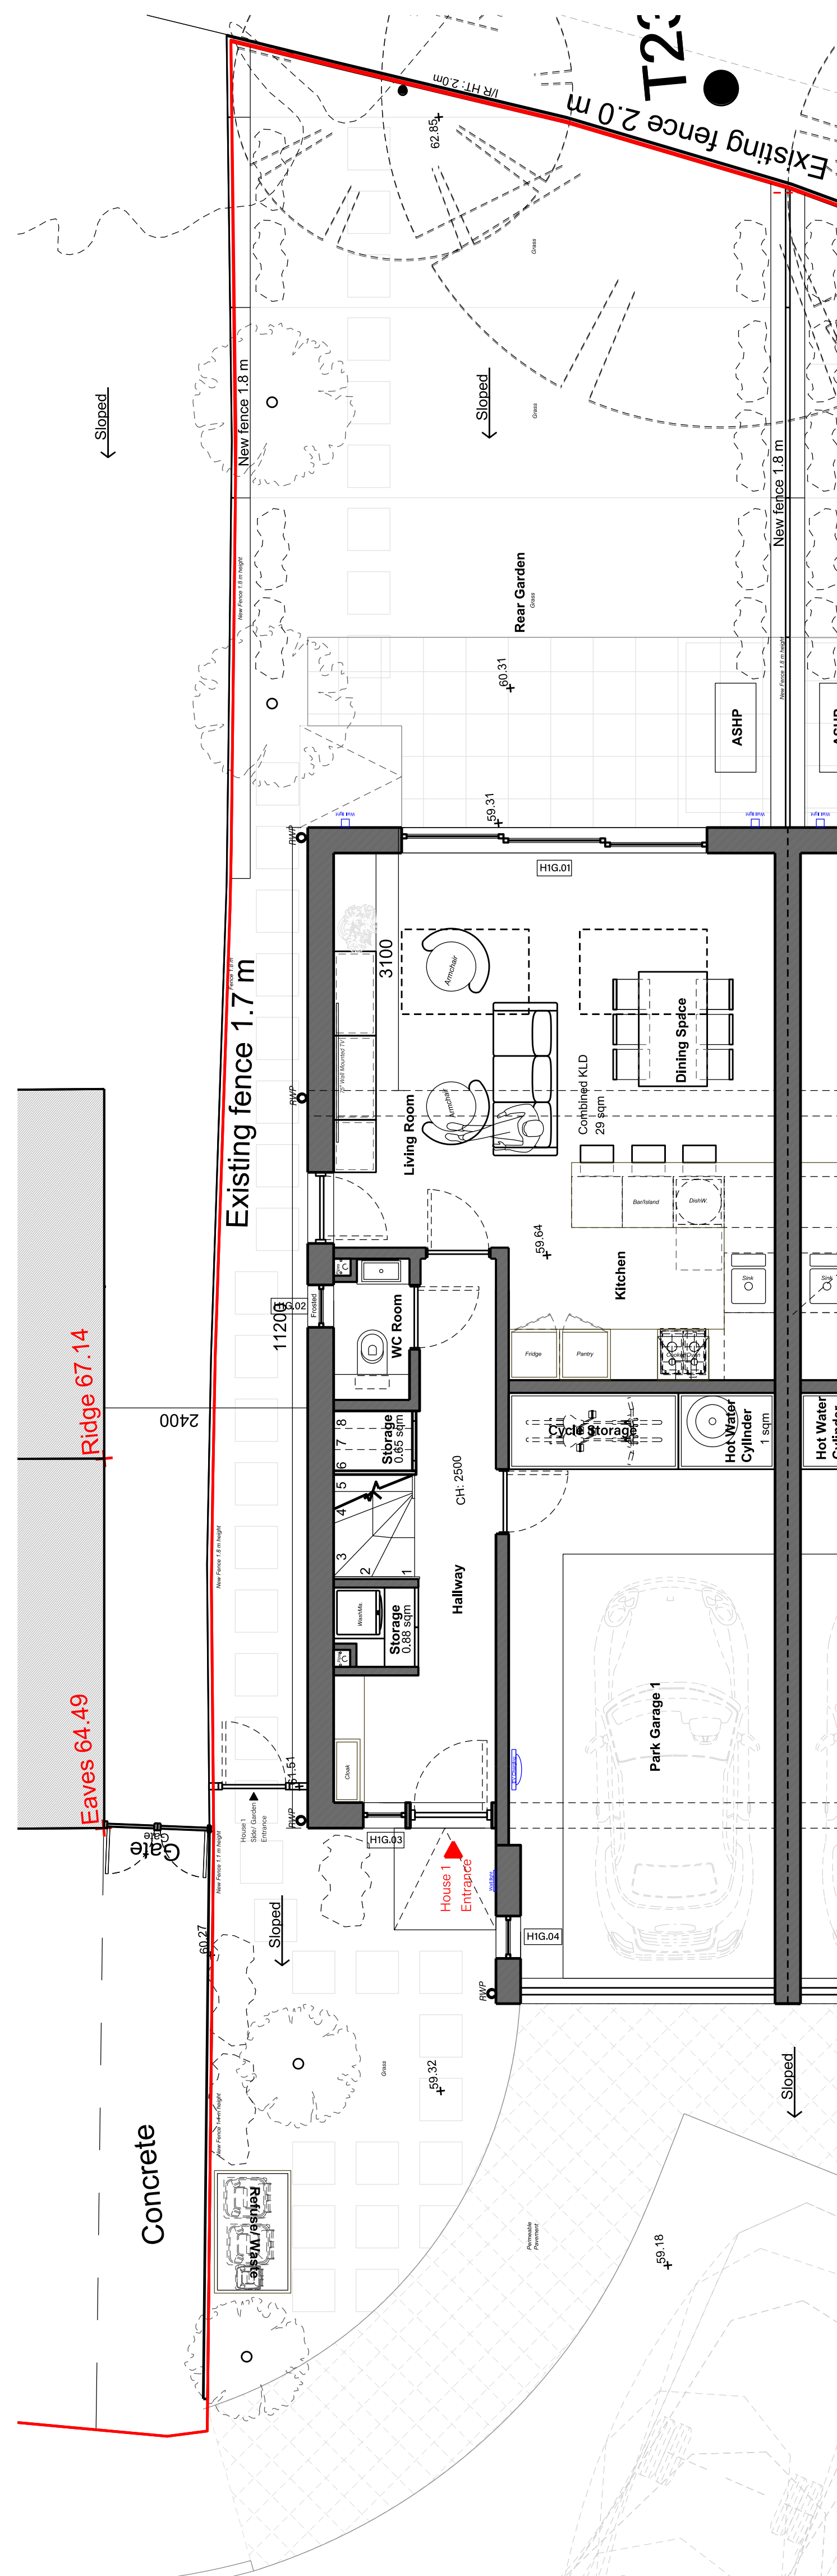
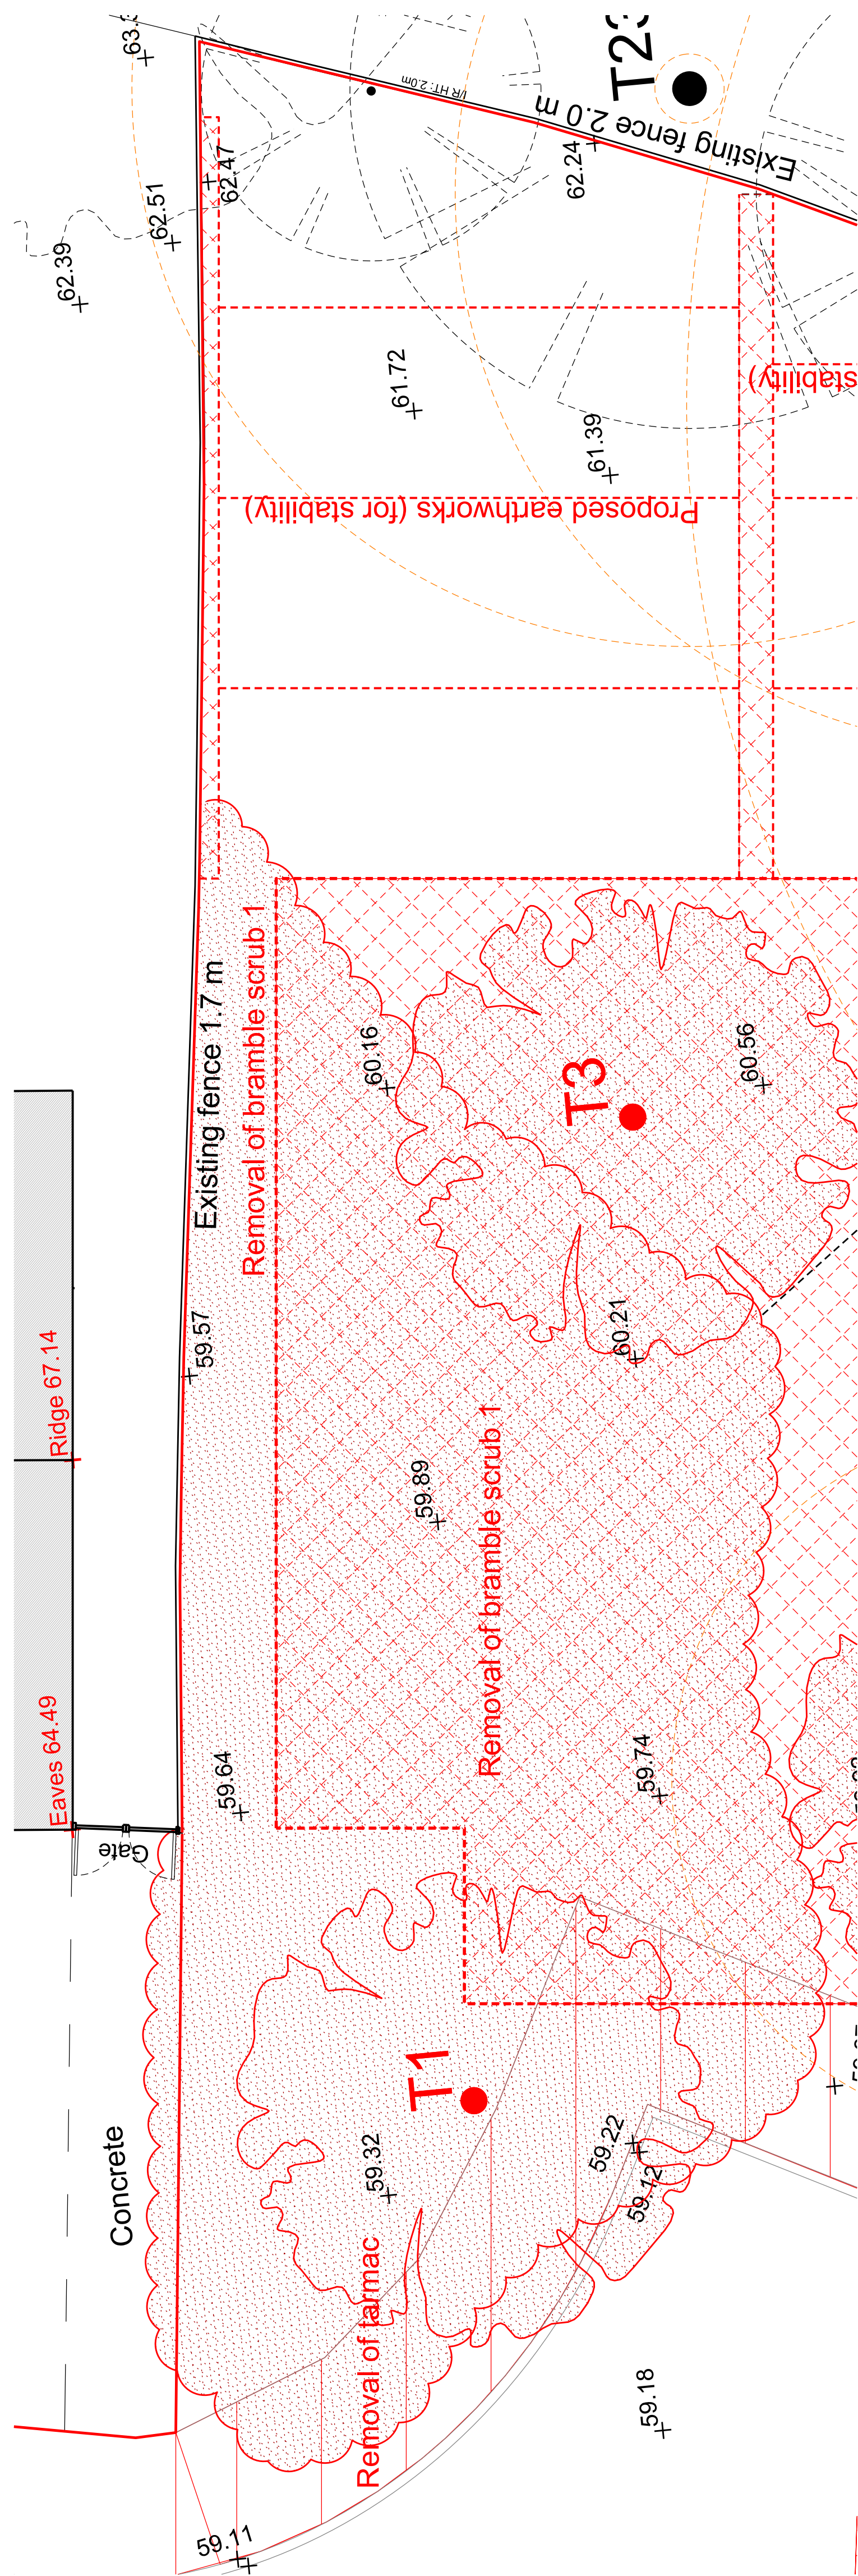


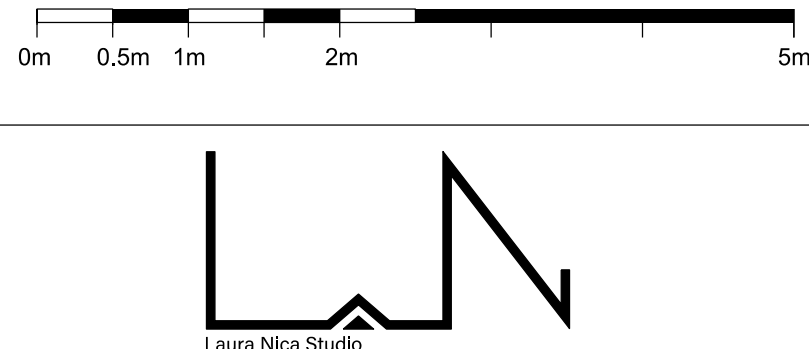

Project Address:	Land lying to the East Side of Whitley Wood Road, Mitford Close, Shinfield, RG2 8JQ, Reading.
Client:	Ayro Property Investments Ltd.
Drawing Title:	Proposed House 1
Drawing Status:	Planning
Scale	1:50 @A0
Date:	August 2025
Drawing Number:	500_01
	
Anyash Apartments, 54B Trundleys Rd, London, SE8 9FB T: +44 (0)203708181 E: a.laura.nica@gmail.com No implied license exists. All dimensions should be used to calculate areas for the purposes of valuation. All dimensions to be checked on site by the contractor and such dimensions to be their responsibility. Do not scale drawings. All work must comply with relevant British Standards and Building Regulations requirements. Drawings errors and omissions to be reported to the architect.	