
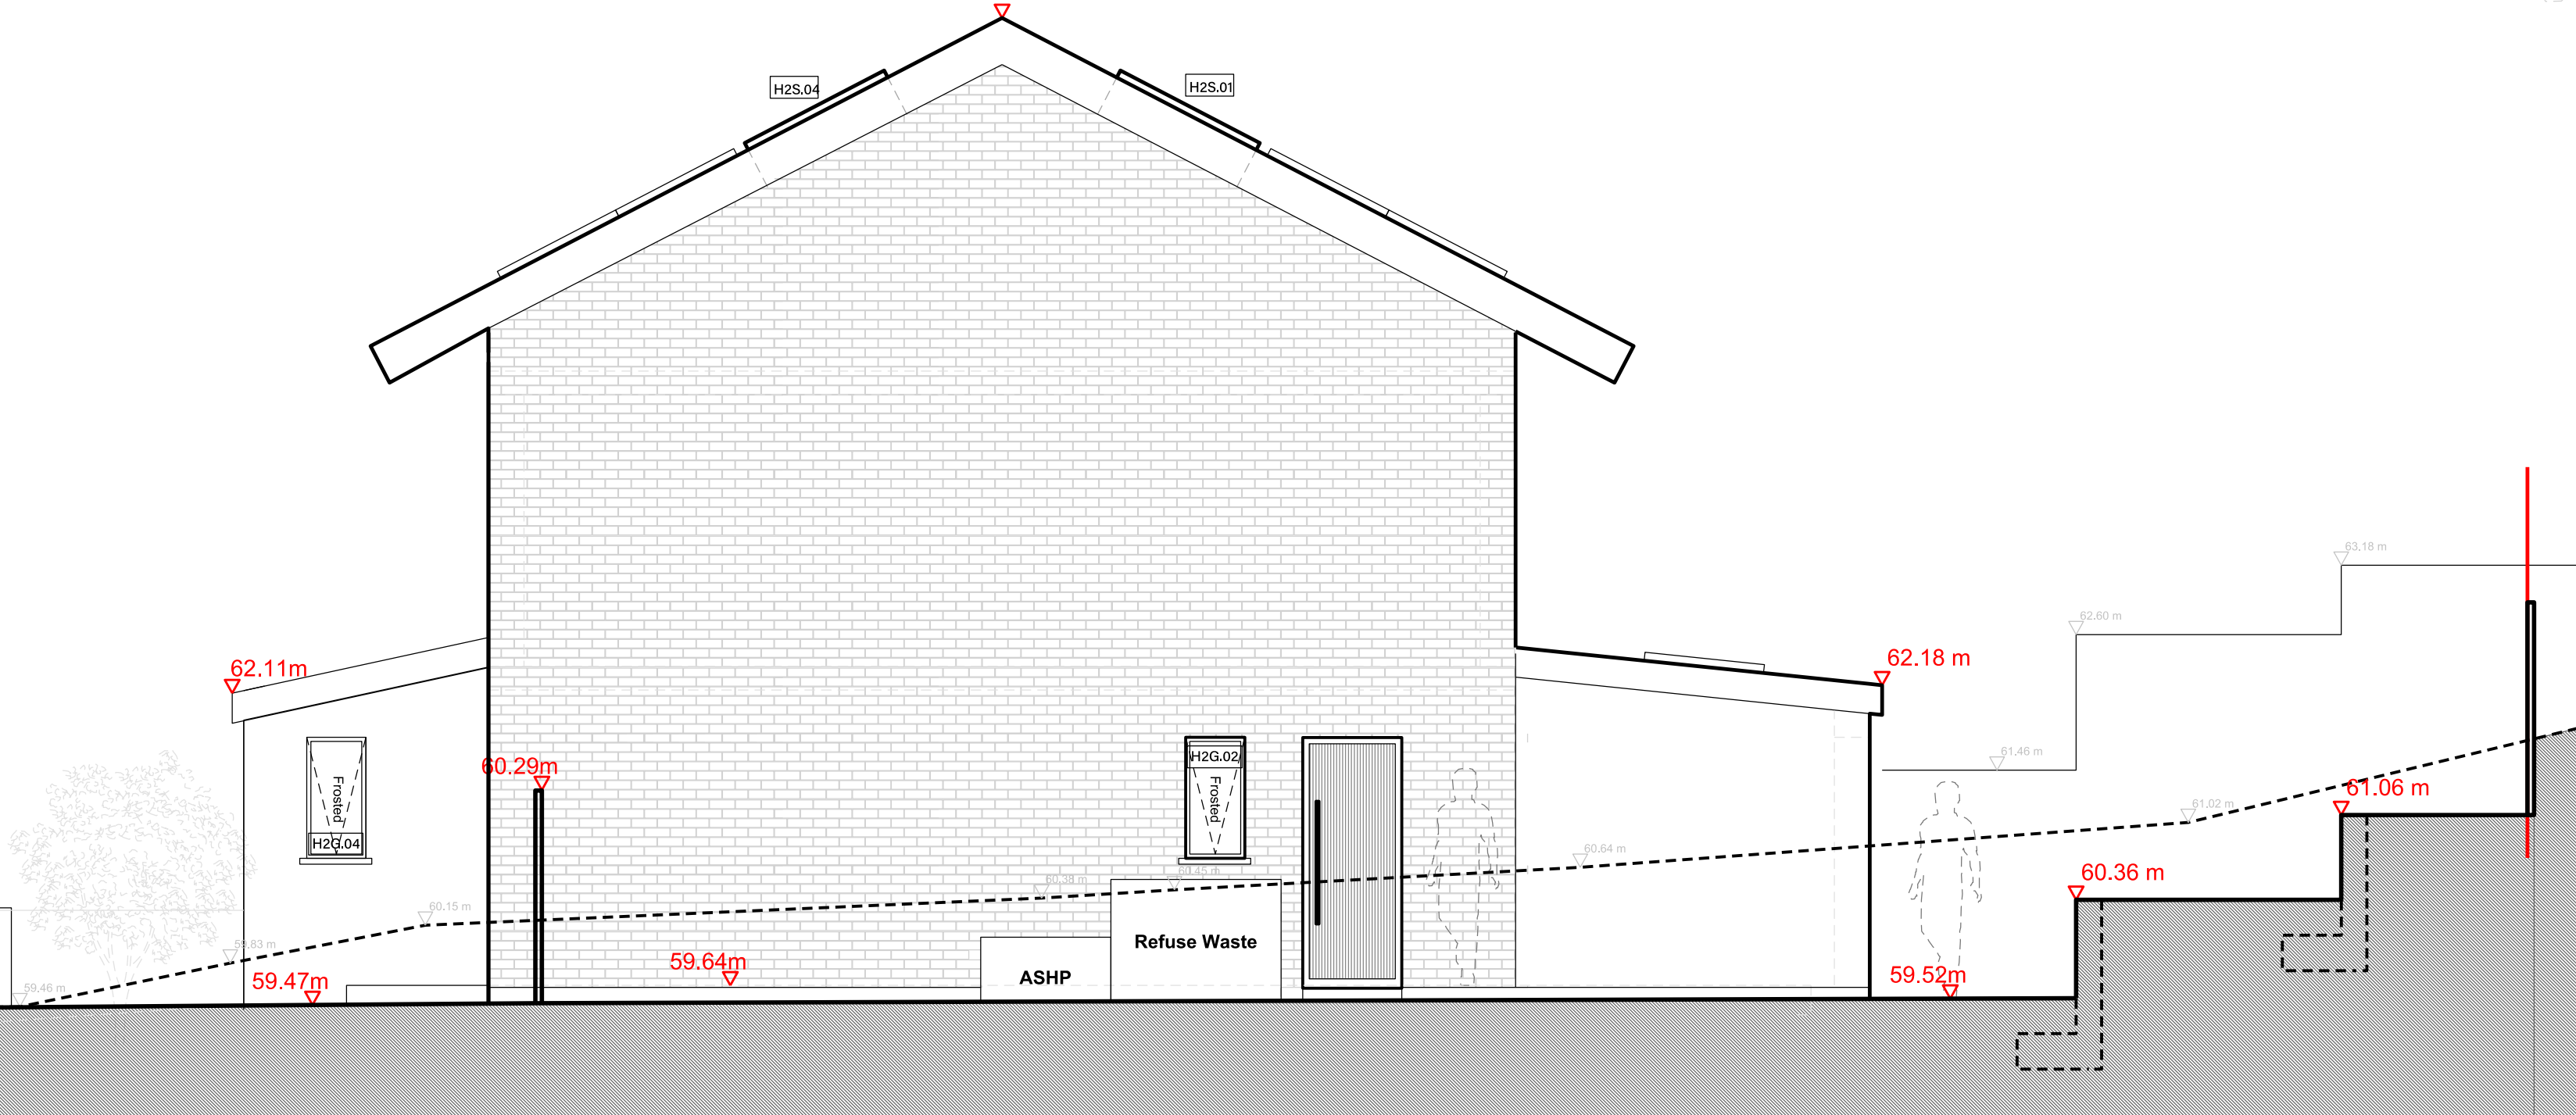
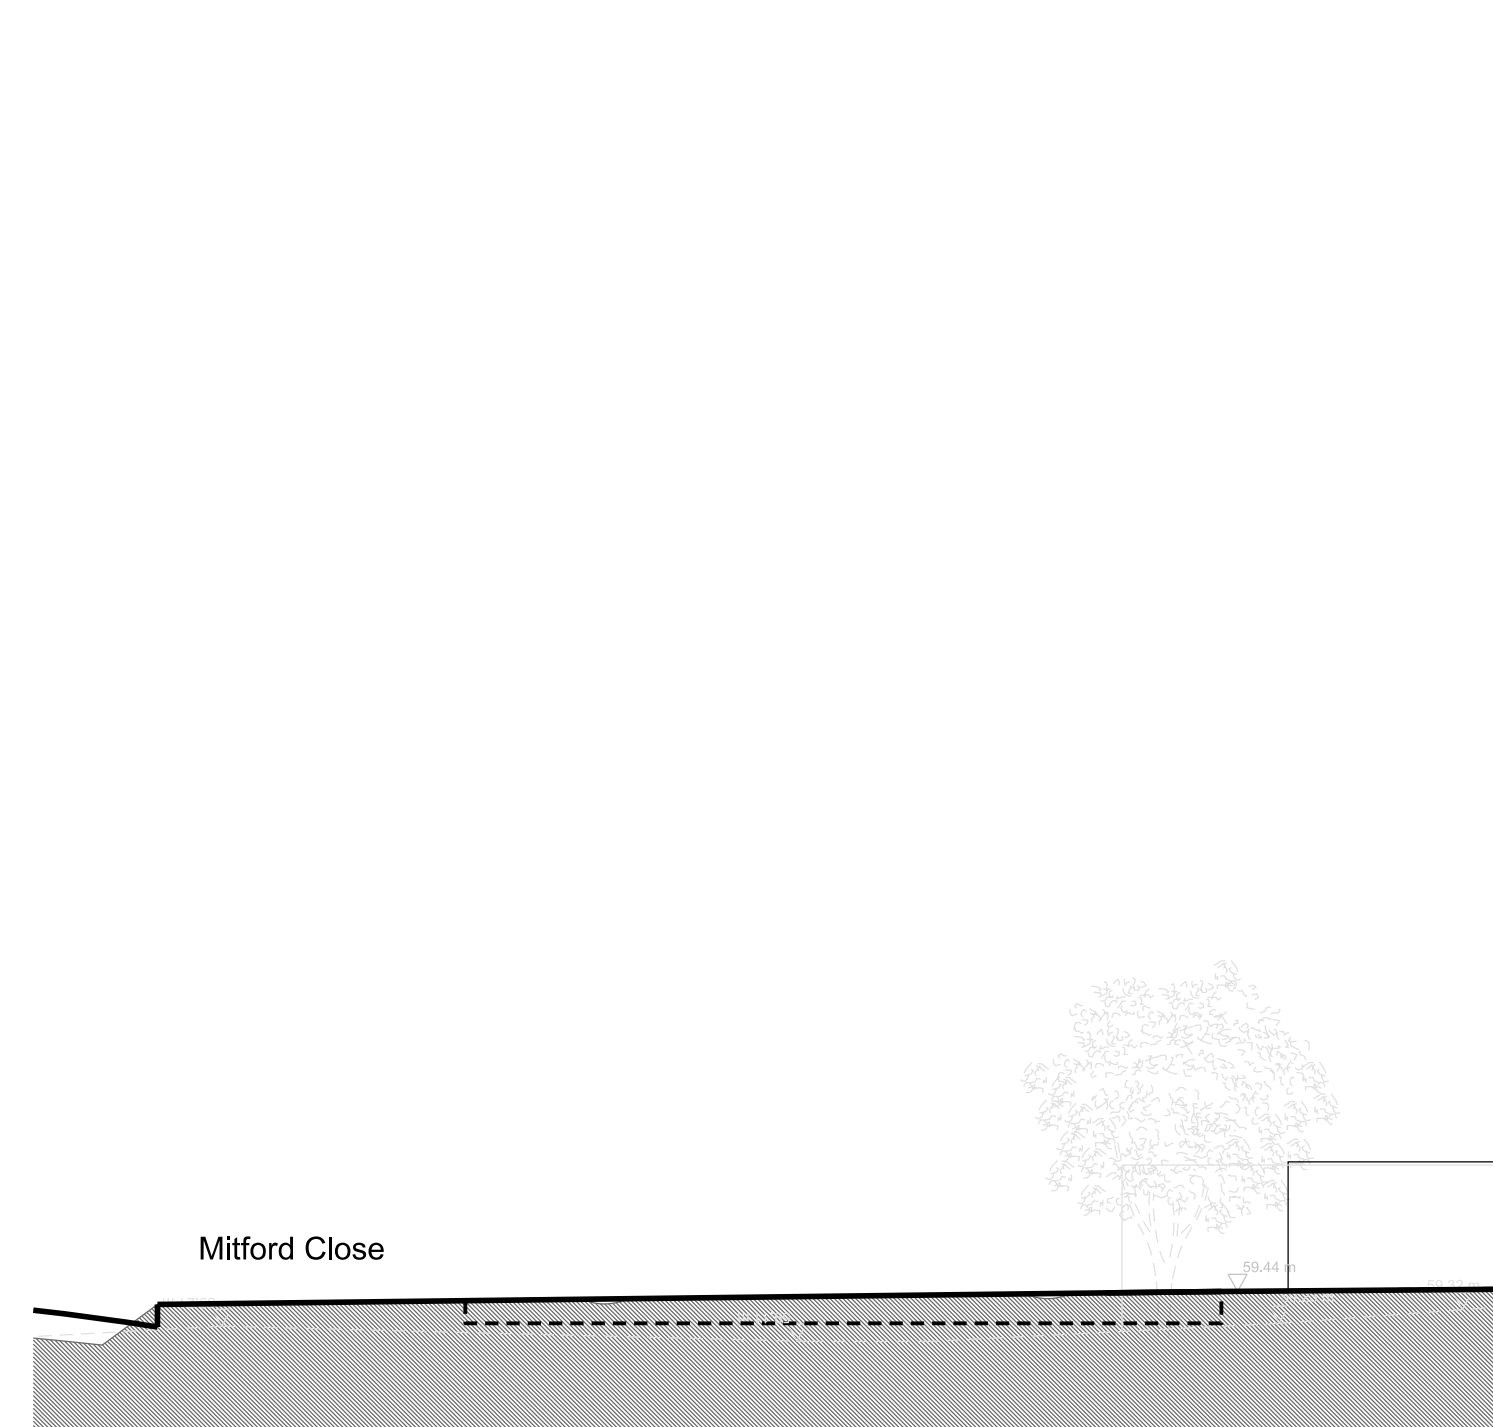
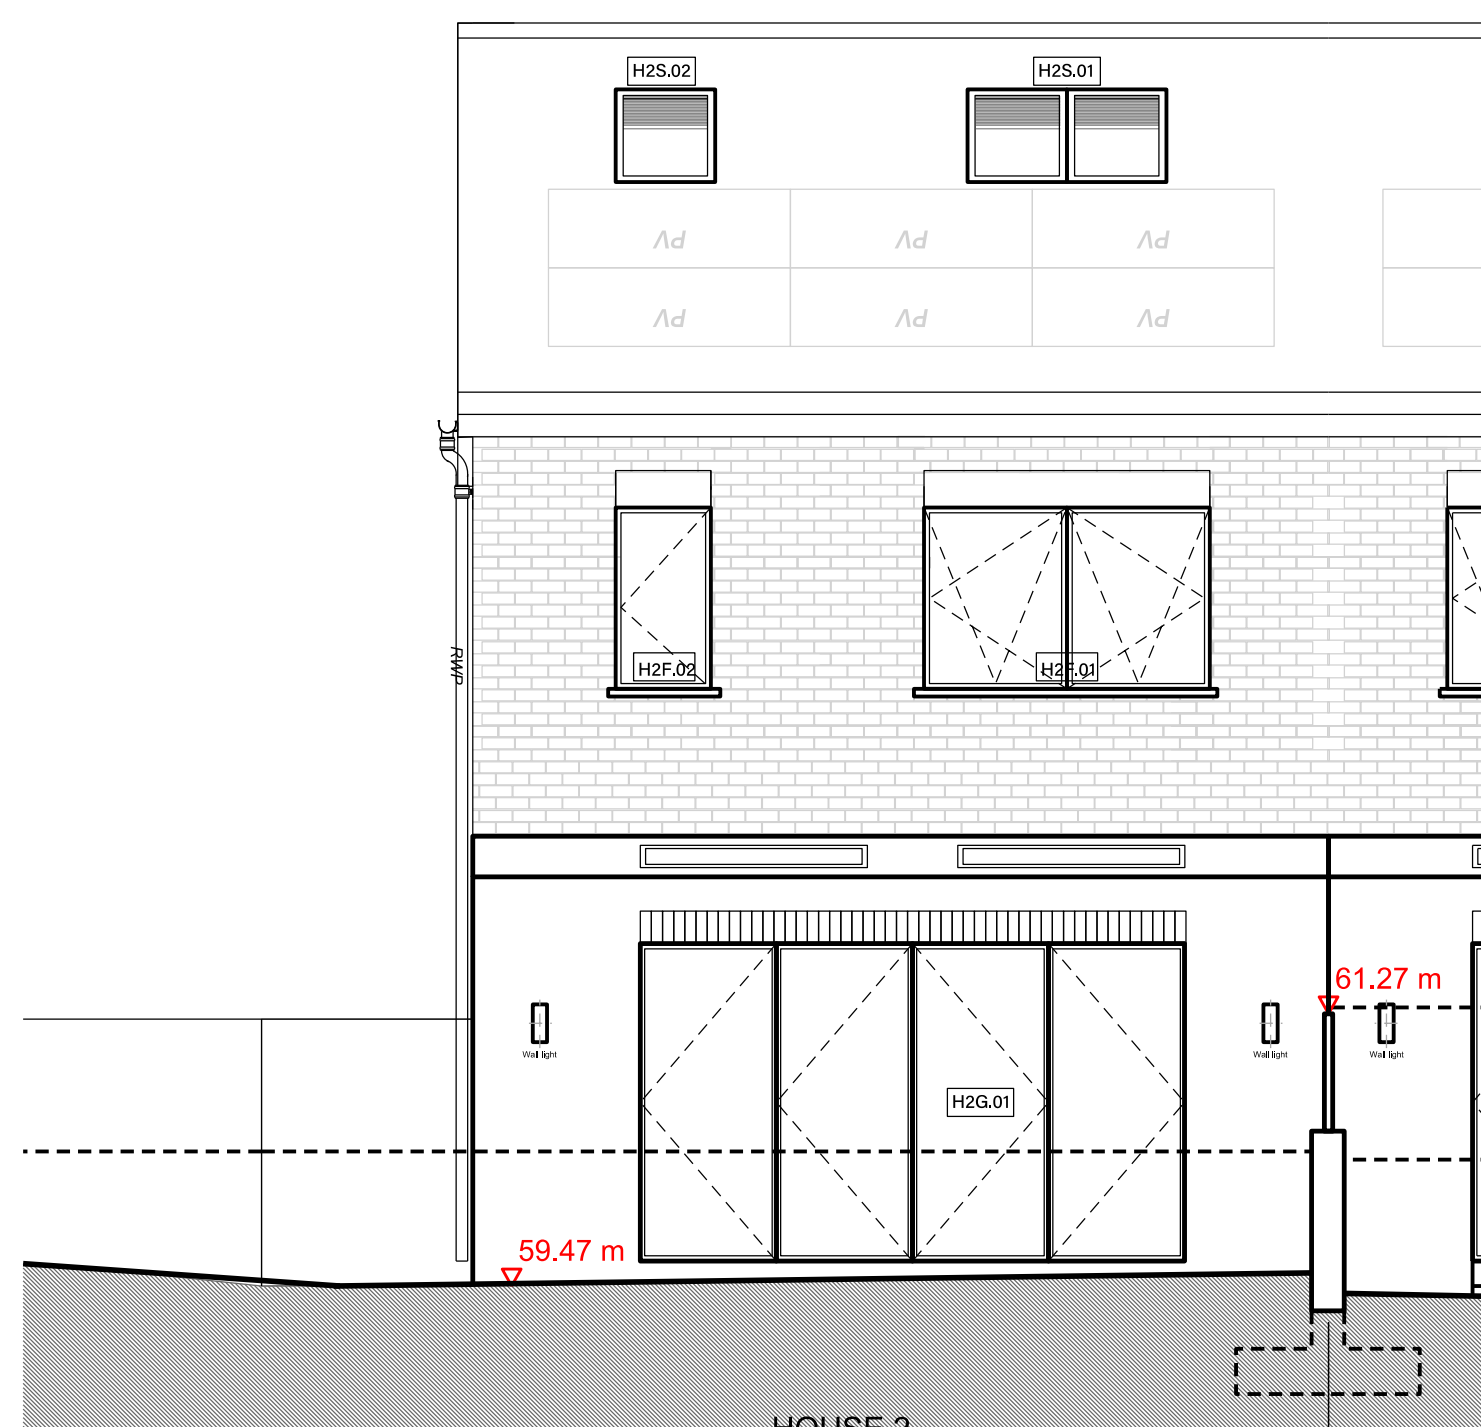
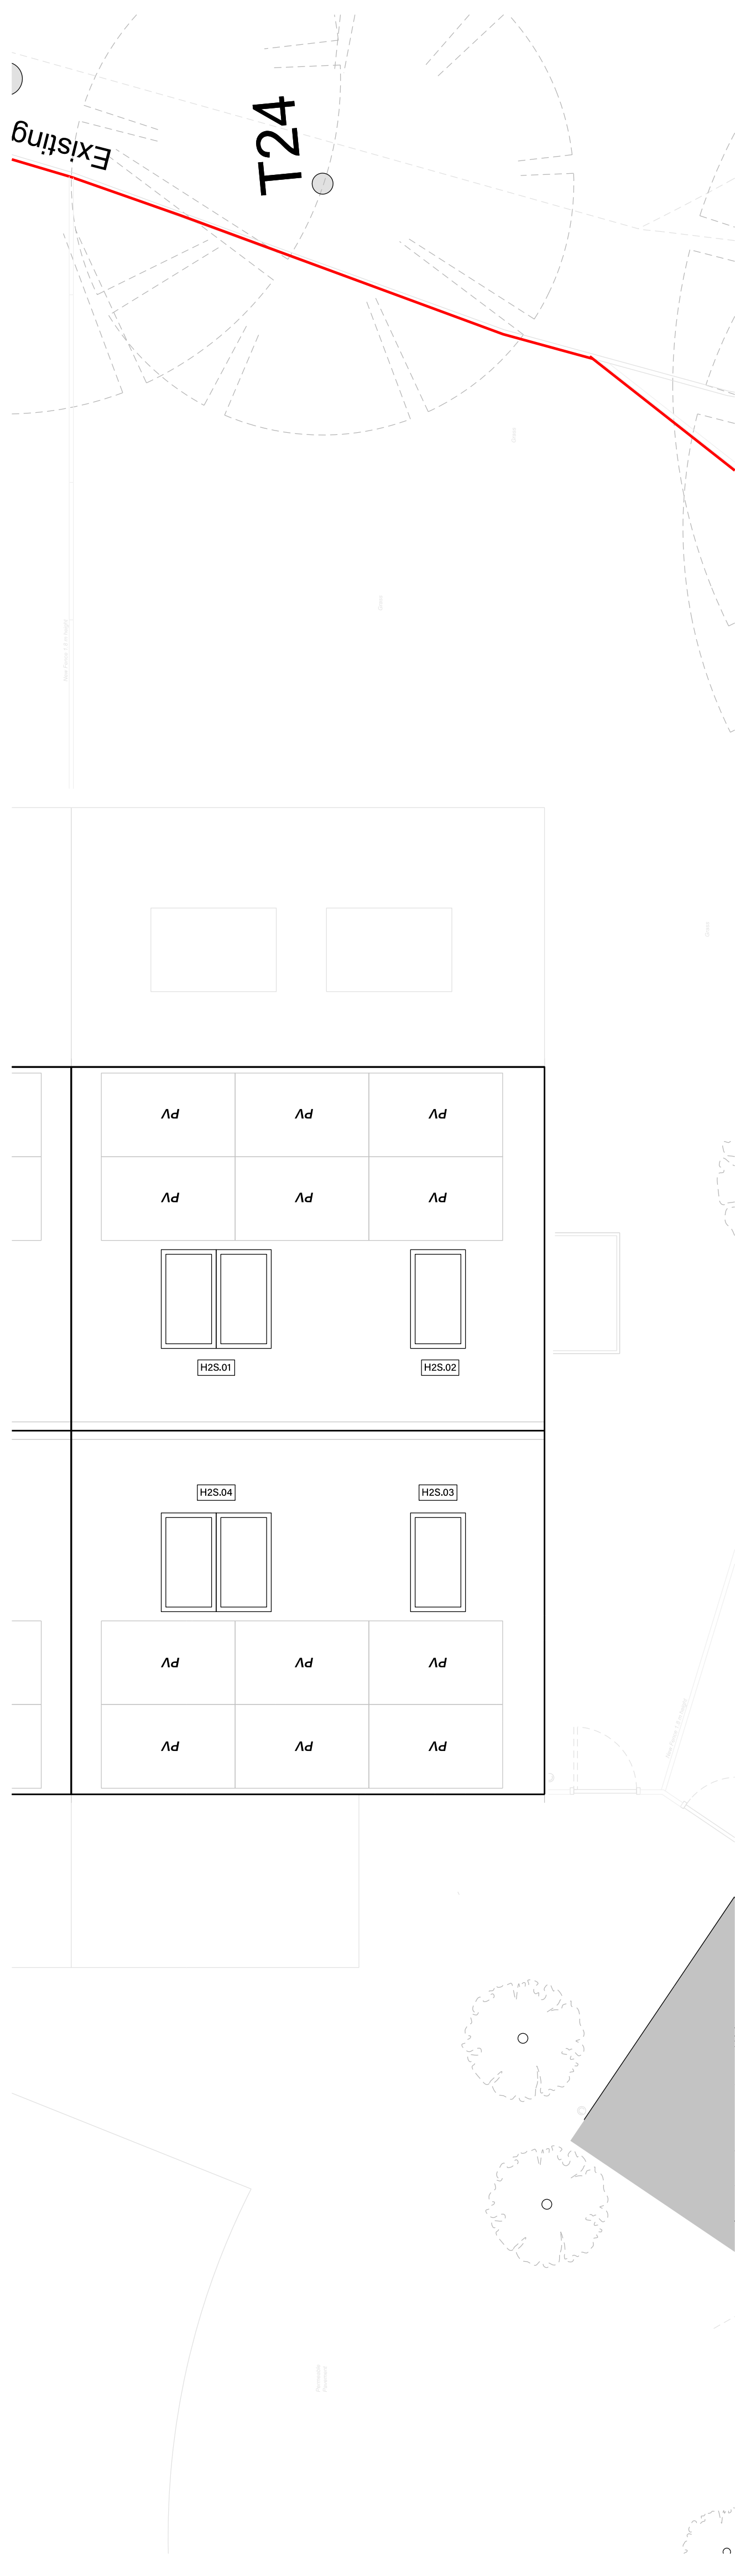
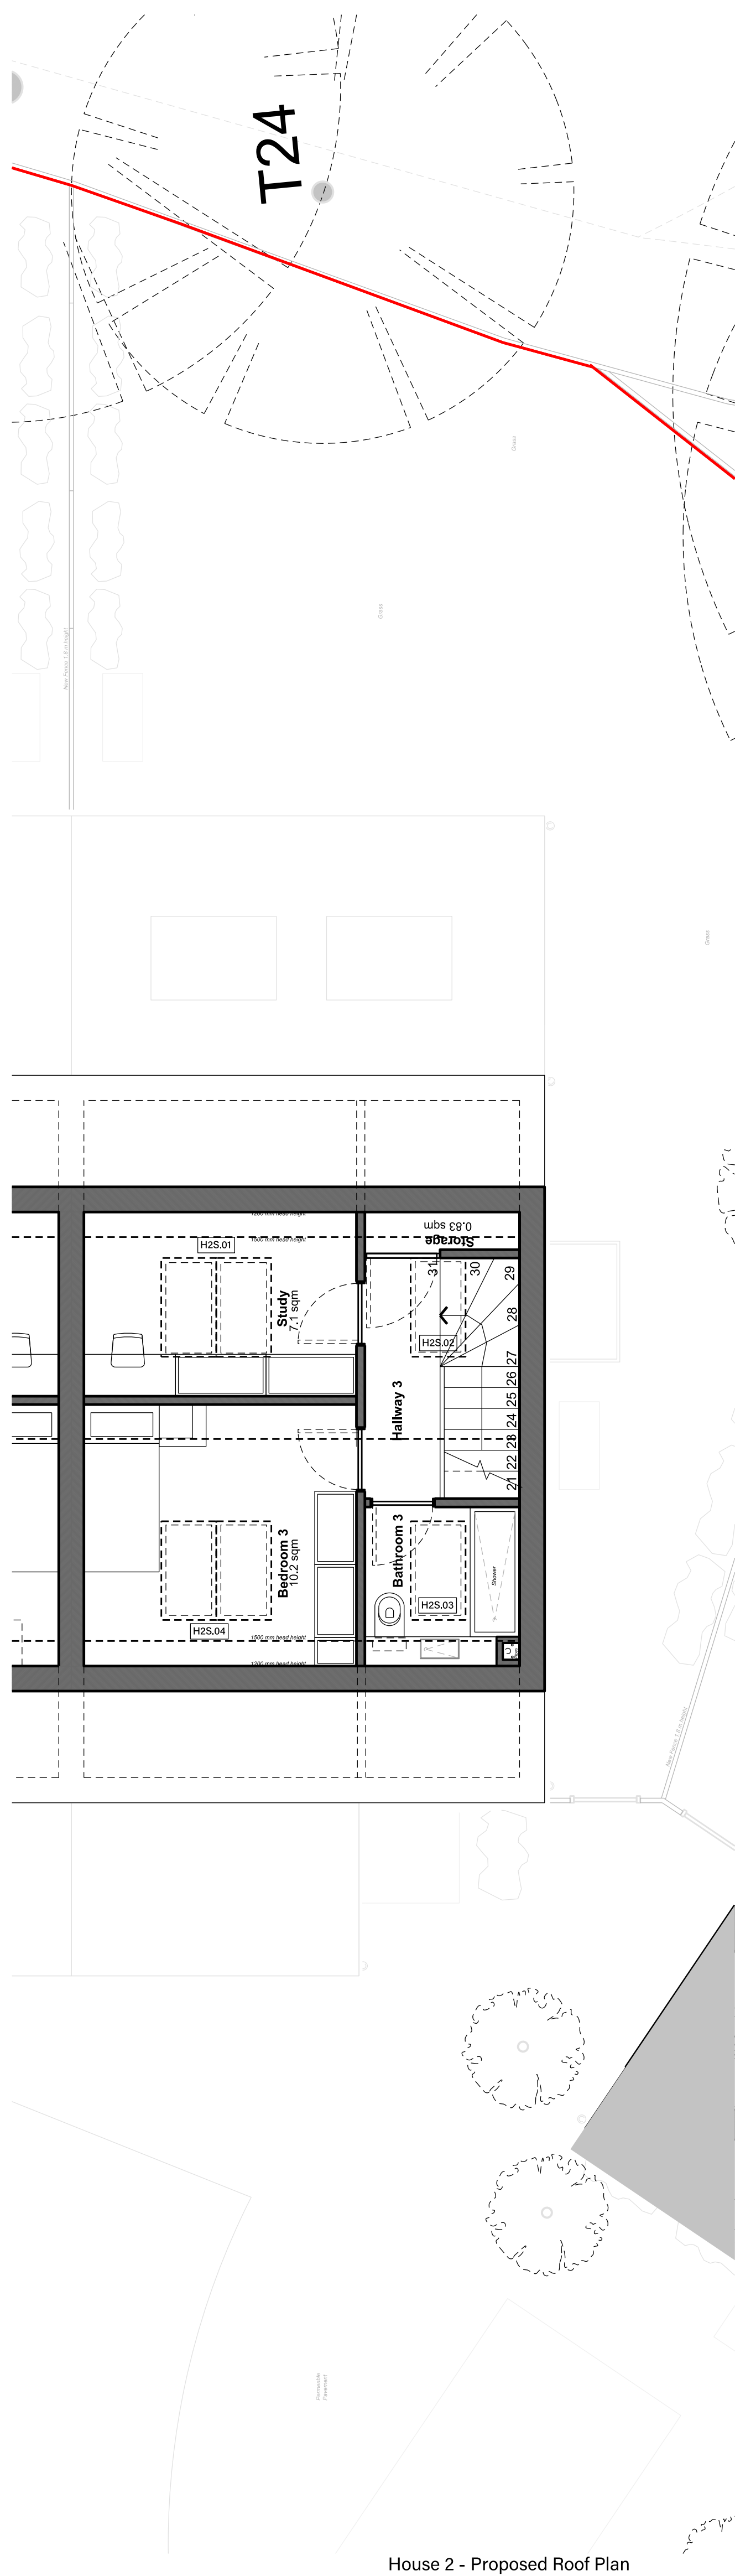
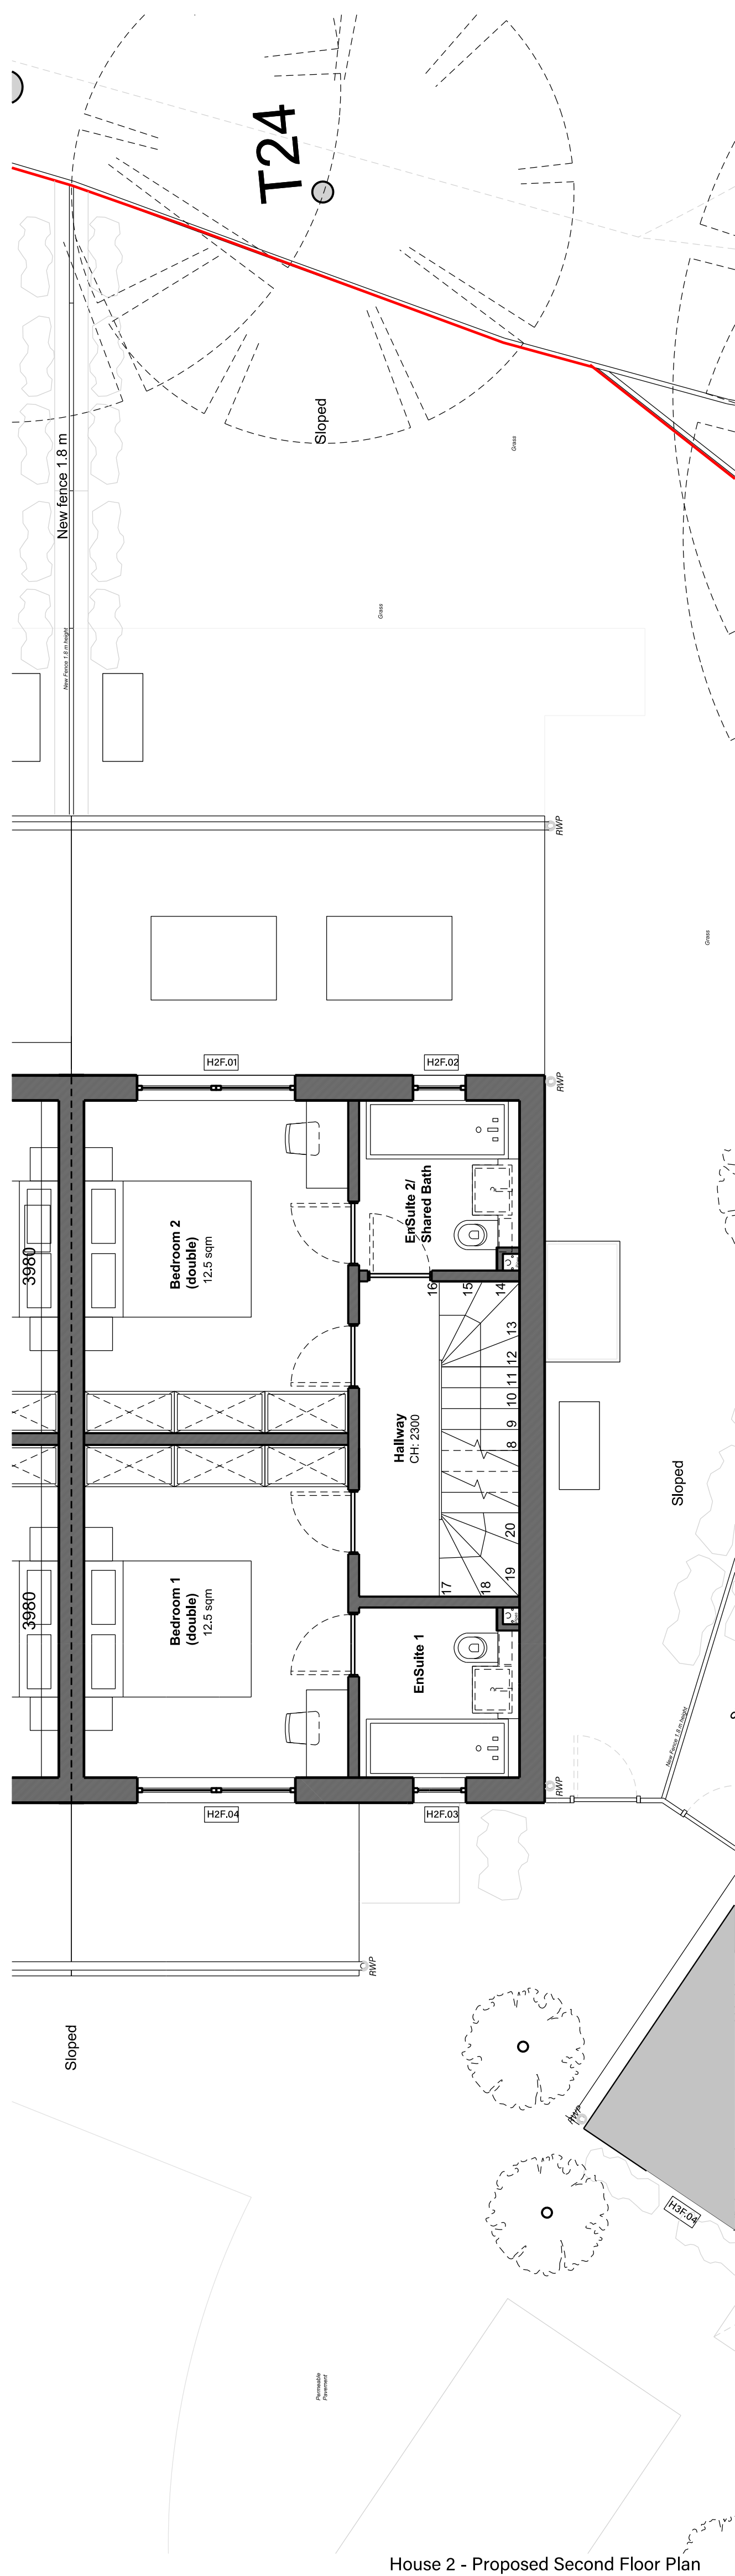
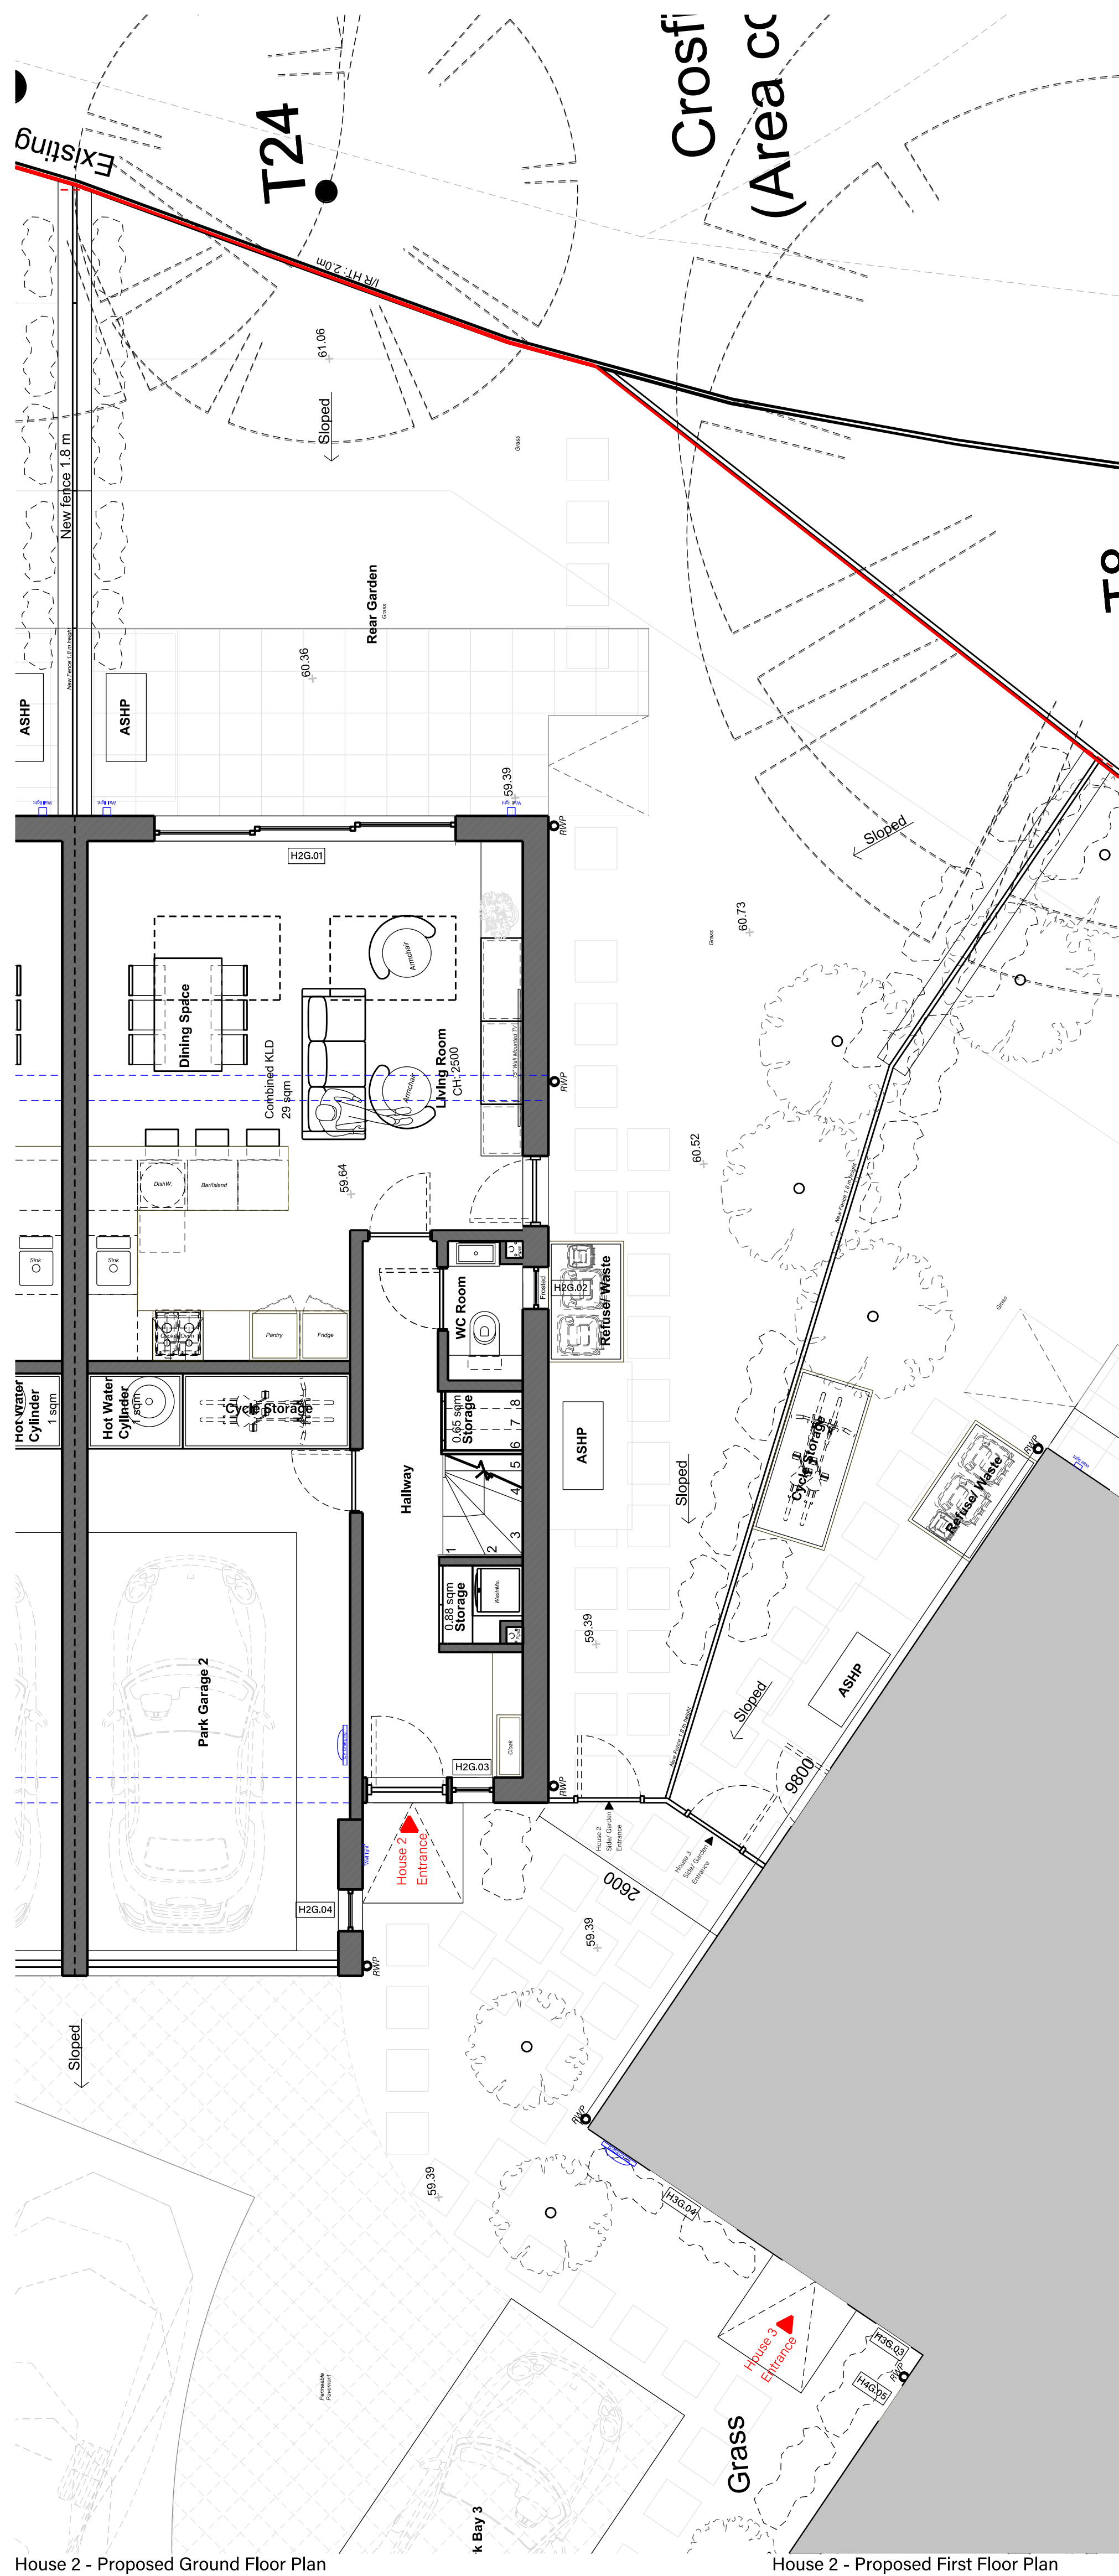


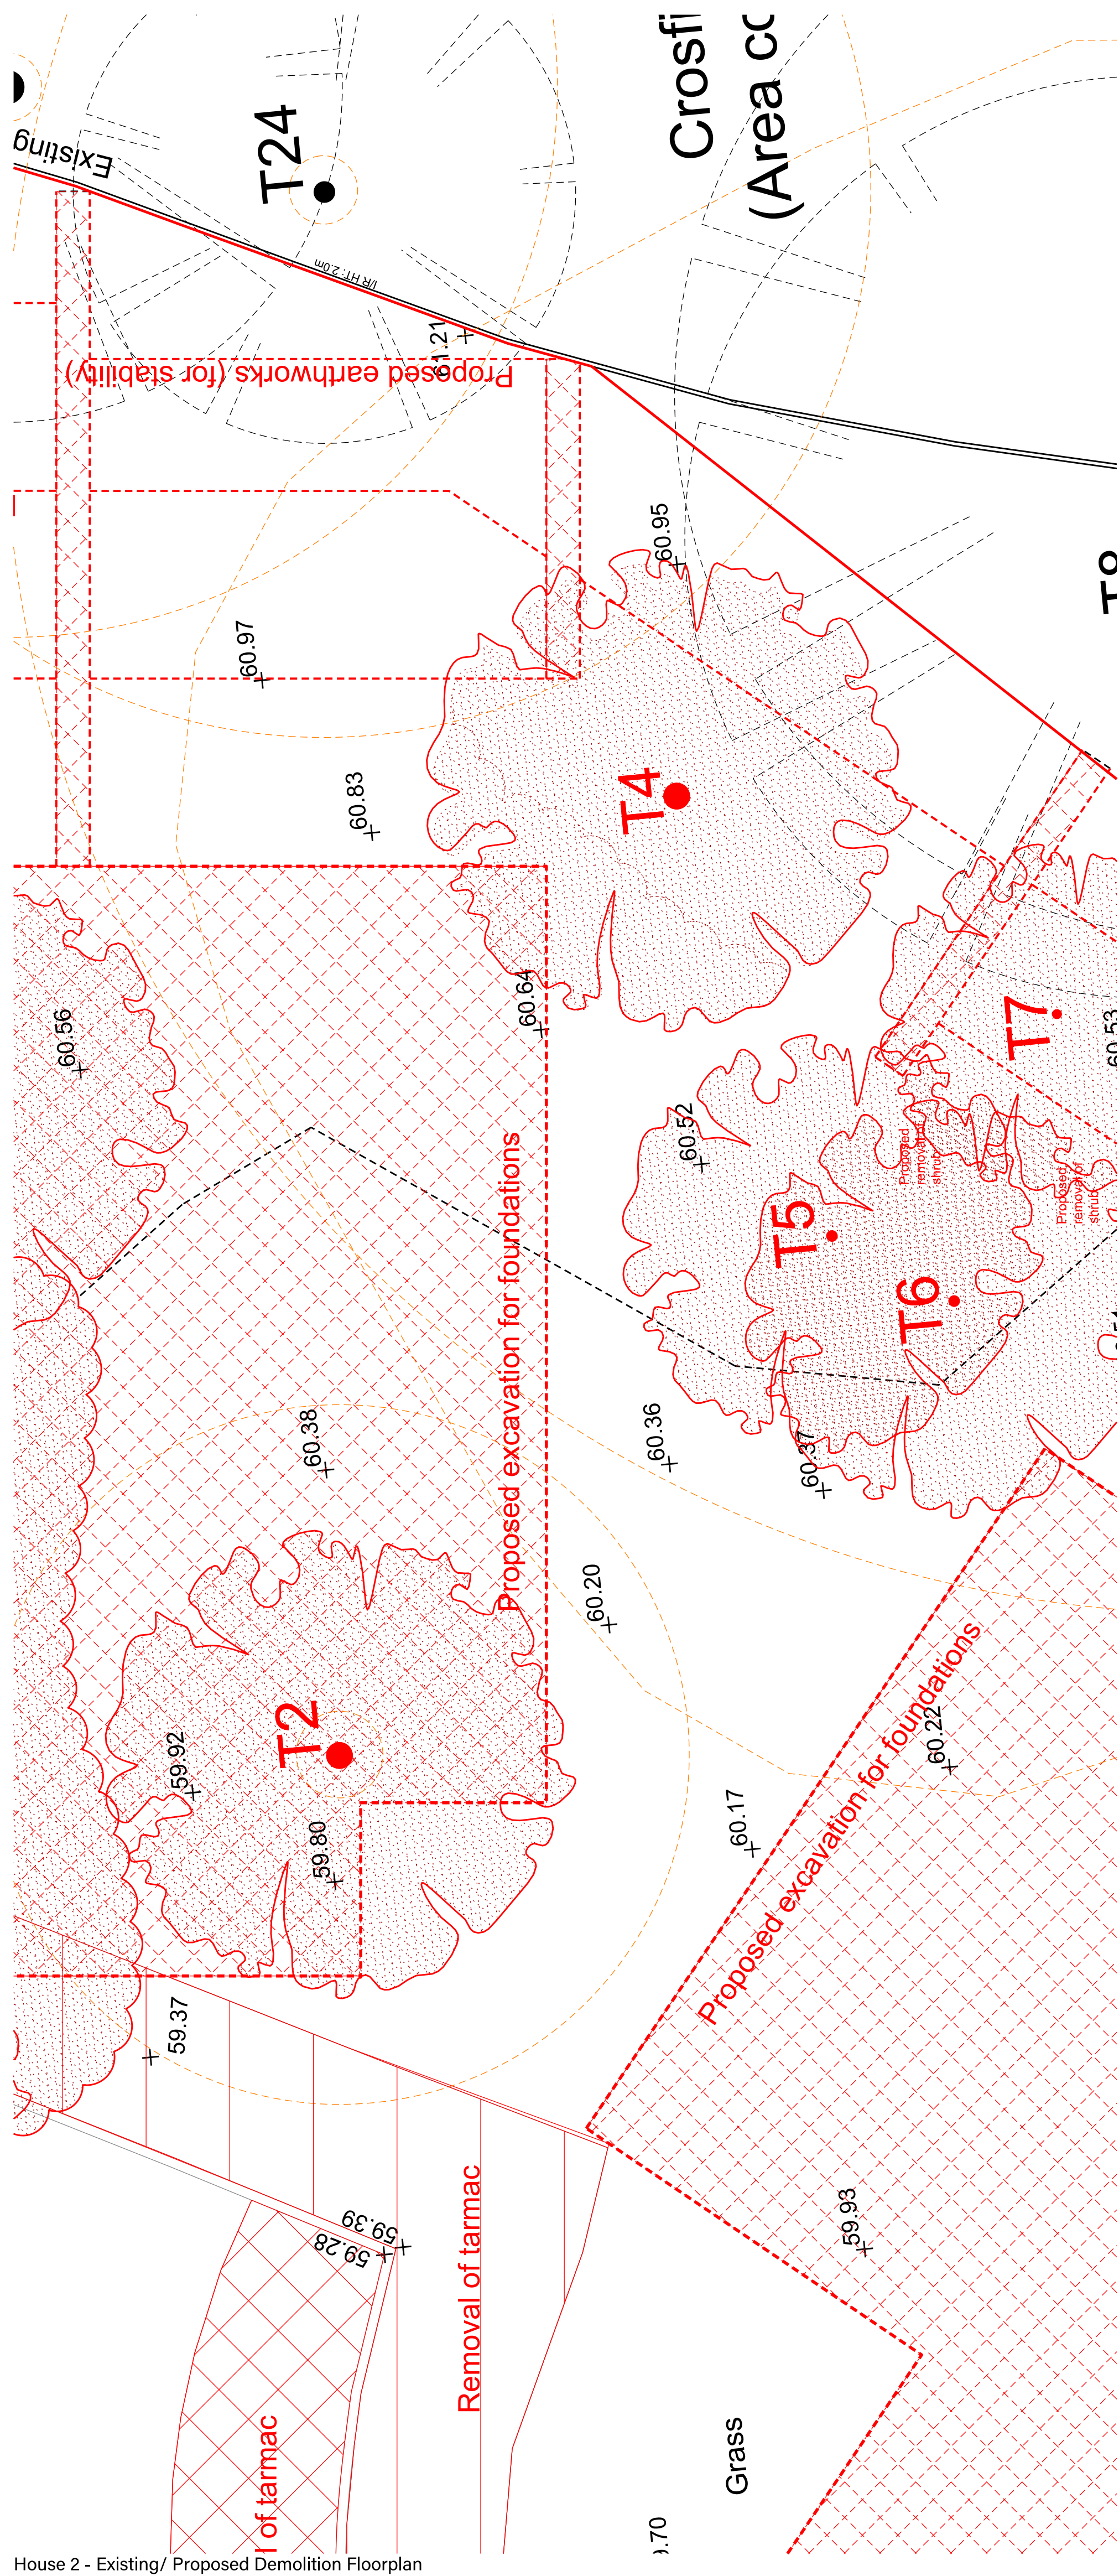

Project Address: Land lying to the East Side of Whitley Wood Road, Mifford Close, Shinfield, RG2 8JQ, Reading.

Client: Ayro Property Investments Ltd.


Drawing Title: Proposed House 2

Drawing Status: Planning

Scale: 1:50 @A0

Date: August 2025

Drawing Number: 500_02

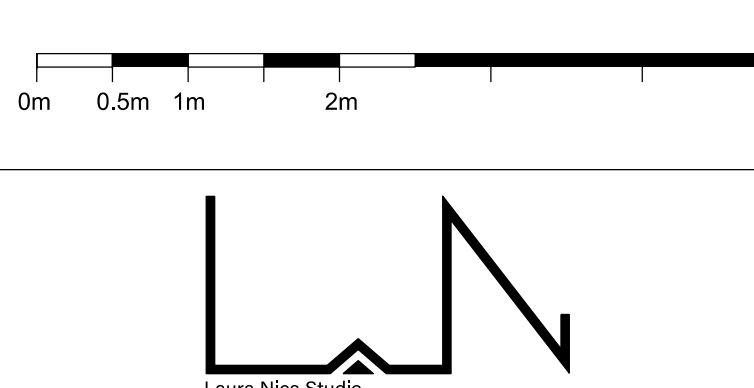
The drawing shows a house plan with a scale bar below it. The scale bar is marked from 0m to 6m in increments of 0.5m. The house plan is a simple outline with a chimney on the left side. Below the plan, the text 'Laura Nica Studio' is written.

0m 0.5m 1m 2m 3m 4m 5m 6m

Laura Nica Studio

No implied format areas. All dimensions should not be used to calculate areas for the purpose of valuation. All dimensions to be checked on site by the contractor and such dimensions to be their responsibility. Do not scale drawings. All work must comply with relevant British Standards and Building Regulations requirements. Drawings errors and omissions to be reported to the architect.

Aynsley Apartments, 54B Tindleys Rd, London, SE8 5BF T: +44 743370181 E: laura.nica@gmail.com