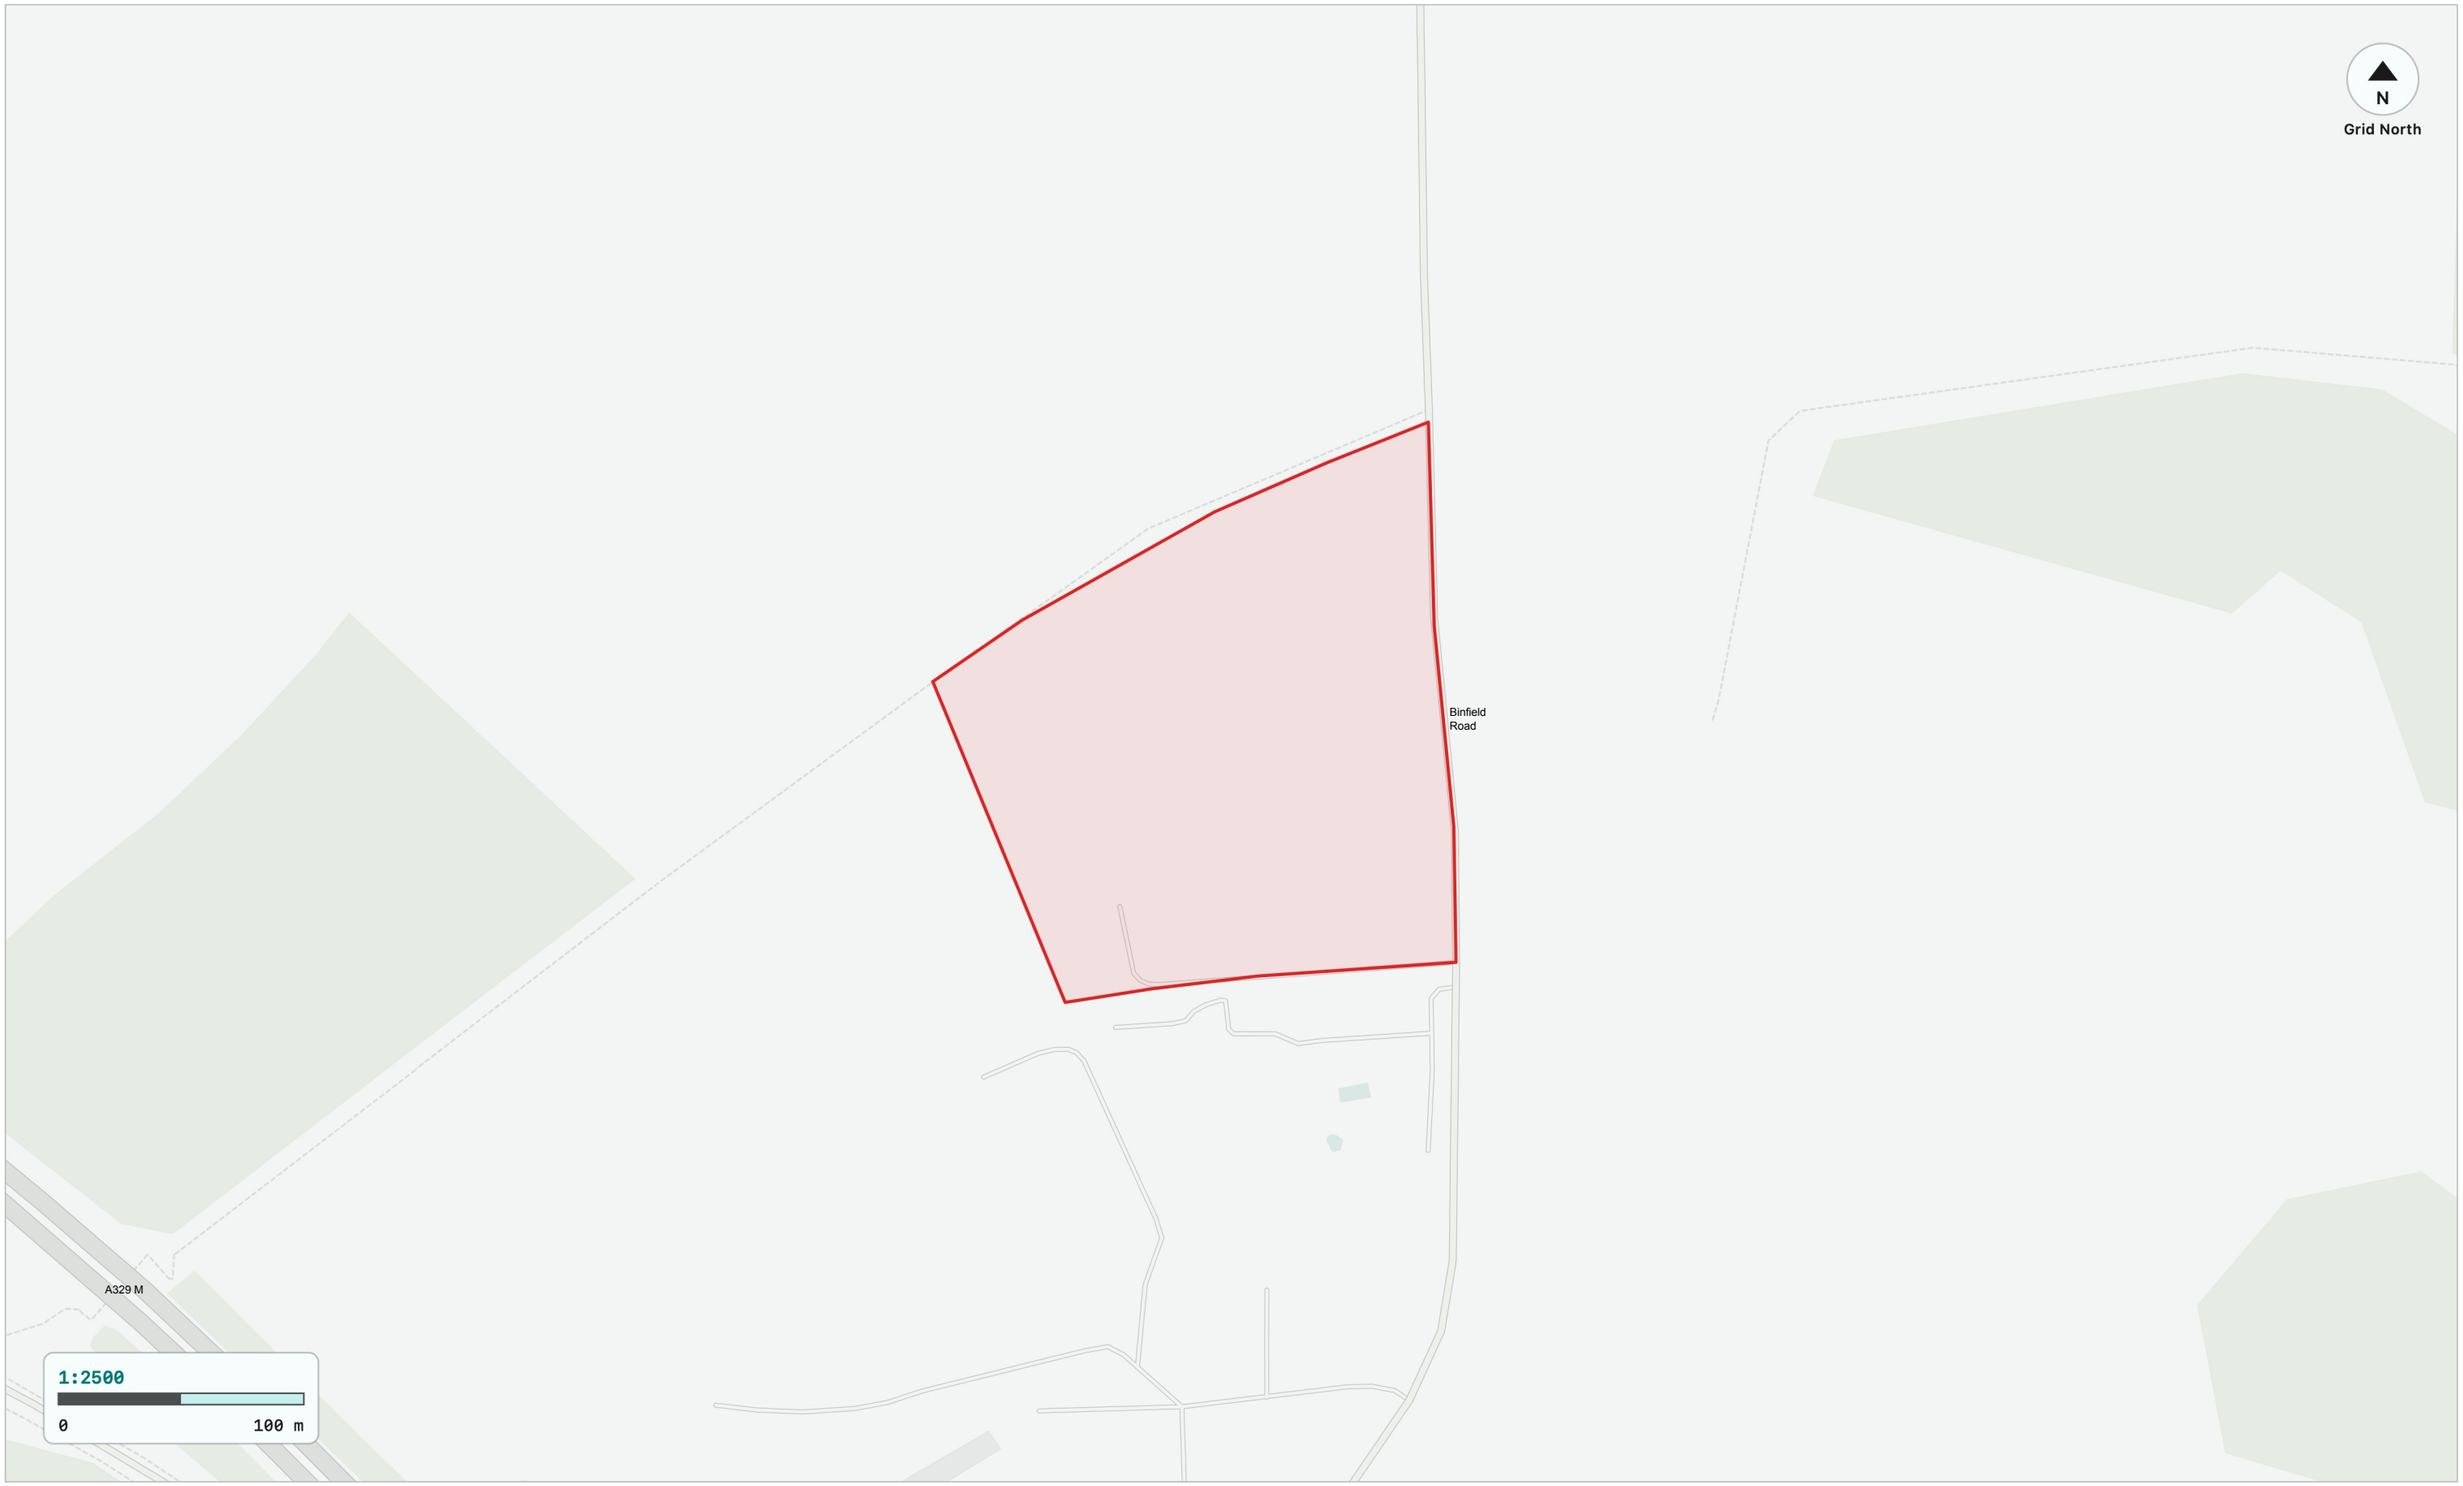


Location Plan
Rose Cottage Stables, Binfield Road, Wokingham, RG40 5PP
Case ETP230299 · LPA wokingham
Centroid SU 82963 70121 · 51.42404, -0.80817
© OpenMapTiles © OpenStreetMap contributors
Open Database Licence · openstreetmap.org/copyright
Contains OS data © Crown copyright and database right

SCALE
1:2500 at A3
North: grid north up.
True north 0.9° west of grid north.
Base mapping:
OpenStreetMap vector tiles.
For planning purposes only.

ETP Planning
Drawing no. ETP-LP-01 Rev P01
Date 19 Oct 2026
Drawn by IL