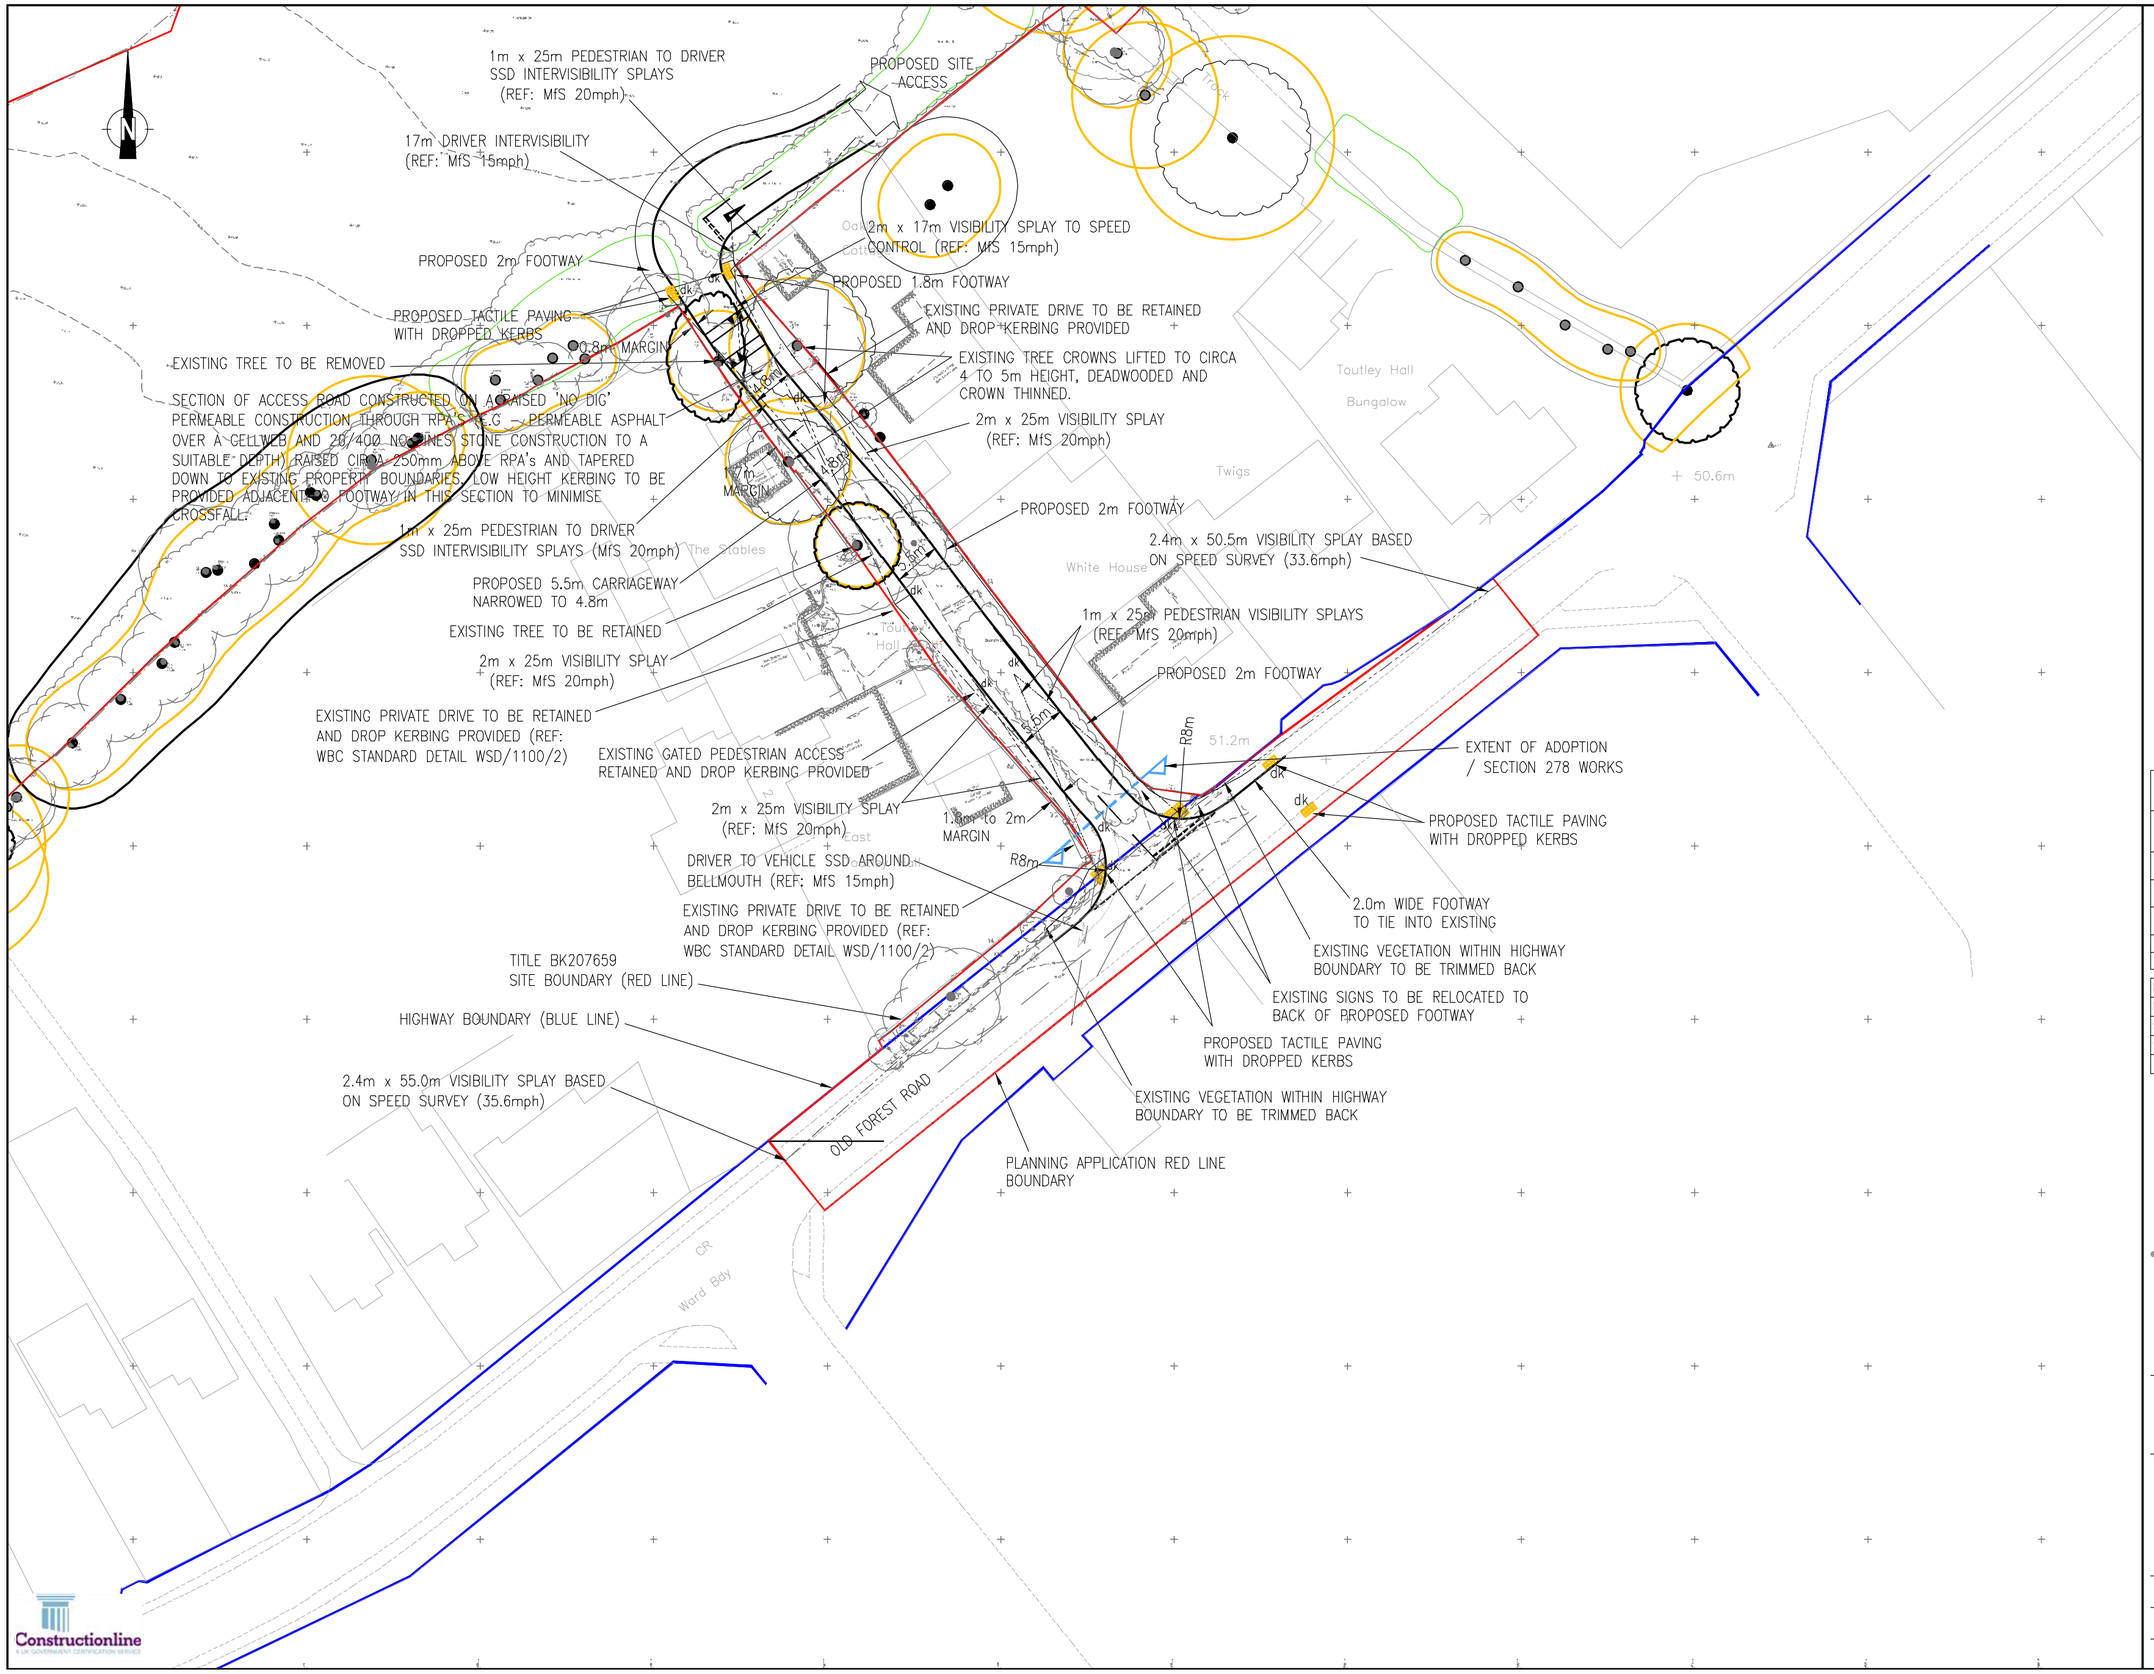


KEY:

- PLANNING APPLICATION RED LINE BOUNDARY
- HIGHWAY BOUNDARY

	E	T22 ROBINIA TREE SHOWN AS RETAINED	JGP	MRO	16.01.26
	D	TOPOGRAPHICAL SURVEY INFORMATION UPDATED, REDLINE AMENDED AND MINOR AMENDMENTS TO ACCESS DETAIL TO SUIT	JGP	MRO	09.01.26
	C	ONE-WAY PRIORITY WORKING ADDED AND MINOR AMENDMENTS	JGP	MRO	26.11.25
	B	NOTES AND PLANNING APPLICATION BOUNDARY LINE ADDED	JGP	MRO	05.06.25
–	A	VISIBILITY SPLAYS, DROP KERBING AND NOTES ADDED FOLLOWING STAGE 1 RSA COMMENTS	JGP	MRO	09.05.25
ST	Rev	Description	Drn	Chk	Date
REVISIONS					

Preliminary Issue		Submitted for S104	
Planning Issue	✓	Issued for Tender	
Submitted for S38		Issued for Construction	
Submitted for S278		As Built	
DRAWING STATUS			

STUART MICHAEL ASSOCIATES
CONSULTING ENGINEERS
Stuart Michael Associates Ltd
Coombe House, Coombe Square, Thatcham, Berkshire RG19 4JF
T: 01635 867 711 e: mail@stuartmichael.co.uk
F: 01635 861 715 w: www.stuartmichael.co.uk

ELSTREE LAND

JOB TITLE

LAND OFF OLD FOREST ROAD, WINNERSH

DRAWING TITLE

PROPOSED ACCESS ARRANGEMENTS

DATE	DRAWN	CHECKED	SCALE	
APRIL 2025	JGP	MRO	1:500	@A2
DRAWING No.			REV	STATUS
7365.001			E	S0

© This drawing is the copyright of Stuart Michael Associates Limited. It may not be reproduced or amended without the written approval of Stuart Michael Associates

Constructionline
A UK GOVERNMENT CERTIFICATION SERVICE