



All dimensions are to be checked on site before work commences.
Figured dimensions to be taken in preference to scaled dimensions.
If in doubt please ask.
© Copyright reserved.

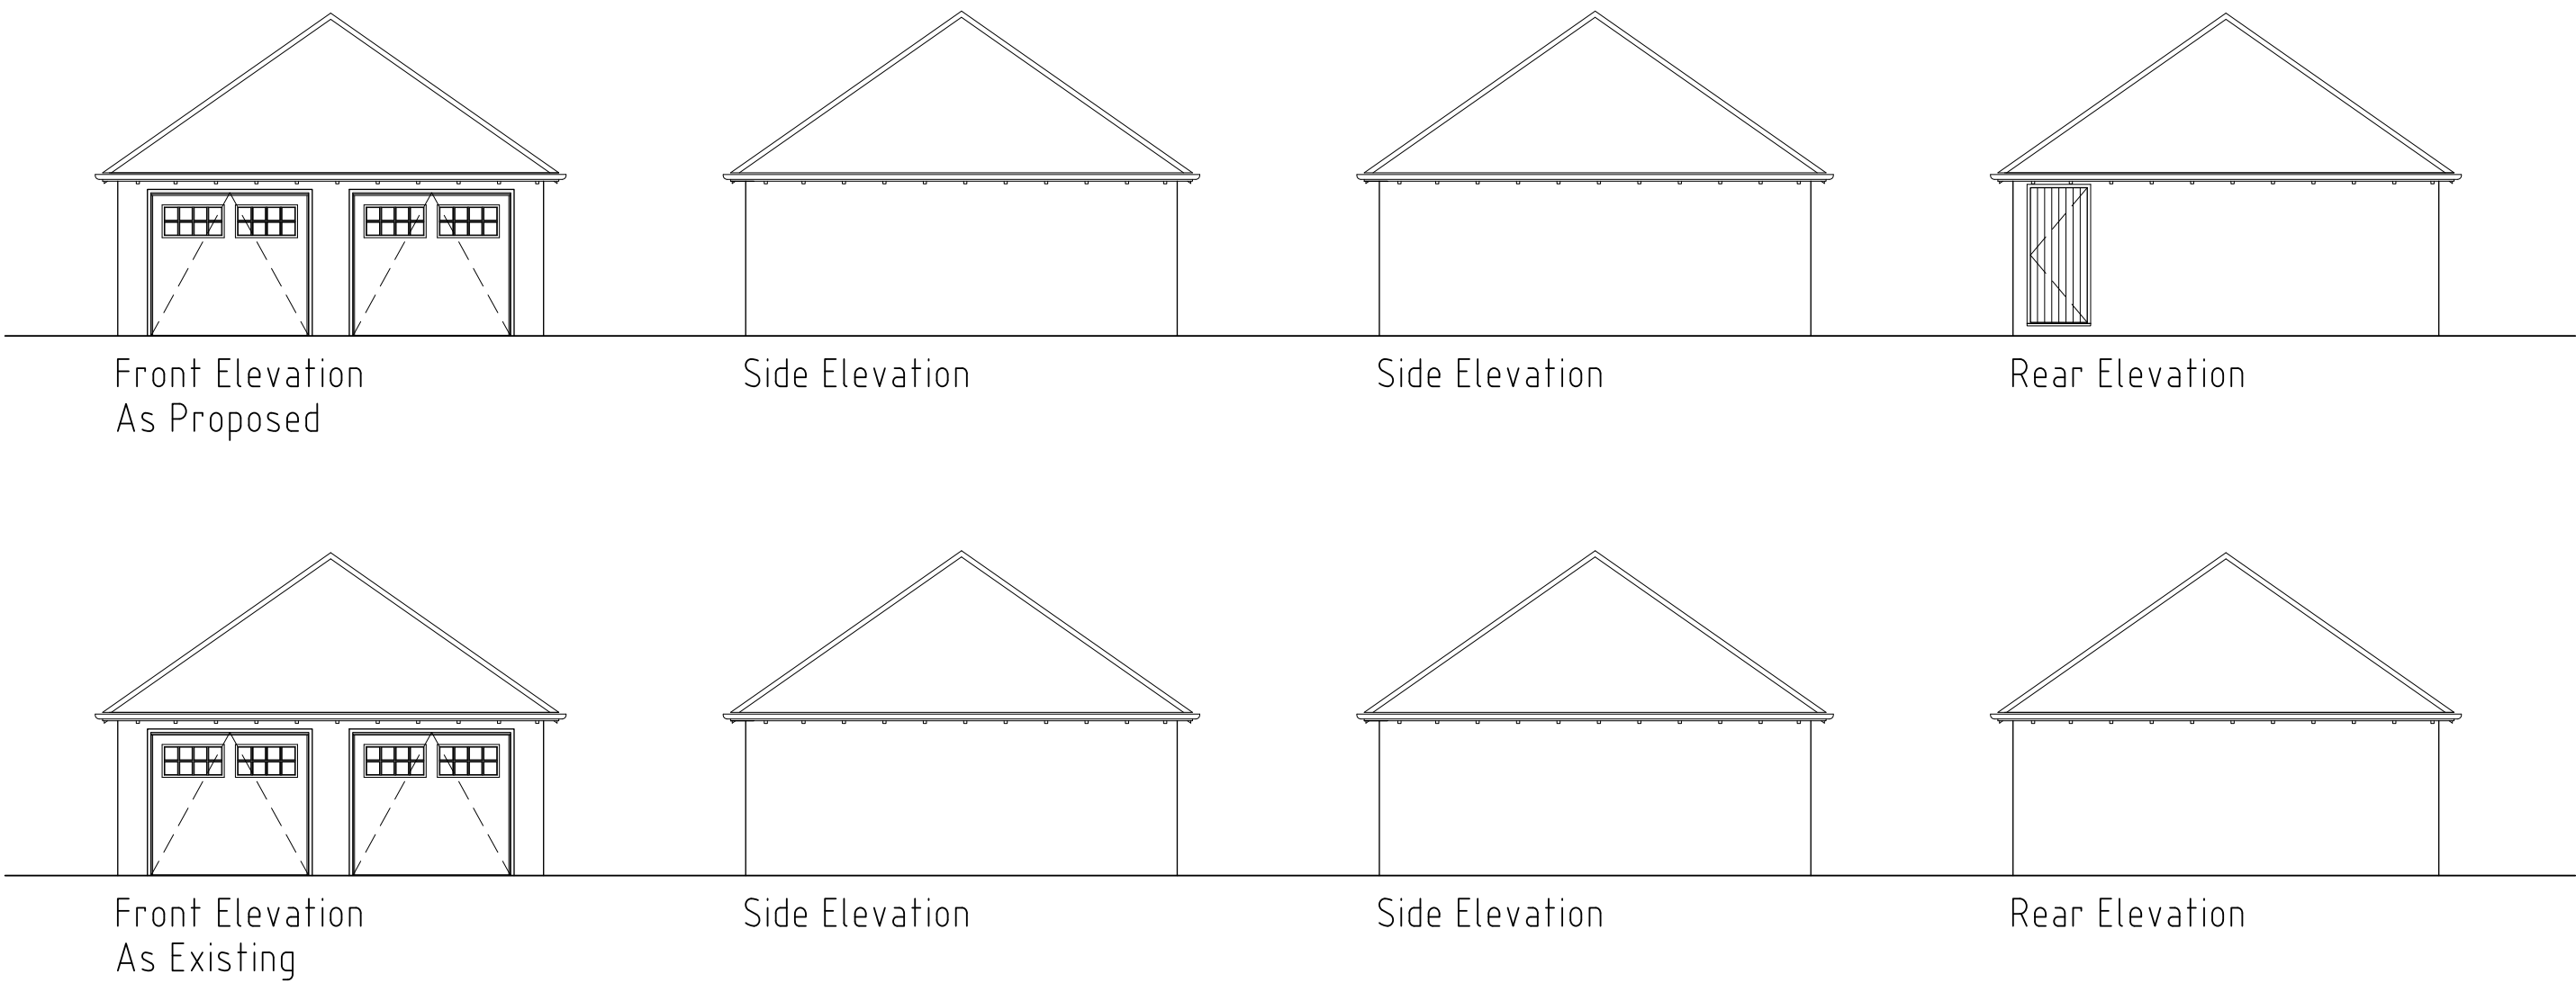

DETACHED GARAGE BLOCK
Scale 1:100

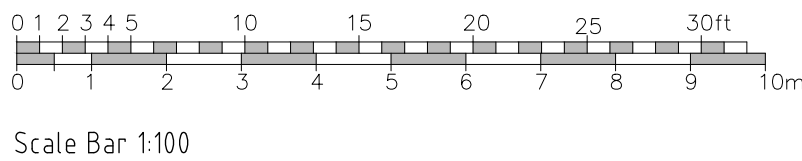

A	Garage Block Added	23-06-2026	DH
Rev	Description	Date	Initials
FOR PLANNING SUBMISSION			
HOLTHAM+NEWMAN ARCHITECTS The Old Dairy 282a Hyde End Road, Spencer's Wood, Reading, Berkshire, RG7 1DN T: 07971 316499 E: hello@hnarchitects.co.uk			
Project: 30, The Pippins Swallowfield Reading RG7 1LW			
Client Mr and Mrs. I. Thompson			
Drawing Title: External Elevations Rear and Side Views Inc. Garage Block As Existing and Proposed			
Scale:	1:100 @A1	Dwg. No.:	Rev.:
	-	2527-P101	A
Drawn by:	DH		
Date:	May 2026		