NOTES
All dimensions must be checked on site and not Scaled from this drawing.

09.MAY2000* 1462

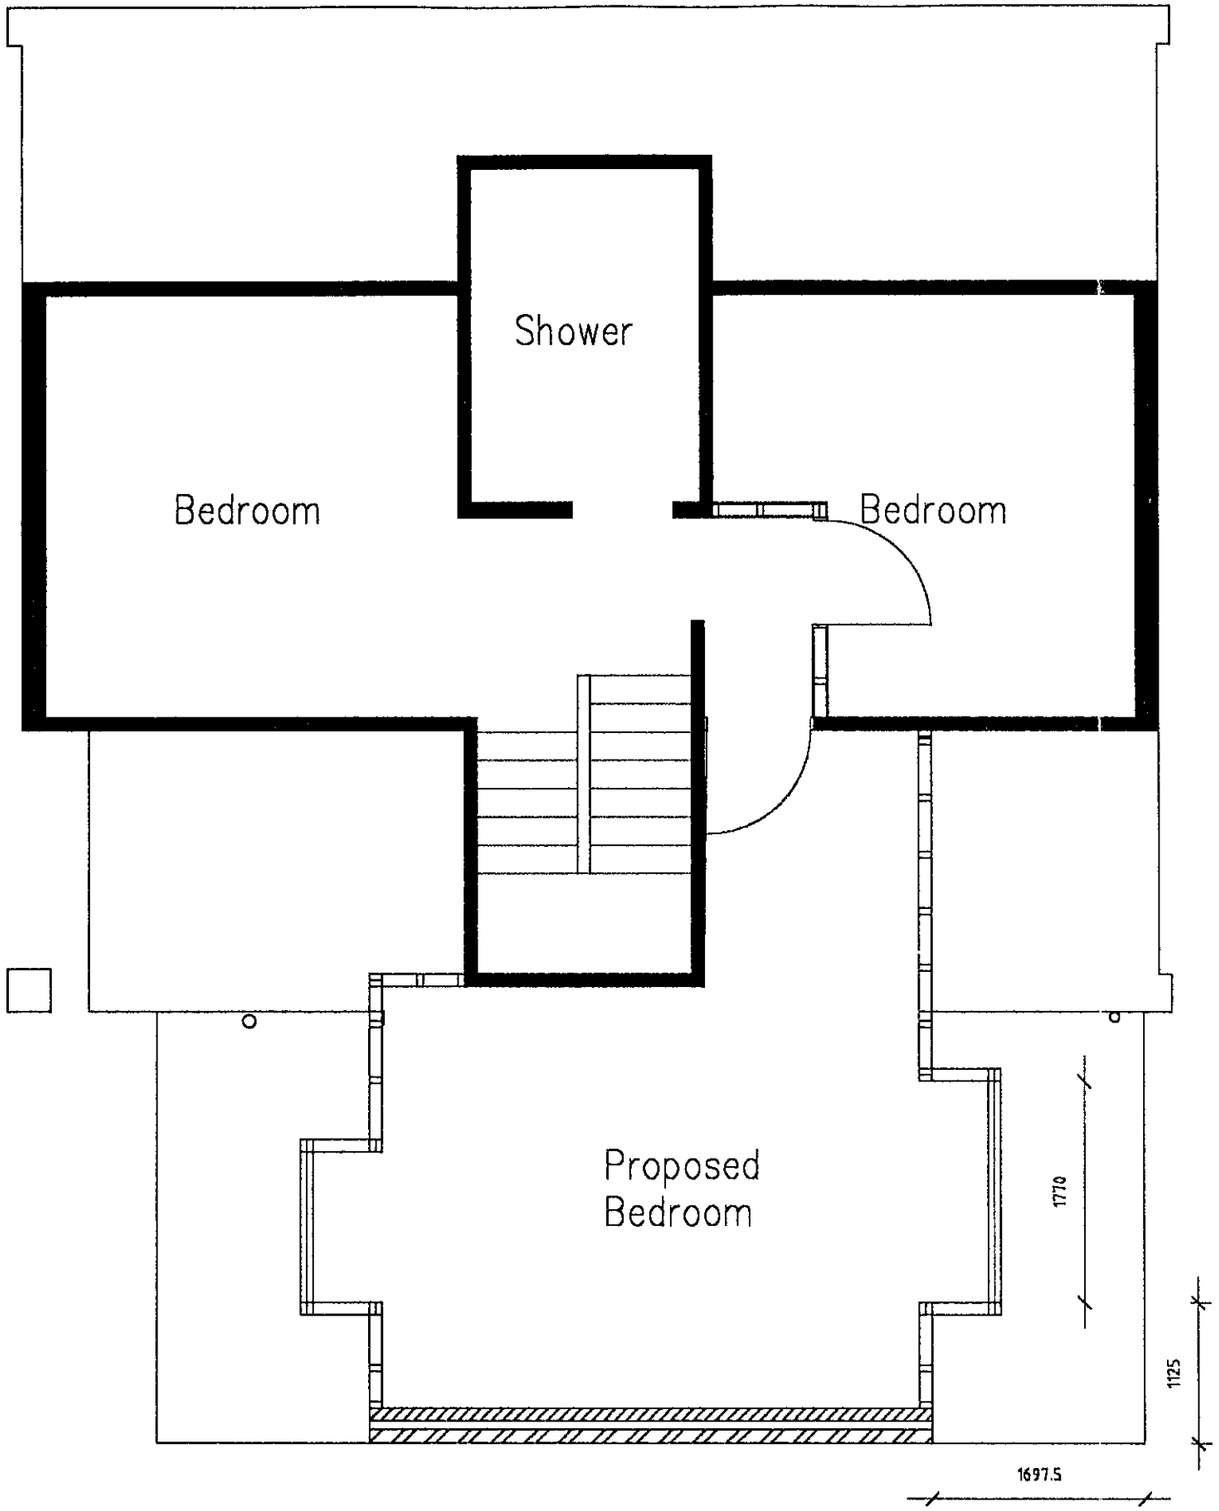

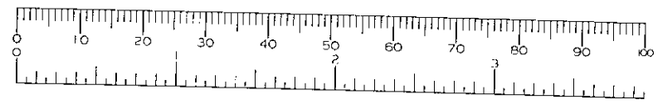

REFUSED

AMENDMENT SCHEDULE		
Date	No.	Description

Client:
Mr. & Mrs A. Longley

Job:
Proposed Extension at Falconwood,
2, Maple Drive,
CROWTHORNE

Drwg:
Proposed First Floor

Date:	April, 00	Drg No.	D4117
Scale:	1 : 50	Sheet No.	5
Drwn by:	mjd		

Daniels & Associates
Chartered Building Surveyors
28a BROAD STREET,
WOKINGHAM,
BERKSHIRE RG40 1AB
Telephone: Wokingham 01189 790313 / 772430 (3 lines)
Fax: Wokingham 01189 786789

NOTES
All dimensions must be checked on site and not Scaled from this drawing.

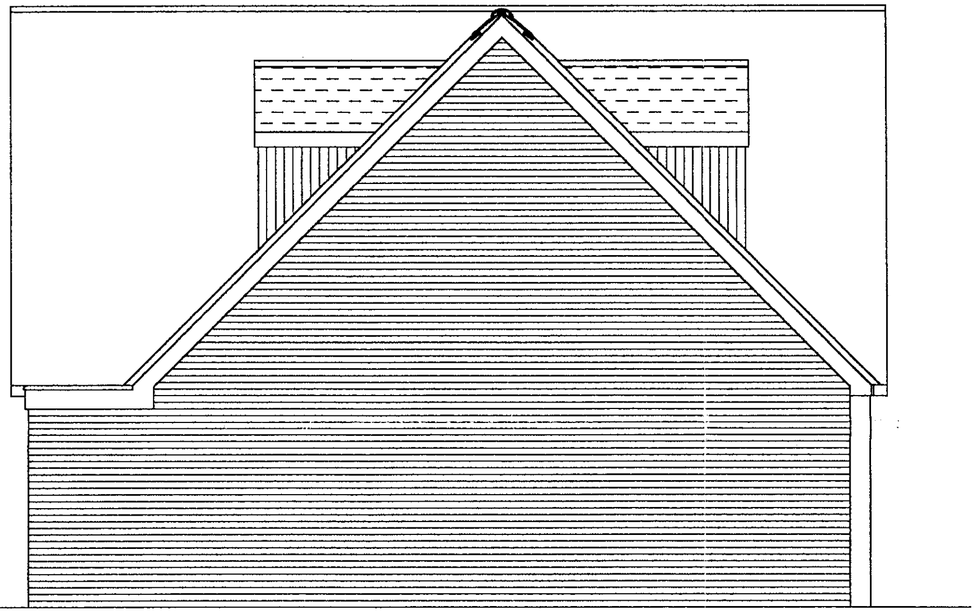

Side (East) Elevation



Rear (North) Elevation

09.MAY2000* 1462

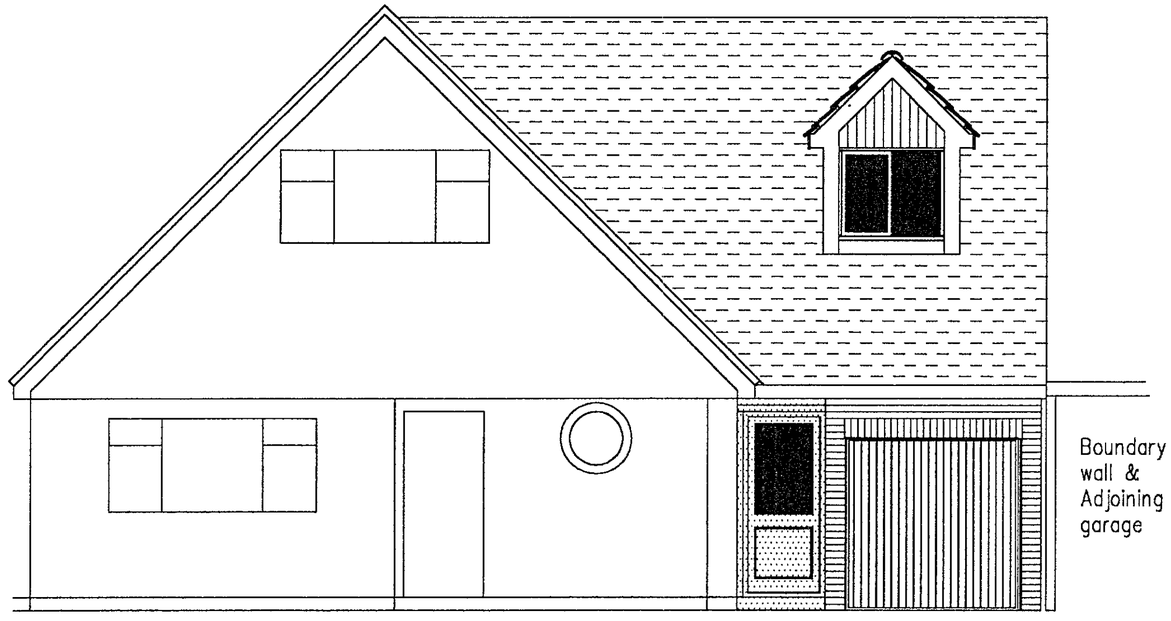

Front (South) Elevation



REFUSED

AMENDMENT SCHEDULE

Date	No.	Description

Client:

Job:
Proposed Extension at
'Falconwood',
2, Maple Drive,
Crowthorne
Berkshire

Drwg:
Elevations

Date:	April, 2000	Drg No.	D4117
Scale:	1 : 50	Sheet No.	6
Drwn by:	MJD		

Daniels & Associates
Chartered Building Surveyors
28a BROAD STREET,
WOKINGHAM,
BERKSHIRE RG40 1AB
Telephone: Wokingham 01189 790313 / 772430 (3 lines)
Fax: Wokingham 01189 786769

NOTES
All dimensions must be checked on site and not Scaled from this drawing.

09.MAY2000* 1462

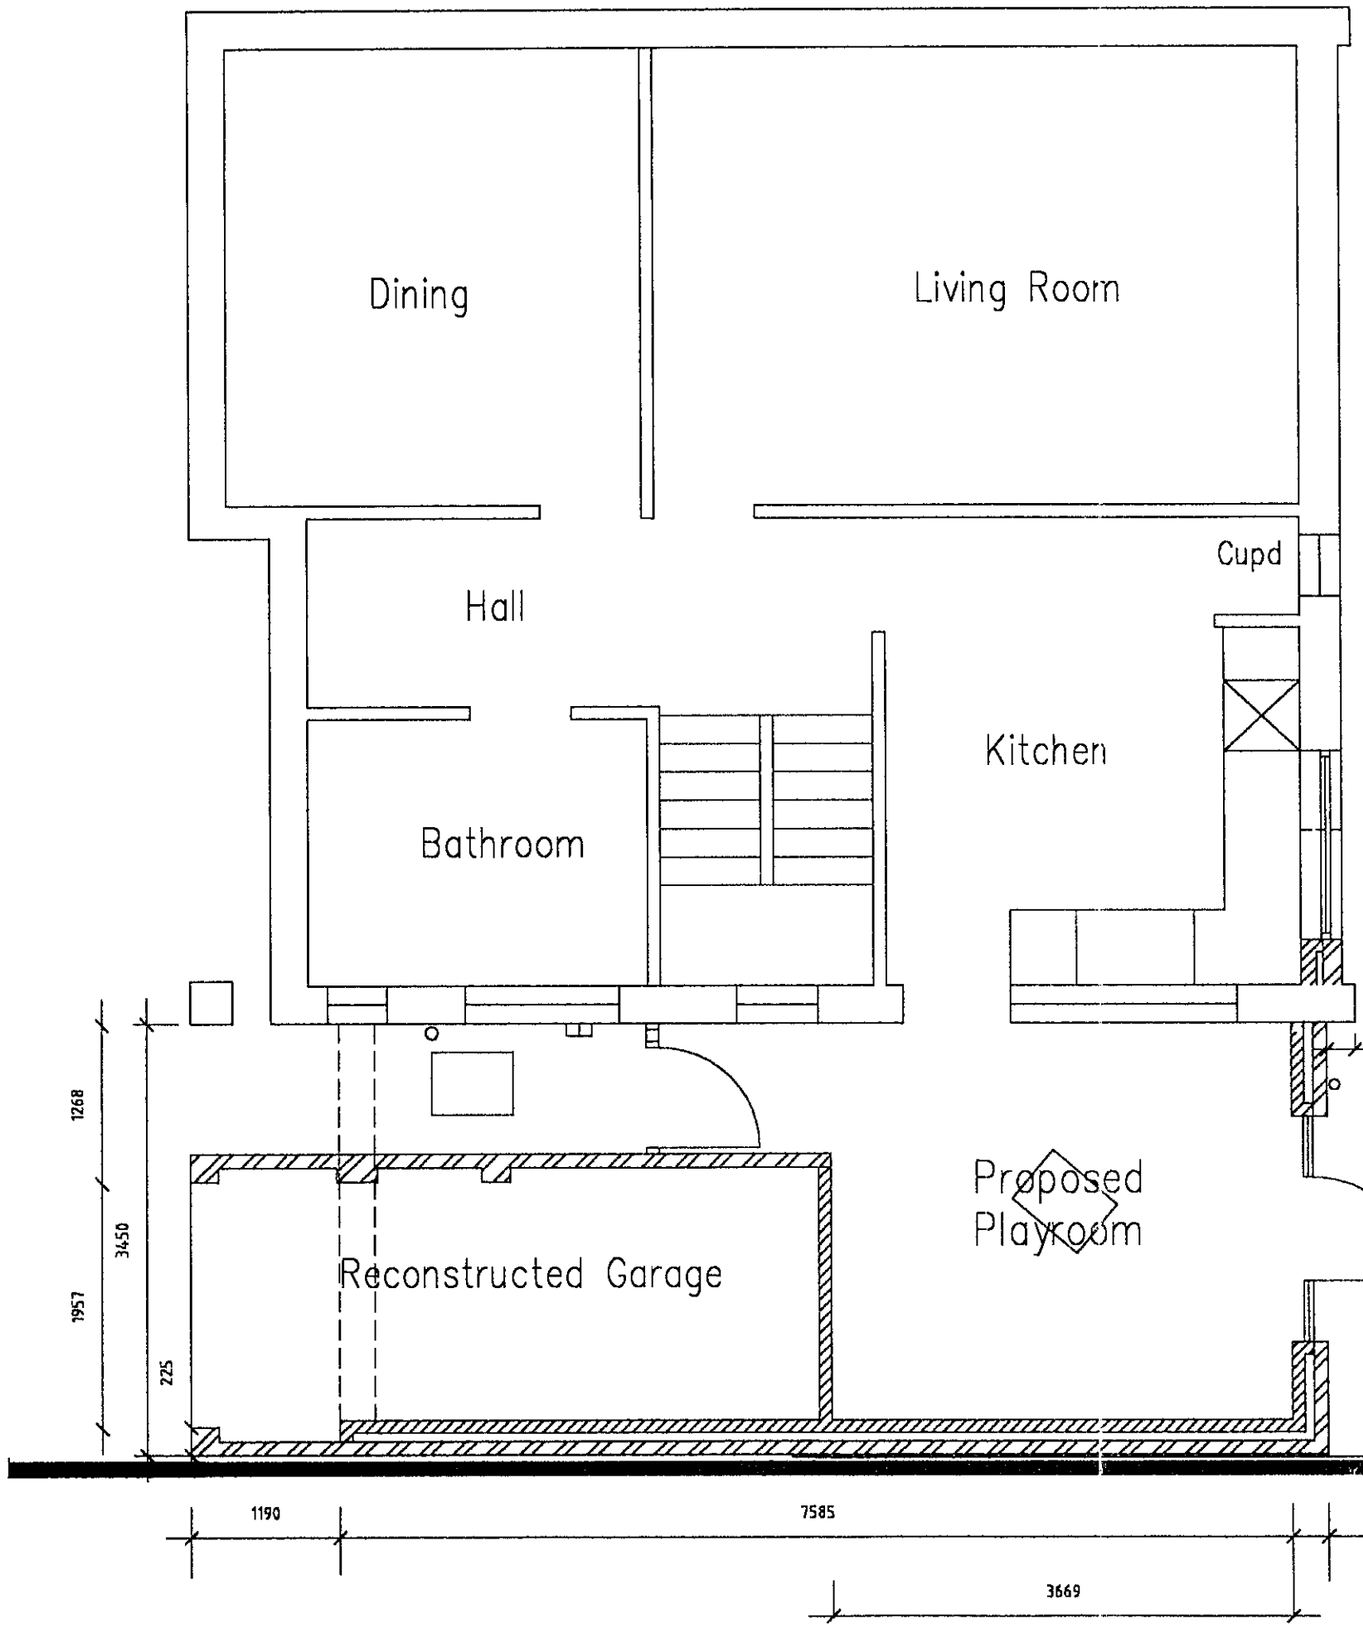

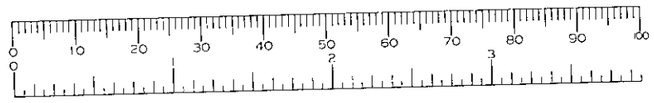

AMENDMENT SCHEDULE		
Date	No.	Description

Client: Mr. & Mrs A. Longley

Job: Proposed Extension at Falconwood, 2, Maple Drive, CROWTHORNE

Drwg: Proposed Ground Floor

Date:	April, 00	Drg No.	D4117
Scale:	1 : 50	Sheet No.	2
Drwn by:	mjd		

Daniels & Associates
Chartered Building Surveyors
28a BROAD STREET,
WOKINGHAM,
BERKSHIRE RG40 1AB
Telephone: Wokingham 01189 790313 / 772430 (3 lines)
Fax: Wokingham 01189 786789

NOTES
All dimensions must be checked on site and not Scaled from this drawing.

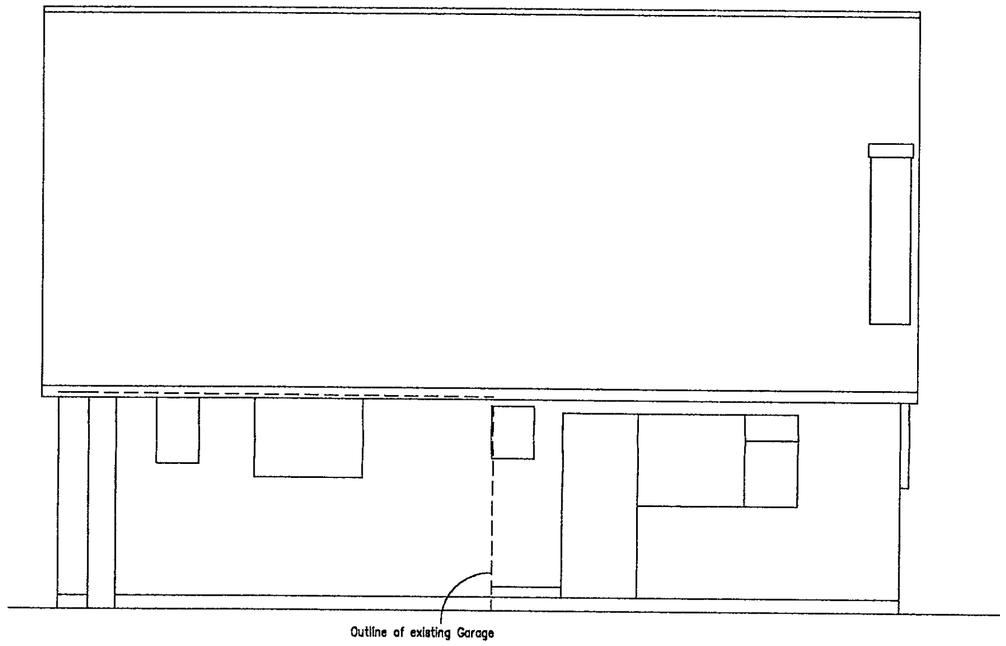

Side (East) Elevation

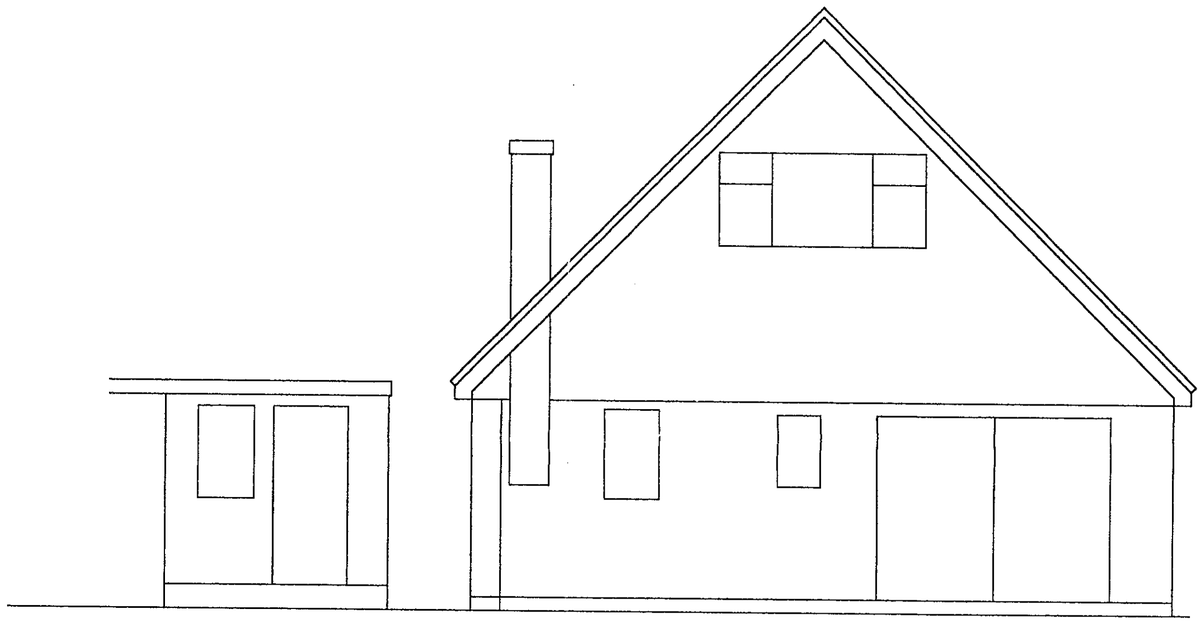

Rear (North) Elevation

09.MAY2000* 1462

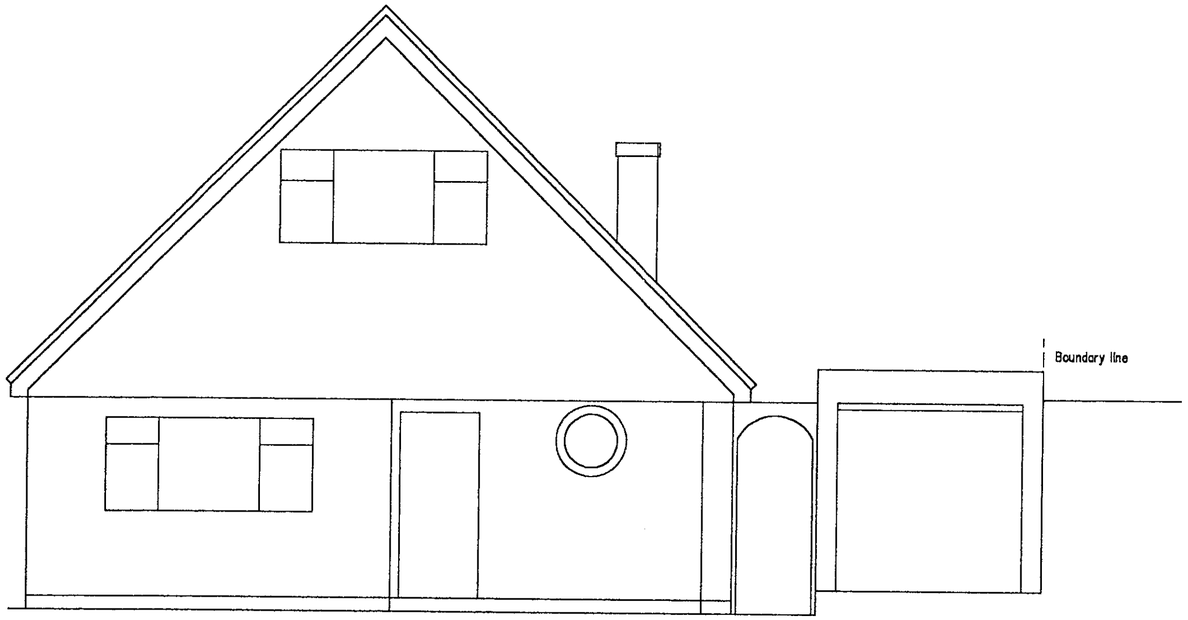

Front (South) Elevation

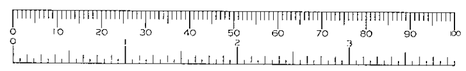

AMENDMENT SCHEDULE		
Date	No.	Description

Client: Mr. & Mrs A. Longley

Job: Extension at 'Falconwood', 2, Maple Drive, Crowthorne Berkshire

Drwg: Existing Elevations

Date:	April, 2000	Drg No.	D4117
Scale:	1 : 50	Sheet No.	7
Drwn by:	MJD		

Daniels & Associates
Chartered Building Surveyors
28a BROAD STREET,
WOKINGHAM,
BERKSHIRE RG40 1AB
Telephone: Wokingham 01189 790313 / 772430 (3 lines)
Fax: Wokingham 01189 786789