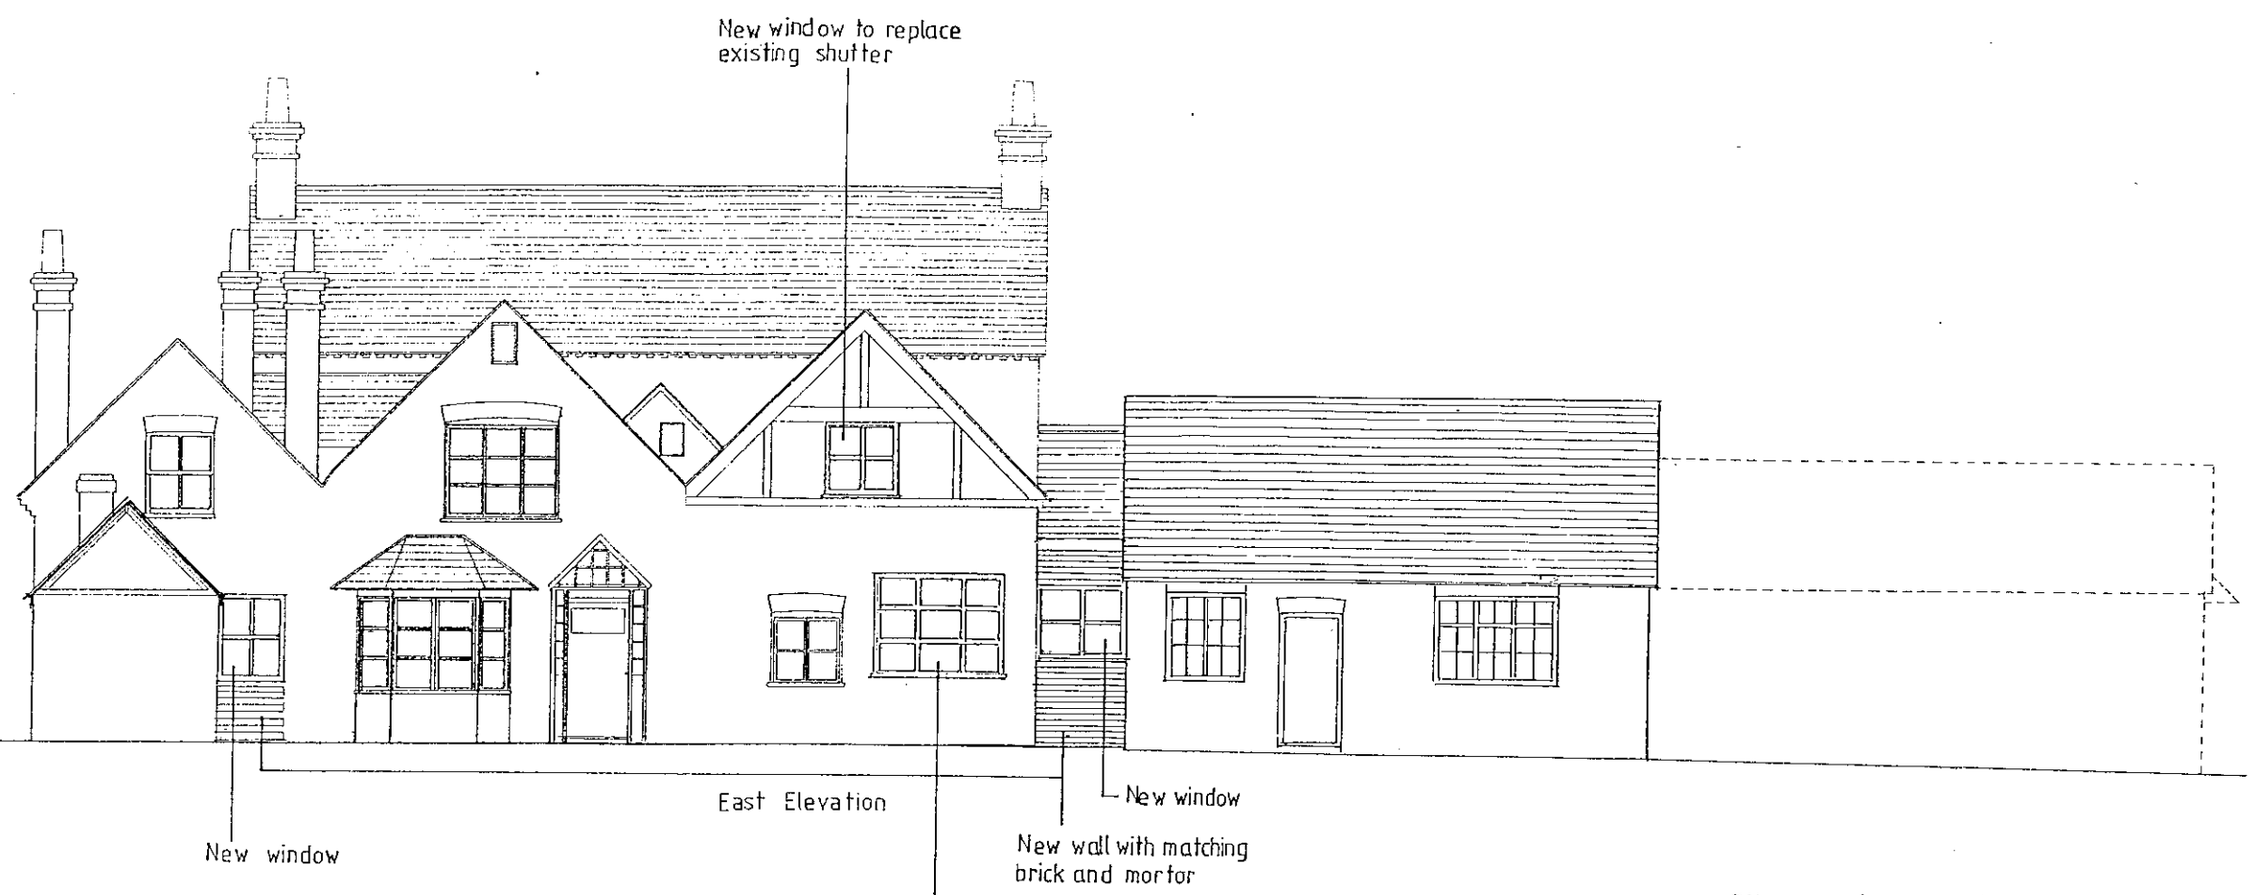


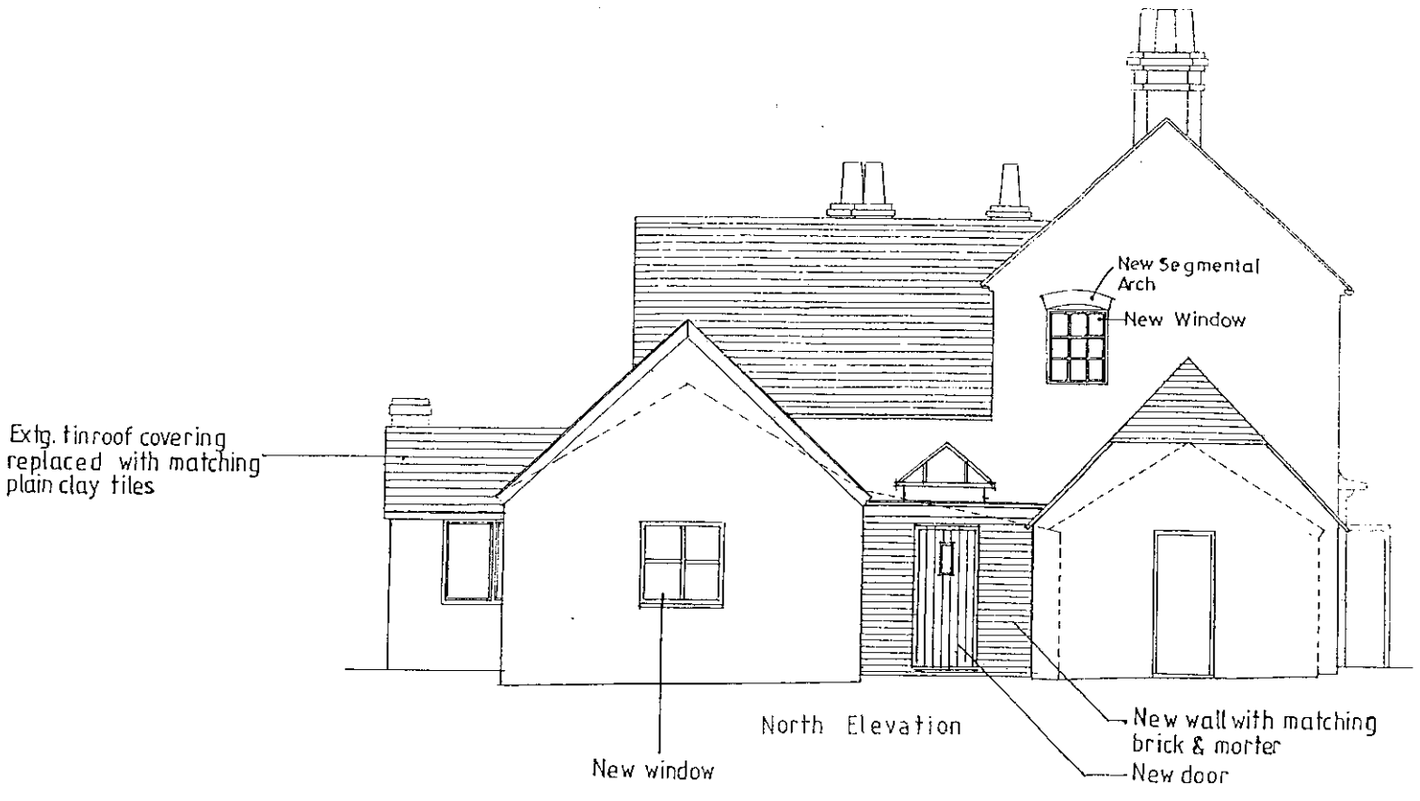


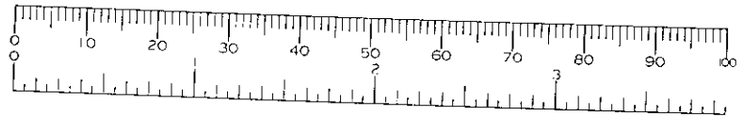





SECTION A-A

| | | | |
|---|---|---|---|
| C | AUG 2000 | DRAWING UPDATE | |
| B | AUG 2000 | DRAWING UPDATE | |
| A | JUN 2000 | DRAWING UPDATE | |

Former Riseley Stores
Riseley
Berkshire

Reading Chair and Desk

Proposed Elevations (E & N)
Block "E"

1:100

MAY 00

AMG

1477/ 20c

THE STUDIO LONDON ROAD BERKSHIRE
READING
CHARTERED ARCHITECTS
ANDREWS KALIK ASSOCIATES



West Elevation

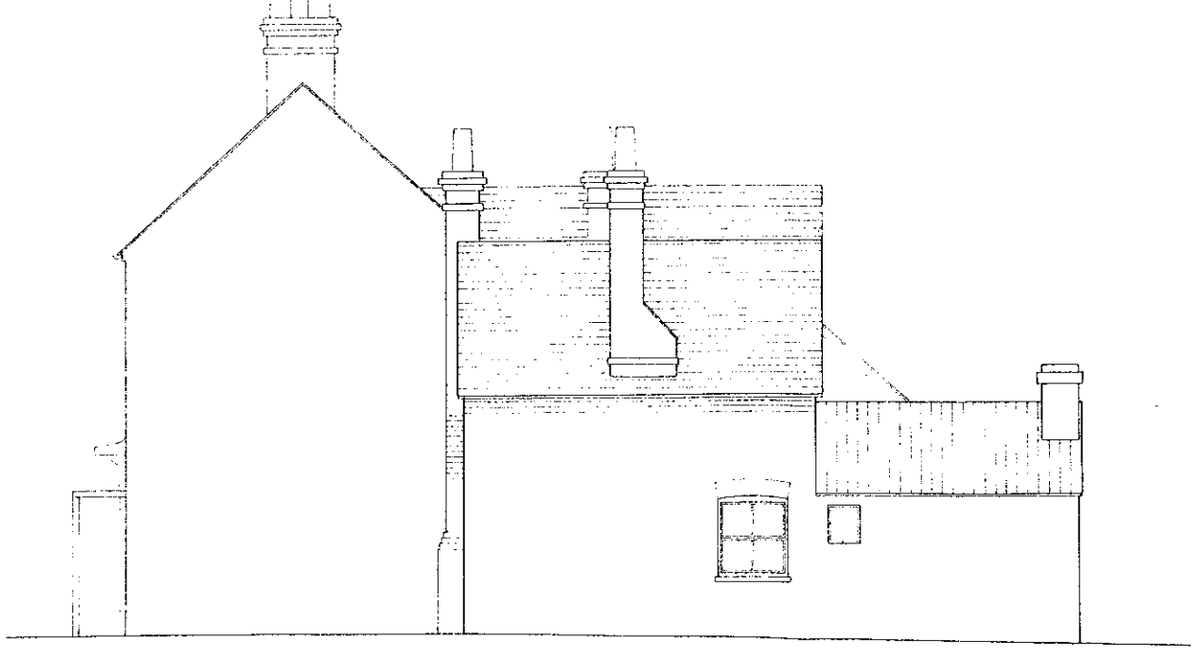

South Elevation

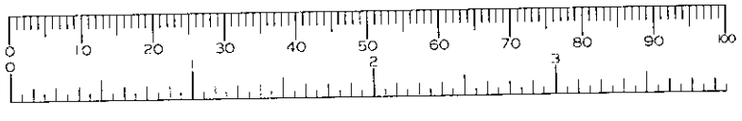


Former Riseley Stores
Riseley
Berkshire

Reading Chair and Desk

Existing Elevations (S and W)

1: 100

MAY 00 | AMG

1477/23


THE STUDIO
101 LONDON ROAD
READING BERKSHIRE
CHARTERED ARCHITECTS
ANDREWS KALIK ASSOCIATES

NOTES:

RETAIN ALL CHIMNEY BREASTS.

ALL PARTITIONS INCLUDING SECTIONS ABOVE DOORS TO BE BUILT OF TIMBER STUD WORK FACED WITH PLASTERBOARD AND FINISHED WITH SKIM PLASTER.

ALL EXTERNAL MATERIALS TO BE RECLAIMED IF POSSIBLE.

ALL INTERNAL JOINERY TO BE REUSED WHERE POSSIBLE.

ALL ROOF LIGHTS TO BE VELUX "GVA-HERITAGE"457x608 RECOMMENDED FOR CONSEVATION AREAS.

ALL MATERIALS, INTERNALLY AND EXTERNALLY TO BE APPROVED BY MR. SANDERS.

# BLOCK "E"

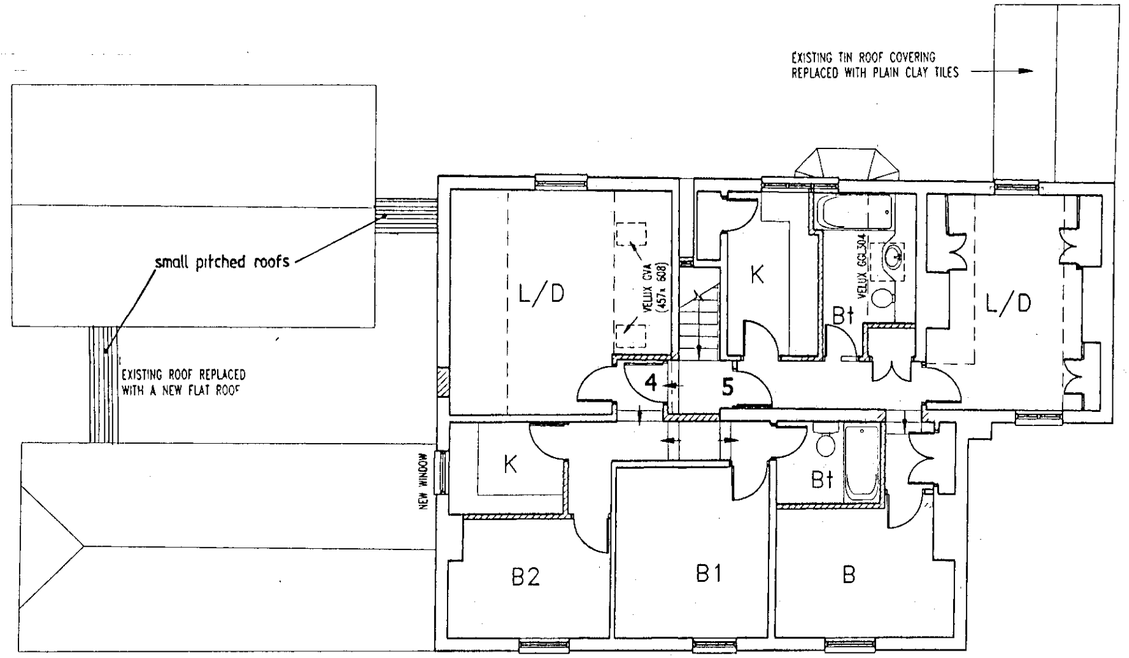


FIRST FLOOR PLAN

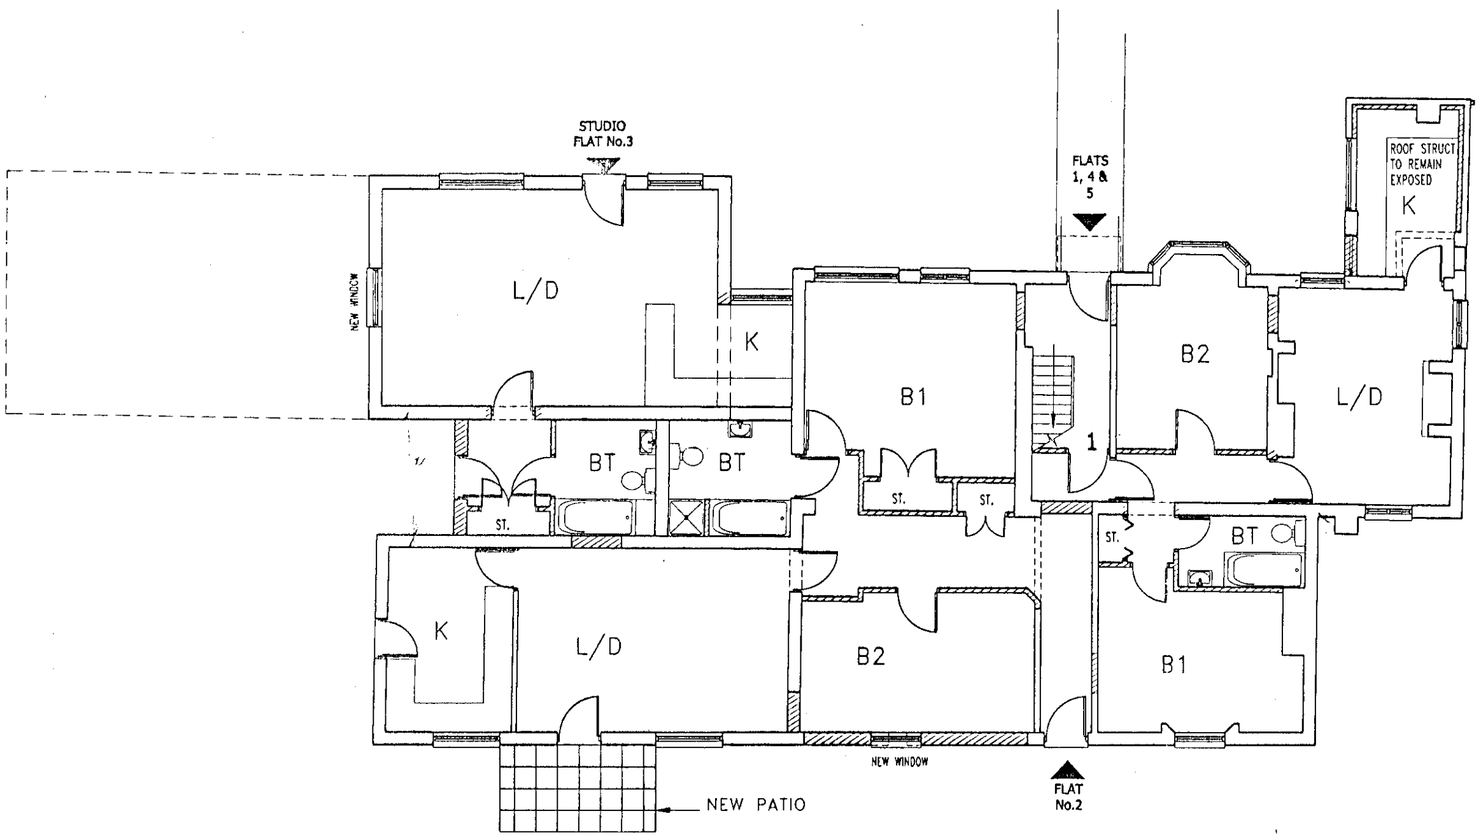


GROUND FLOOR PLAN


COPIES TO:
FILE:
ACK:
2 1 AUG 2001
CS
APP
DIC
TOL
ENG
PLANNING SERVICES
TLS
HPT


| letter | date | revision |
|---|---|---|
| D | Aug'01 | ROOF LIGHTS OMITTED. |
| C | 25-08-00 | DRAWING UPDATE |
| B | 08-08-00 | DRAWING UPDATE |
| A | 29-06-00 | DRAWING UPDATE |

job FORMER RISELEY STORES
RISELEY
BERKSHIRE

client READING CHAIR & DESK

drawing FLOOR PLANS BLOCK "E"
CONVERSION OF EXISTING TO FLATS

scale 1:100

date JUNE 2000

drawn by A.N.

1477-26D


(0118) 9507100
THE STUDIO
101 LONDON ROAD
READING BERKSHIRE
CHARTERED ARCHITECTS
ANDREWS KALIK ASSOCIATES


0 10 20 30 40 50 60 70 80 90 100
0 1 2 3

| | |
|---|---|
| PLANNING SERVICES | HPT |
| PCL | TLS |
| DC | ENF |
| APP | |
| CS | |

**21 AUG 2001**

| | |
|---|---|
| COPIES TO: | ACK: |
| | FILE: |




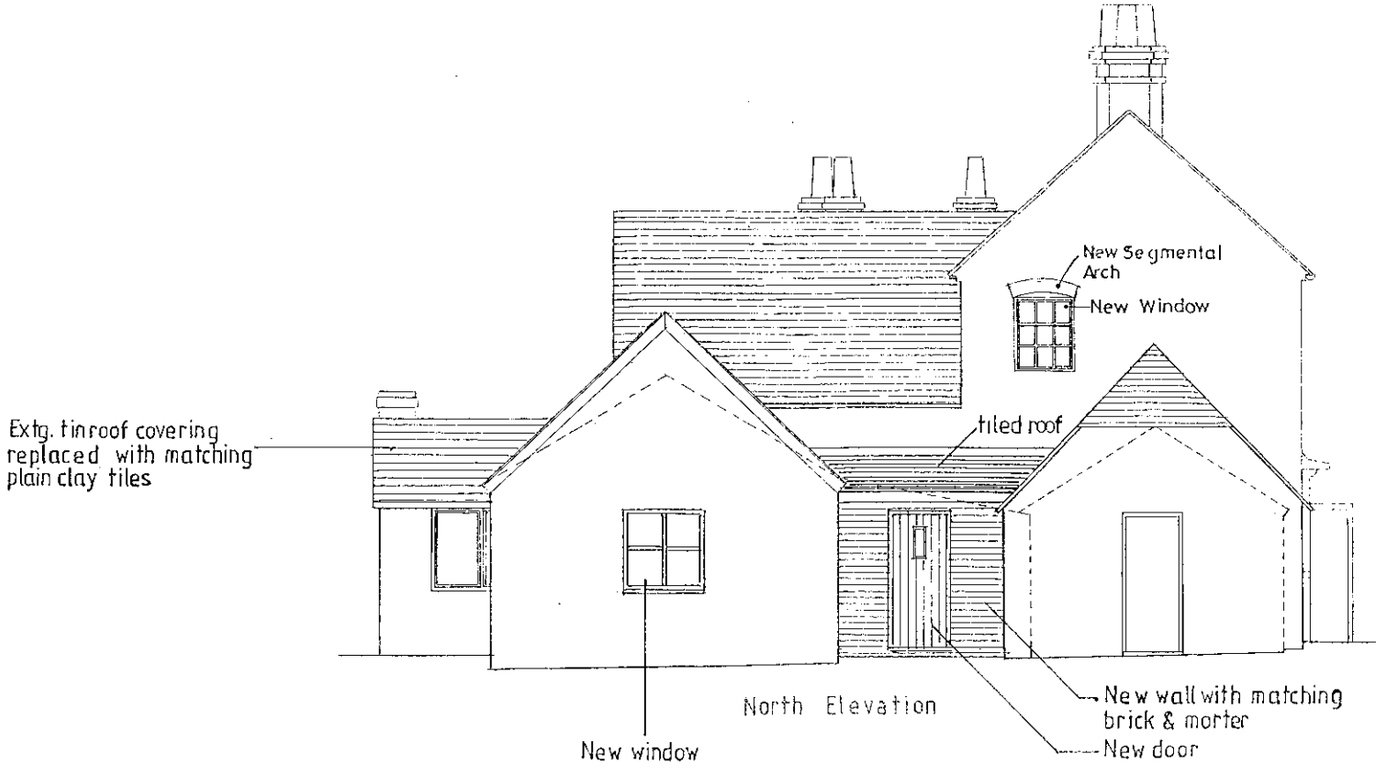


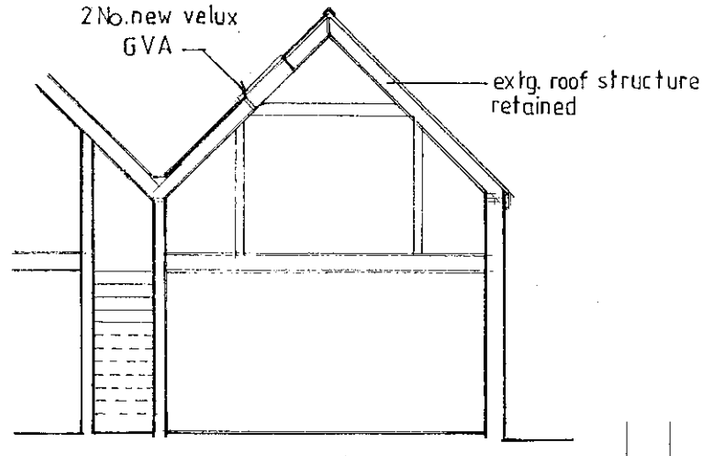


SECTION A-A

| | | |
|---|---|---|
| D | Aug' 01 | TILED ROOF BETWEEN 2-3. |
| C | AUG 2000 | DRAWING UPDATE |
| B | AUG 2000 | DRAWING UPDATE |
| A | JUN 2000 | DRAWING UPDATE |

Former Riseley Stores
Riseley
Berkshire

Reading Chair and Desk

Proposed Elevations (E & N)
Block "E"

scale 1:100
date MAY 00
drawn AMG

1477/ 20D


KALIK ANDREWS CHARTERED ASSOCIATES
ARCHITECTS
THE STUDIO LONDON ROAD READING BERKSHIRE

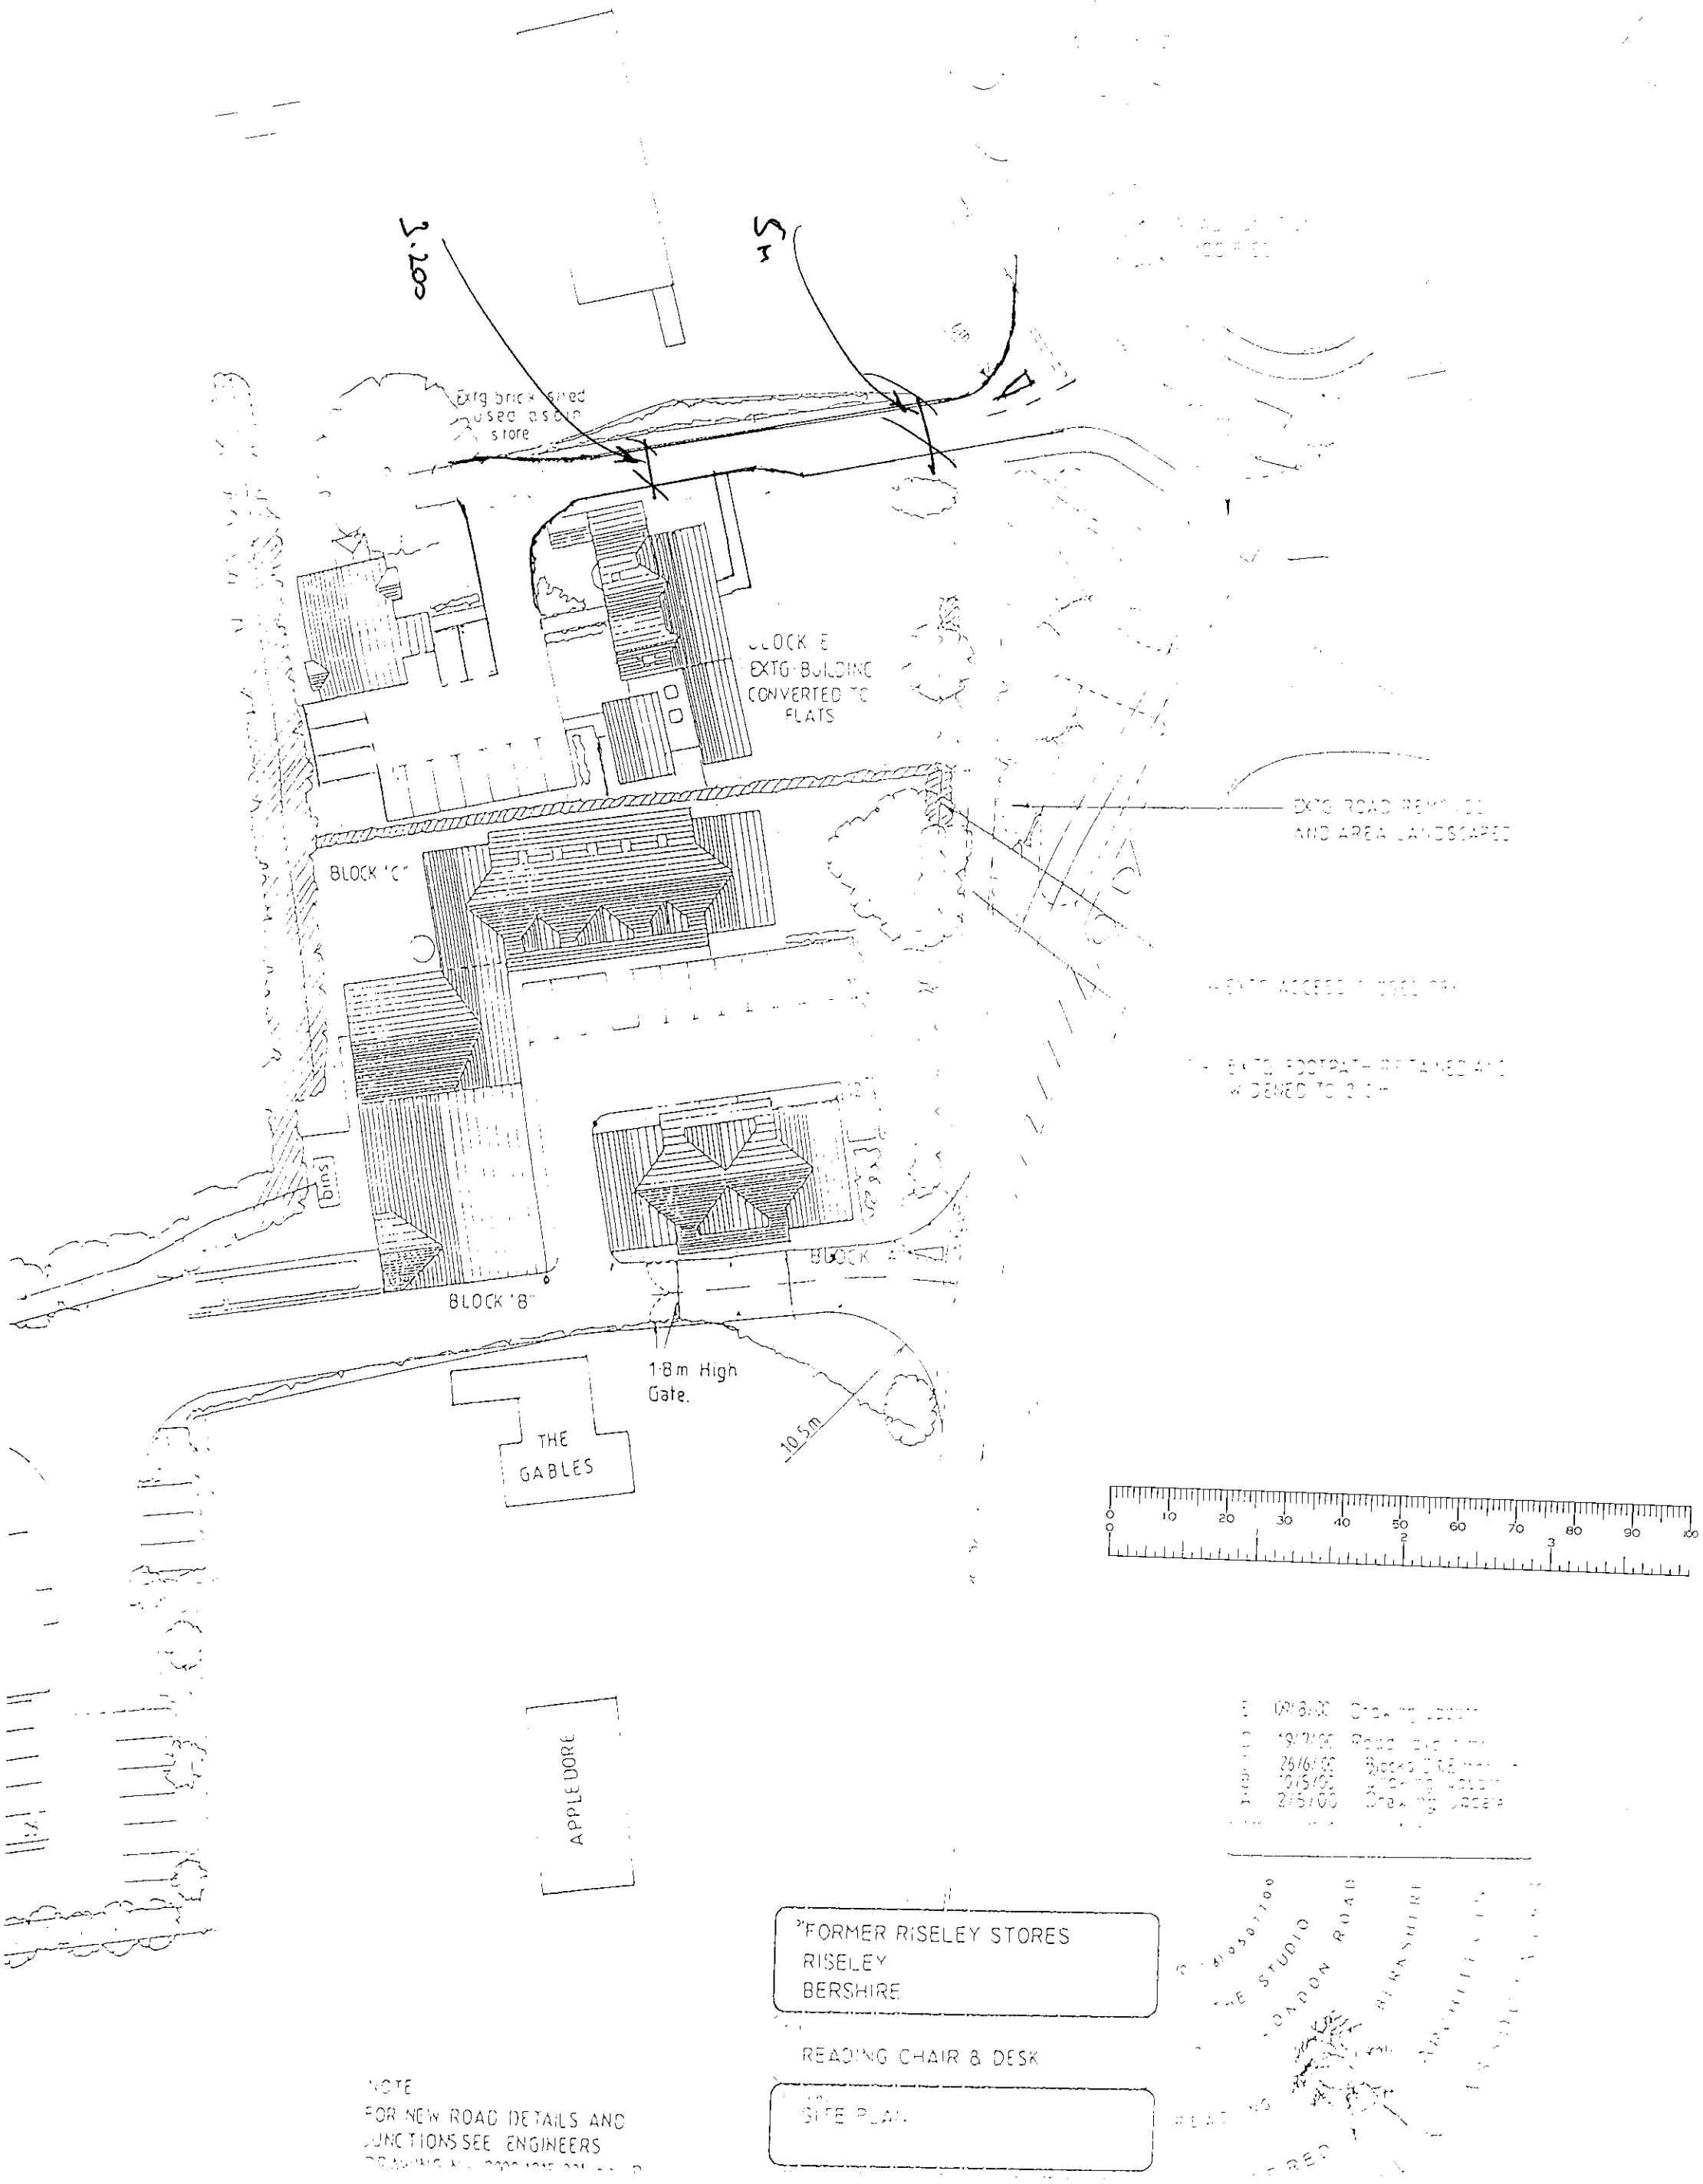

3.200
5m
Extg brick shed used as bin store
BLOCK E
EXTG BUILDING CONVERTED TO FLATS
BLOCK "C"
BLOCK "B"
BLOCK "A"
bins
1·8m High Gate.
10.5m
THE GABLES
APPLEDORE
FORMER RISELEY STORES
RISELEY
BERSHIRE
READING CHAIR & DESK
SITE PLAN
THE STUDIO
LONDON ROAD
NOTE
FOR NEW ROAD DETAILS AND JUNCTIONS SEE ENGINEERS

# Riseley Business Park

PRESTIGIOUS OFFICES



DACEBERRY LIMITED

**5,759 SQ FT - 1,854 SQ.FT**
**(172.2 SQ M - 247 SQ M)**

Railings
6'-0" High

1854

15,100

1402.8

OK

Retaining Wall in Bricks to Match
The Building

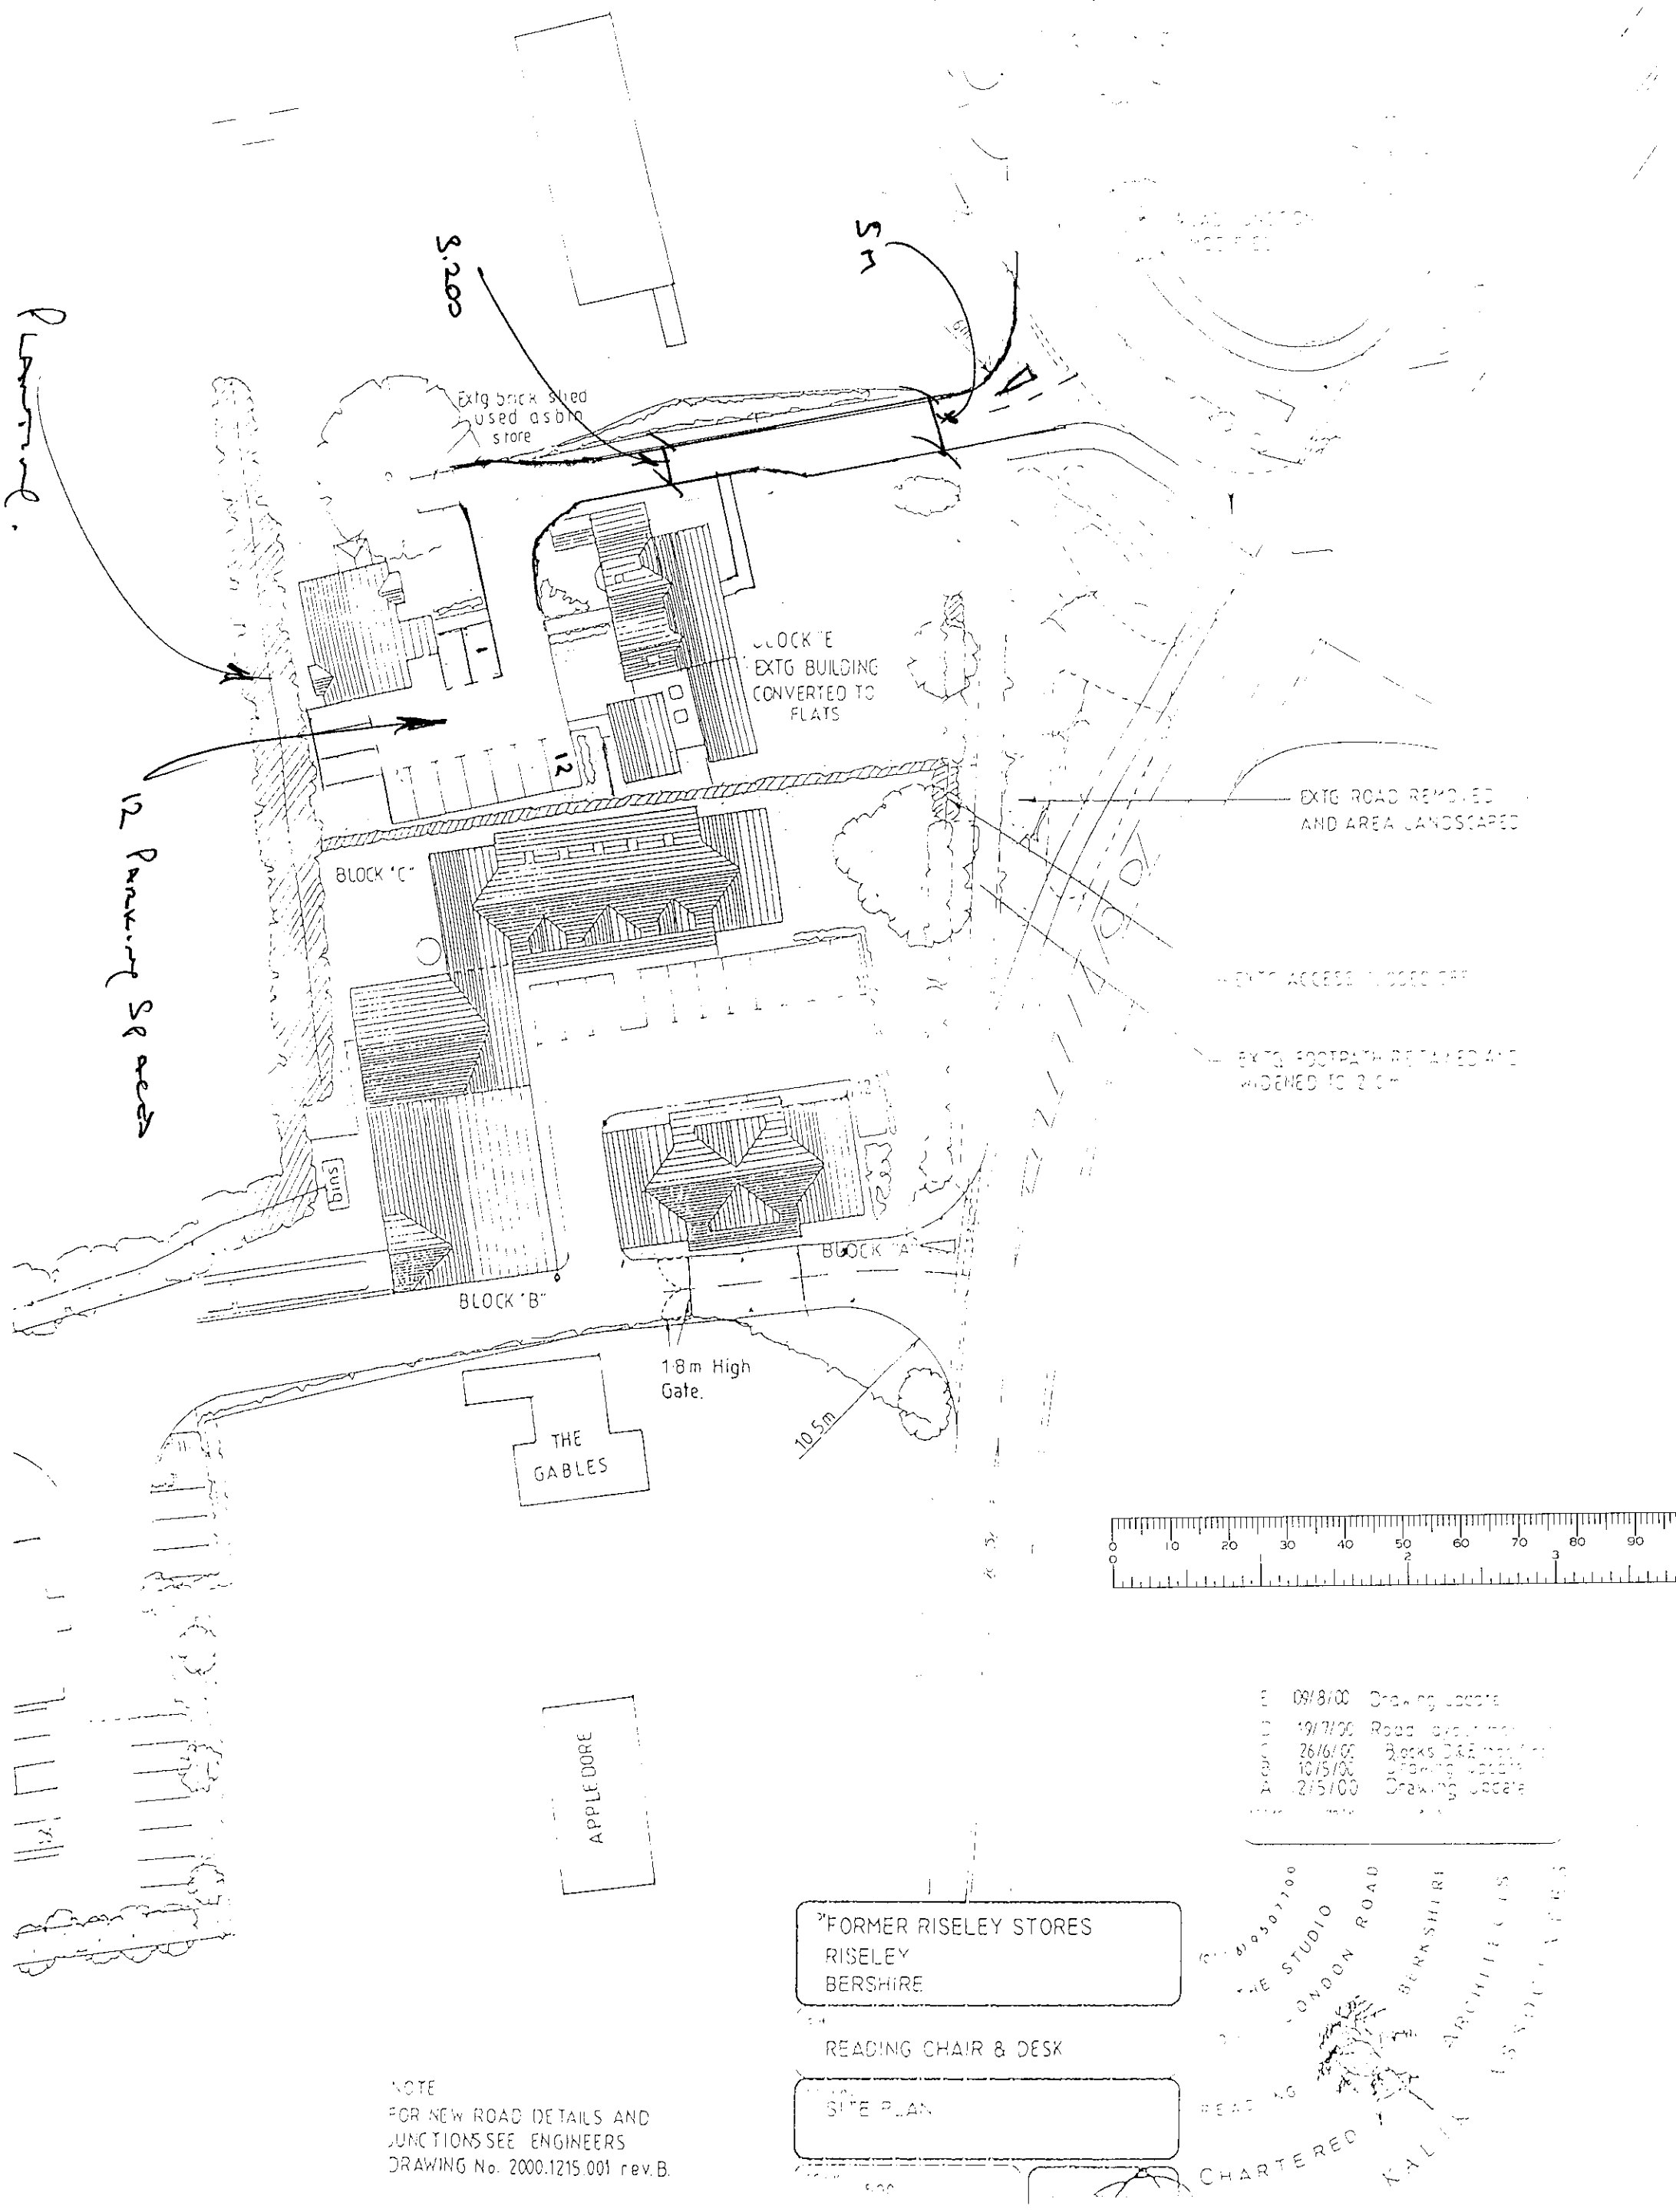

Planting.
3.200
5m
Extg brick shed used as bin store
BLOCK "E"
EXTG BUILDING CONVERTED TO FLATS
12
12 Parking Spaces
EXTG ROAD REMOVED AND AREA LANDSCAPED
BLOCK "C"
EXTG ACCESS CLOSED OFF
EXTG FOOTPATH RETAINED AND WIDENED TO 2.0m
bins
BLOCK "A"
BLOCK "B"
1.8m High Gate.
10.5m
THE GABLES
APPLEDORE
E 09/8/00 Drawing Update
D 19/7/00 Road layout
C 26/6/00 Blocks D&E
B 10/5/00 Drawing Update
A 12/5/00 Drawing Update
FORMER RISELEY STORES
RISELEY
BERSHIRE
READING CHAIR & DESK
SITE PLAN
THE STUDIO
LONDON ROAD
BERKSHIRE
CHARTERED
NOTE
FOR NEW ROAD DETAILS AND JUNCTIONS SEE ENGINEERS DRAWING No. 2000.1215.001 rev.B.

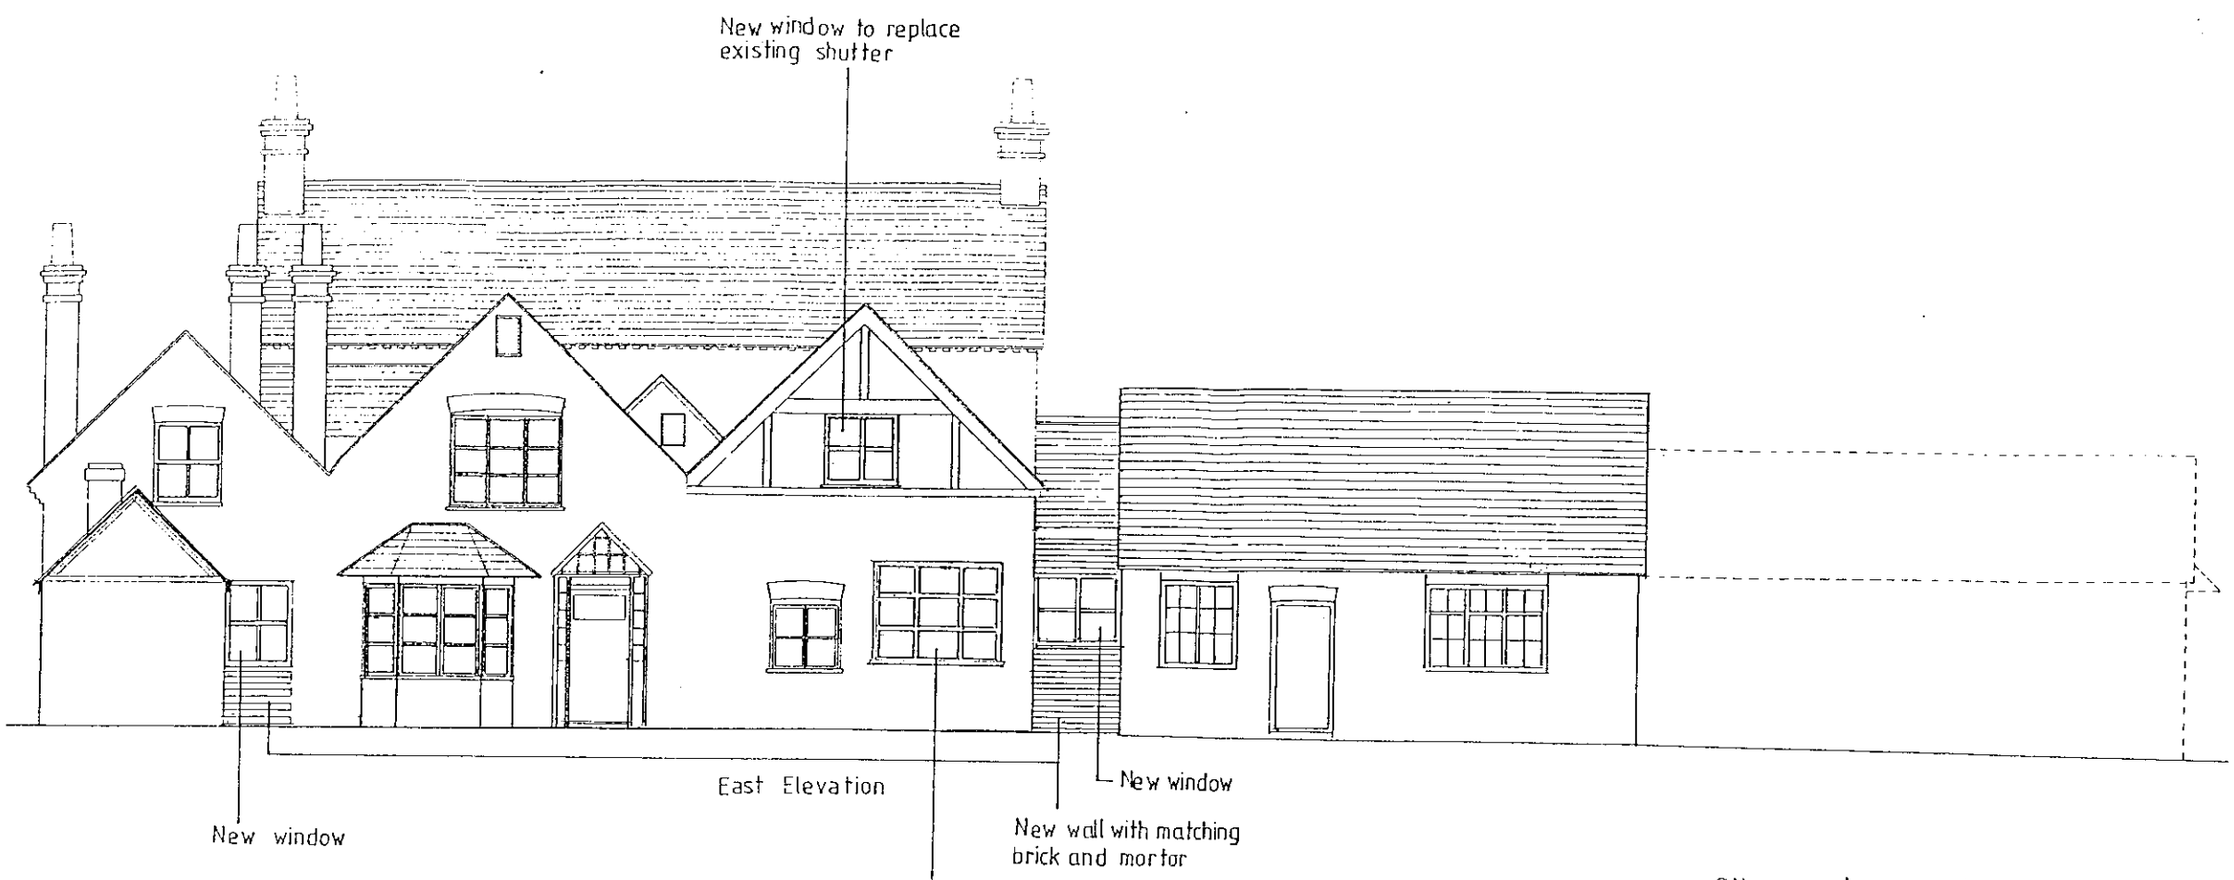


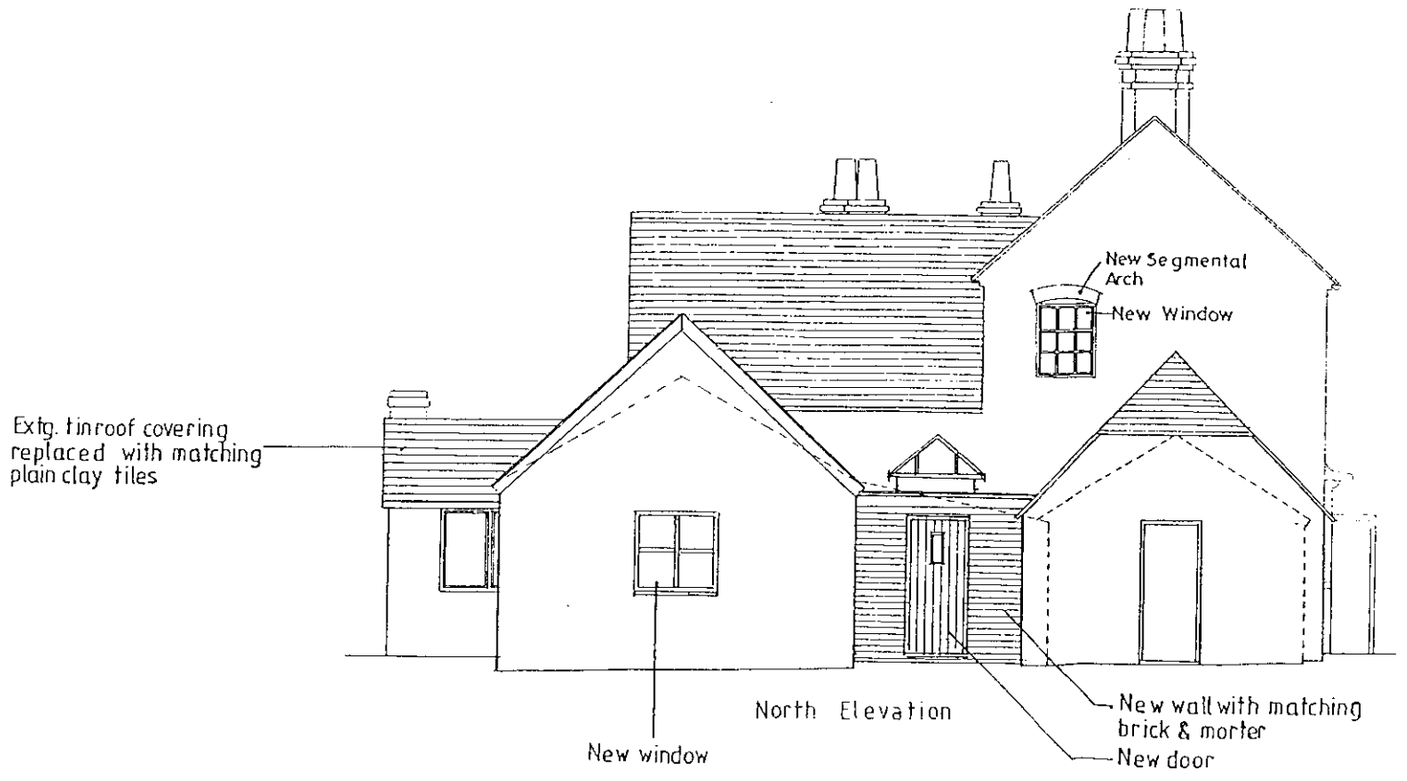


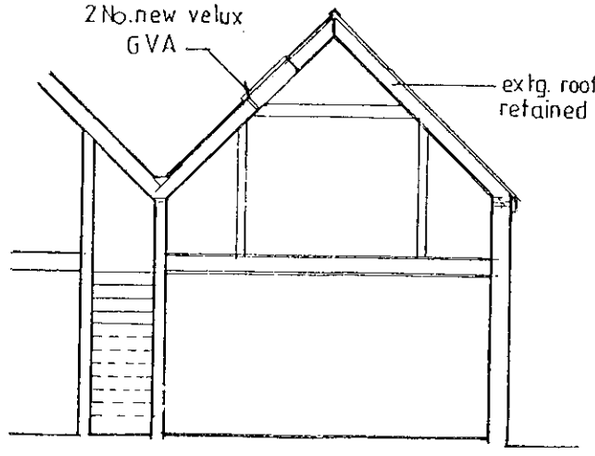


SECTION A-A

| | | |
|---|---|---|
| C | AUG 2000 | DRAWING UPDATE |
| B | AUG 2000 | DRAWING UPDATE |
| A | JUN 2000 | DRAWING UPDATE |

Former Riseley Stores
Riseley
Berkshire

Reading Chair and Desk

Proposed Elevations (E & N)
Block "E"

1:100
MAY 00 | AMG

1477/ 20c

THE STUDIO LONDON ROAD BERKSHIRE
READING
CHARTERED ARCHITECTS
ANDREWS KALIK ASSOCIATES

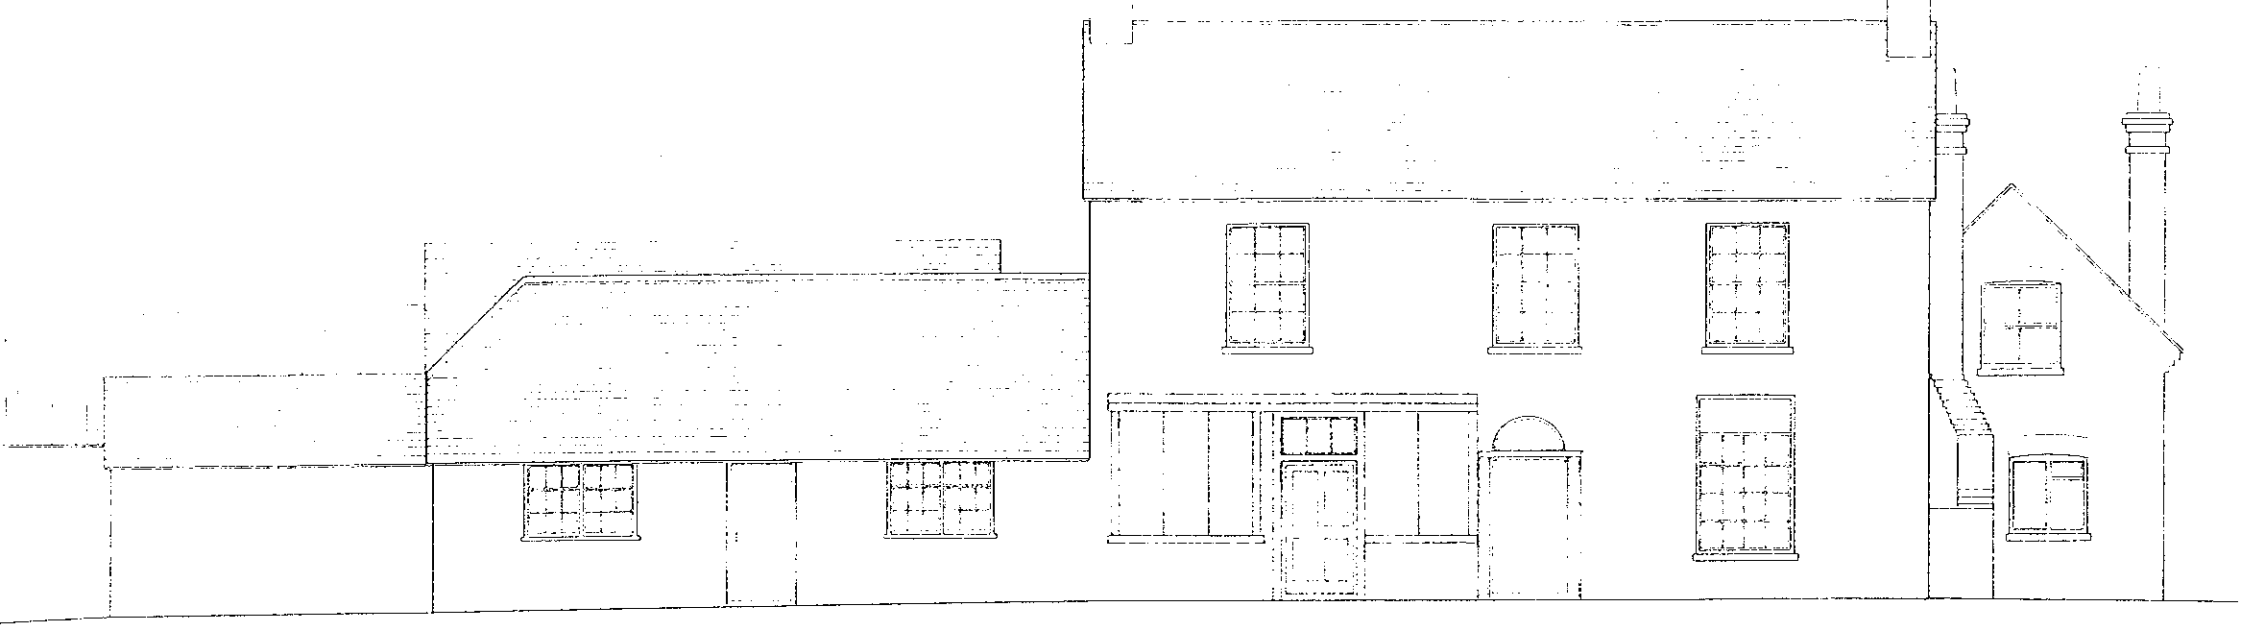

West Elevation

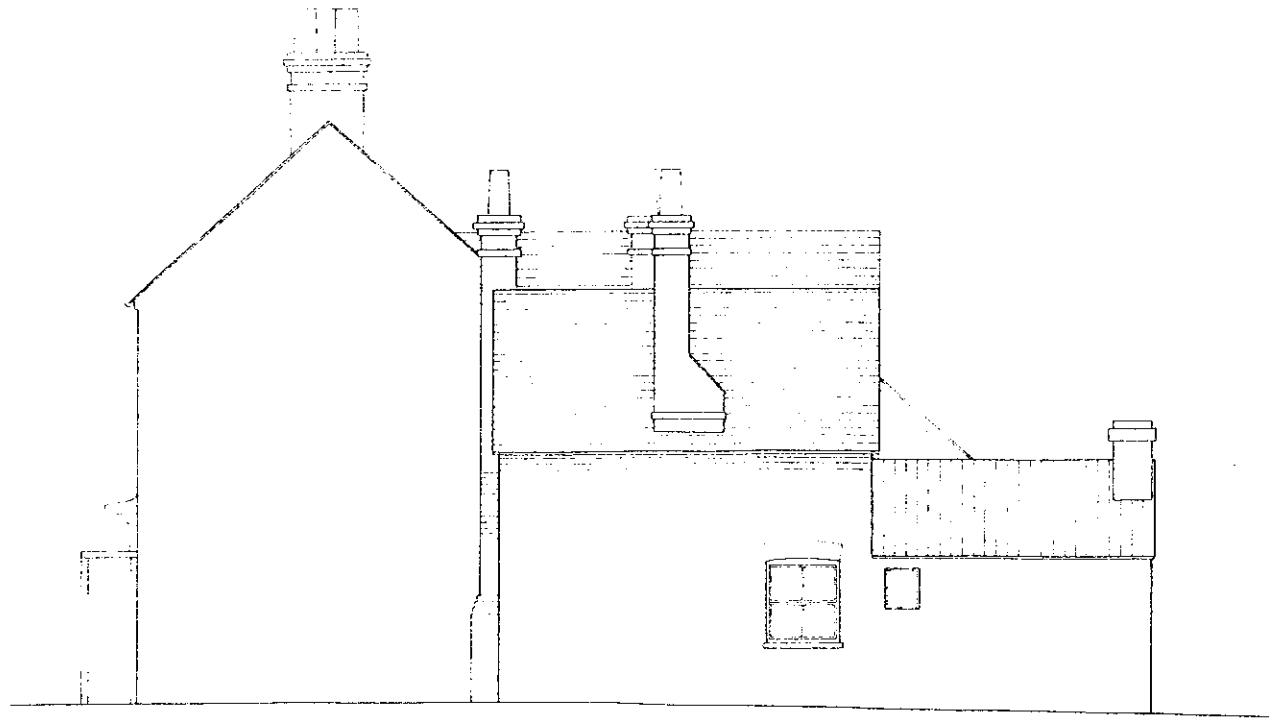

South Elevation

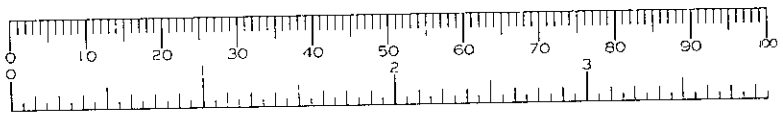


Former Riseley Stores
Riseley
Berkshire

Reading Chair and Desk

Existing Elevations (S and W)

1: 100

MAY 00 | AMG

1477/23

THE STUDIO
101 LONDON ROAD
READING
BERKSHIRE
CHARTERED ARCHITECTS
ANDREWS KALIK ASSOCIATES

CONSEVATION AREAS.

ALL MATERIALS, INTERNALLY AND EXTERNALLY TO BE APPROVED BY MR. SANDERS.

# BLOCK "E"

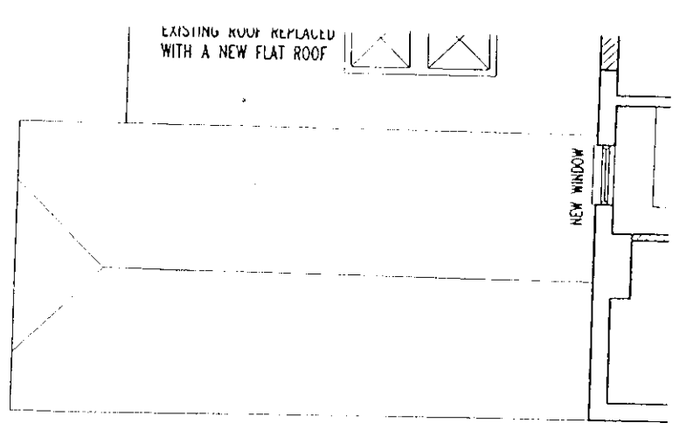


FIRS

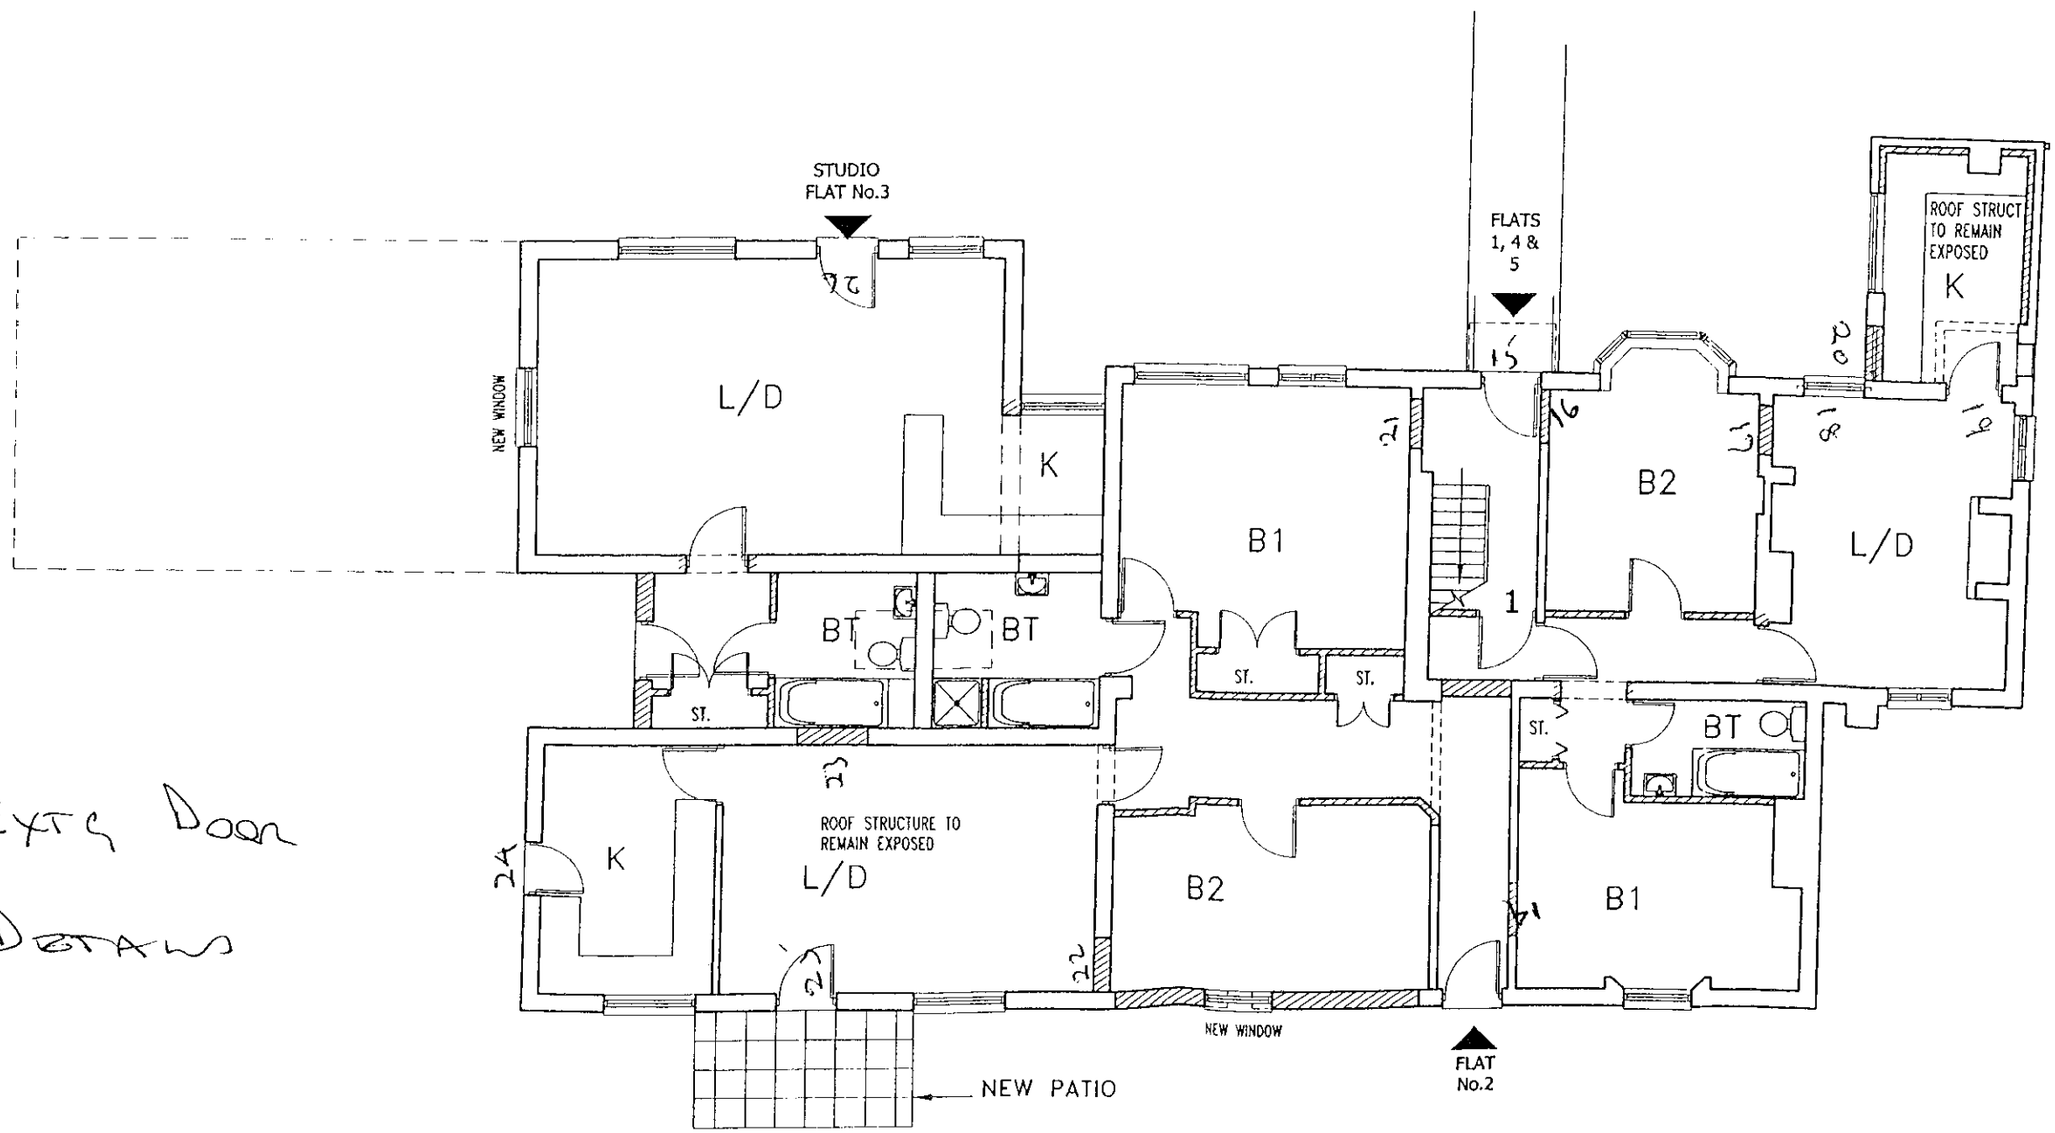


EXTG Door

Details

## GROUND FLOOR PLAN

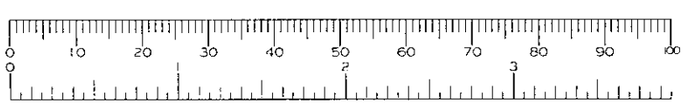

OF
TH SKIM PLASTER.

IENDED FOR

Y MR. SANDERS.

# BLOCK "E"

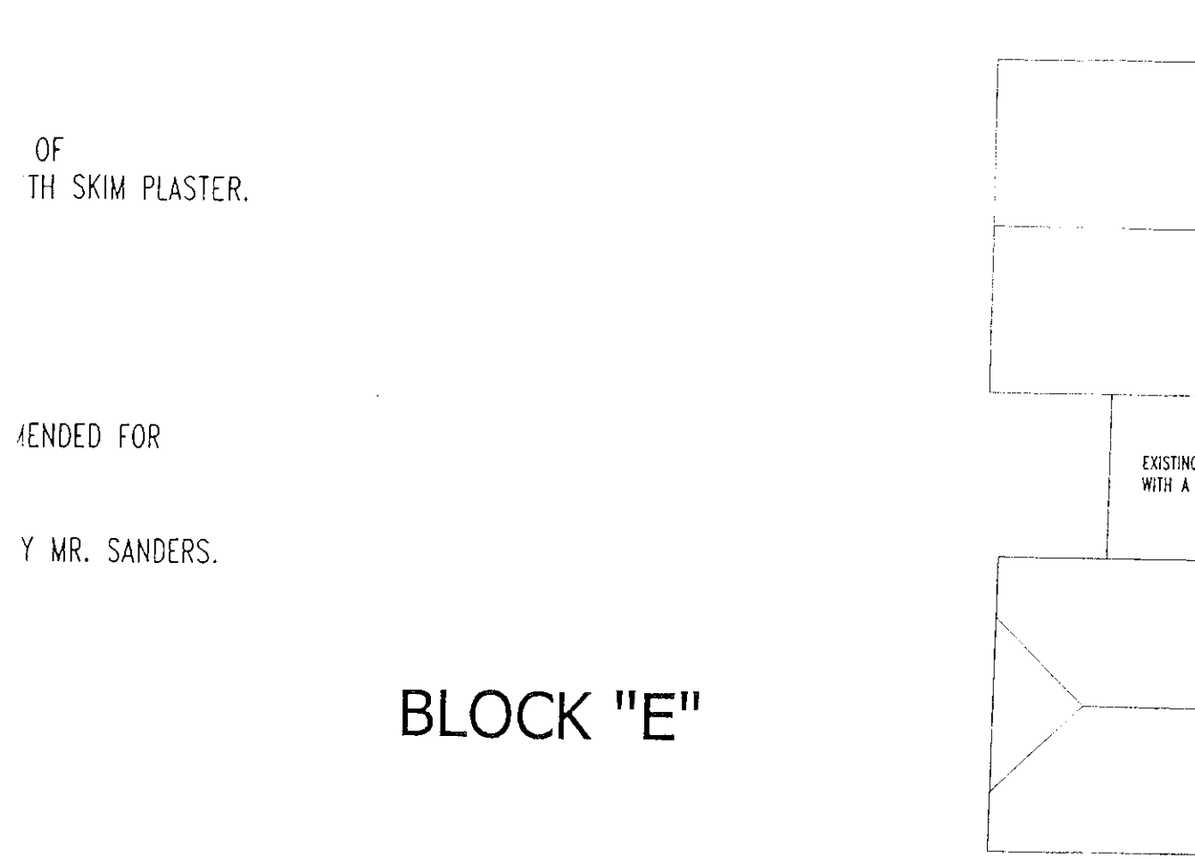


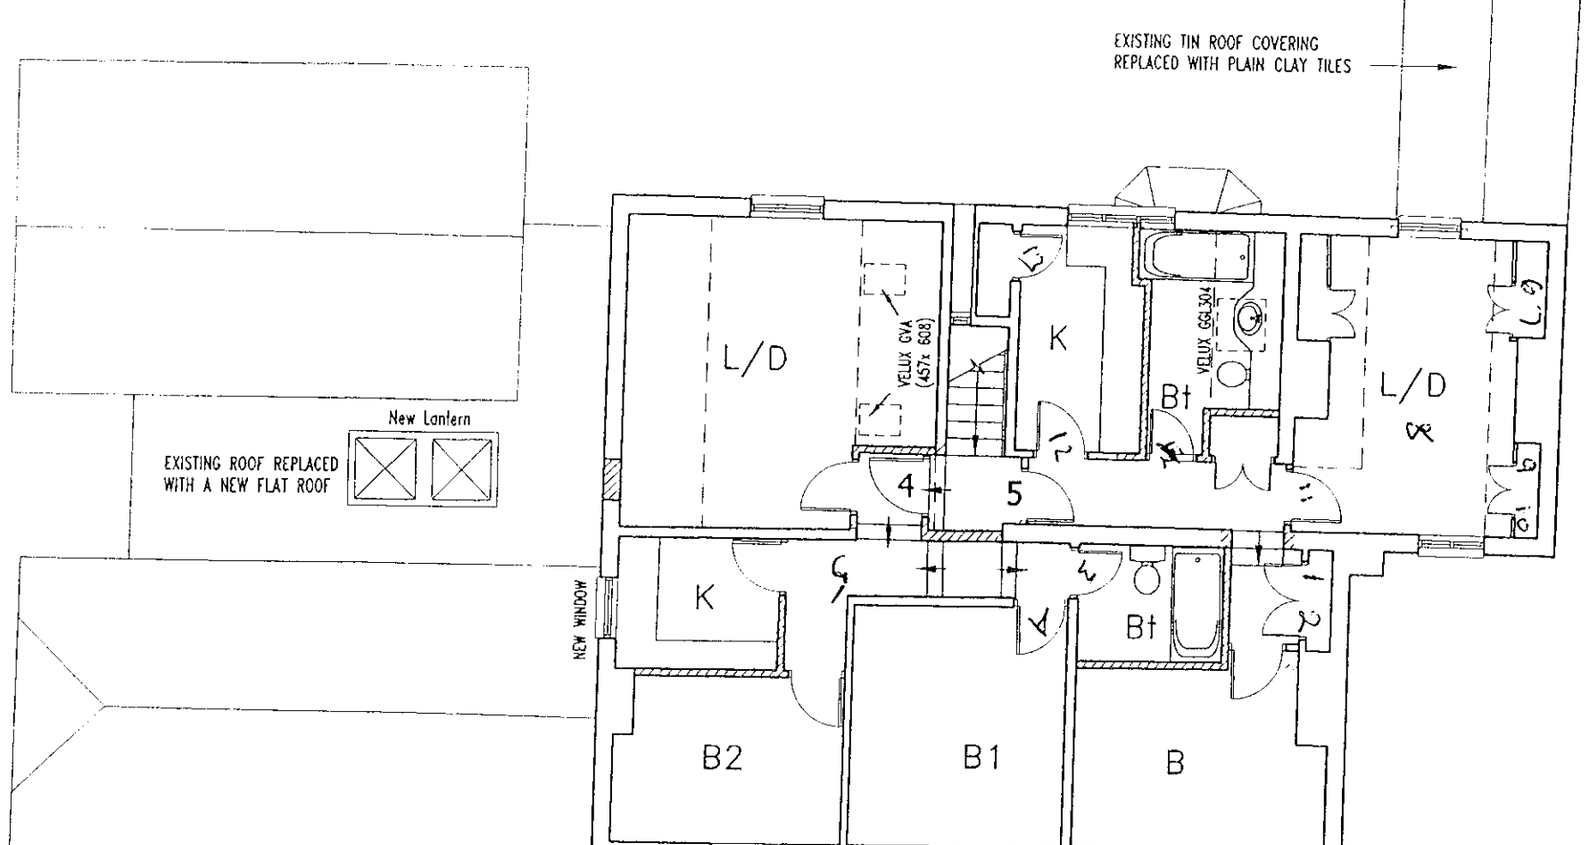


## FIRST FLOOR PLAN

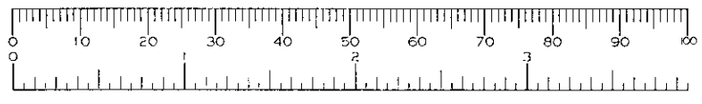

# BLOCK "E"

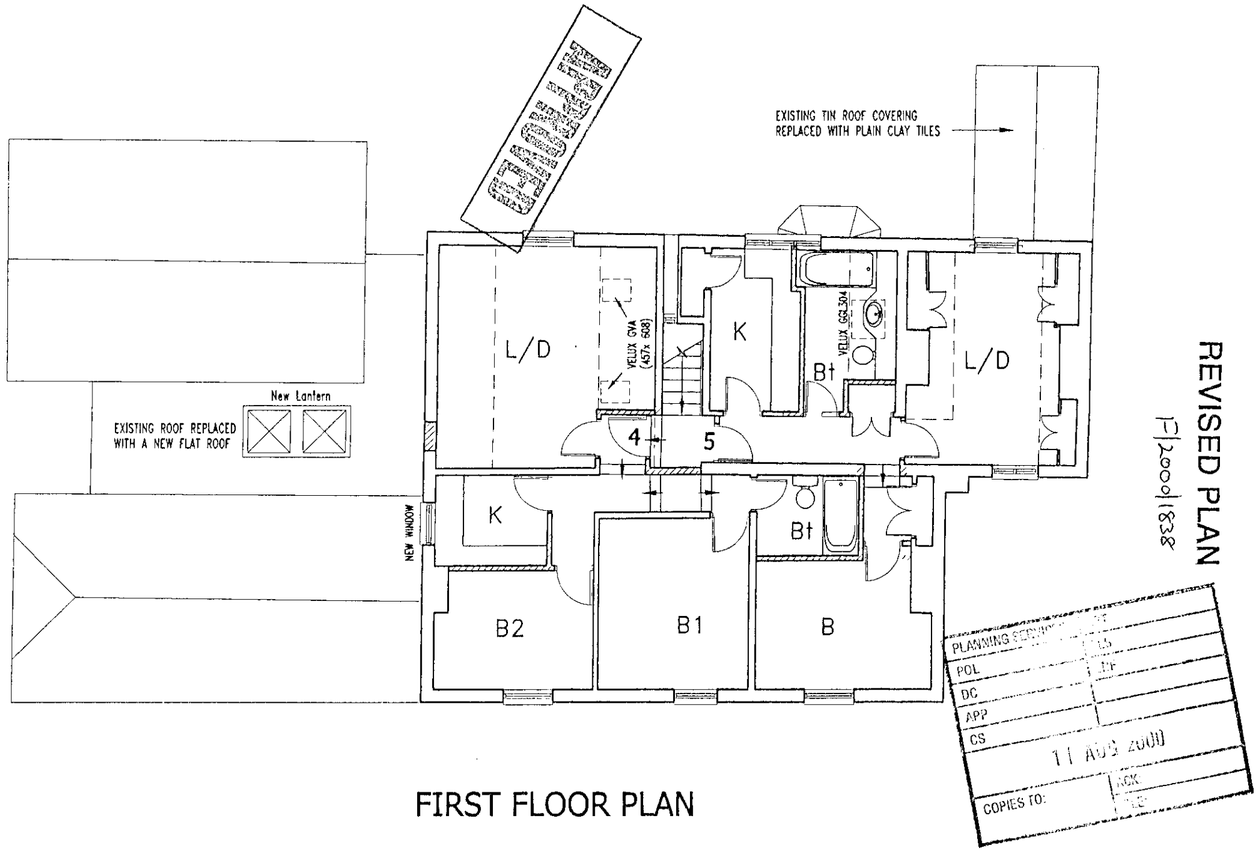


FIRST FLOOR PLAN

REVISED PLAN
F/2000/1838

PLANNING SECTION
POL
DC
APP
CS
11 AUG 2000
COPIES TO:

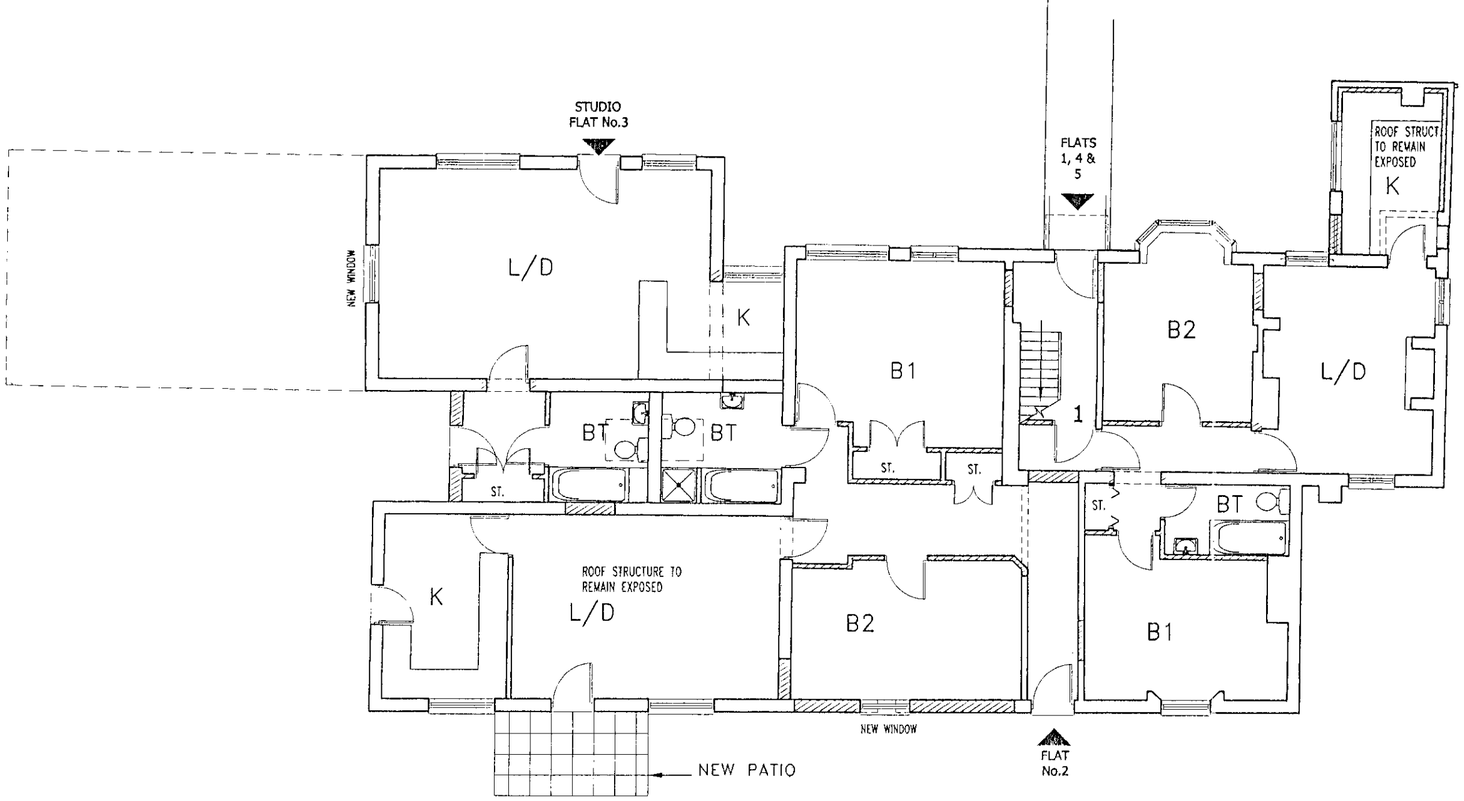


GROUND FLOOR PLAN




NOTE:
RETAIN ALL
CHIMNEY BRESTS

| letter | date | revision |
|---|---|---|
| B | 08-08-00 | DRAWING UPDATE |
| A | 29-06-00 | DRAWING UPDATE |

job
FORMER RISELEY STORES
RISELEY
BERKSHIRE

client
READING CHAIR & DESK

drawing
FLOOR PLANS BLOCK "E"
CONVERSION OF EXISTING TO FLATS

scale 1:100
date JUNE 2000
drawn by A.N.
1477-26B


(0118) 9507700
THE STUDIO
101 LONDON ROAD
READING BERKSHIRE
CHARTERED ARCHITECTS
ANDREWS KALIK ASSOCIATES

REVISED PLAN
F/2000/1838

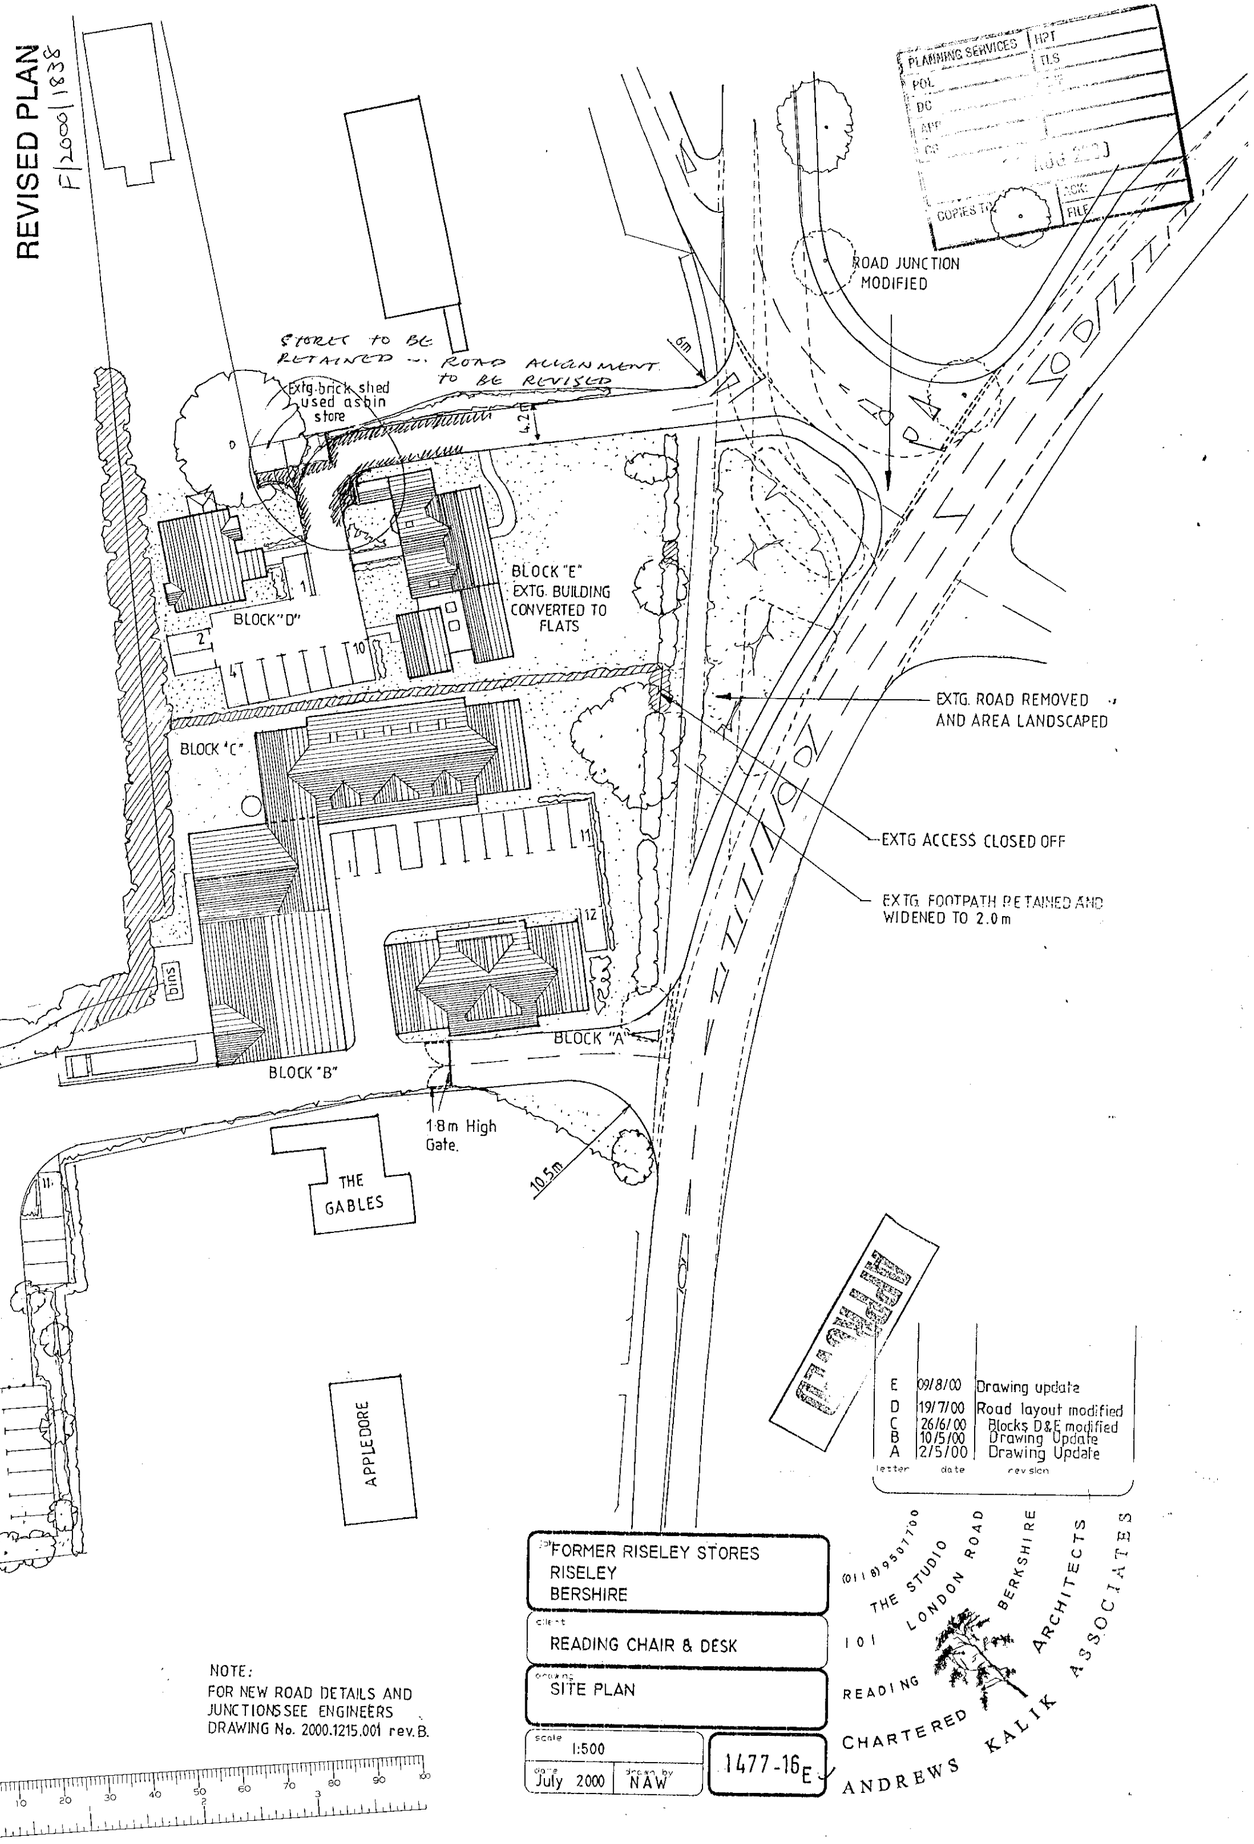


SCHEDULE OF BUILDINGS

| | | | | |
|---|---|---|---|---|
| BLOCK 'A' | OFFICES | 462m² GROSS | 19 | CAR SPACES |
| BLOCK 'B' | WORKSHOP/ | 400m² " | 14 | " " |
| | OFFICE | 140m² " | 6 | " " |
| BLOCK "C" | WORKSHOP/ | 365m² " | 13 | " " |
| | OFFICES | 264m² " | 11 | " " |
| BLOCK 'D' | 2x2BED FLATS | | 3 | " " |
| BLOCK 'E" | 3x2BED FLATS+1x1BED FLAT | | 6 | " " |
| EXTG. RCD BUILDING | | 1263m² " | 51 | " " |
| | | TOTAL | 123 | " " |

| letter | date | revision |
|---|---|---|
| E | 09/8/00 | Drawing update |
| D | 19/7/00 | Road layout modified |
| C | 26/6/00 | Blocks D&E modified |
| B | 10/5/00 | Drawing Update |
| A | 2/5/00 | Drawing Update |

project
FORMER RISELEY STORES
RISELEY
BERSHIRE

client
READING CHAIR & DESK

drawing
SITE PLAN

scale 1:500
date July 2000
drawn by NAW

1477-16E


ANDREWS KALIK ASSOCIATES
CHARTERED ARCHITECTS
READING BERKSHIRE
101 LONDON ROAD
THE STUDIO
(0118) 9507160

PLANNING SERVICES | HPT | TLS | ENF | POL | DC | APP | CS
11 AUG 2000
ACK: | FILE: | COPIES TO:

# REVISED PLAN

F/2000/1838

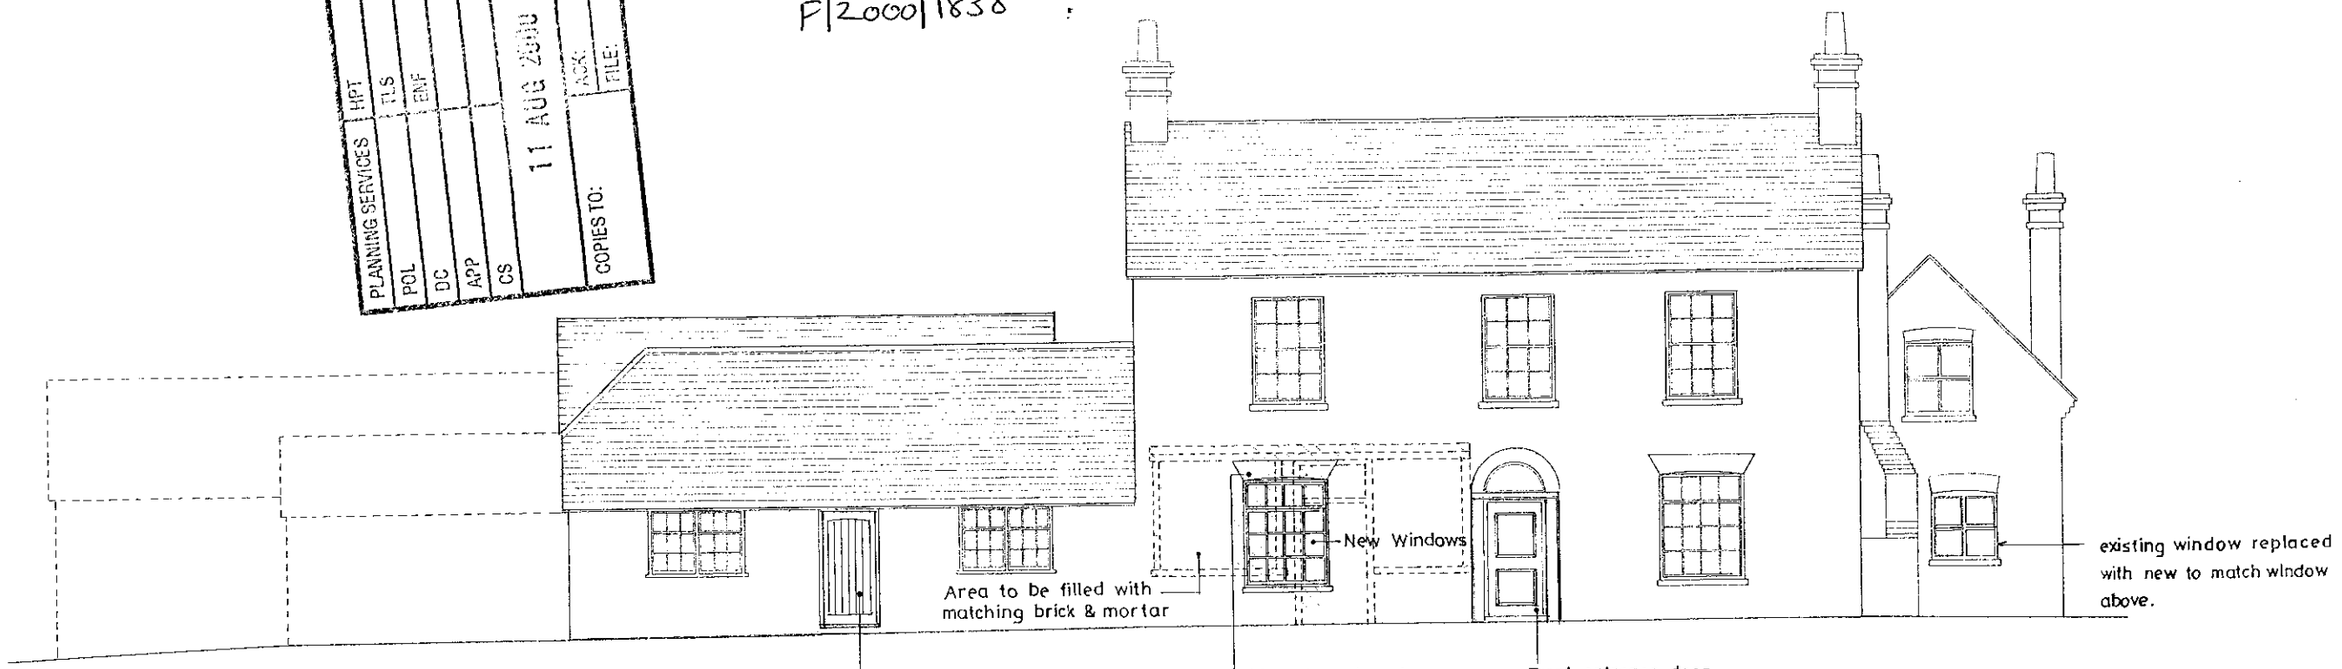


West Elevation

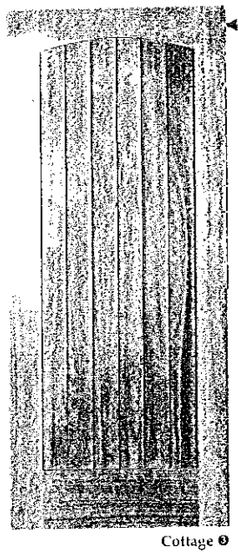

Cottage ❸

Solid vertical boarded external door by:

LPD Ltd. or similar

APPROVED

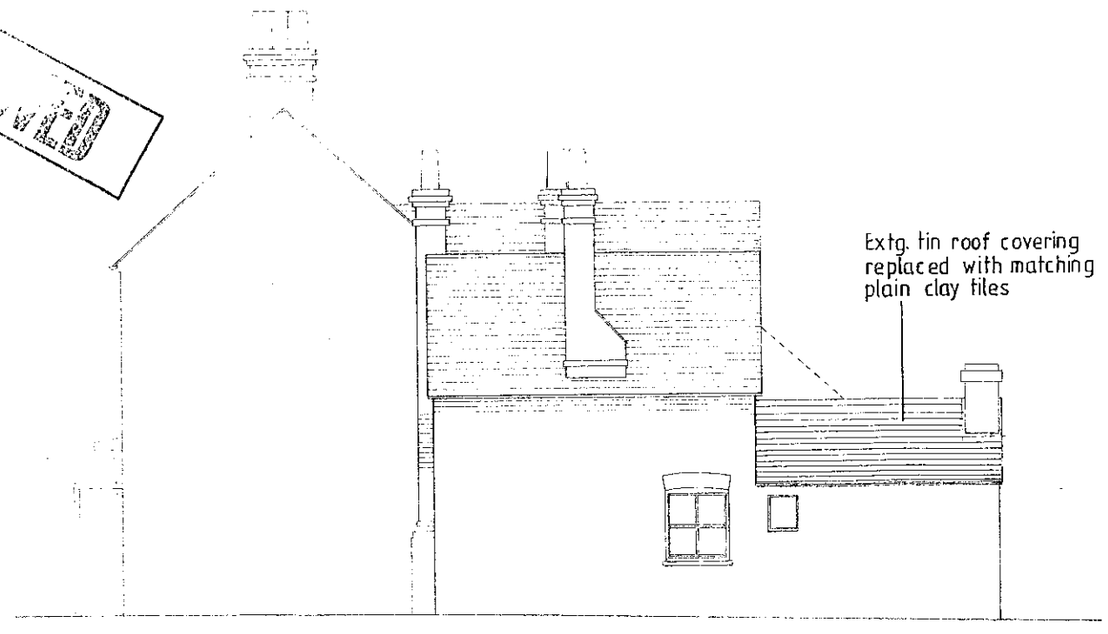


South Elevation

| | | |
|---|---|---|
| C | 08/8/00 | Drawing Update |
| B | 29/6/00 | Drawing Update |
| A | Jun 2000 | DRAWING UPDATE |

Former Riseley Stores
Riseley
Berkshire

Reading Chair and Desk

Proposed Elevations (S & W)
Block "E"

1:100 | MAY 00 | AMG | 1477/19 C

THE STUDIO, 103 LONDON ROAD, BERKSHIRE
READING ARCHITECTS
CHARTERED KALIK ASSOCIATES
ANDREWS

0 10 20 30 40 50 60 70 80 90 100
0 2 3

REVISED PLAN

1463

1465




East Elevation

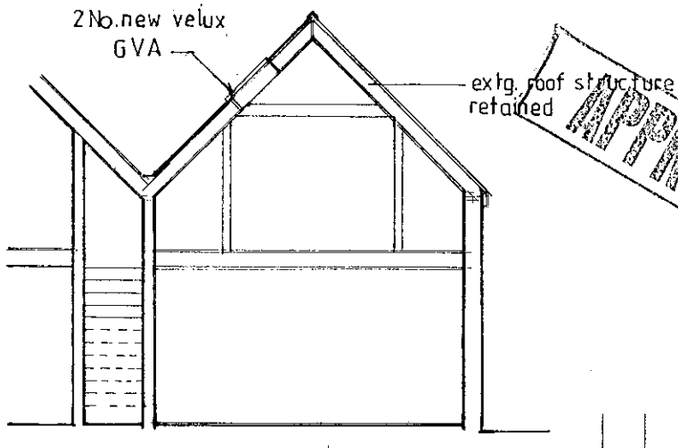


SECTION A-A

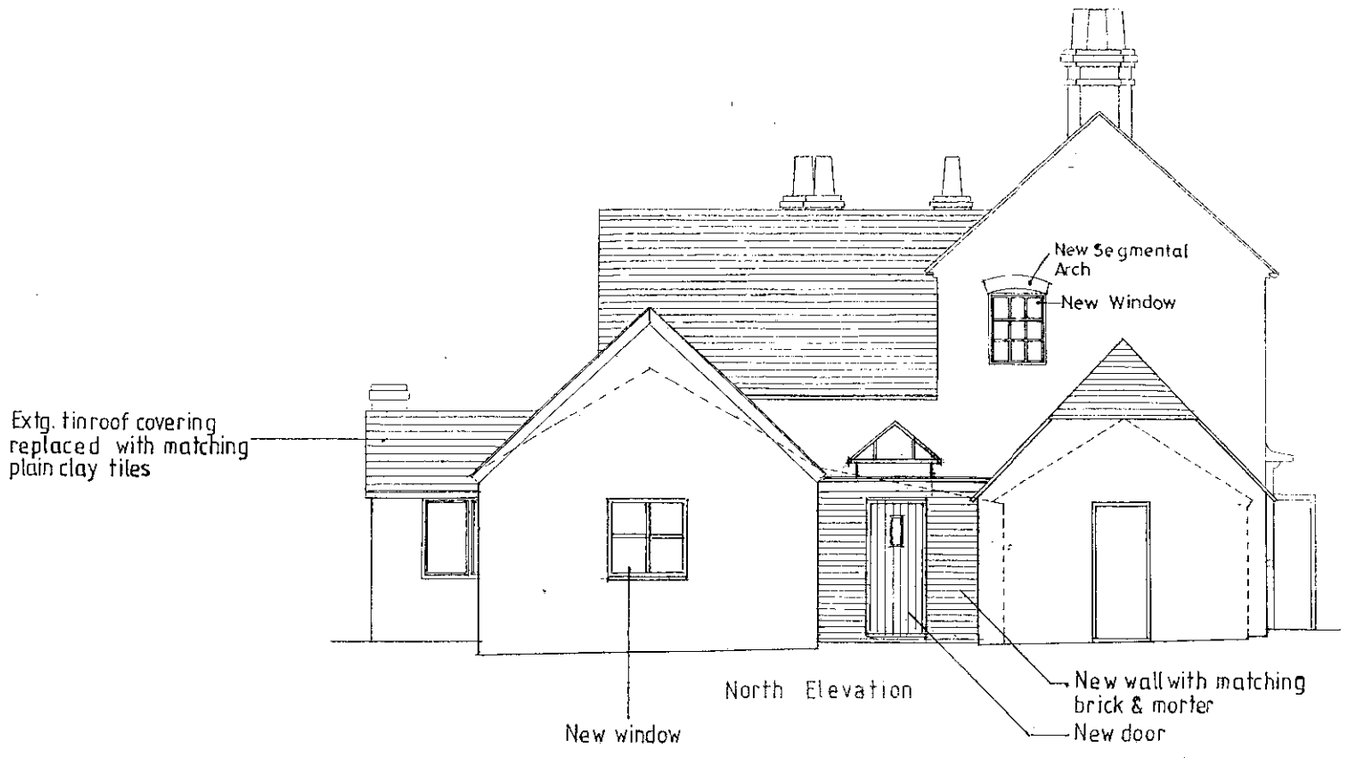


North Elevation

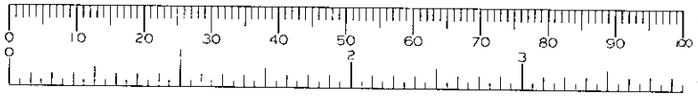


| PLANNING SERVICES | |
|---|---|
| POL | HPT |
| DC | TLS |
| APP | ENF |
| CS | |
| 29 AUG 2000 | |
| COPIES TO: | ACK: |
| | FILE: |

APPROVED

| | | |
|---|---|---|
| C | AUG 2000 | DRAWING UPDATE |
| B | AUG 2000 | DRAWING UPDATE |
| A | JUN 2000 | DRAWING UPDATE |
| | date | |

Former Riseley Stores
Riseley
Berkshire

Reading Chair and Desk

Proposed Elevations (E & N)
Block "E"

scale 1:100

AY 00 | drawn by AMG

1477/ 20B


THE STUDIO
LONDON ROAD
BERKSHIRE
READING
CHARTERED ARCHITECTS
ANDREWS KALIK ASSOCIATES

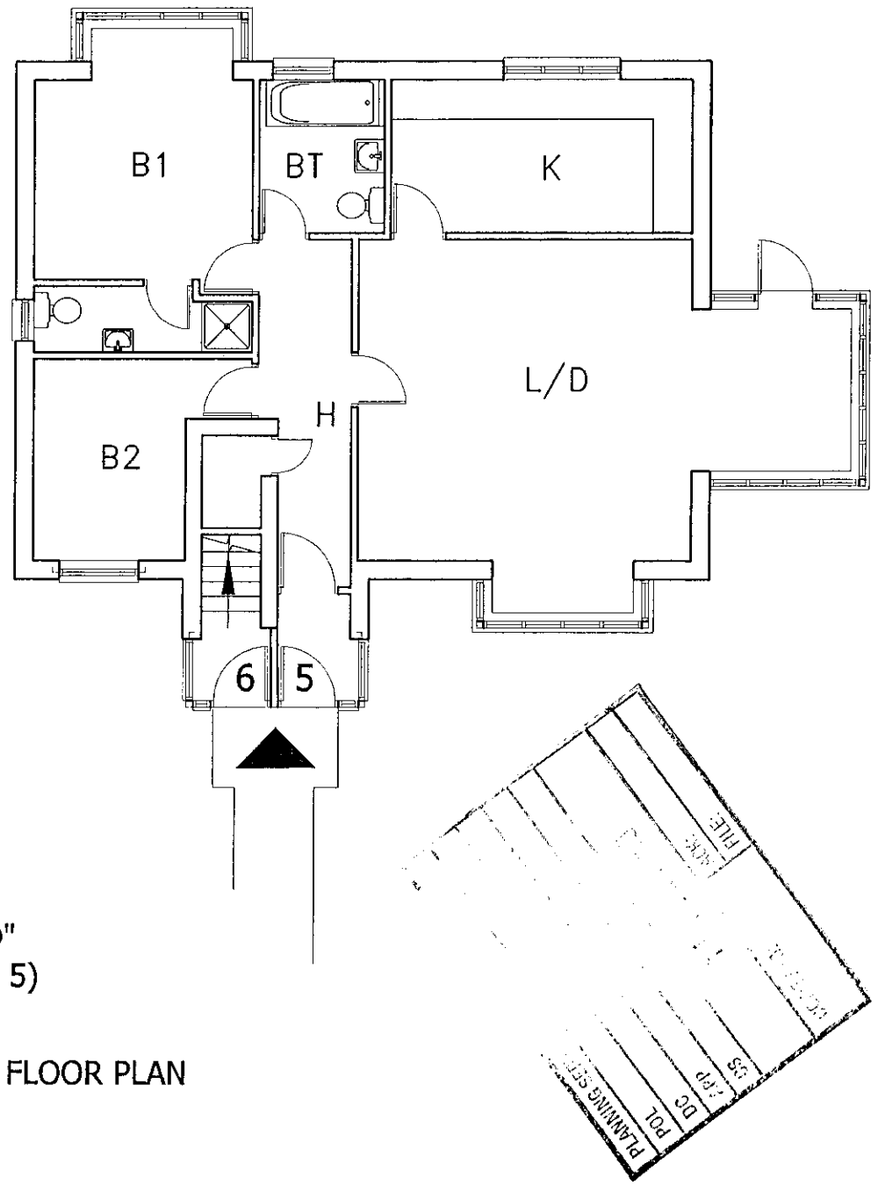


BLOCK "D"
(Flats No. 5)

GROUND FLOOR PLAN

REVISED PLAN

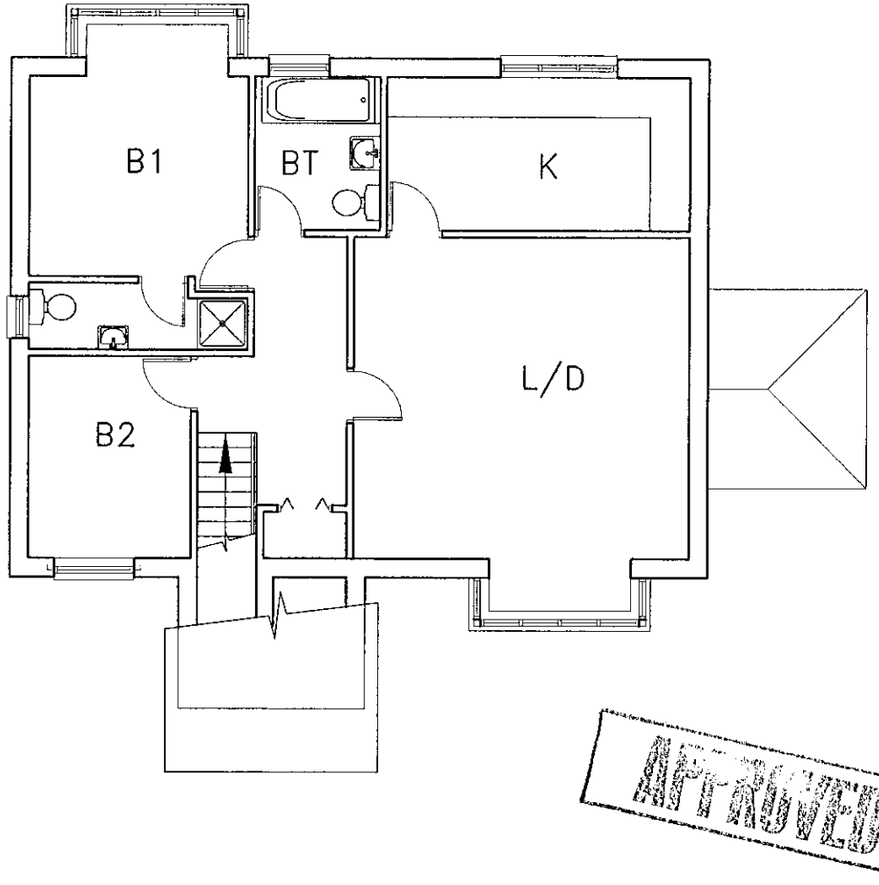


BLOCK "D"
(Flats No. 6)

FIRST FLOOR PLAN

| letter | date | revision |
|---|---|---|
| B | 09/8/00 | BINS STORE REMOVED |
| A | 23/5/00 | DRAWING UPDATE |

job
FORMER RISELEY STORES
RISELEY
BERKSHIRE

client
READING CHAIR & DESK

drawing
FLOOR PLANS
BLOCK "D"

scale 1:100
date MAY 2000
drawn by A.N.
1477-24B


(0118) 9507700
THE STUDIO
101 LONDON ROAD
READING
BERKSHIRE
CHARTERED ARCHITECTS
ANDREWS KALIK ASSOC.

1465
1463

REVISED PLAN

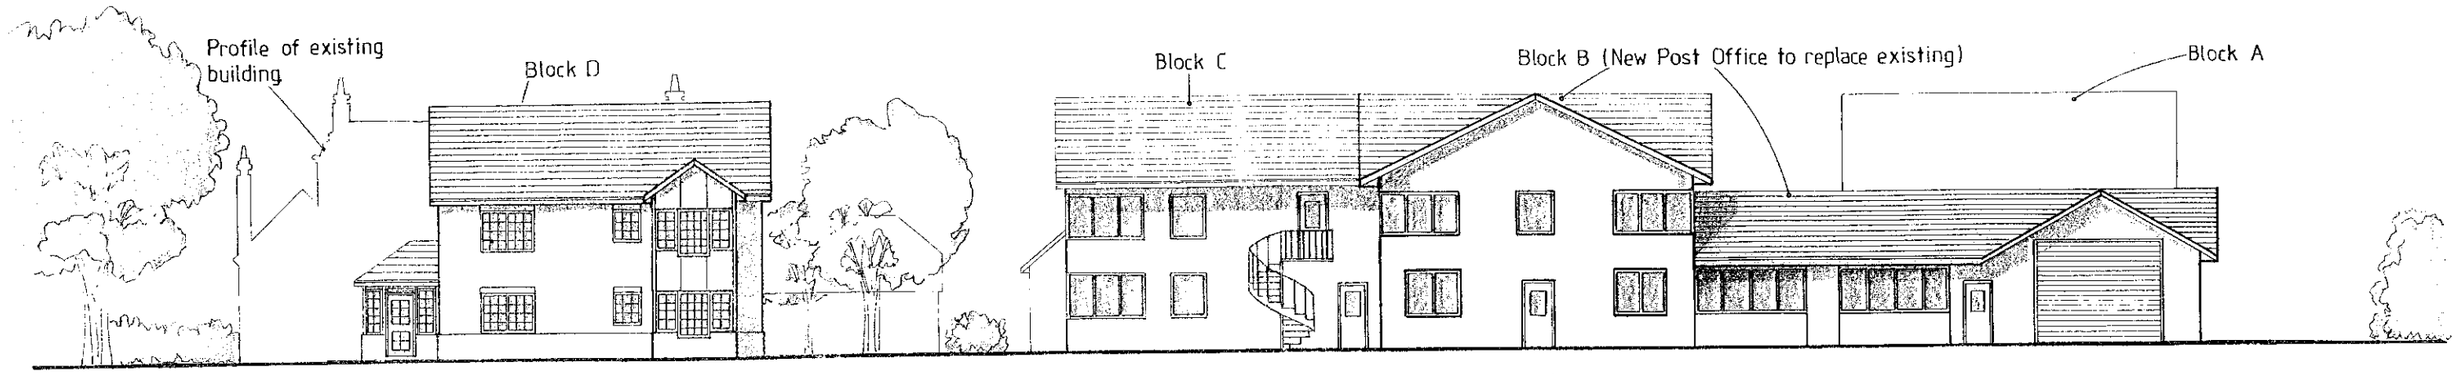


NORTH ELEVATION

EAST ELEVATION

| | |
|---|---|
| PLANNING SERVICES | HPT |
| POL | TLS |
| DC | ENF |
| APP | |
| CS | |
| 29 AUG 2000 | |
| COPIES TO: | ACK: |
| | FILE: |

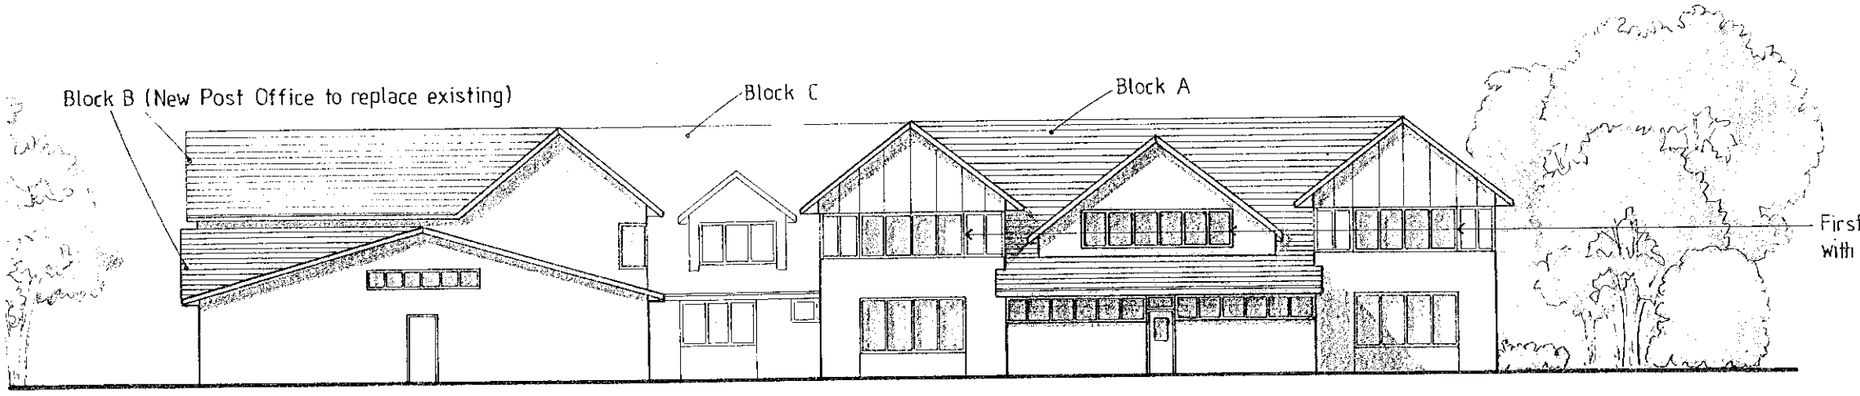


NORTH ELEVATION

APPROVED

| | | |
|---|---|---|
| E | 25/08/00 | Drawing Update |
| D | 9/8/00 | North Elevation Altered |
| C | 9/5/00 | Drawing Update |
| B | 2/5/00 | Drawing Update |
| A | 6/4/00 | Drawing Update |

BLOCK D ELEVATIONS

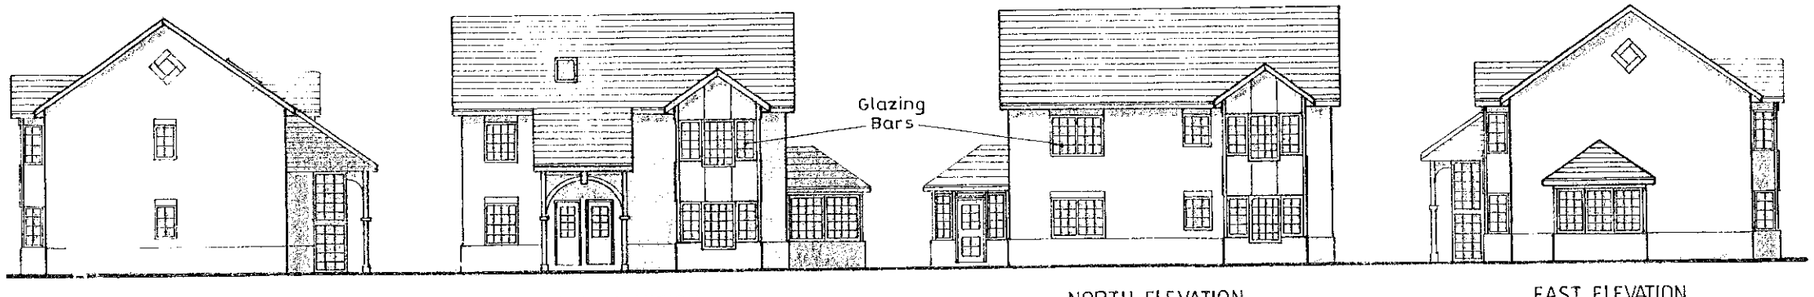


WEST ELEVATION

SOUTH ELEVATION

NORTH ELEVATION

EAST ELEVATION

Former Riseley Stores
Riseley
Berkshire

Reading Chair & Desk

Elevations

1: 200

1477-12E

March 00 ATSR

ERIALS. INTERNALLY AND EXTERNALLY TO BE APPROVED BY MR. SANDERS.

Joinery

# BLOCK "E"

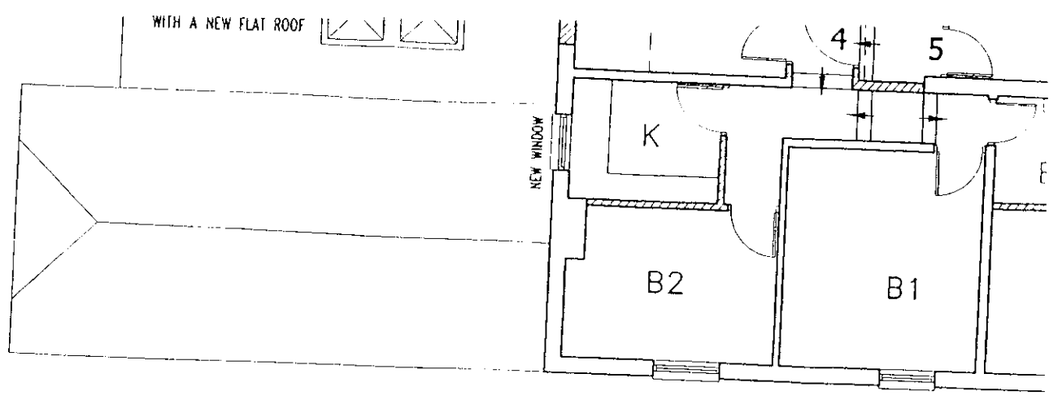


FIRST FLOOR PLAN

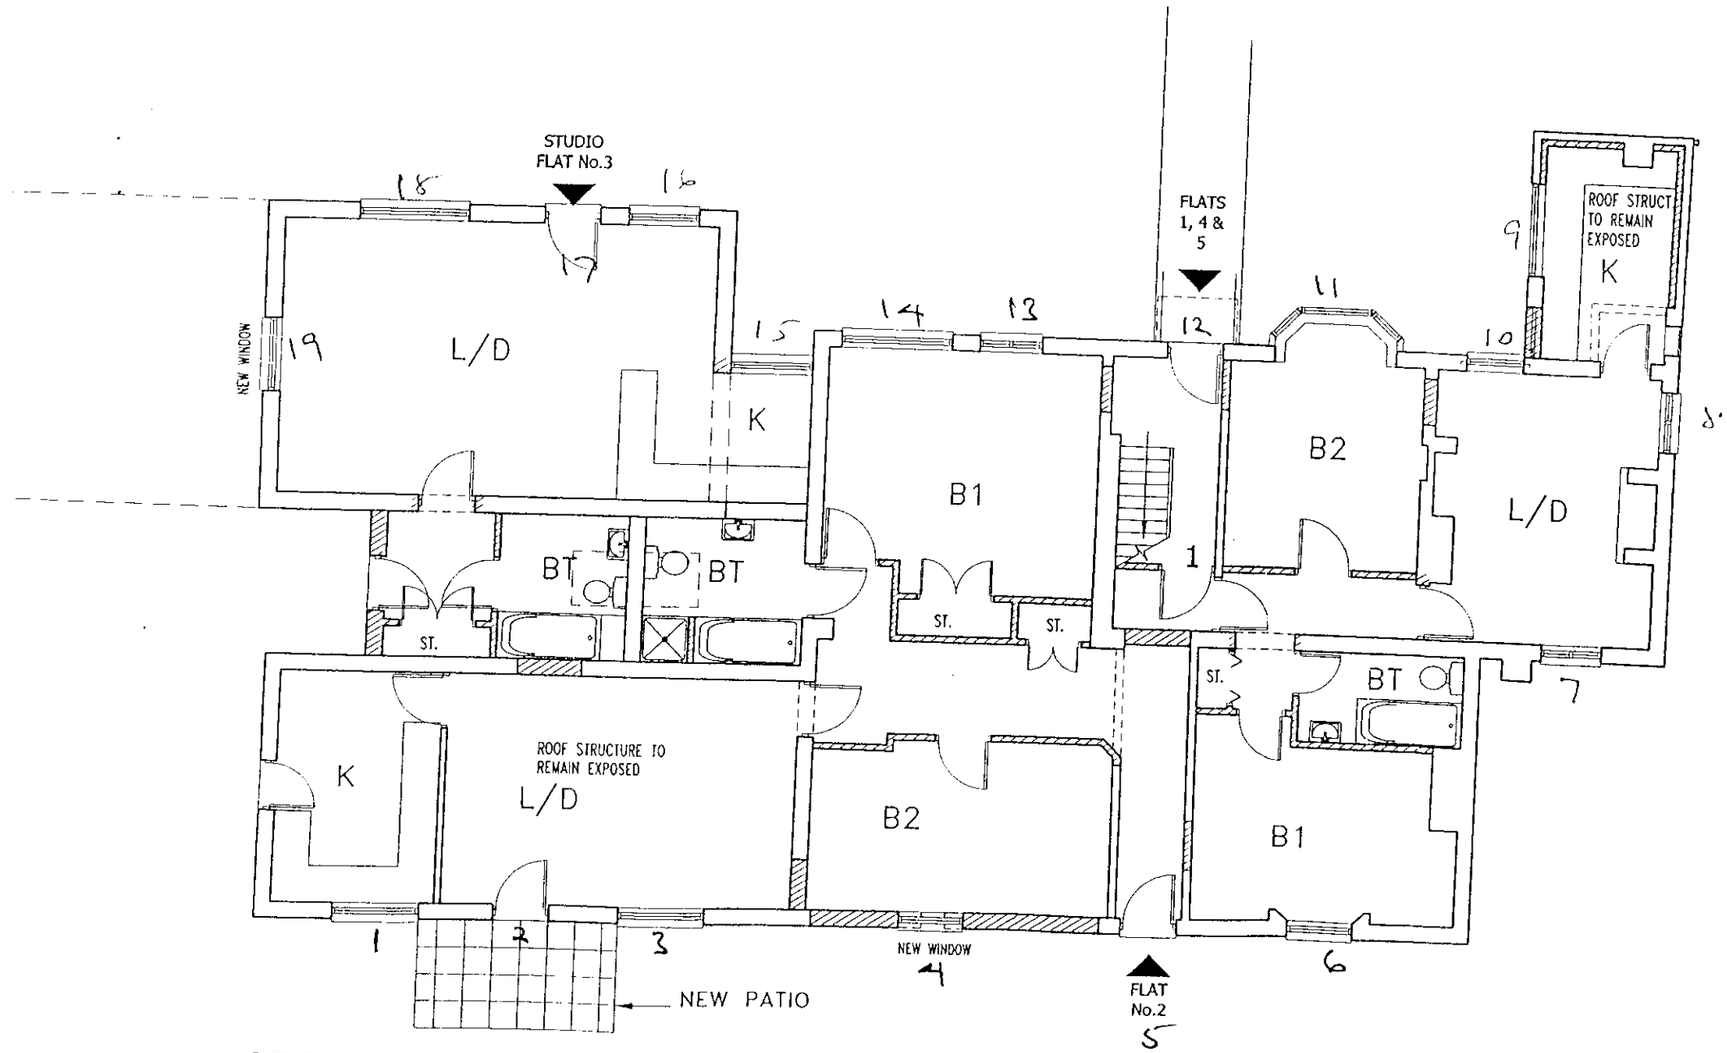


GROUND FLOOR PLAN

0 10 20 30 40 50 60 70 80 90 100

| | |
|---|---|
| job | FORMER RISELEY STORES<br>RISELEY<br>BERKSHIRE |
| client | READING CHAIR & DESK |
| drawing | FLOOR PLANS BLOCK "E"<br>CONVERSION OF EXISTING TO F |
| scale | 1:100 |
| date | JUNE 2000 |
| drawn by | A.N. |
| | 1477 |

T OF
WITH SKIM PLASTER.

AMENDED FOR

BY MR. SANDERS.

# BLOCK "E"

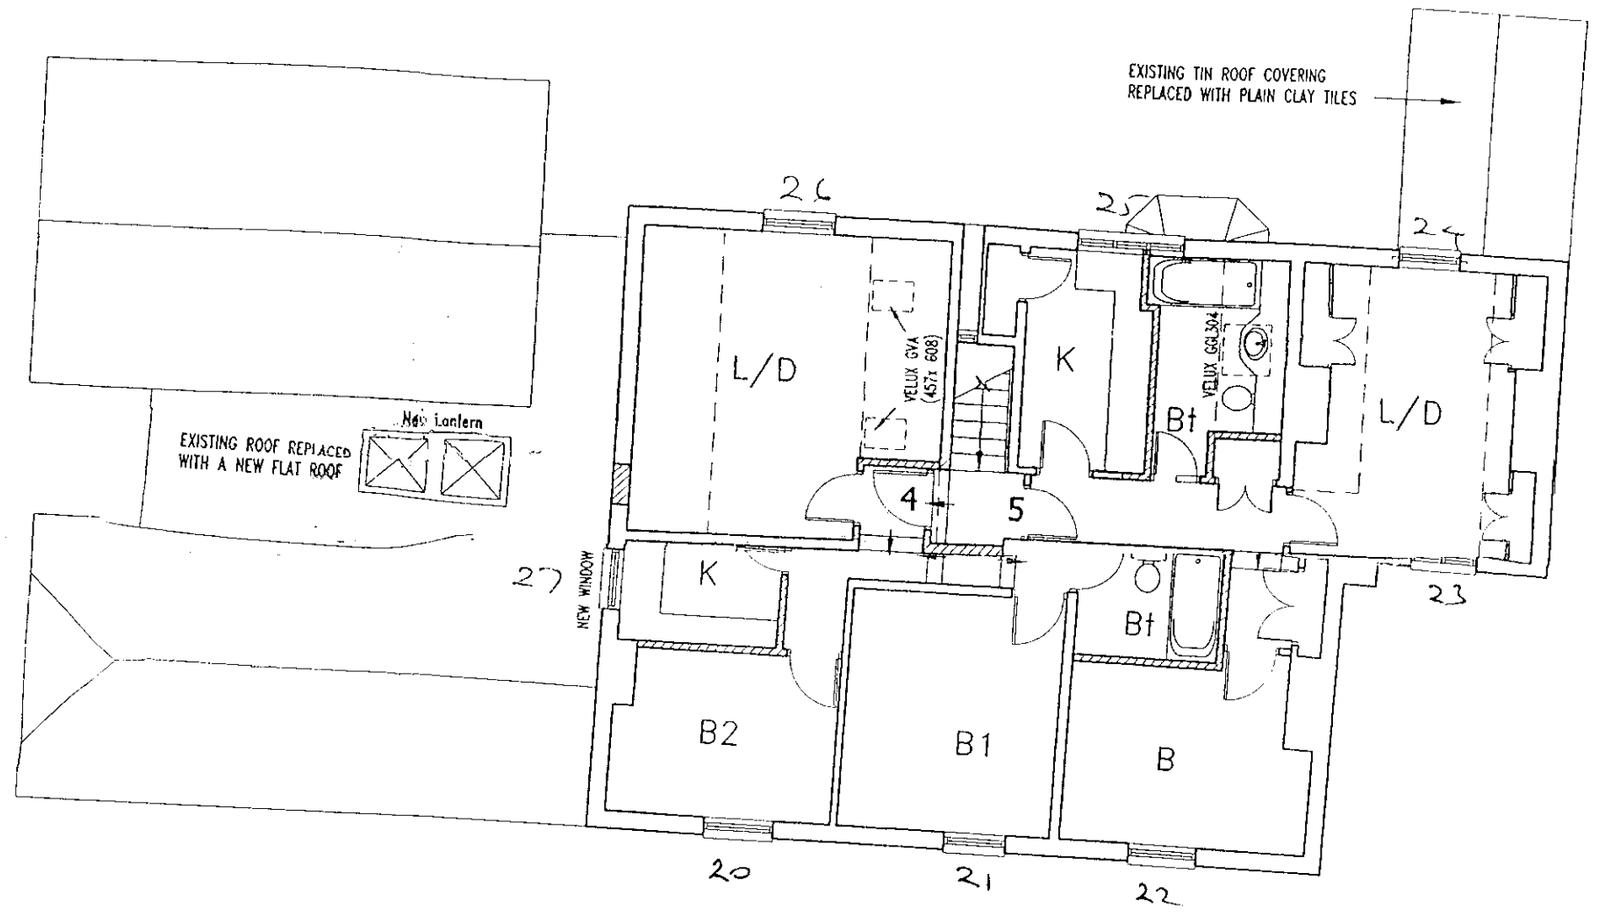


FIRST FLOOR PLAN

